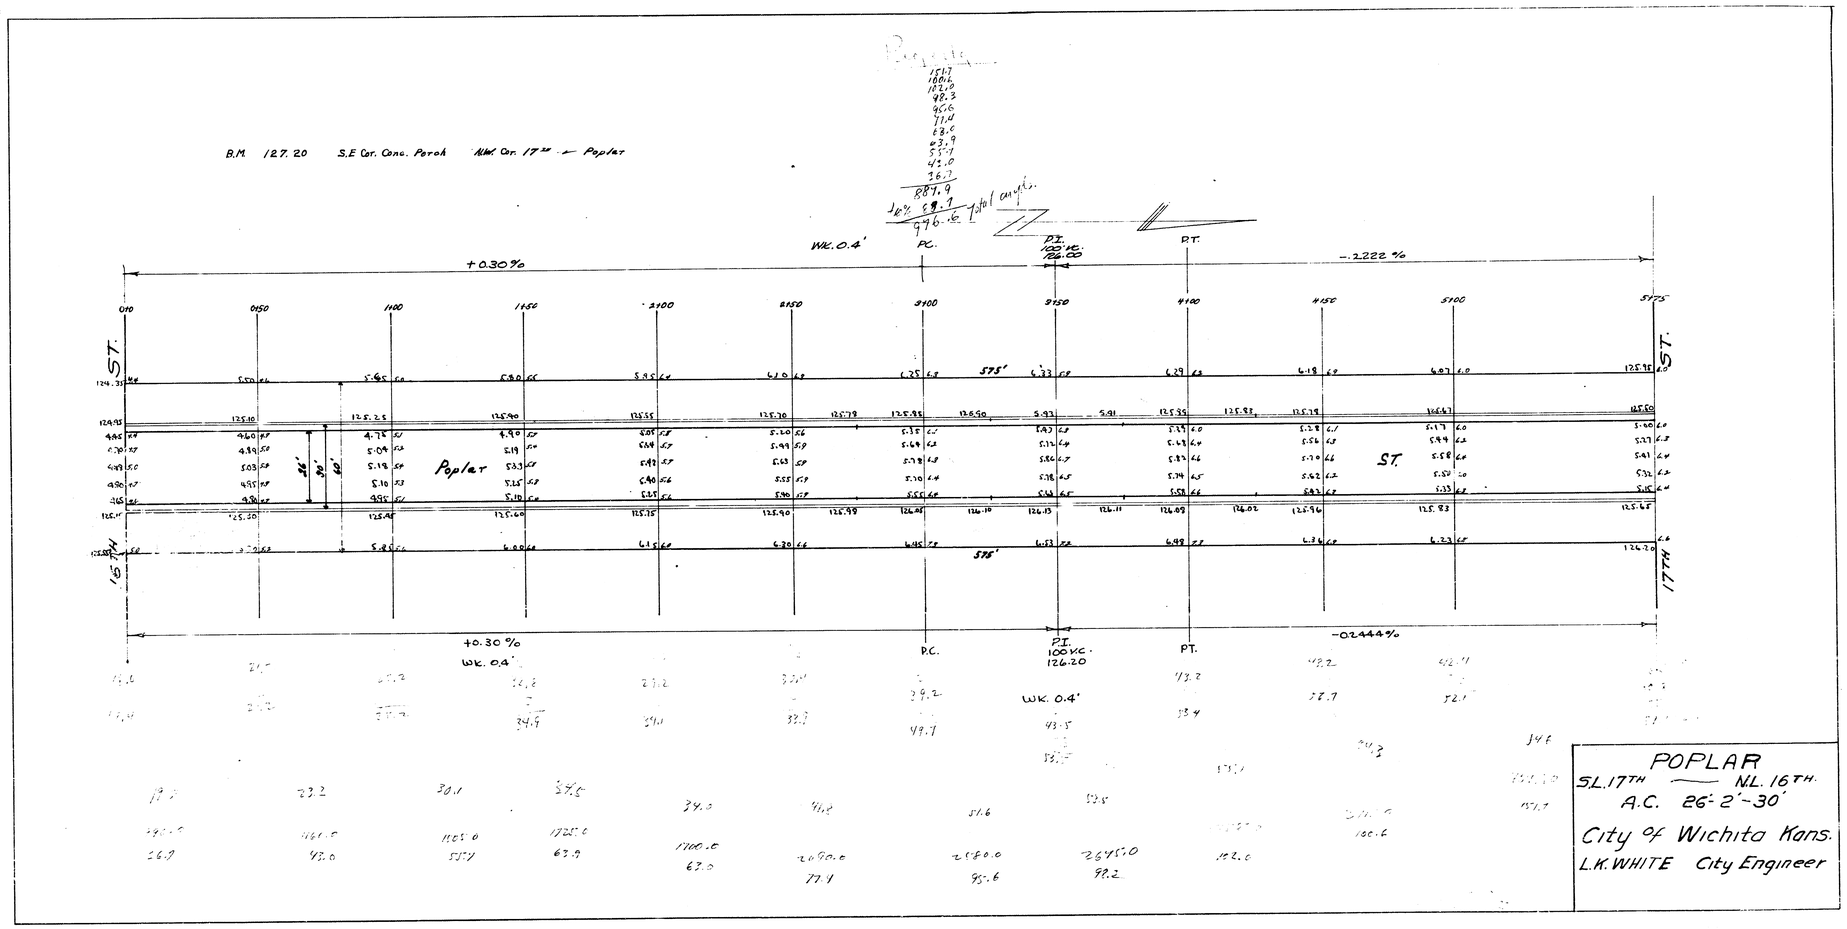

POPLAR
SL. 17TH — NL. 16TH.
A.C. 26'-2'-30'
City of Wichita Kans.
L.K. WHITE City Engineer