
B. M. 99.92 N.W. cor. lot 5 Rep. No. 2814 Martinson.

B. M. 99.09 SE cor. conc. Perm. No. = 29.5 Elizabeth.

NOTE:
Chain & on & ℄ True Line ℄ of iron SE cor. Elizabeth & Regal to iron SE cor. Regal and Martinson Brass Tack Stake at SW. cor. Regal and Martinson.

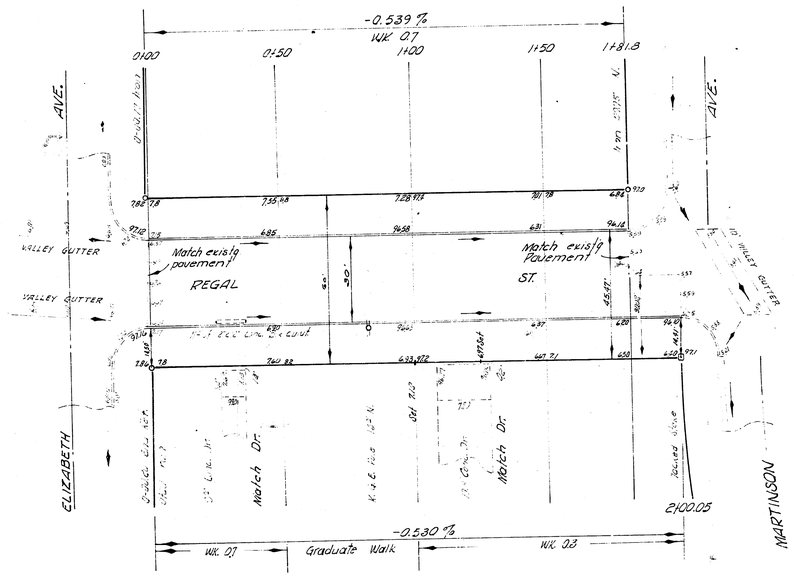

SCALE 1"=20'

EXCAVATION

CITY	PROP.
0.0	~~343.0~~ 34.3
+10%	~~377.3~~ Cu. Yds
0.0	

REGAL ST.
EL ELIZABETH TO WL MARTINSON
30' CONC. & C.B.
CITY OF WICHITA, KANSAS
B. E. SMITH CITY ENGINEER
OCT. 1958, PROJ. NO. C18-131

1/2