SALINA AVE N.L. 14TH to S.L. 17TH 30' Conc. Int. cb.'s

B.M. Elev. 118.45 "D" in Mixed Conc Co. N.W. 14TH & Burns
" " 119.72 "G" in Globe N.L. 14TH @ Salina.

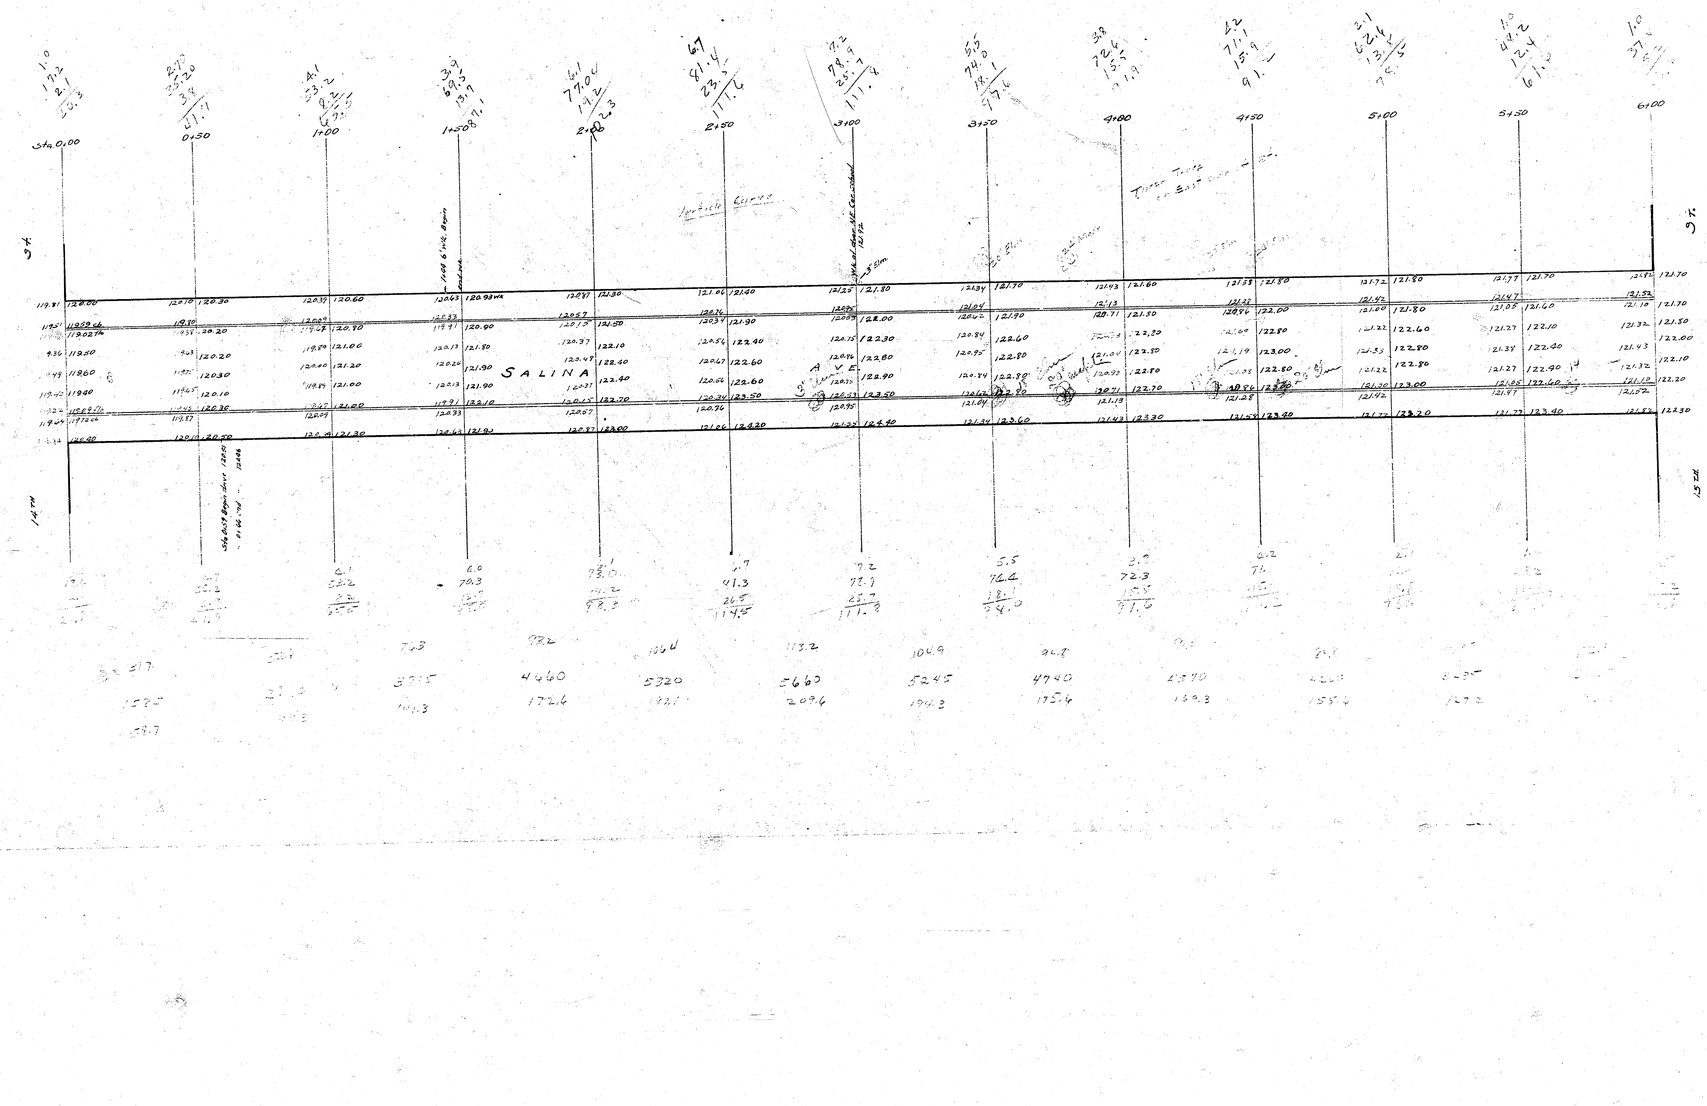


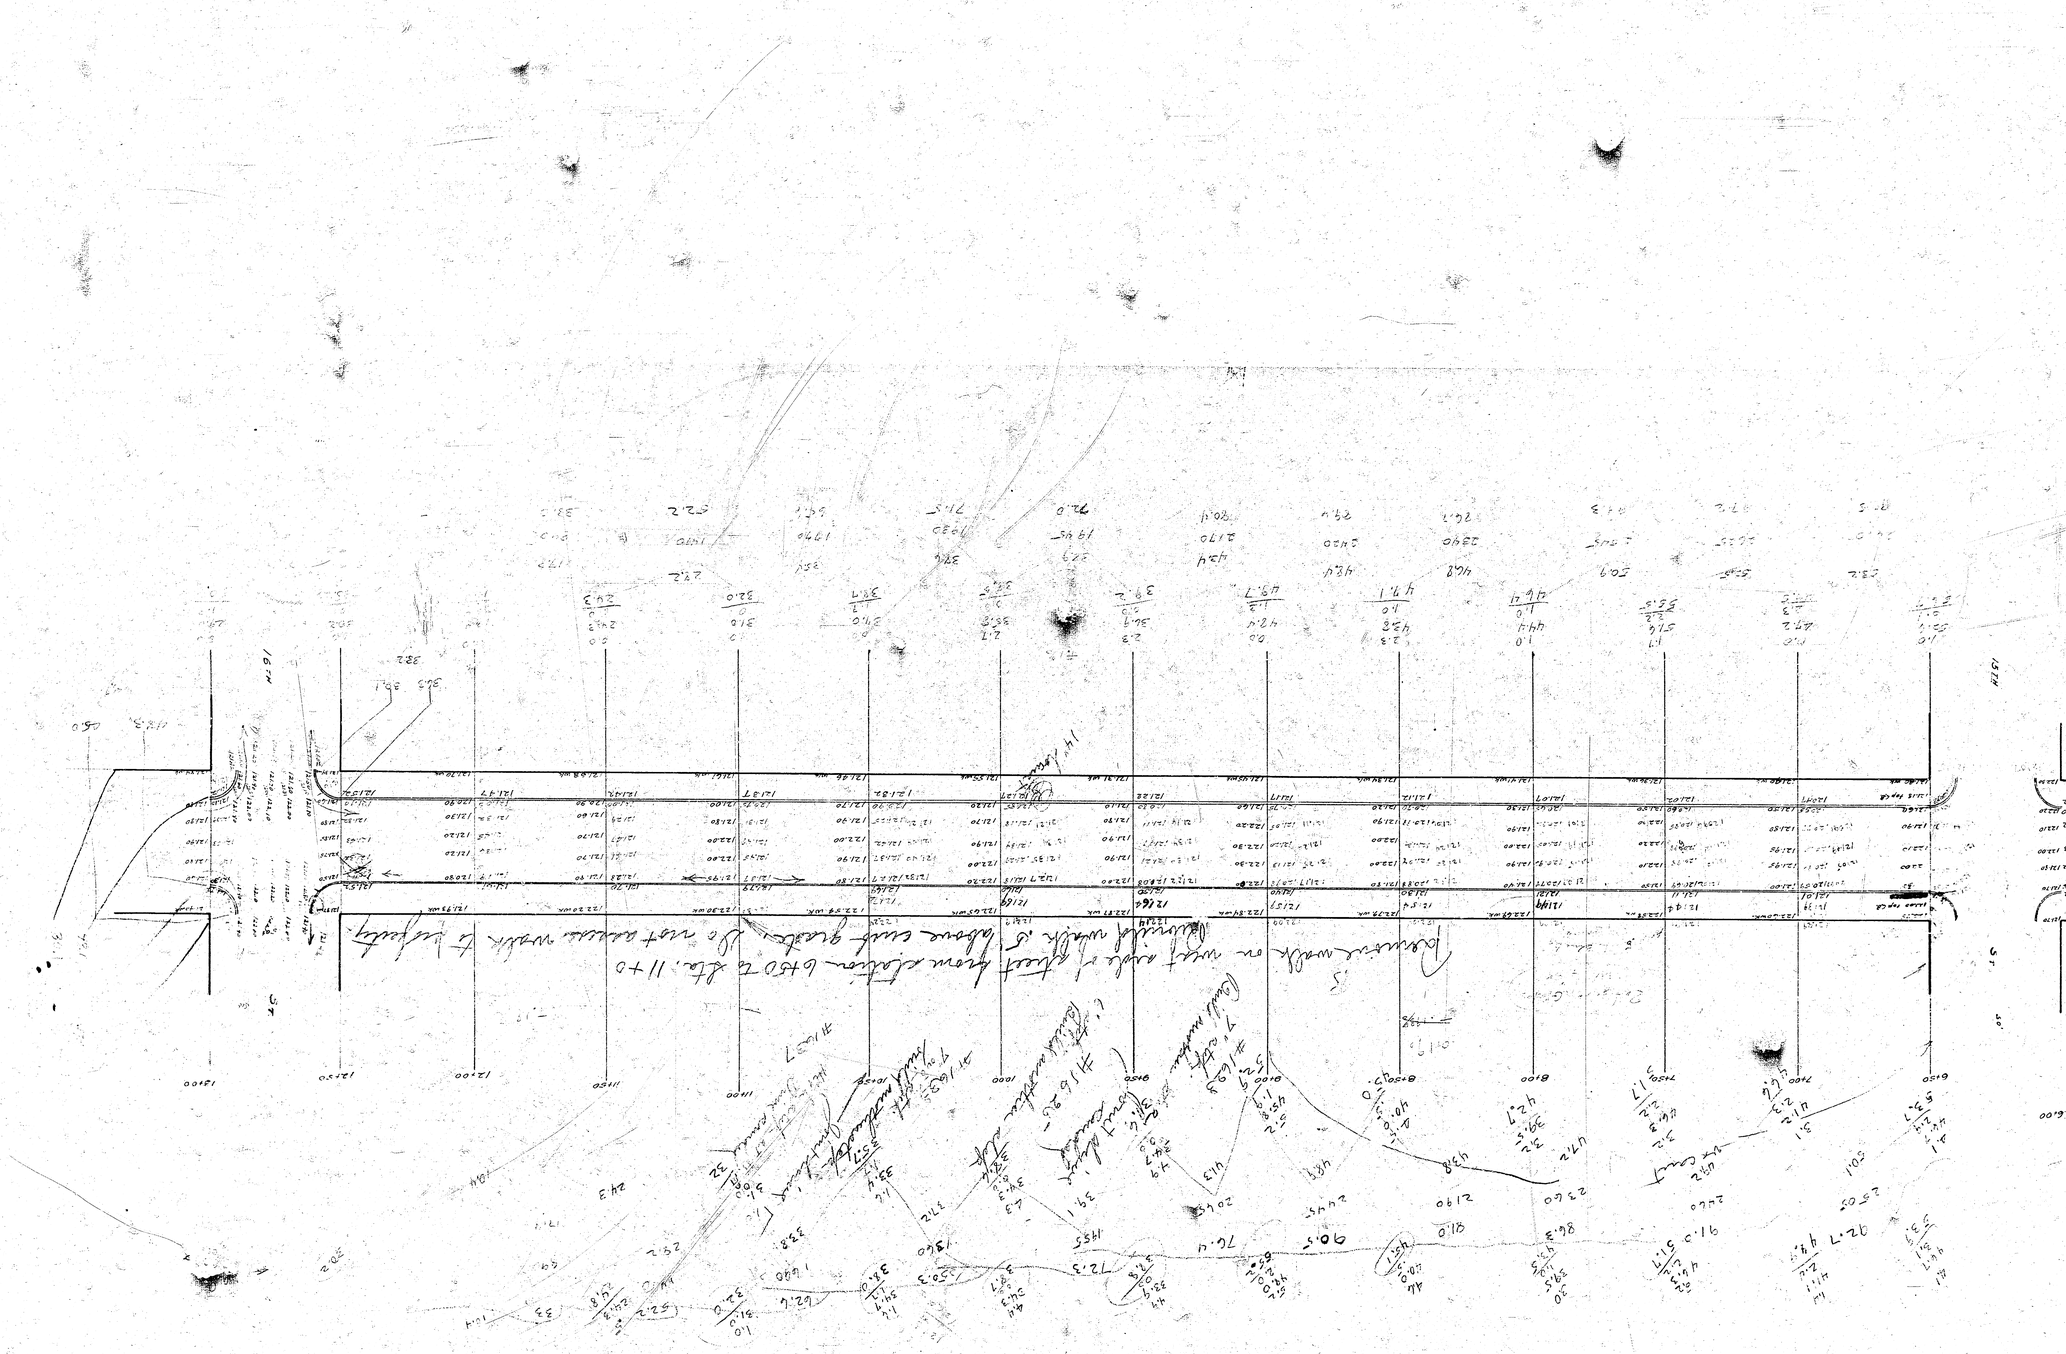

B.M. Elev. 124.38 T'in. Troy Fire hydrant N.W. Cor. 16th. & Salina.