

SHERWOOD GLEN  
SEDGWICK COUNTY, KANSAS

STREET IMPROVEMENTS


*Clarence Ave. - N.L. 37<sup>th</sup> St. N. to S.L. 39<sup>th</sup> St. N.  
Charles Ave. - N.L. Nottingham Lane to S.L. 39<sup>th</sup> St. N.  
Amidon Ave. - N.L. Nottingham Lane to S.L. 39<sup>th</sup> St. N.  
Attenion Ave. - N.L. 37<sup>th</sup> St. N. to S.L. 39<sup>th</sup> St. N.  
Nottingham Lane - Clarence Ave. to E.L. Amidon Ave.  
Prior Lane - N.L. 37<sup>th</sup> St. N. to E.L. Sherwood Glen Addn.*

K.O. TAYLOR  
CONSULTING ENGINEER

MARCH 1956

SHERWOOD GLEN

ELMWOOD COUNTY, KANSAS

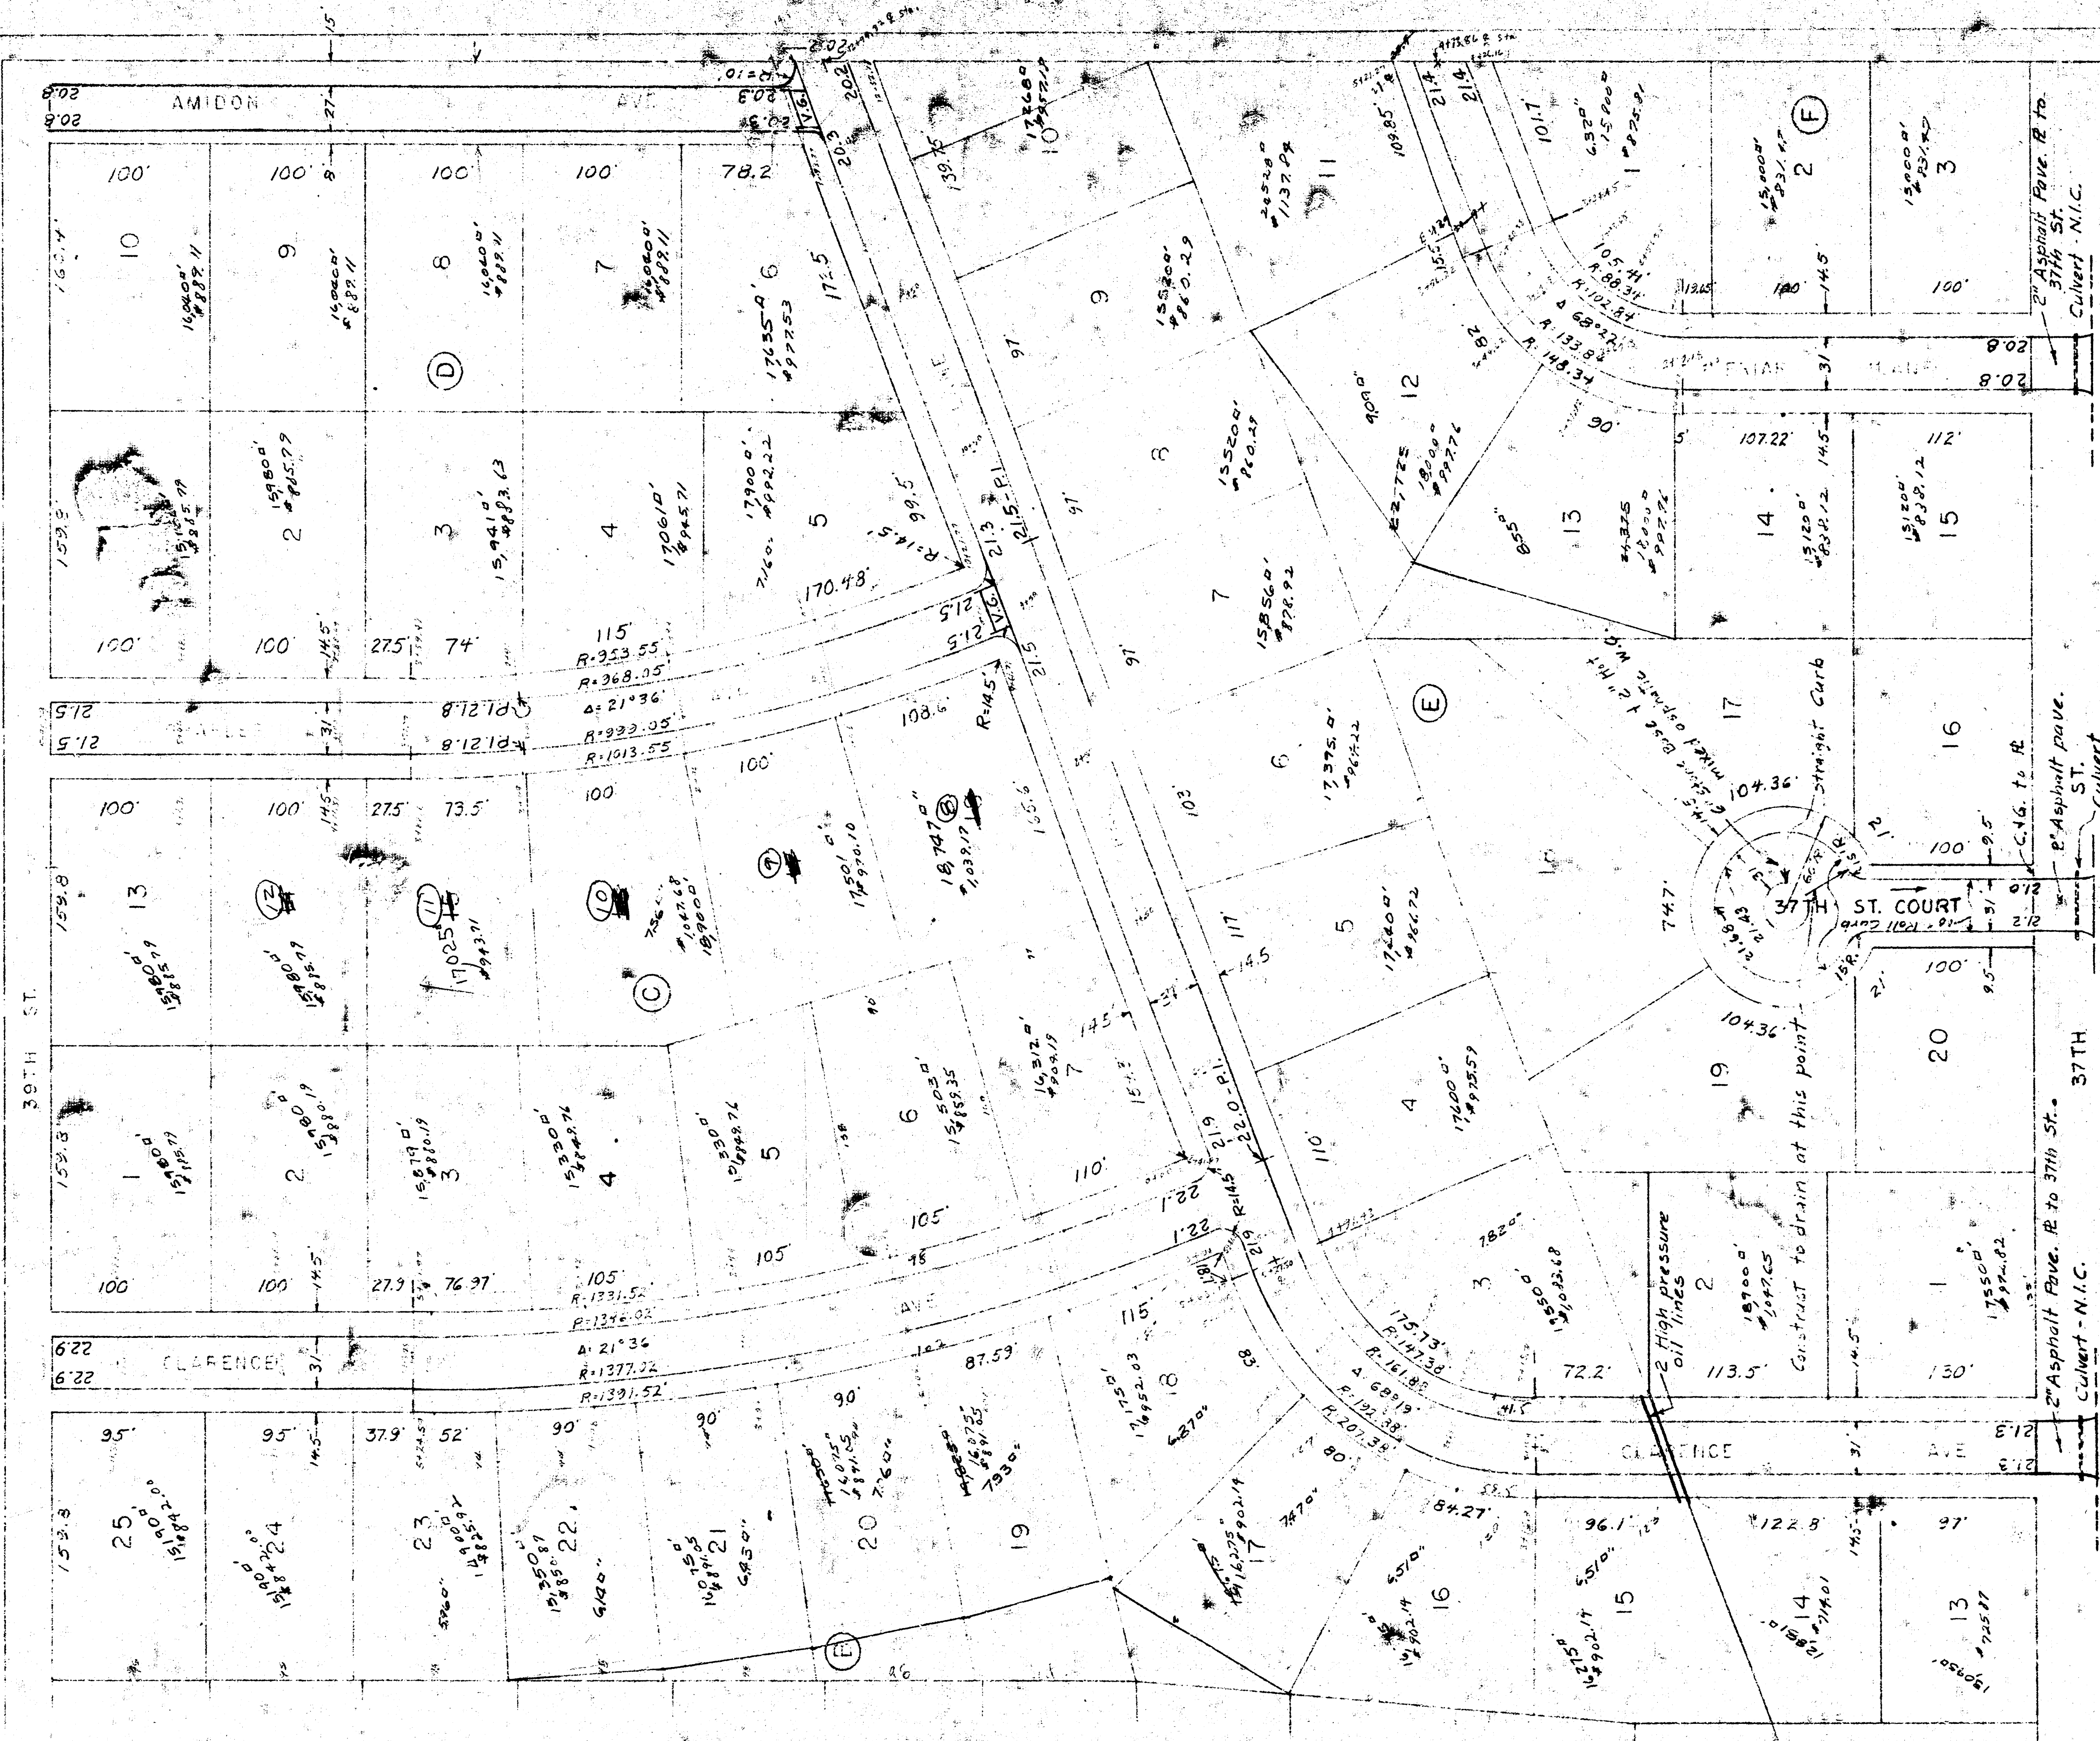


Note: 37th St Court not in contract  
Note: All curb to be 10" roll curb - See curb details


SCALE 1" = 50'

# GRAYWOOD GLEF

SECTION 1, T1N, R10E, S12

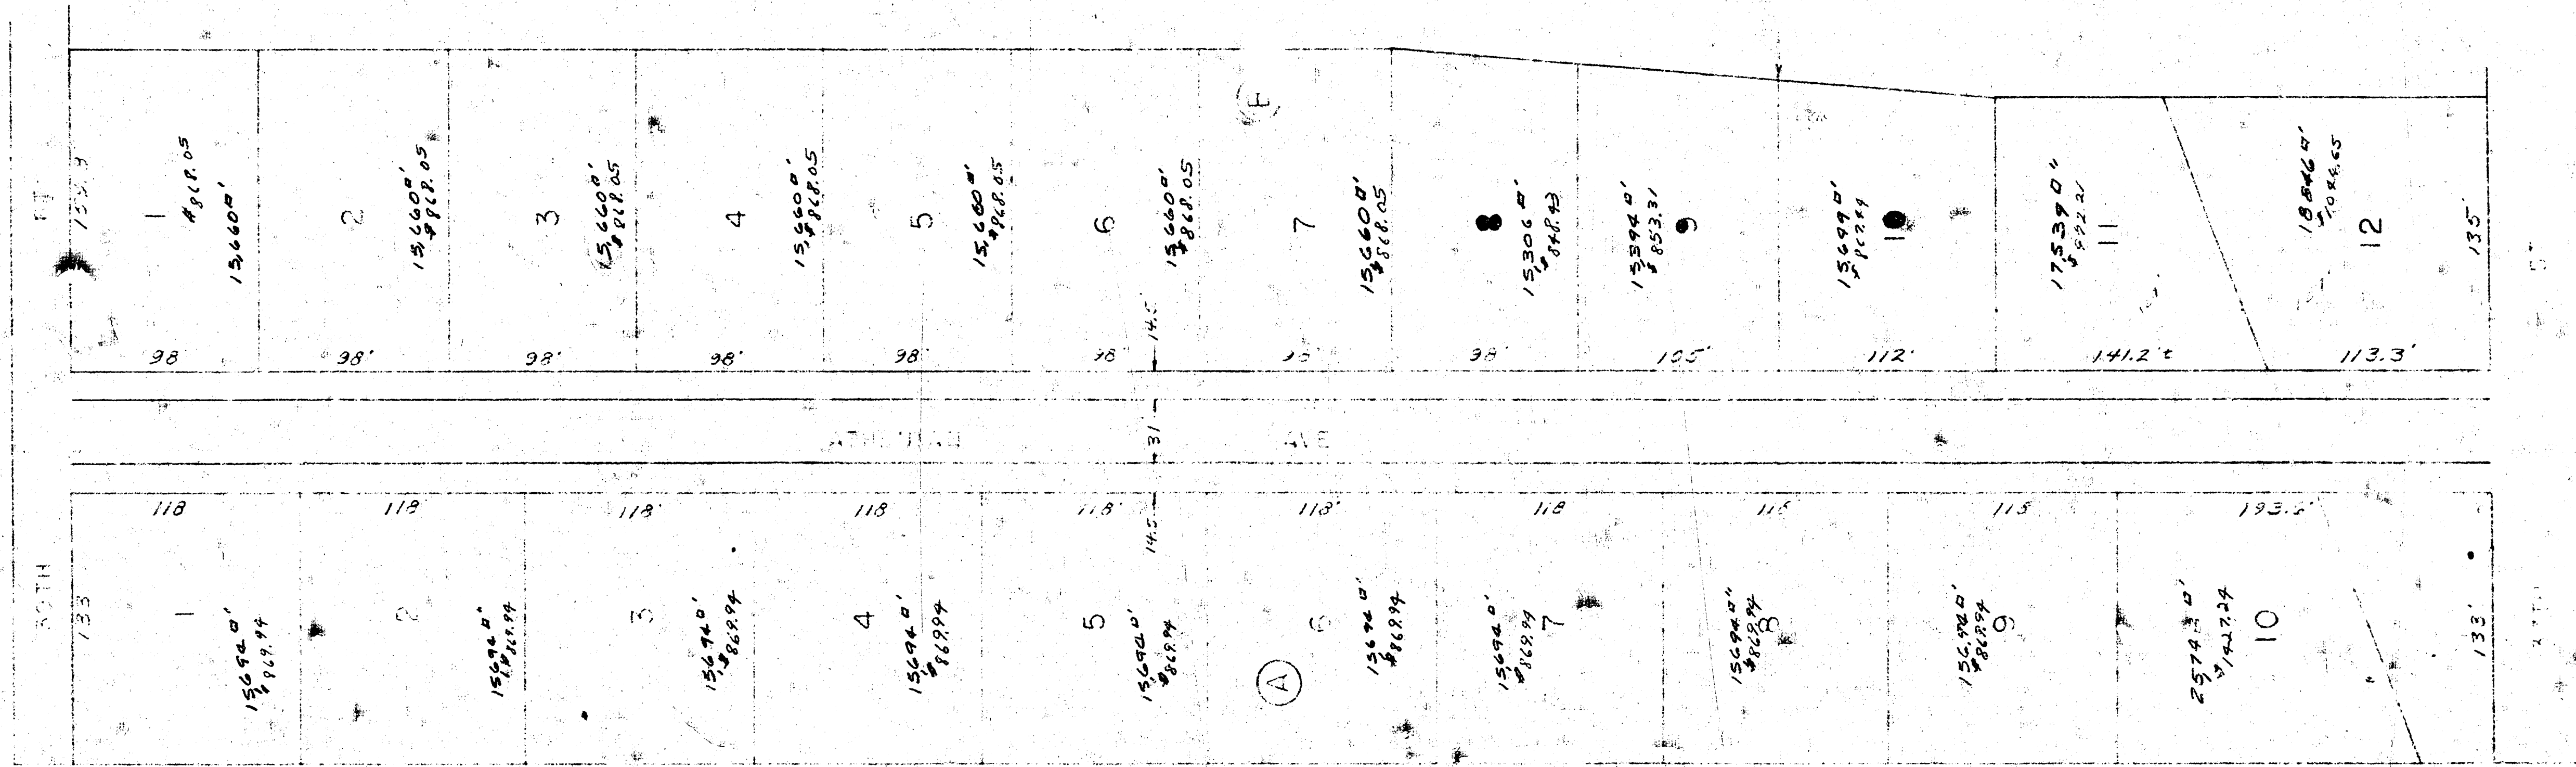

|                    |          |            |
|--------------------|----------|------------|
| ORIGINAL<br>SURVEY | BY _____ | DATE _____ |
| NOTE BOOK          |          |            |

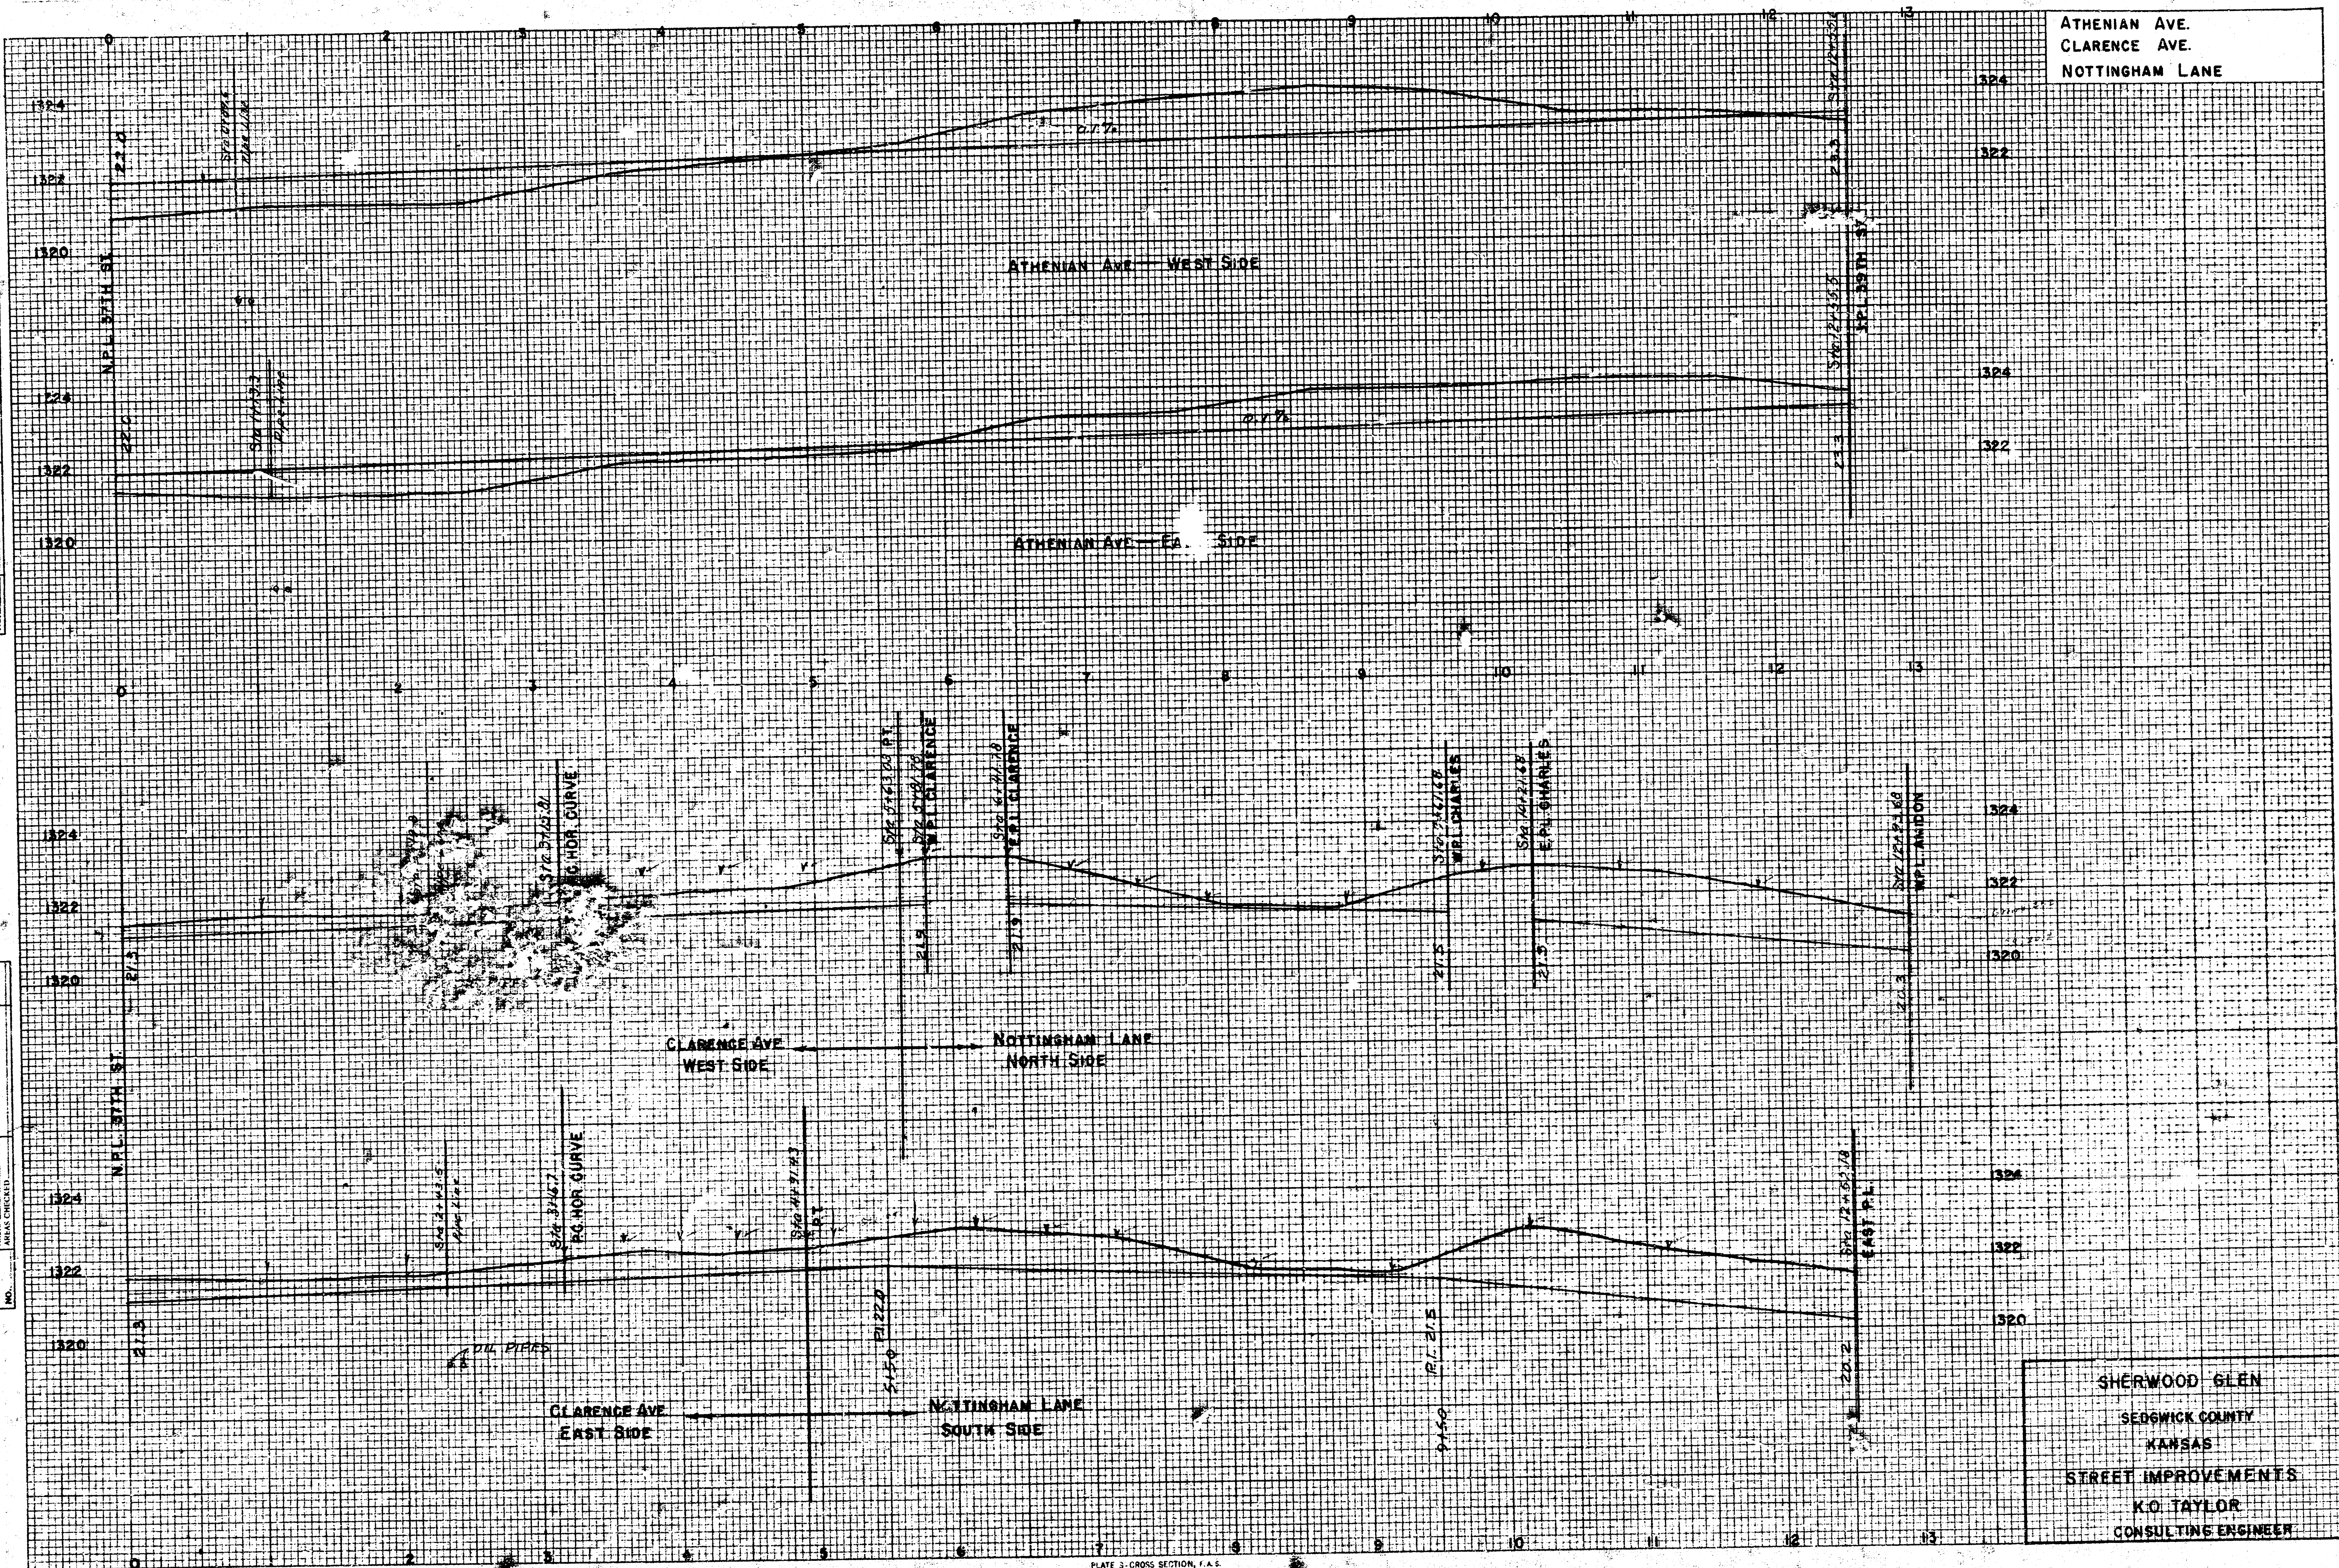

|          |      |    |
|----------|------|----|
| REVISION | DATE | BY |
| 1        |      |    |
| 2        |      |    |
| 3        |      |    |
| 4        |      |    |
| 5        |      |    |
| 6        |      |    |
| 7        |      |    |
| 8        |      |    |
| 9        |      |    |
| 10       |      |    |

|          |      |    |
|----------|------|----|
| REVISION | DATE | BY |
| 1        |      |    |
| 2        |      |    |
| 3        |      |    |
| 4        |      |    |
| 5        |      |    |
| 6        |      |    |
| 7        |      |    |
| 8        |      |    |
| 9        |      |    |
| 10       |      |    |

