FHWA REGION NO	STATE	PROJECT NO	YEAR	SHEET NO	TOTAL SHEETS
7	KANSAS	87 0-0024-01	1993	1	35

KANS. PROJ. NO. 87 0-0024-01
FHWA PROJ. NO. STP-0002(401)

STATE OF KANSAS

DEPARTMENT OF TRANSPORTATION

PLAN AND PROFILE OF PROPOSED

BROADWAY IMPROVEMENTS

450' S. OF CARP ROAD TO 300' N. OF MARION ROAD

FEDERAL AID URBAN SYSTEM PROJECT


WICHITA, SEDGWICK COUNTY

KANSAS DEPARTMENT OF TRANSPORTATION PROJECT NO. 87 0-0024-01

GRADING
SURFACING
BRIDGE
PAVEMENT MARKING

INDEX OF SHEETS

1	TITLE SHEET
2–5	TYPICAL SECTIONS
6–13	PLAN AND PROFILES
14	DRIVEWAY PROFILES
15–16	TRAFFIC CONTROL
17–20	PAVEMENT MARKING
21–24	JOINT LAYOUT
25–26	CONTOUR MAP
27–28	BRIDGE CONSTRUCTION LAYOUT
29–35	CROSS SECTIONS

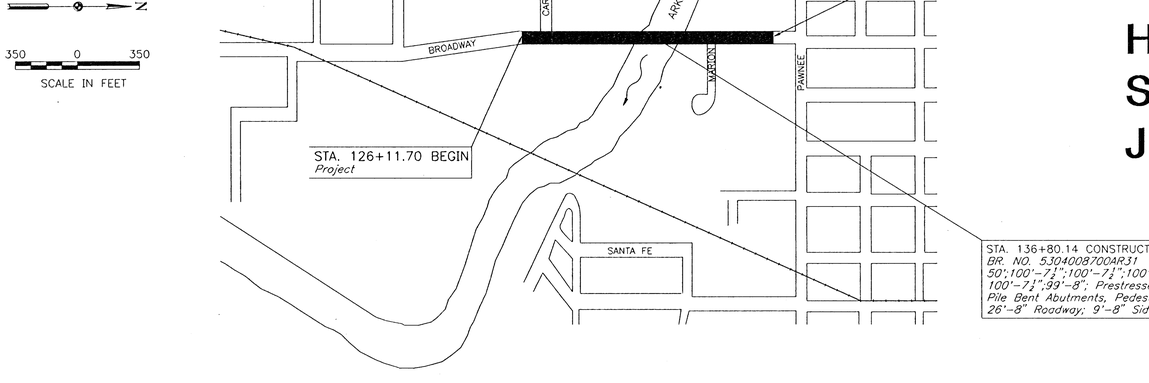


HYDRAULIC SUBMITTAL JUNE 18, 1993

DESIGN DESIGNATION

AADT	17,965
AADT (2010)	21,000
DHV	
D	
T	5%
V	35 M.P.H.
C of A	NONE

CONVENTIONAL SIGNS

COUNTY LINE	CENTER LINE OF PROJECT
CITY LIMITS	TERRACE
STATE OR NATIONAL LINE	CULVERTS
TOWNSHIP, SECTION or GRANT LINE	DROP INLET & STORM SEWER
PROPERTY LINE	ACCESS CONTROL
HIGHWAY FENCE	POWER POLE
EXISTING FENCE	TELEPHONE POLE
GUARD FENCE	MARSH
CONSTRUCTION LIMITS	HEDGE
RIGHT OF WAY LINE	TREES
TRAVELED WAY	PROFILE ELEVATION
RAILROADS	STREAM or CREEK

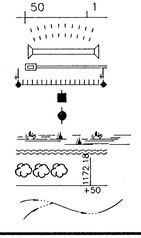

GROSS LENGTH OF PROJECT	2078.84 FT.	
EXCEPTIONS		
ADDITIONS		
NET LENGTH OF PROJECT	2078.84 FT.	0.405 MILES
NET LENGTH OF BRIDGES	759.63 FT.	0.148 MILES
NET LENGTH OF ROAD	1319.21 FT.	0.257 MILES

RECOM. FOR APPROVAL–DATE

CHIEF, BUREAU OF DESIGN
KANSAS DEPARTMENT OF TRANSPORTATION

APPROVED – DATE

STATE TRANSPORTATION ENGINEER
KANSAS DEPARTMENT OF TRANSPORTATION

RECOM. FOR APPROVAL–DATE

ENGINEER
FEDERAL HIGHWAY ADMINISTRATION
DEPARTMENT OF TRANSPORTATION

APPROVED – DATE

DIVISION ADMINISTRATOR
FEDERAL HIGHWAY ADMINISTRATION
DEPARTMENT OF TRANSPORTATION

14106 K:\B14106\P1 06/11/93 10:25

K:\B14106\P1 06/11/93 10:25