

FHWA REGION NO	STATE	PROJECT NO	YEAR	SHEET NO	TOTAL SHEETS
7	KANSAS		1993	11A	35

COMMERCIAL DRIVE LT.
STA. 229+27.39 @ BROADWAY AVE.
W = 40'

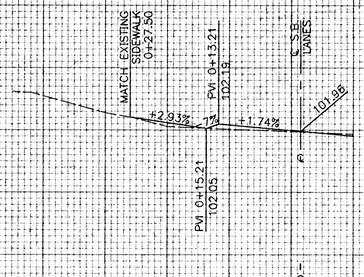


DW STA 29+30 LT


COMMERCIAL DRIVE RT.
STA. 130+73.90 @ BROADWAY AVE.
W = 22'

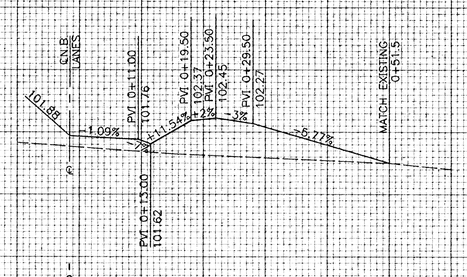

DW STA 30+64 RT

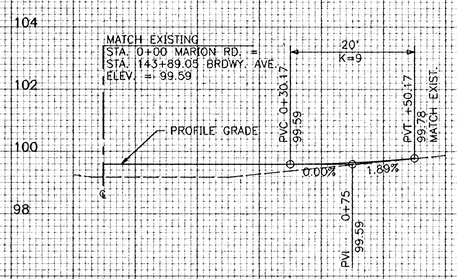

MARION RD.
DW STA 143+89 RT

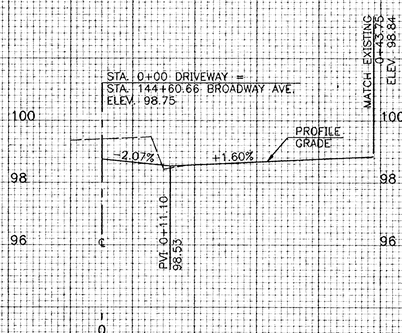

COMMERCIAL DRIVE RT.
STA. 144+60.66 @ BROADWAY AVE.
W = XX'

DW STA 44+59 RT

NO	DATE	REVISIONS	BY	APP'D
3				
2				
1				

CITY OF WICHITA

DRIVEWAY PROFILES

SHEET NO.	SCALE	APP'D.	
DESIGNED	DETAILED	QUANTITIES	TRACED
DESIGN CK.	DETAIL CK.	QUAN. CK.	TRACE CK.

THESE ARE PRELIMINARY PLANS
Subject to modification resulting from subsequent review and final design

HNTB
HOWARD, NEEDLES, TAMMEN & BERGENDOFF
ARCHITECTS ENGINEERS PLANNERS

14106\DRIVE7