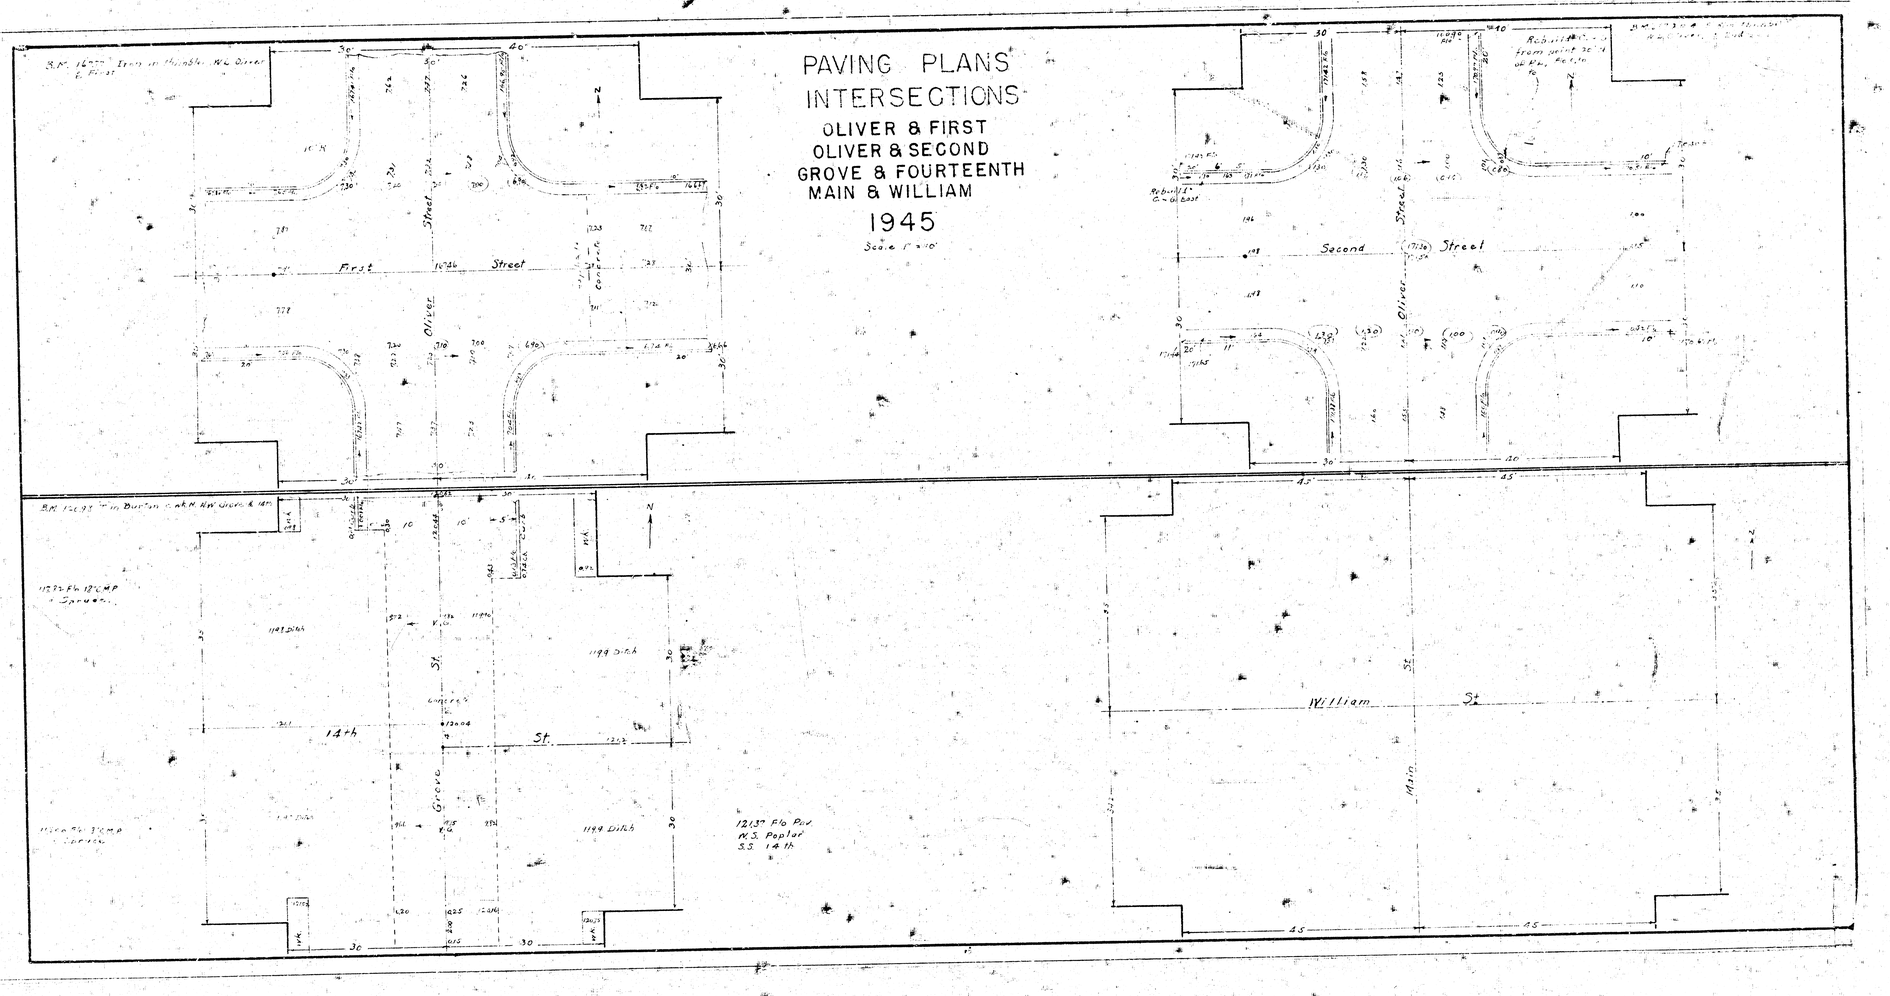
PAVING PLANS
INTERSECTIONS
OLIVER & FIRST
OLIVER & SECOND
GROVE & FOURTEENTH
MAIN & WILLIAM
1945
Scale 1" = 10'
First Street
Oliver St.
Second Street
Oliver St.
14th St.
Grove St.
William St.
Main St.
1199 Ditch
12137 Flo Pav
N.S. Poplar
S.S. 14th