


BILL OF MATERIALS

410 LIN. FT. ASPHALT CURB
8 TONS ASPHALTIC CONCRETE
14 TONS SELECT BACKFILL MATERIAL

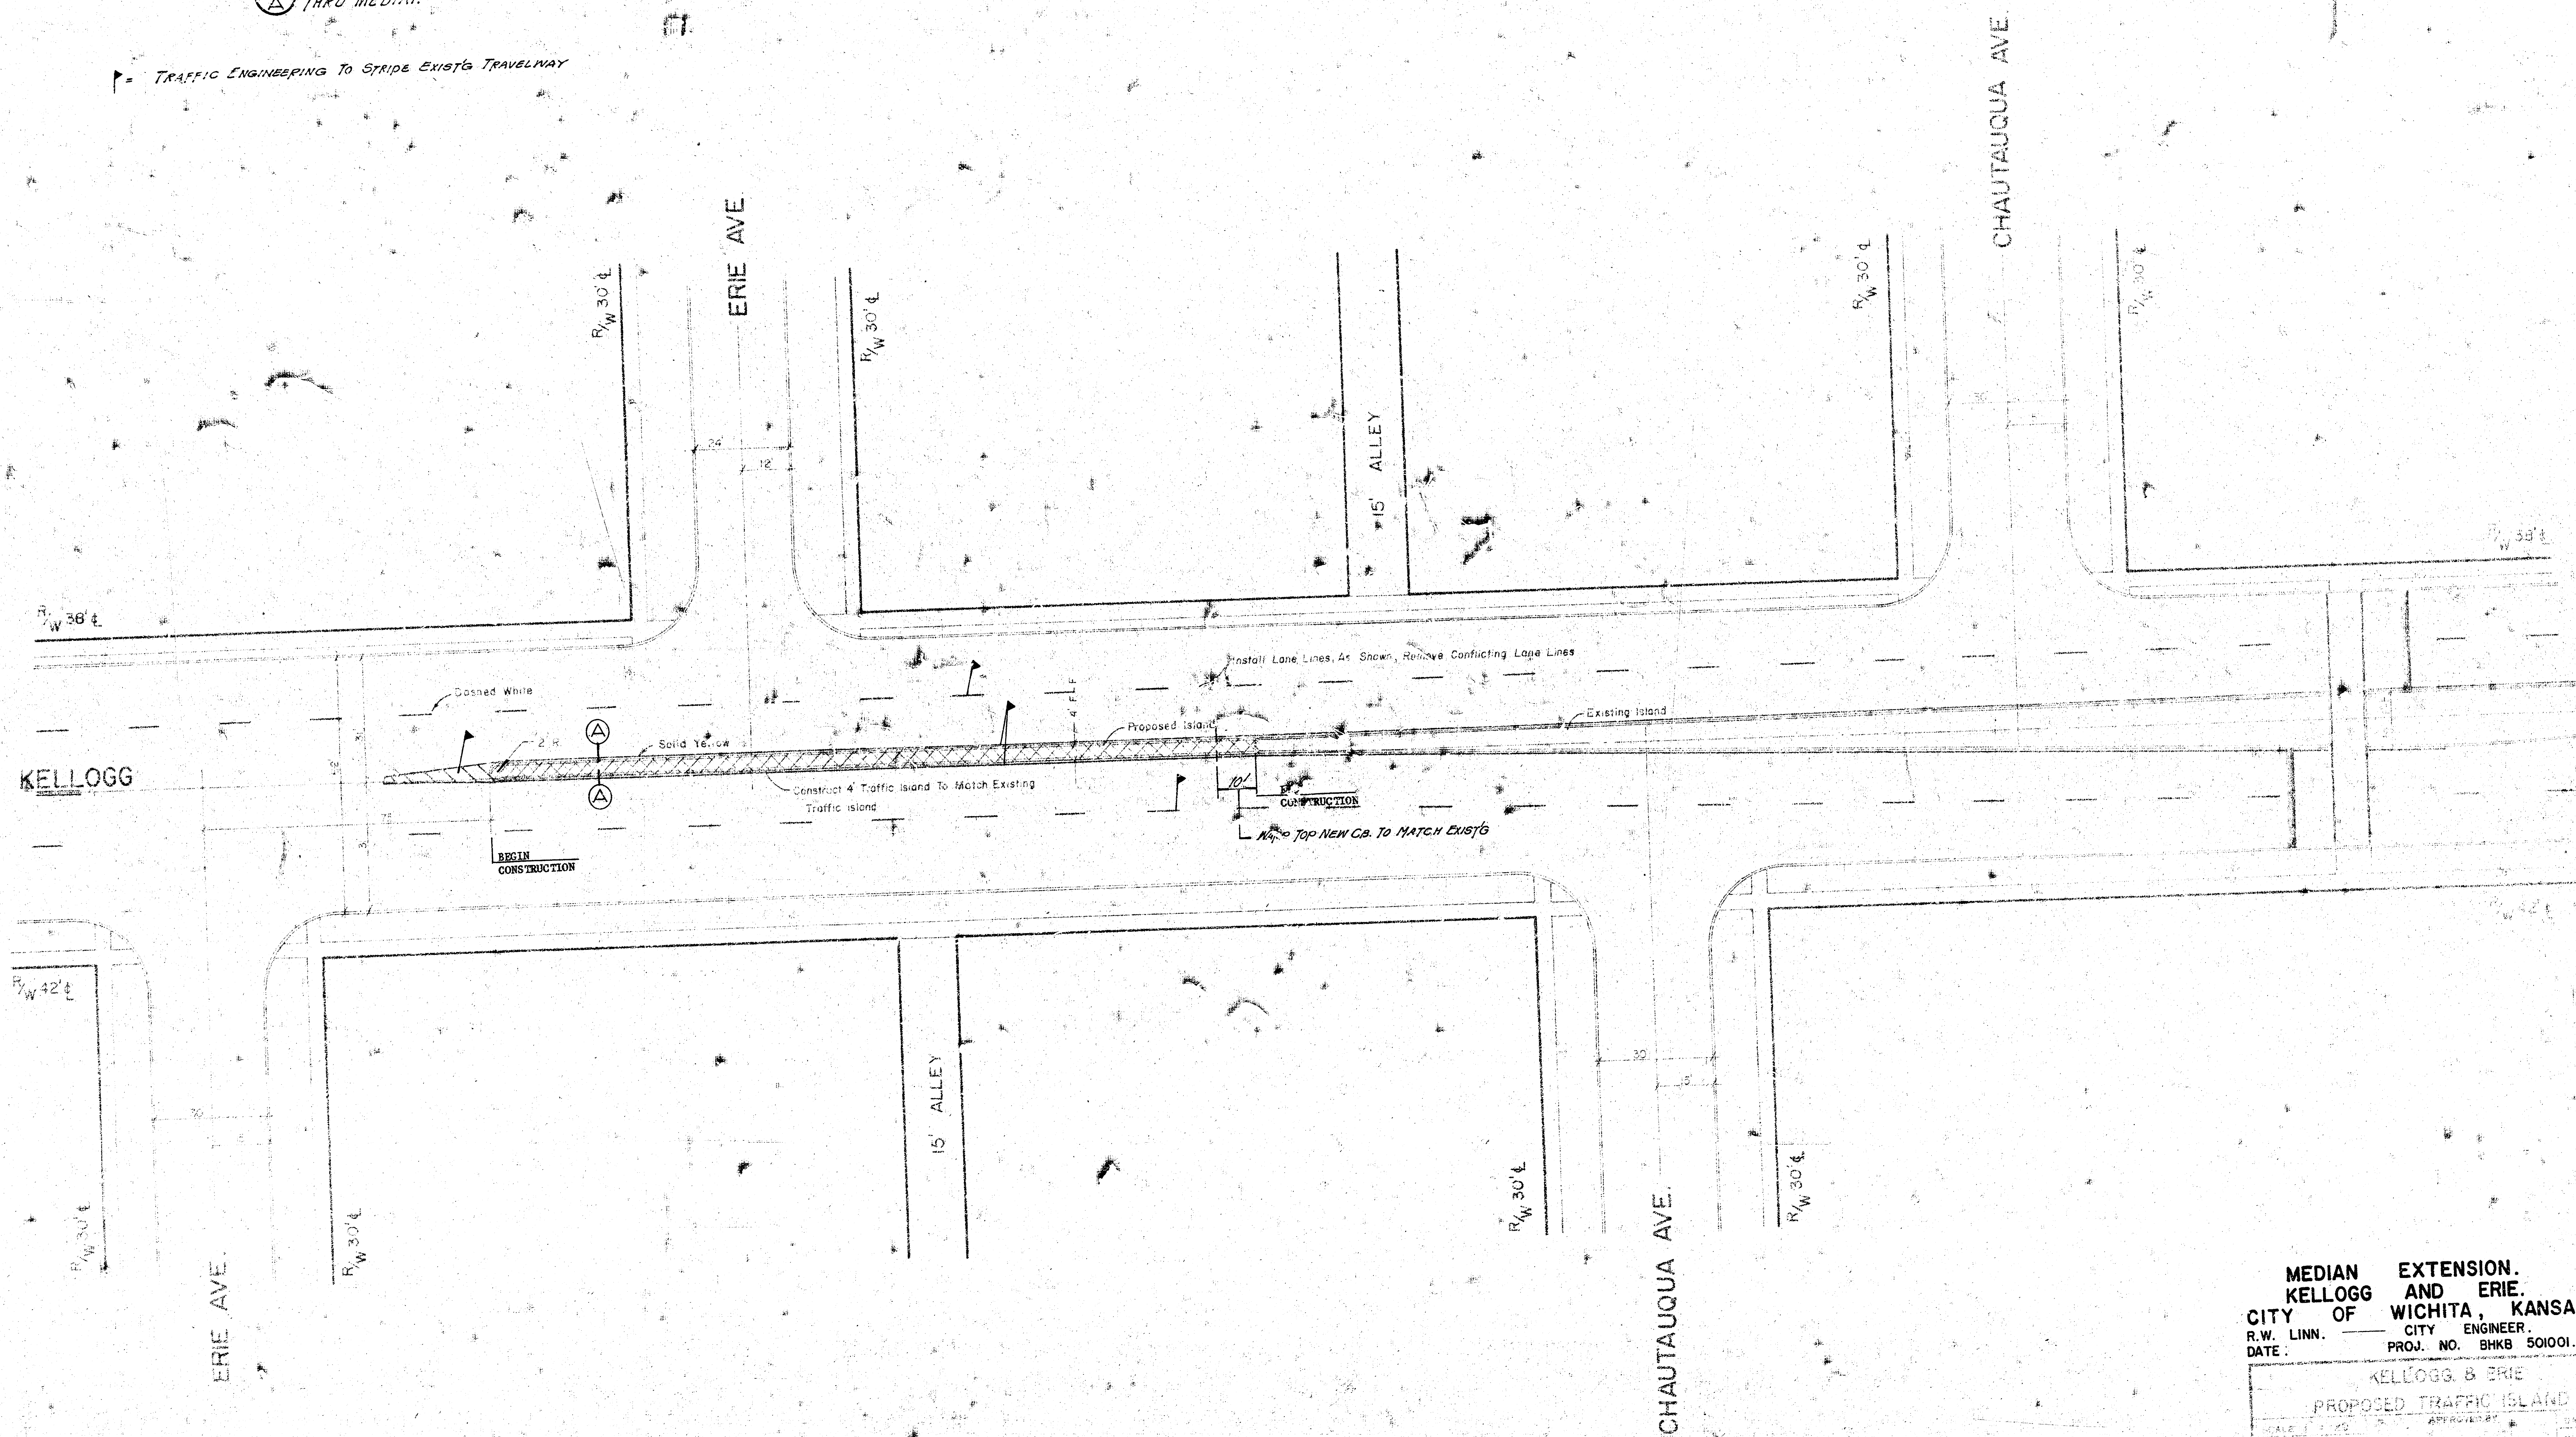

MEDIAN EXTENSION.
KELLOGG AND ERIE.
CITY OF WICHITA, KANSAS.
R.W. LINN. CITY ENGINEER.
DATE: PROJ. NO. BHK8 501001.

DATE: _____

KELLOGG, B ERIE

PROPOSED TRAFFIC ISLAND

SCALE: 1" = 20' APPROVED BY: _____ DATE: FEB. 27, 1915

DRAWN BY: _____ REVISED: _____

DEPARTMENT OF PUBLIC WORKS
TRAFFIC ENGINEERING DIVISION

CITY PLANNING ENGINEER GRAHAM ENGINEER

CARL B. GRAVES

11