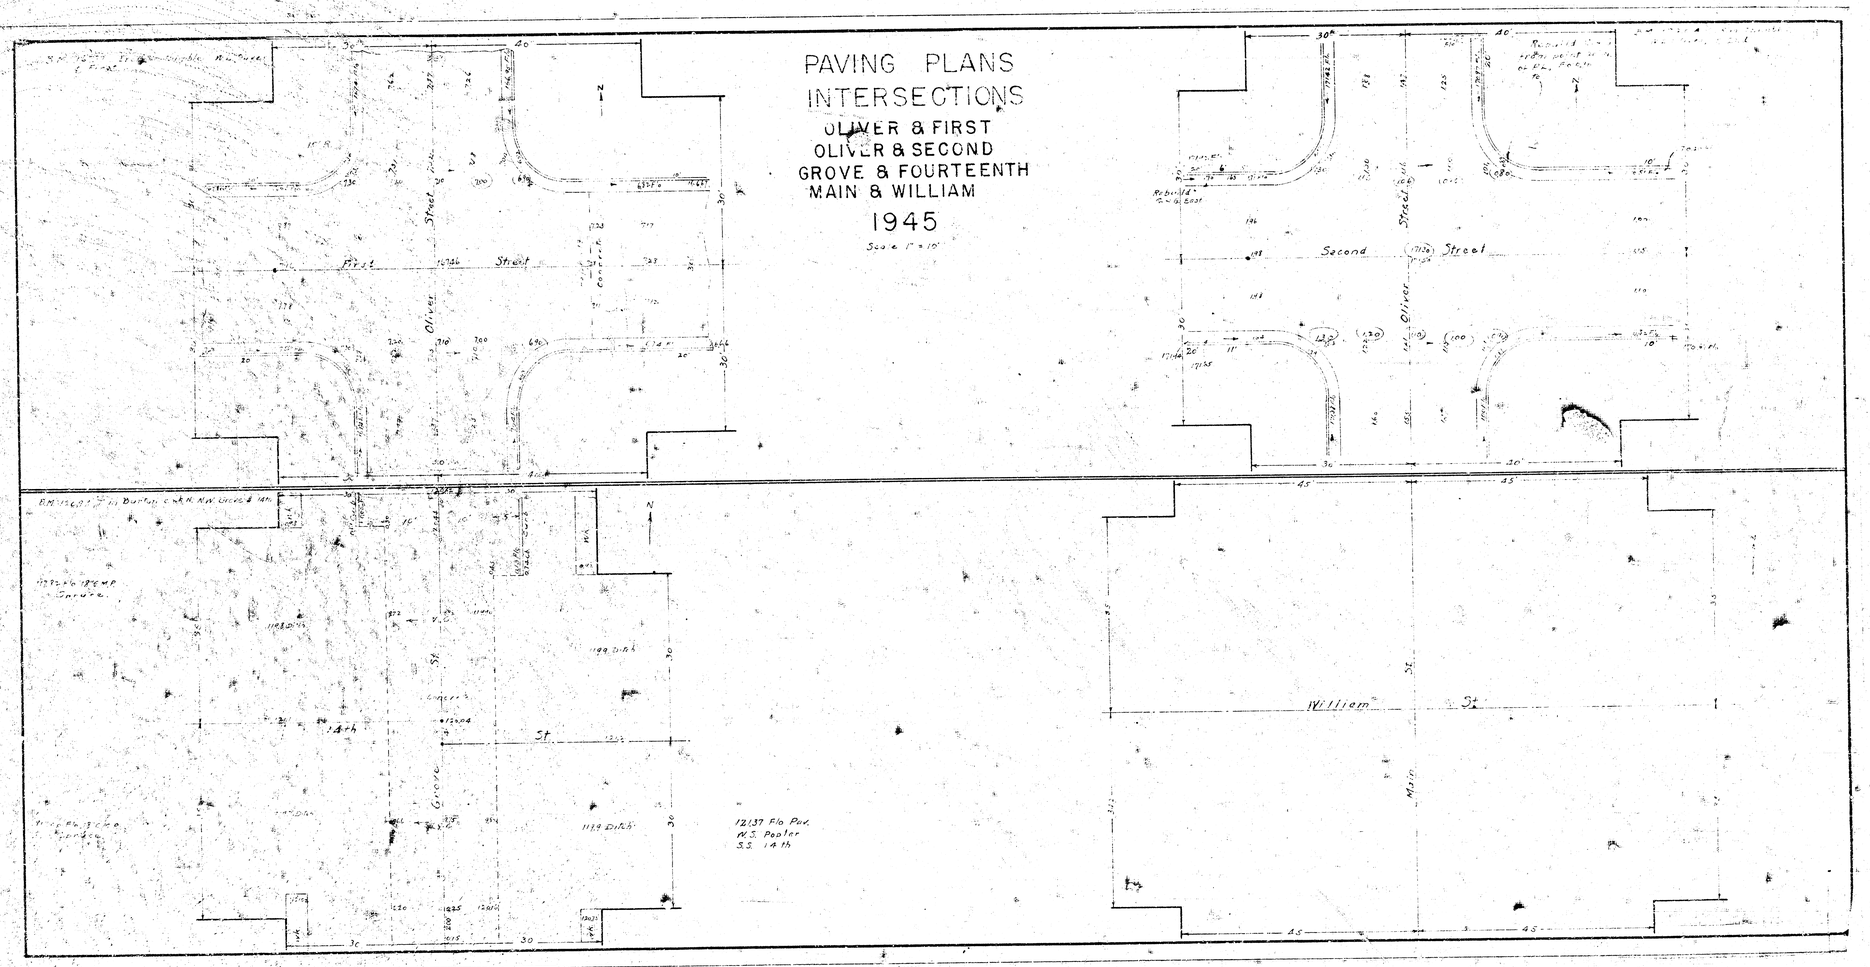
PAVING PLANS
INTERSECTIONS
OLIVER & FIRST
OLIVER & SECOND
GROVE & FOURTEENTH
MAIN & WILLIAM
1945
Scale 1" = 10'
First Street
Oliver St
Second Street
Oliver St
14th St
Grove St
William St
Main St
12137 Flo Park
W.S. Pooler
S.S. 14th