







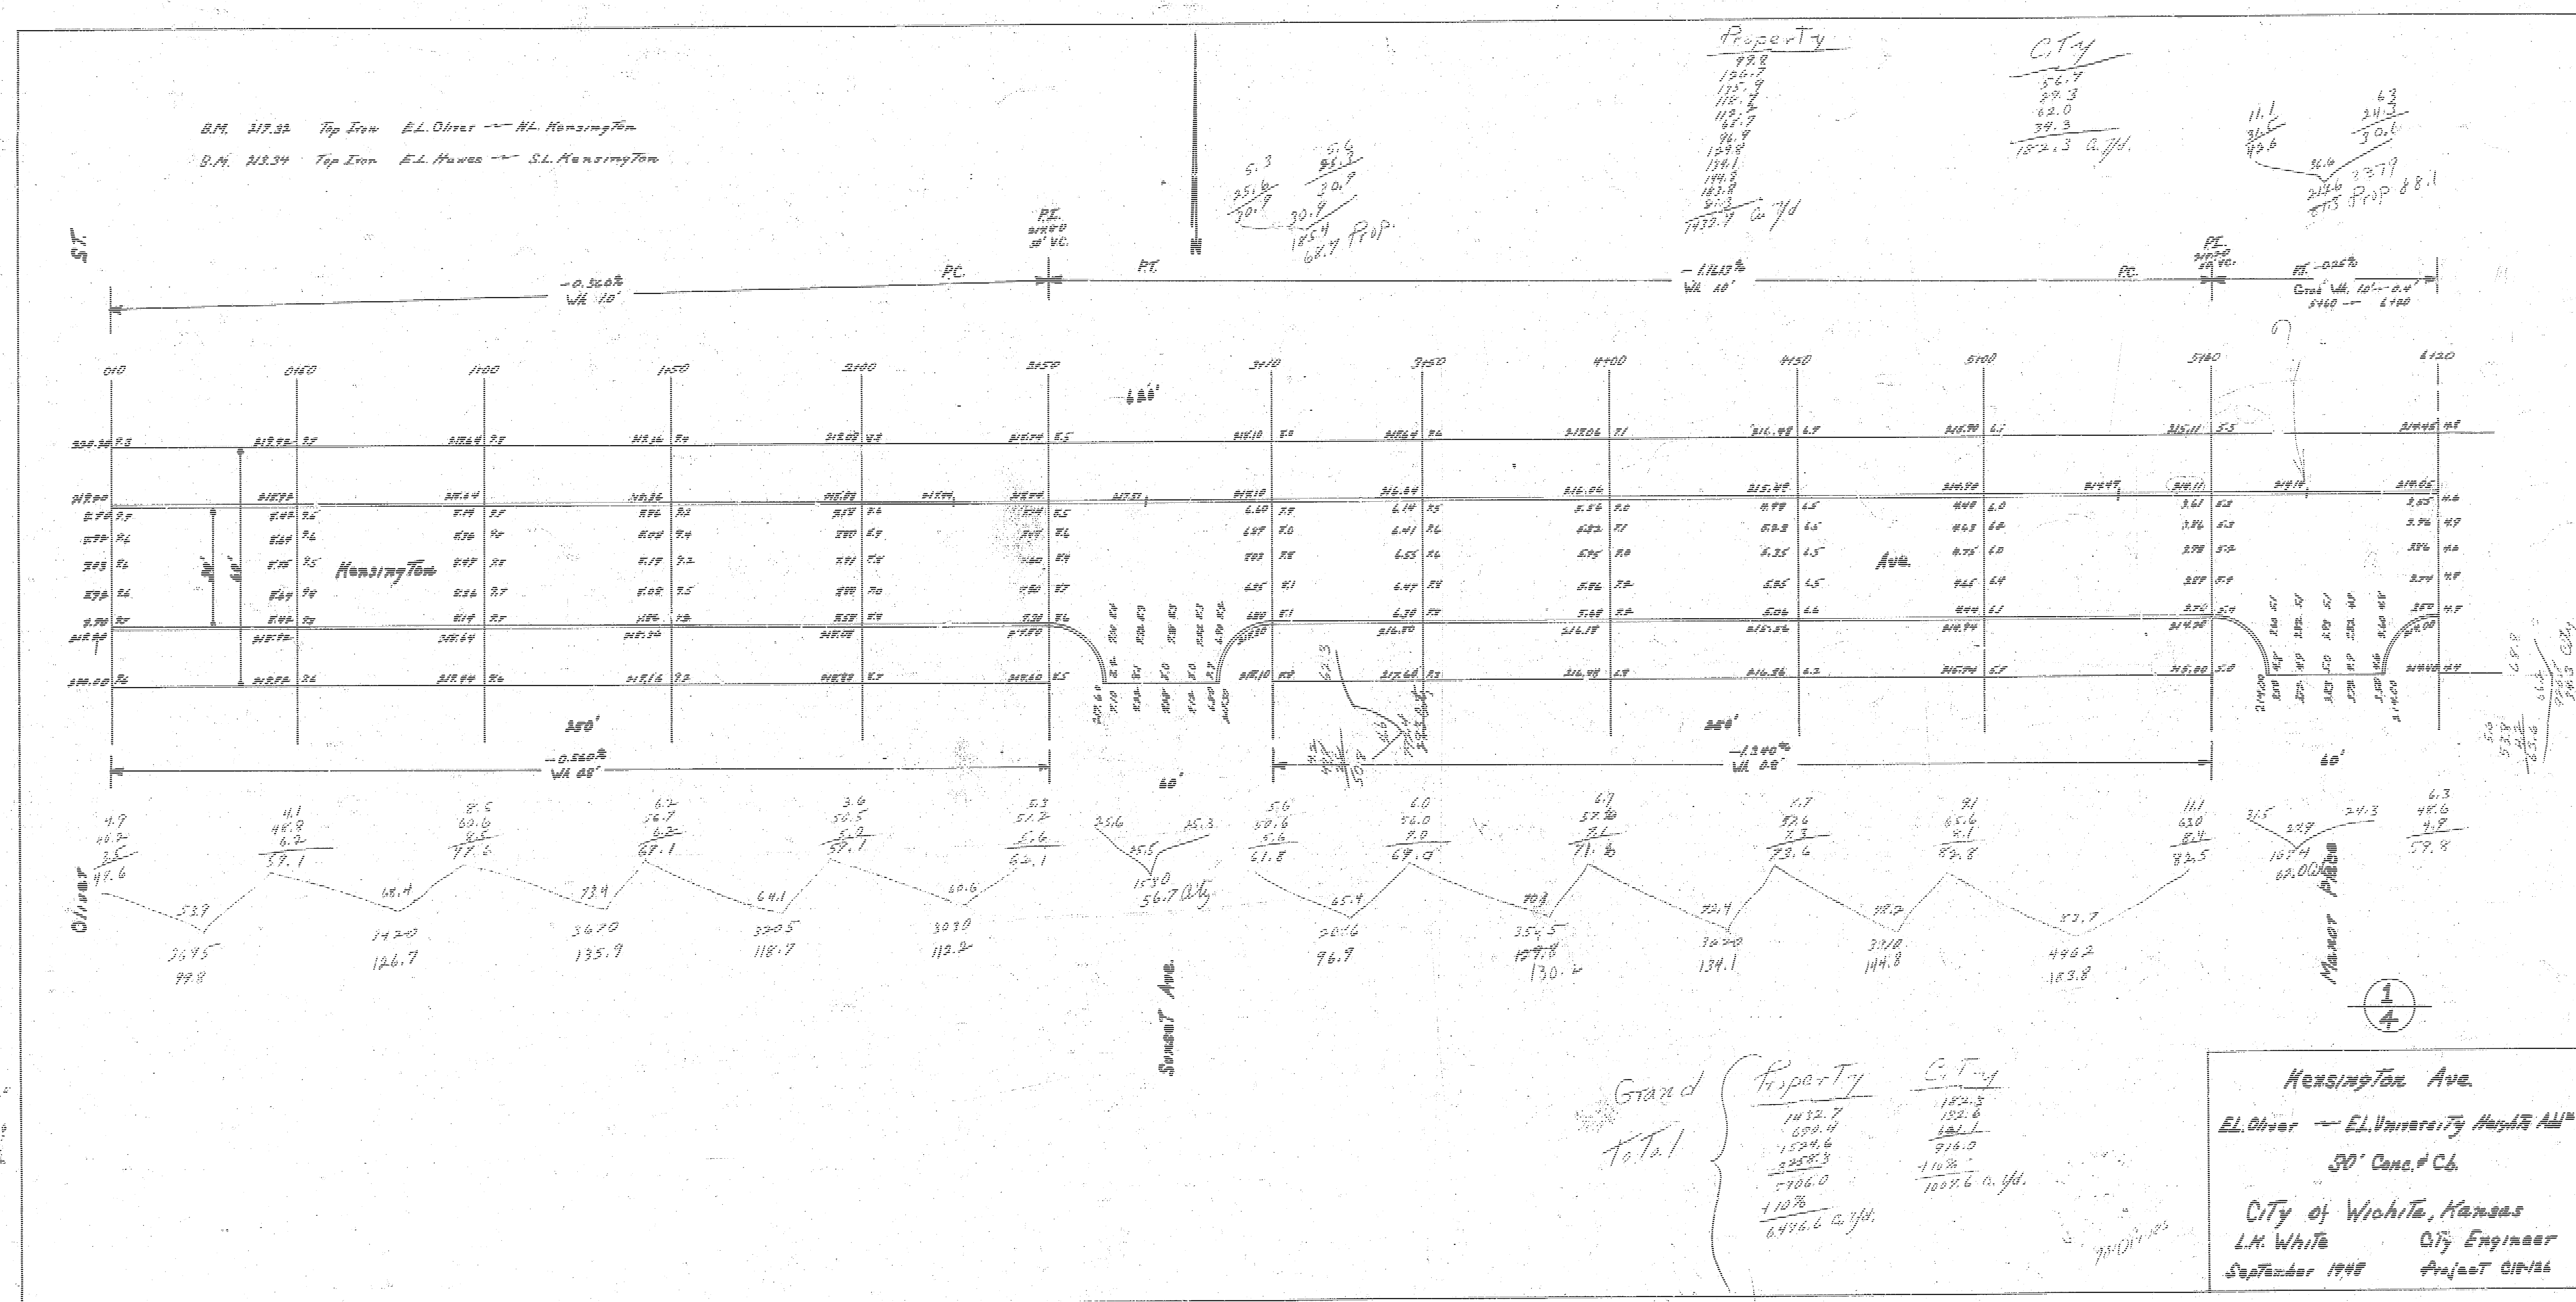


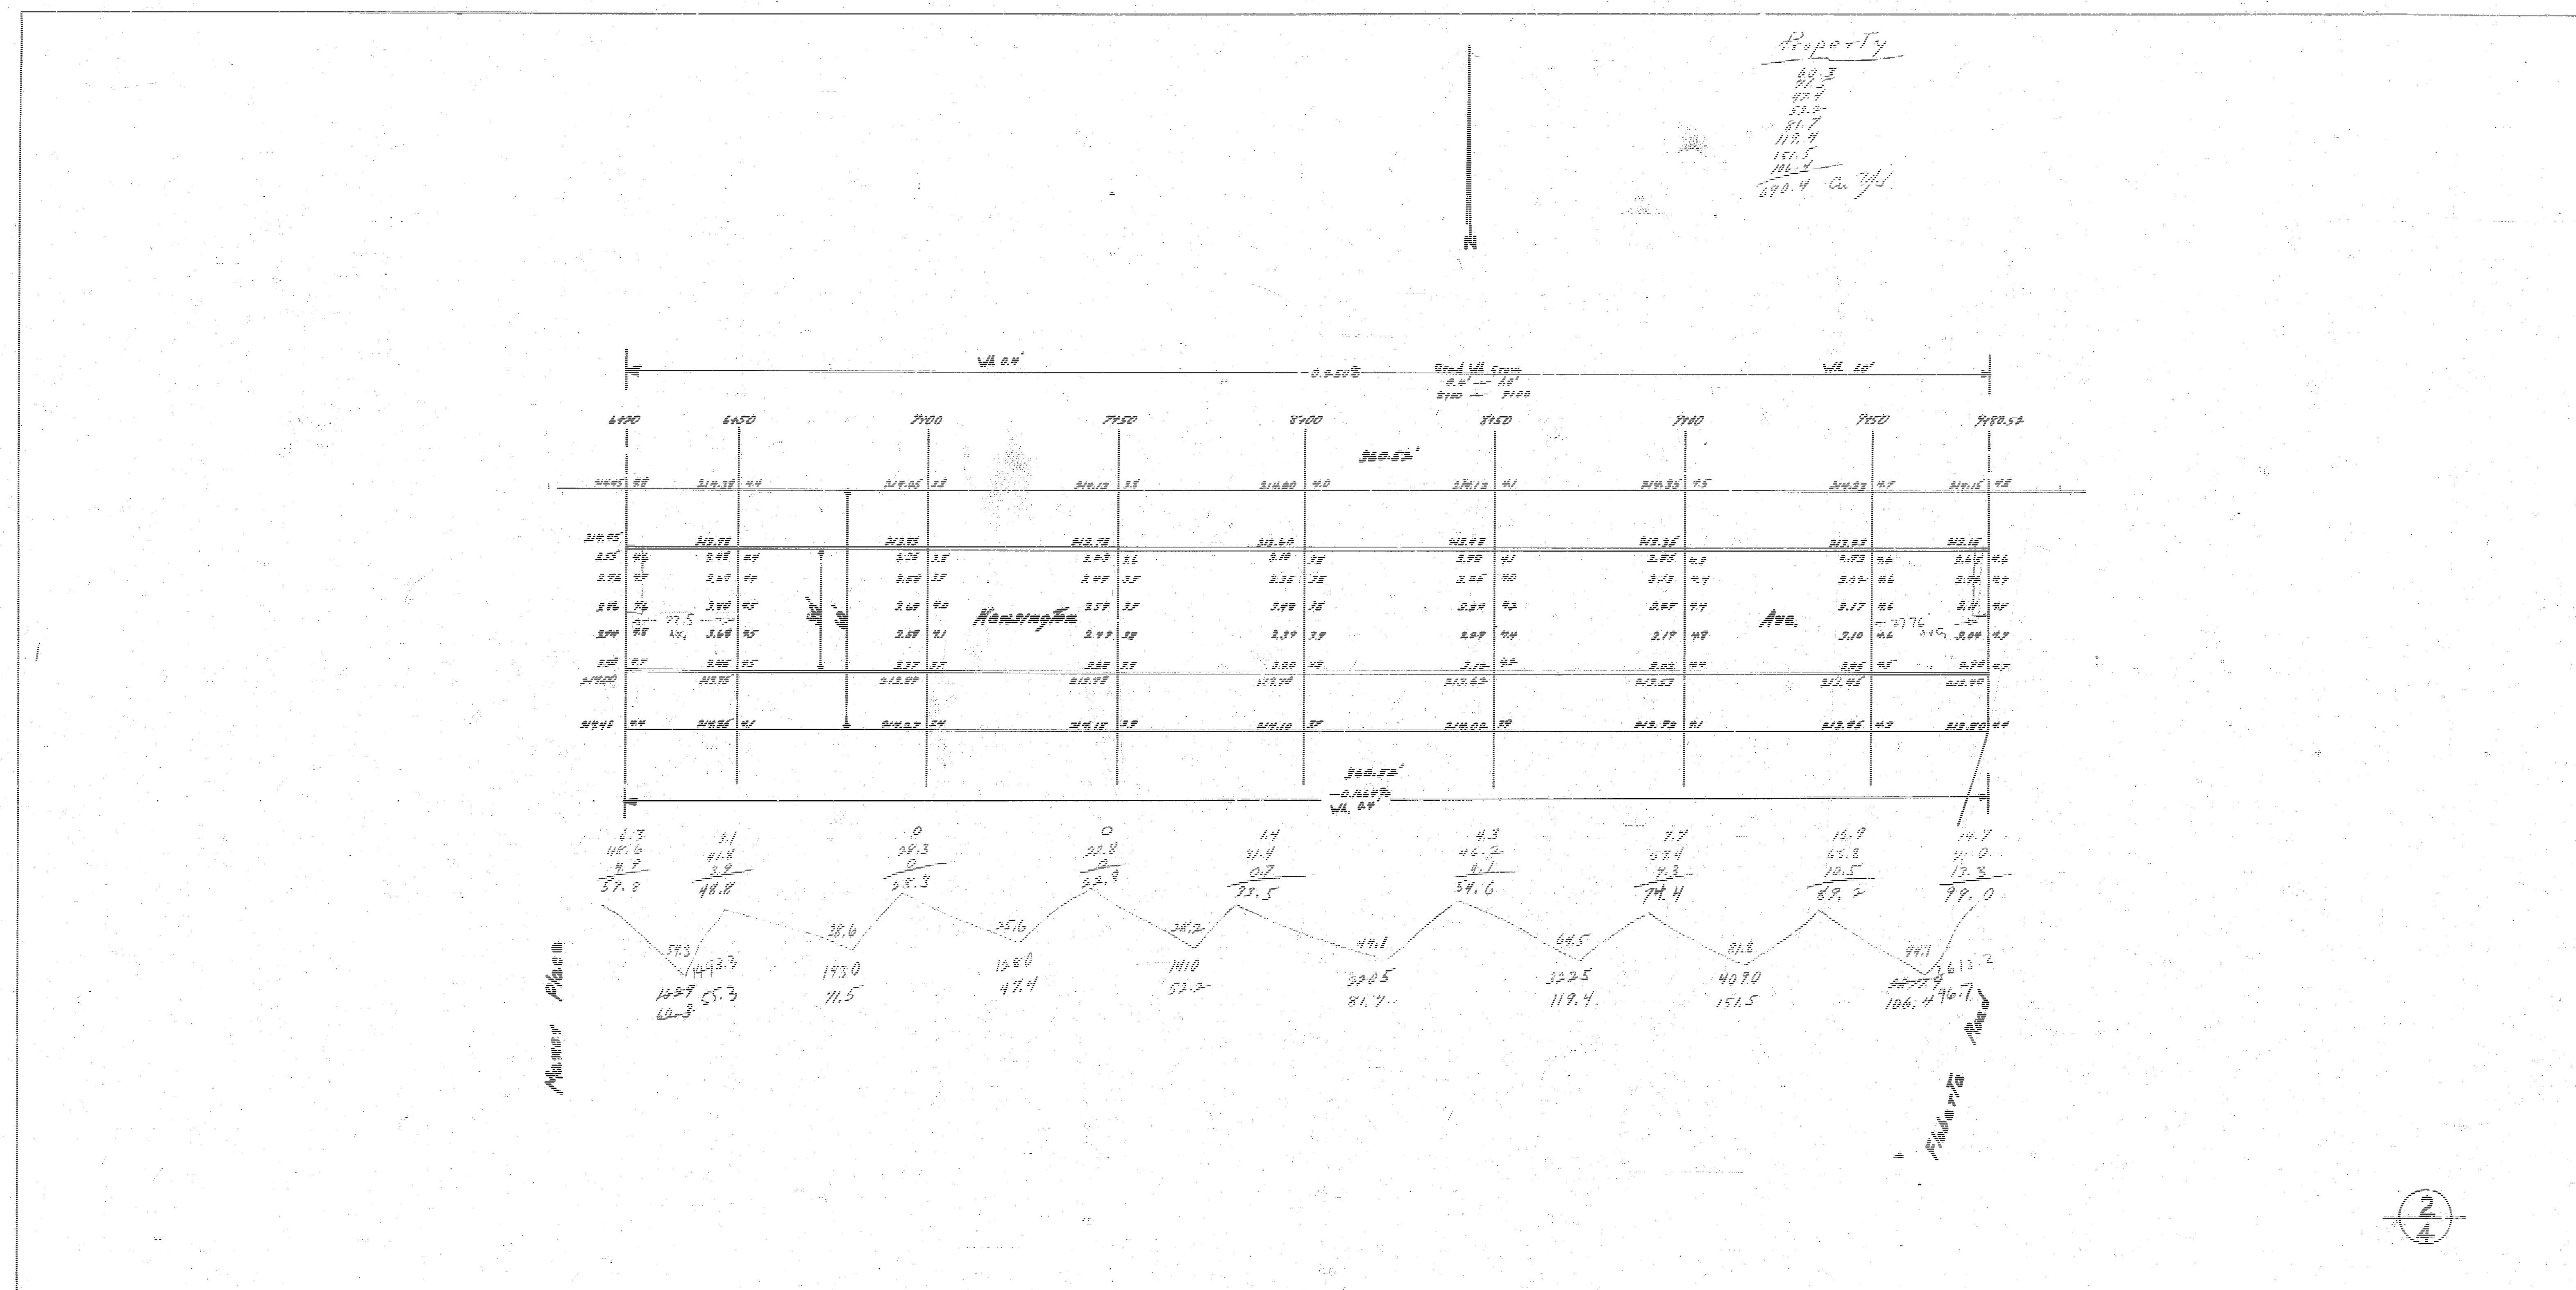

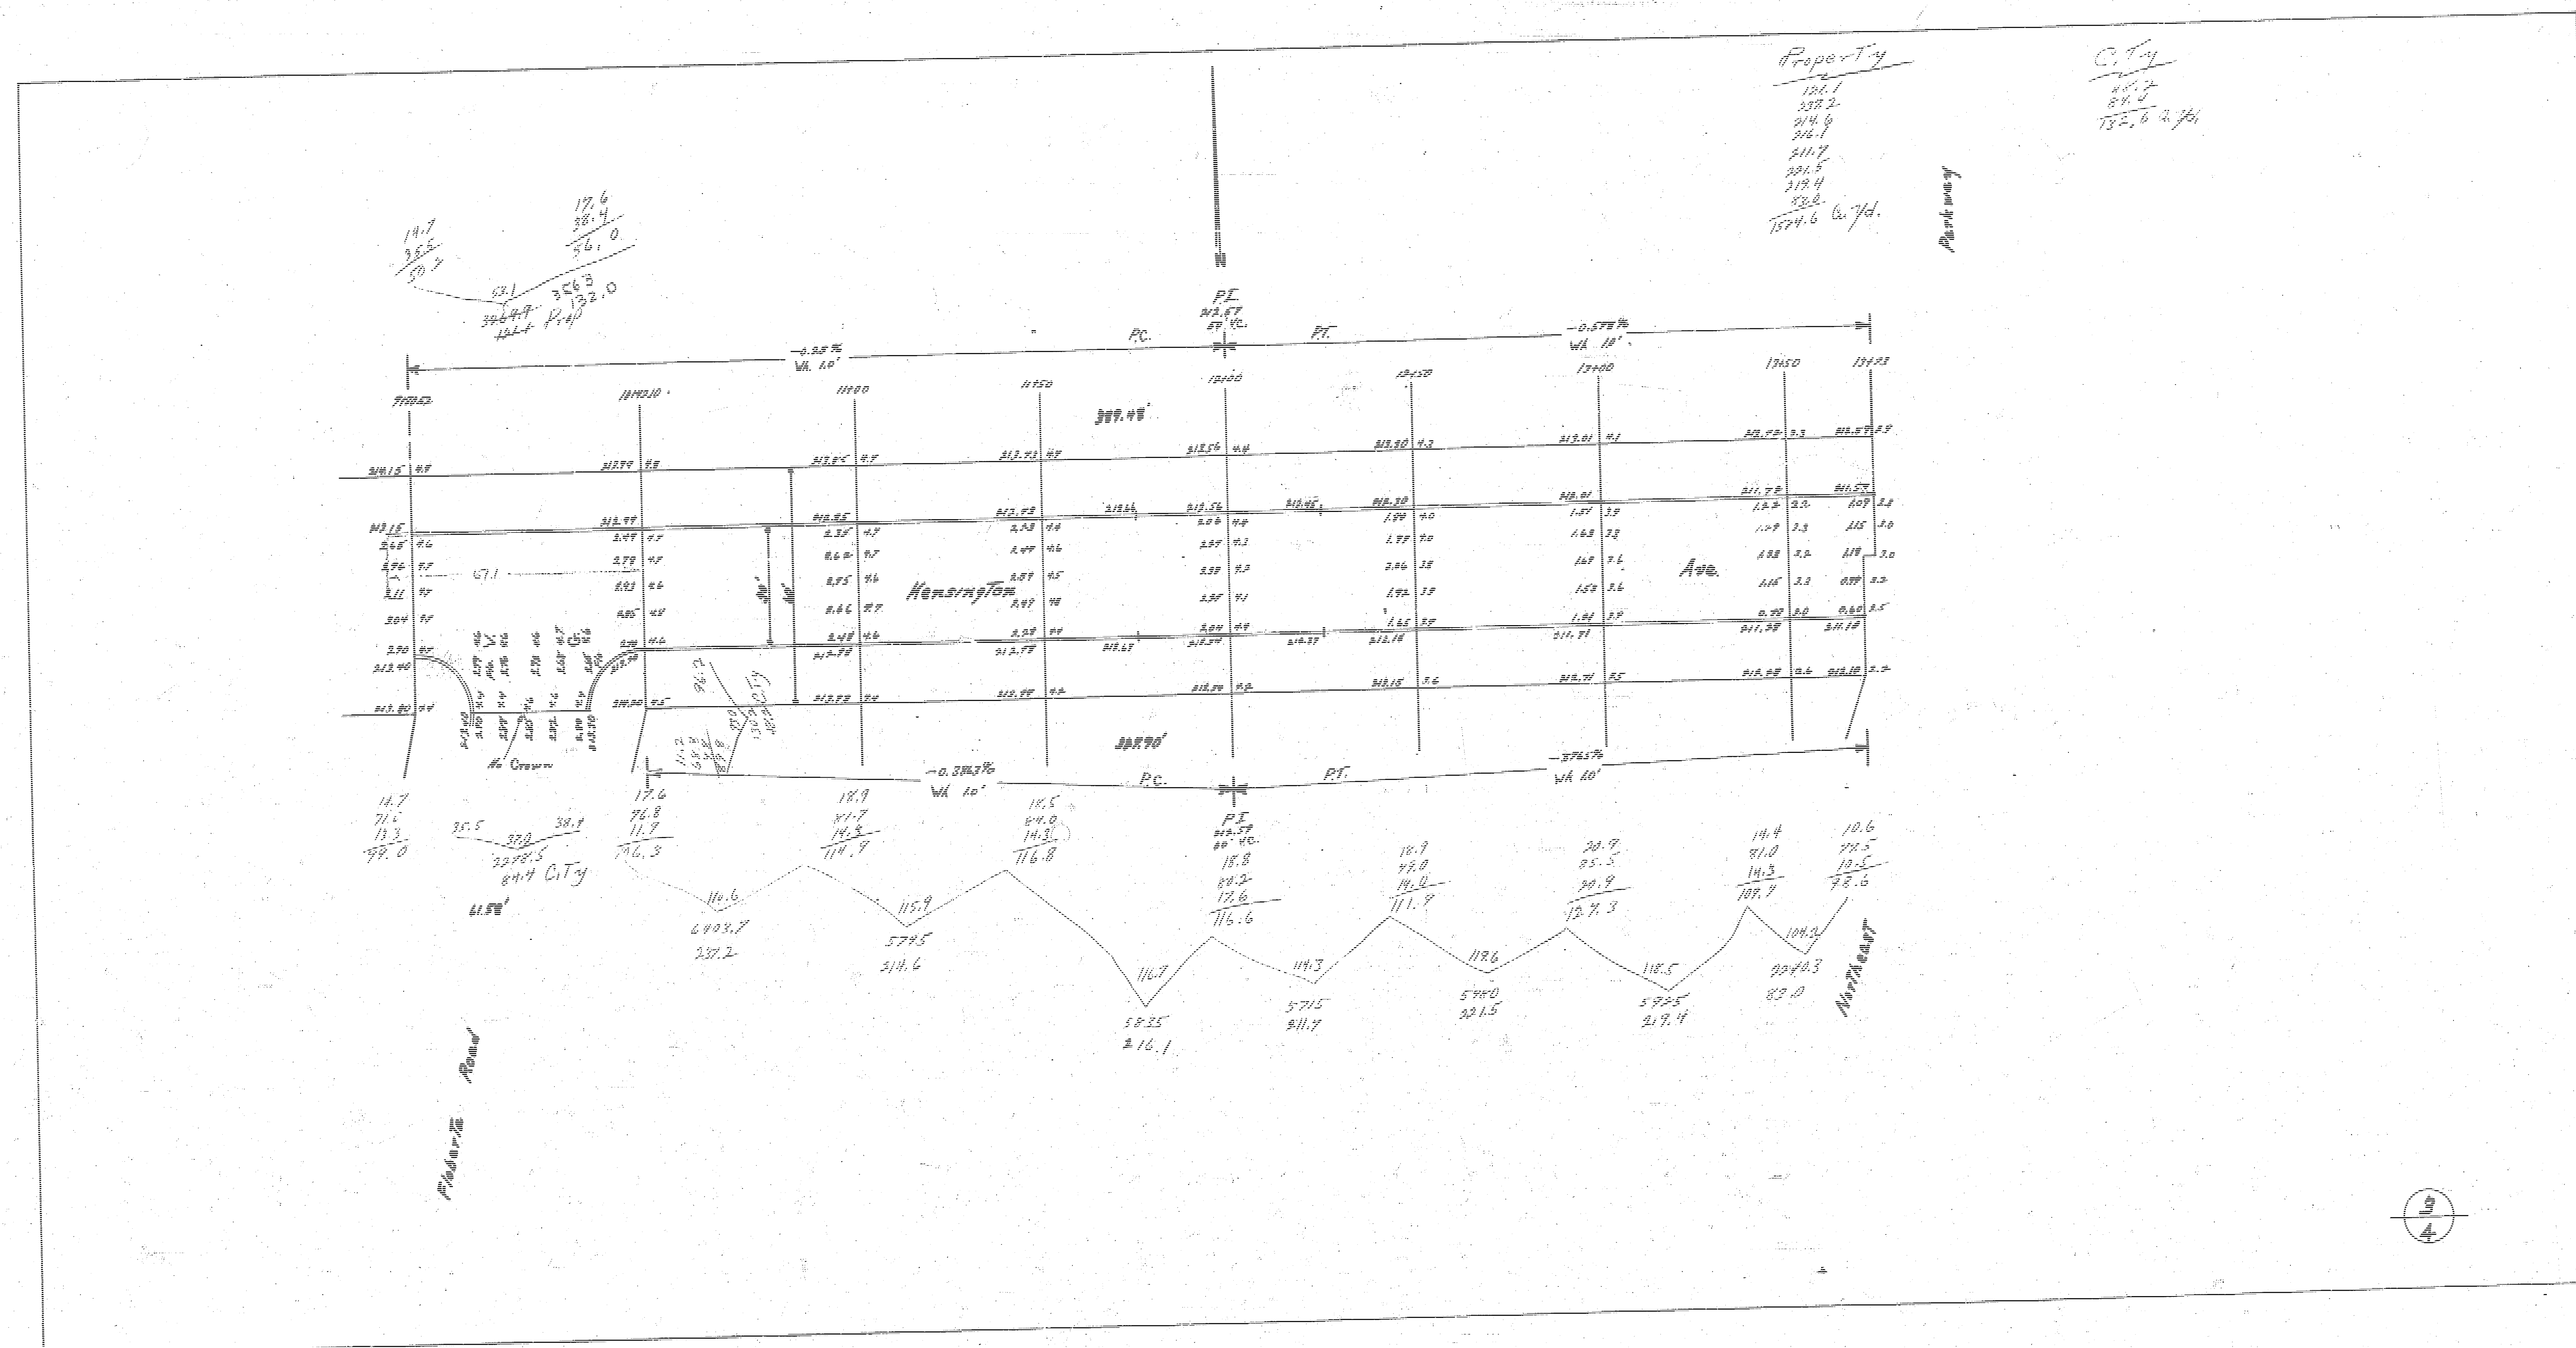

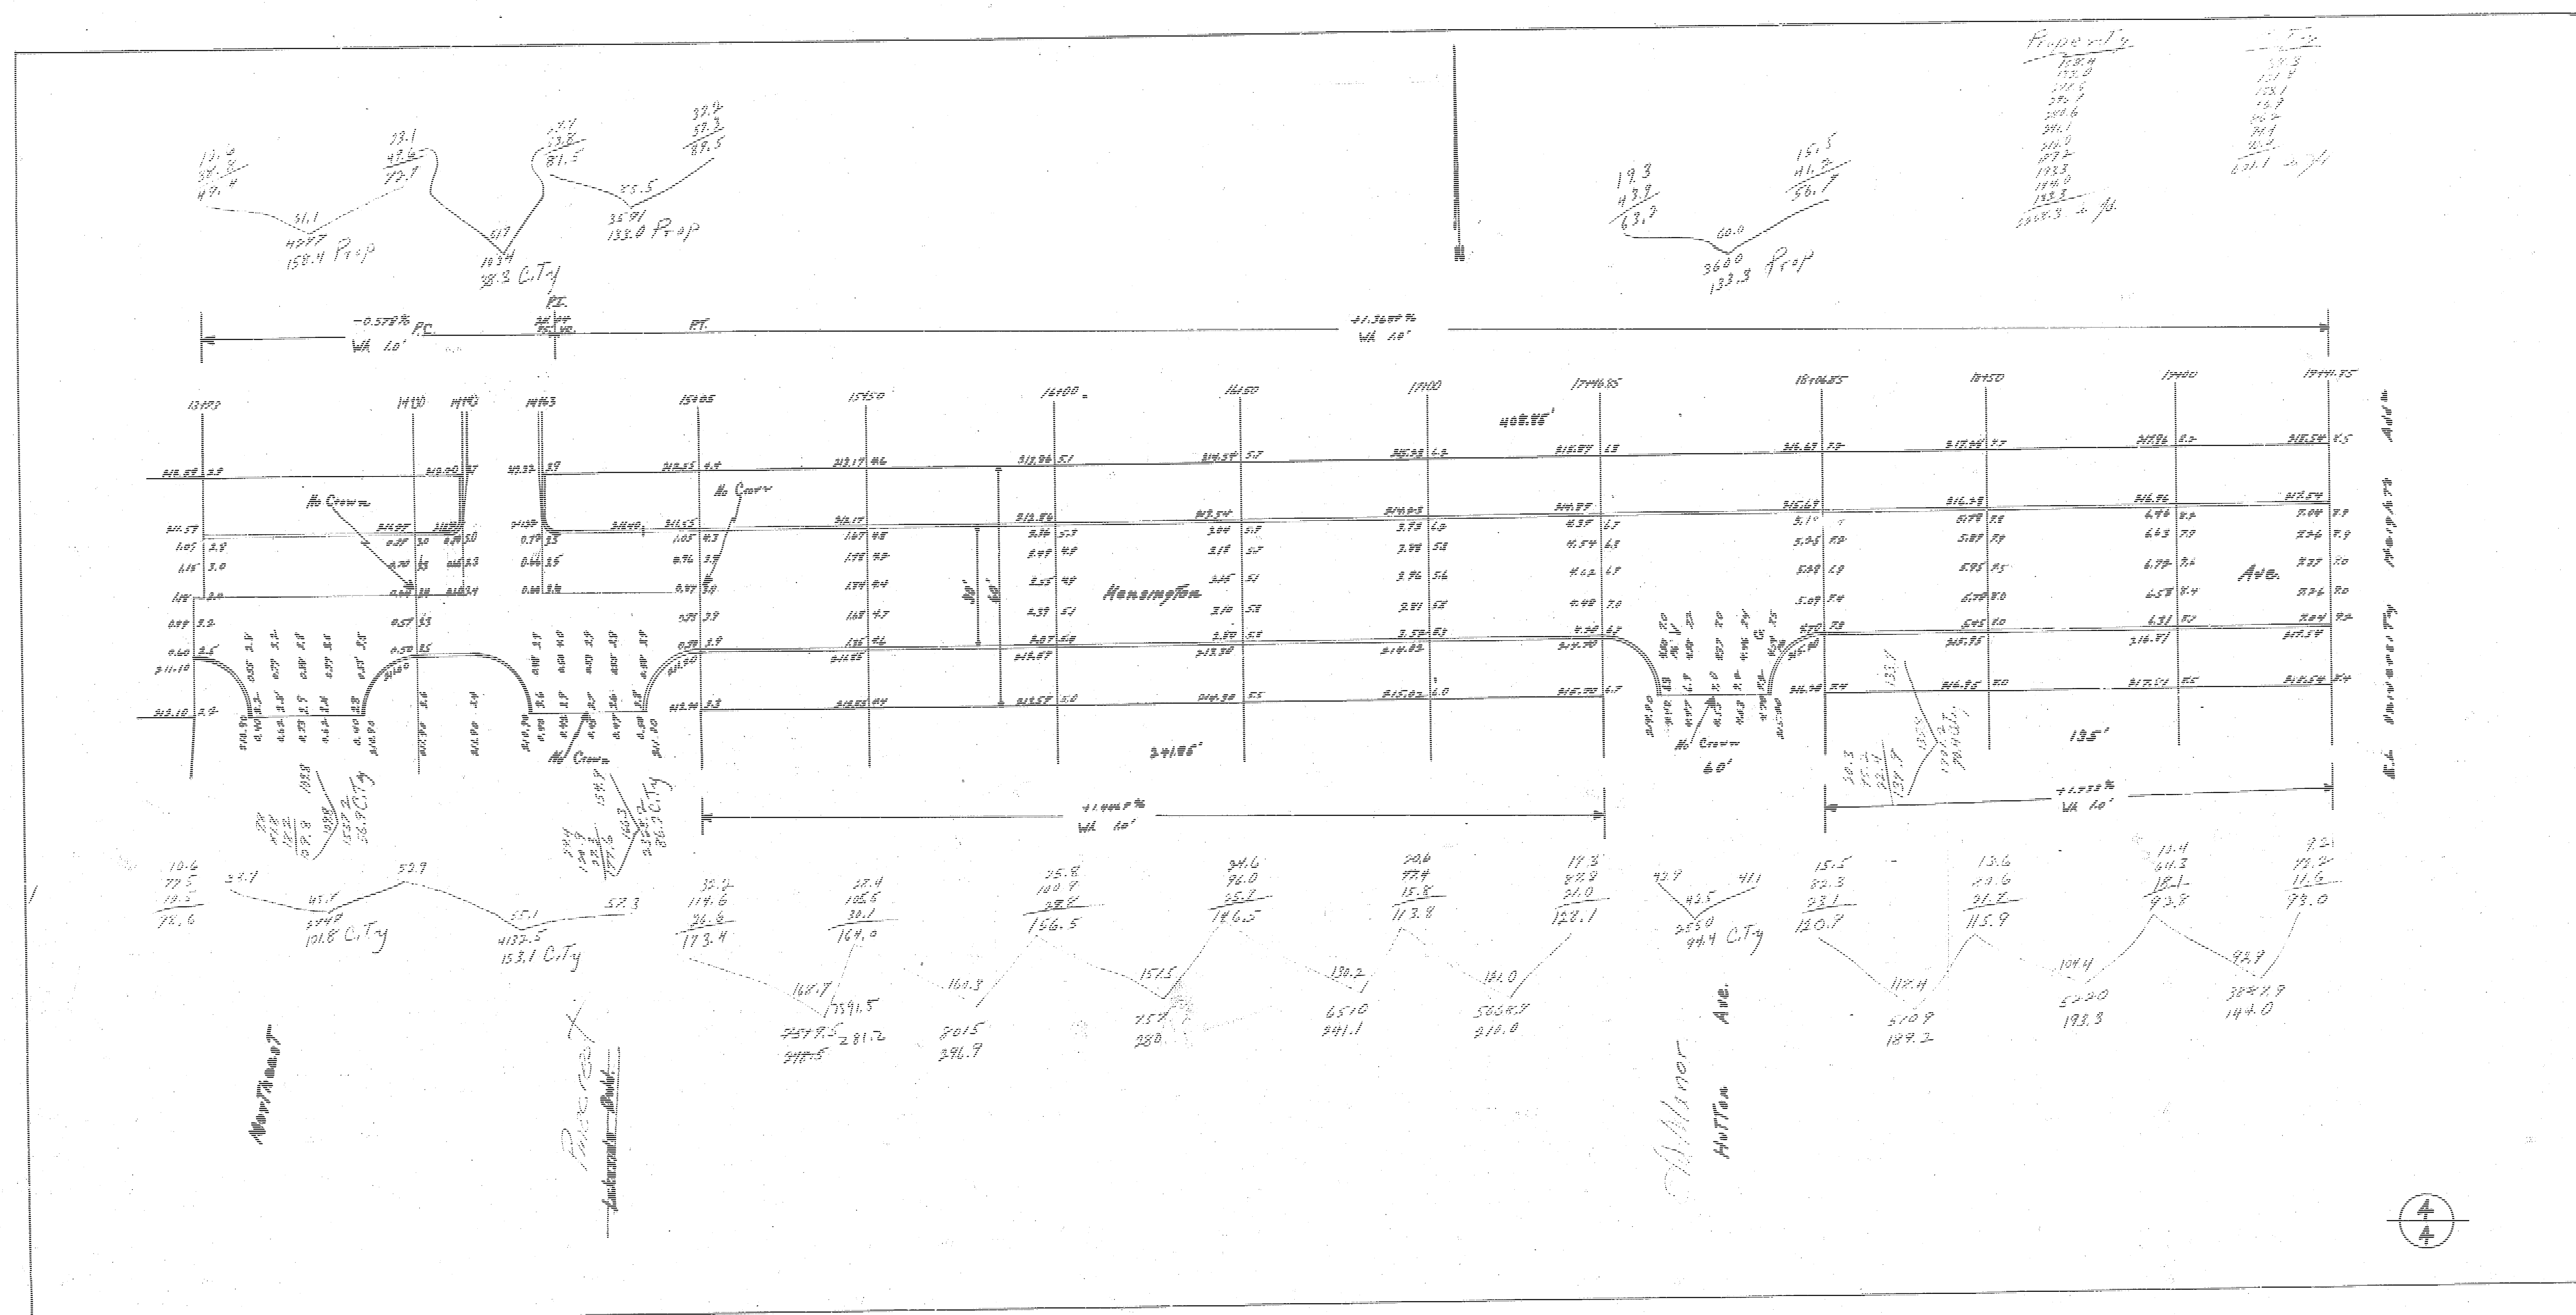

CONCRETE FLUME BUILT IN CONNECTION WITH THE PAVING OF KENSINGTON AVE.

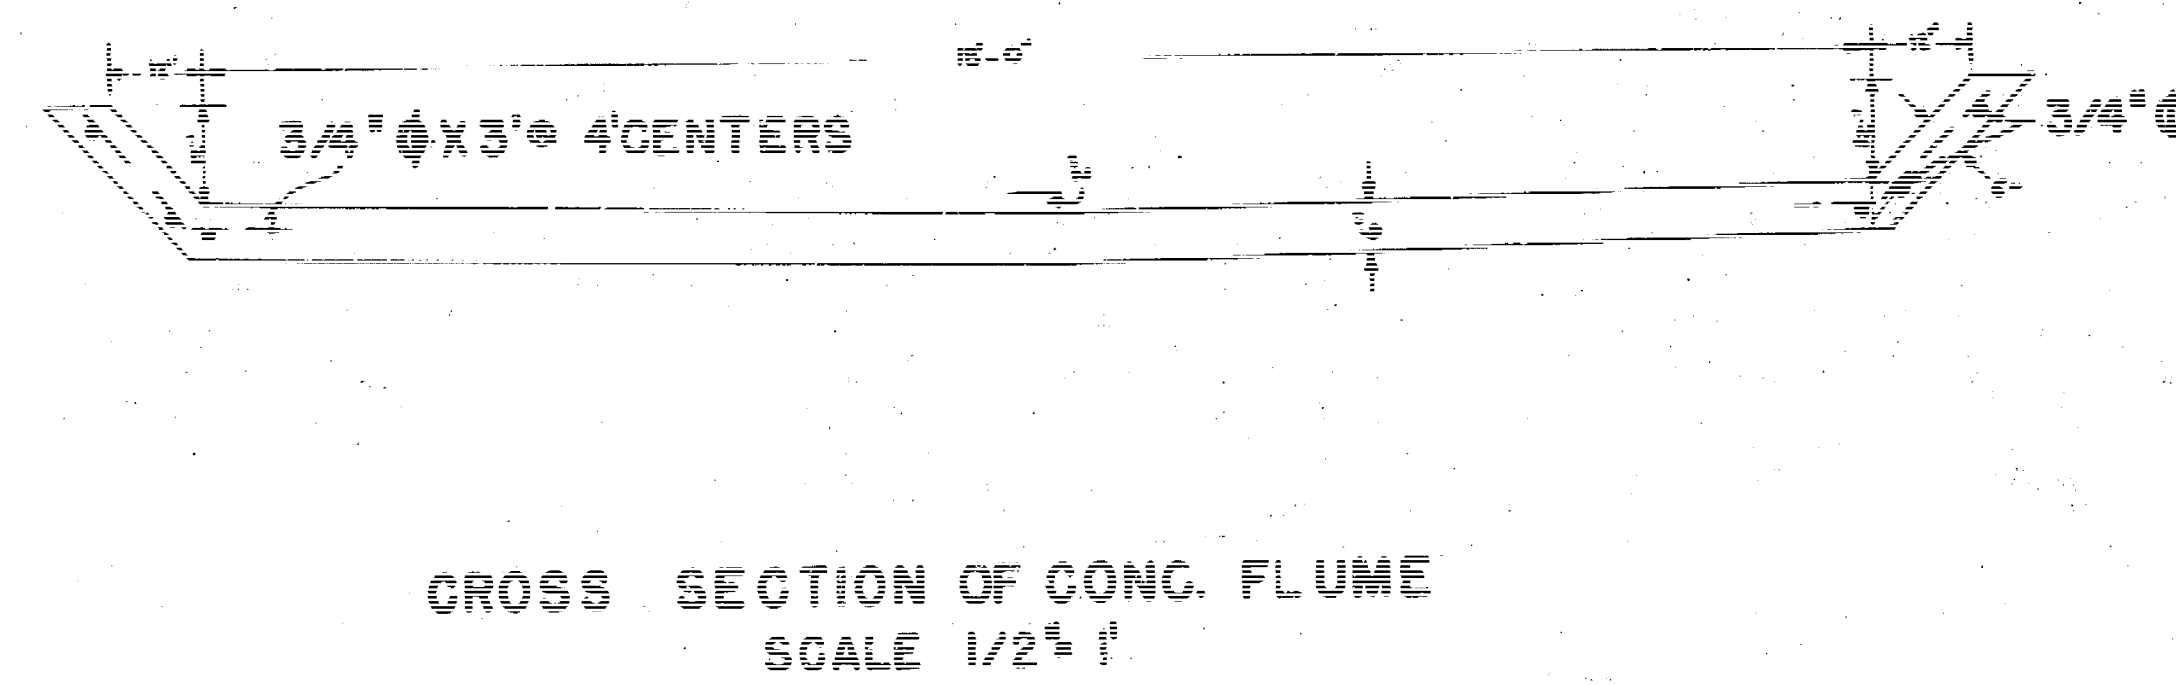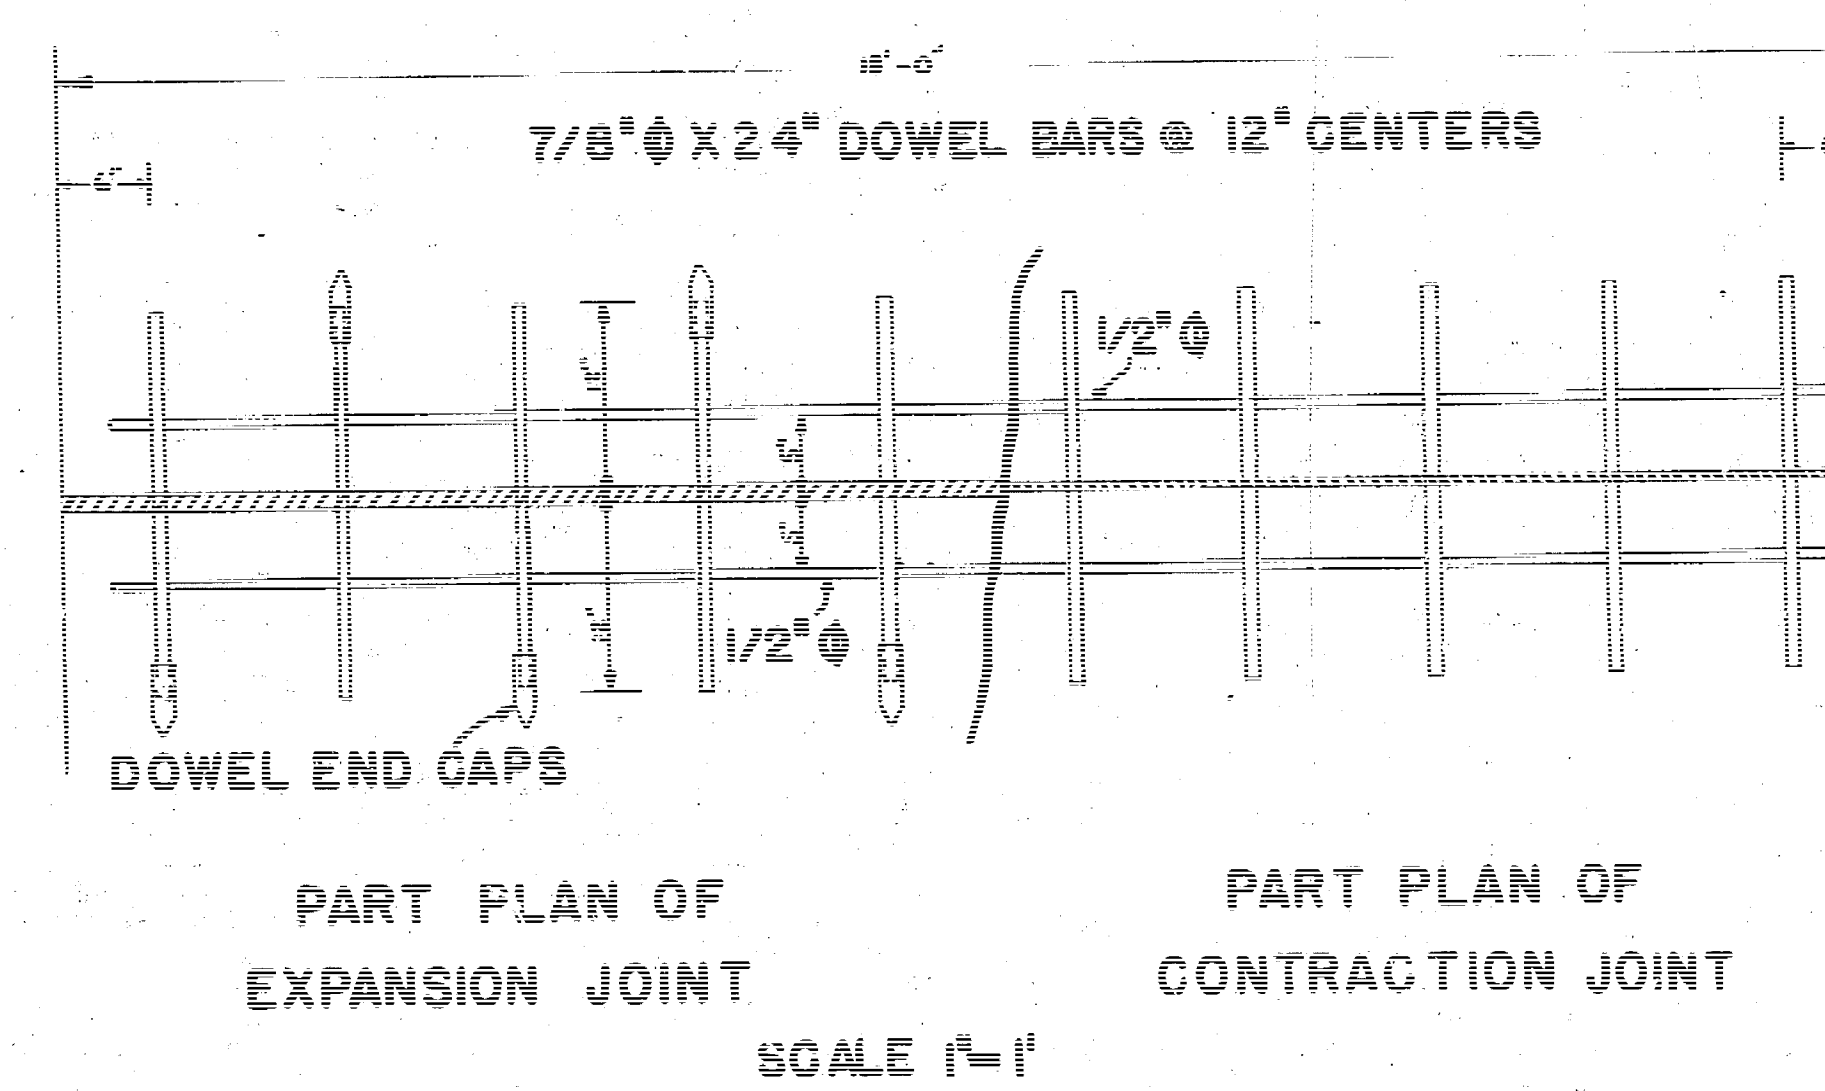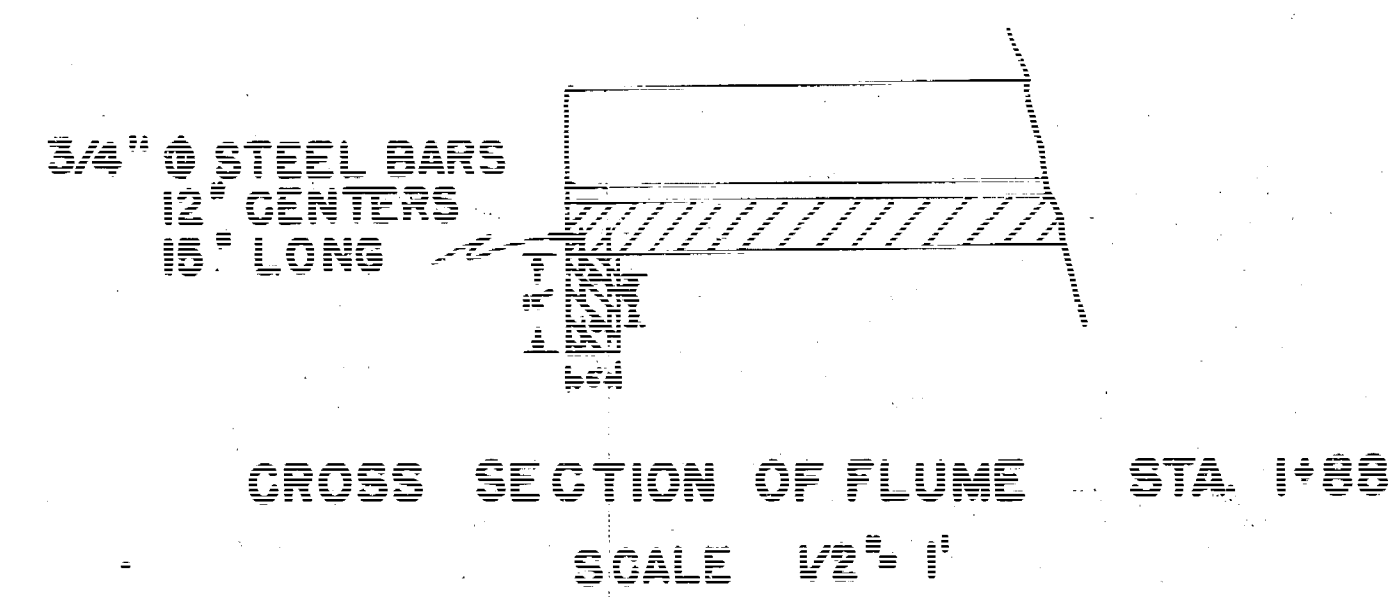

PLAN PROFILE SHEET

SCALE 1" = 10'

