







LESSLER
S. L. PAWNEE TO & INCL. CUL-DE-SAC
PROJ. NO. DAKS 577136
CITY OF WICHITA, KANSAS
R. W. LINN, CITY ENGINEER

SYMMETRICAL ABOUT CENTERLINE


SAWED CONTRACTION JOINTS ARE TO BE CONSTRUCTED AT 30' 0" INTERVALS EXCEPT WHERE AN EXPANSION JOINT IS USED.

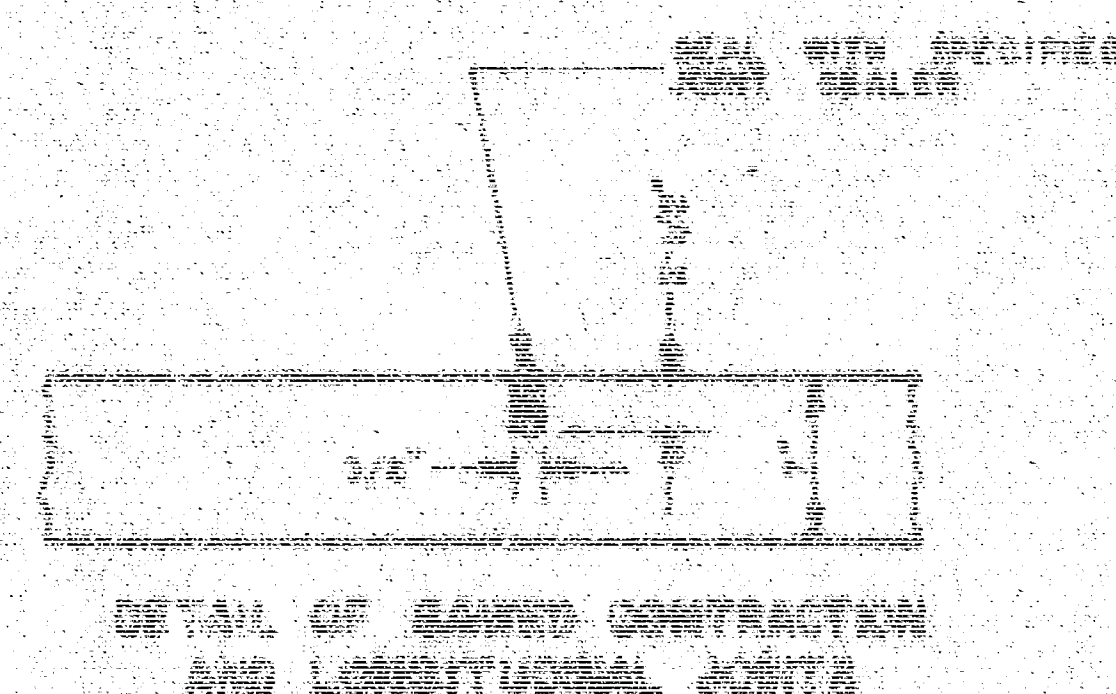

EXPANSION JOINTS ARE TO BE CONSTRUCTED AT 100' 0" INTERVALS.

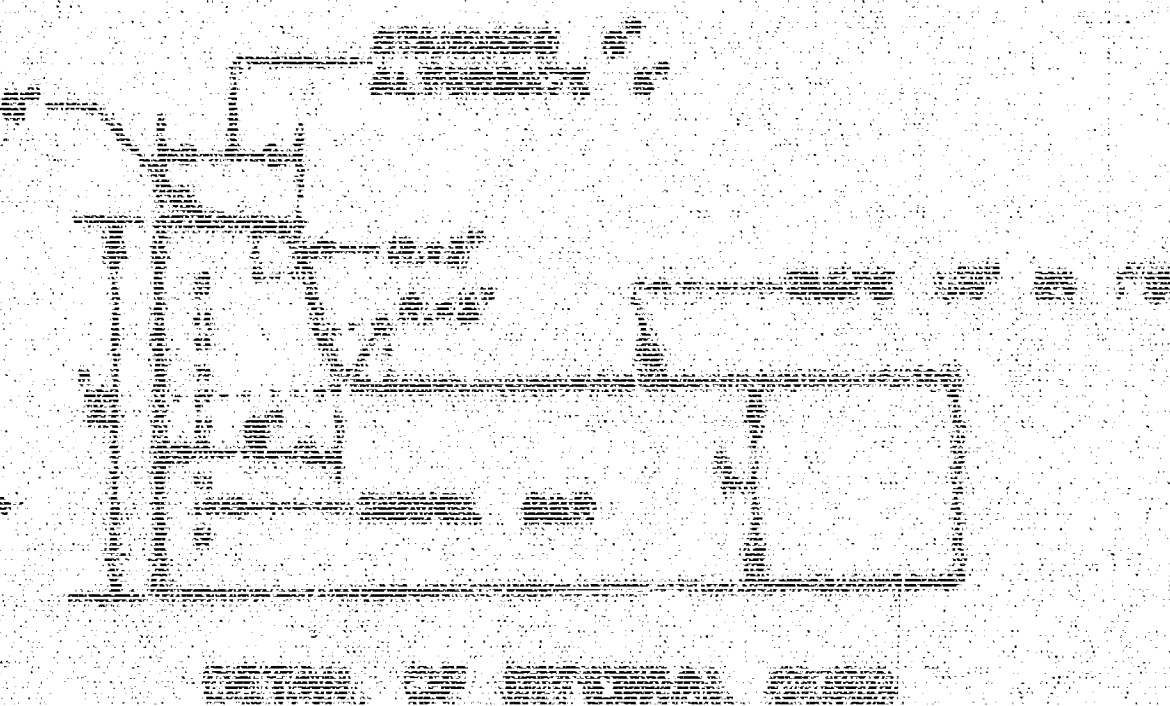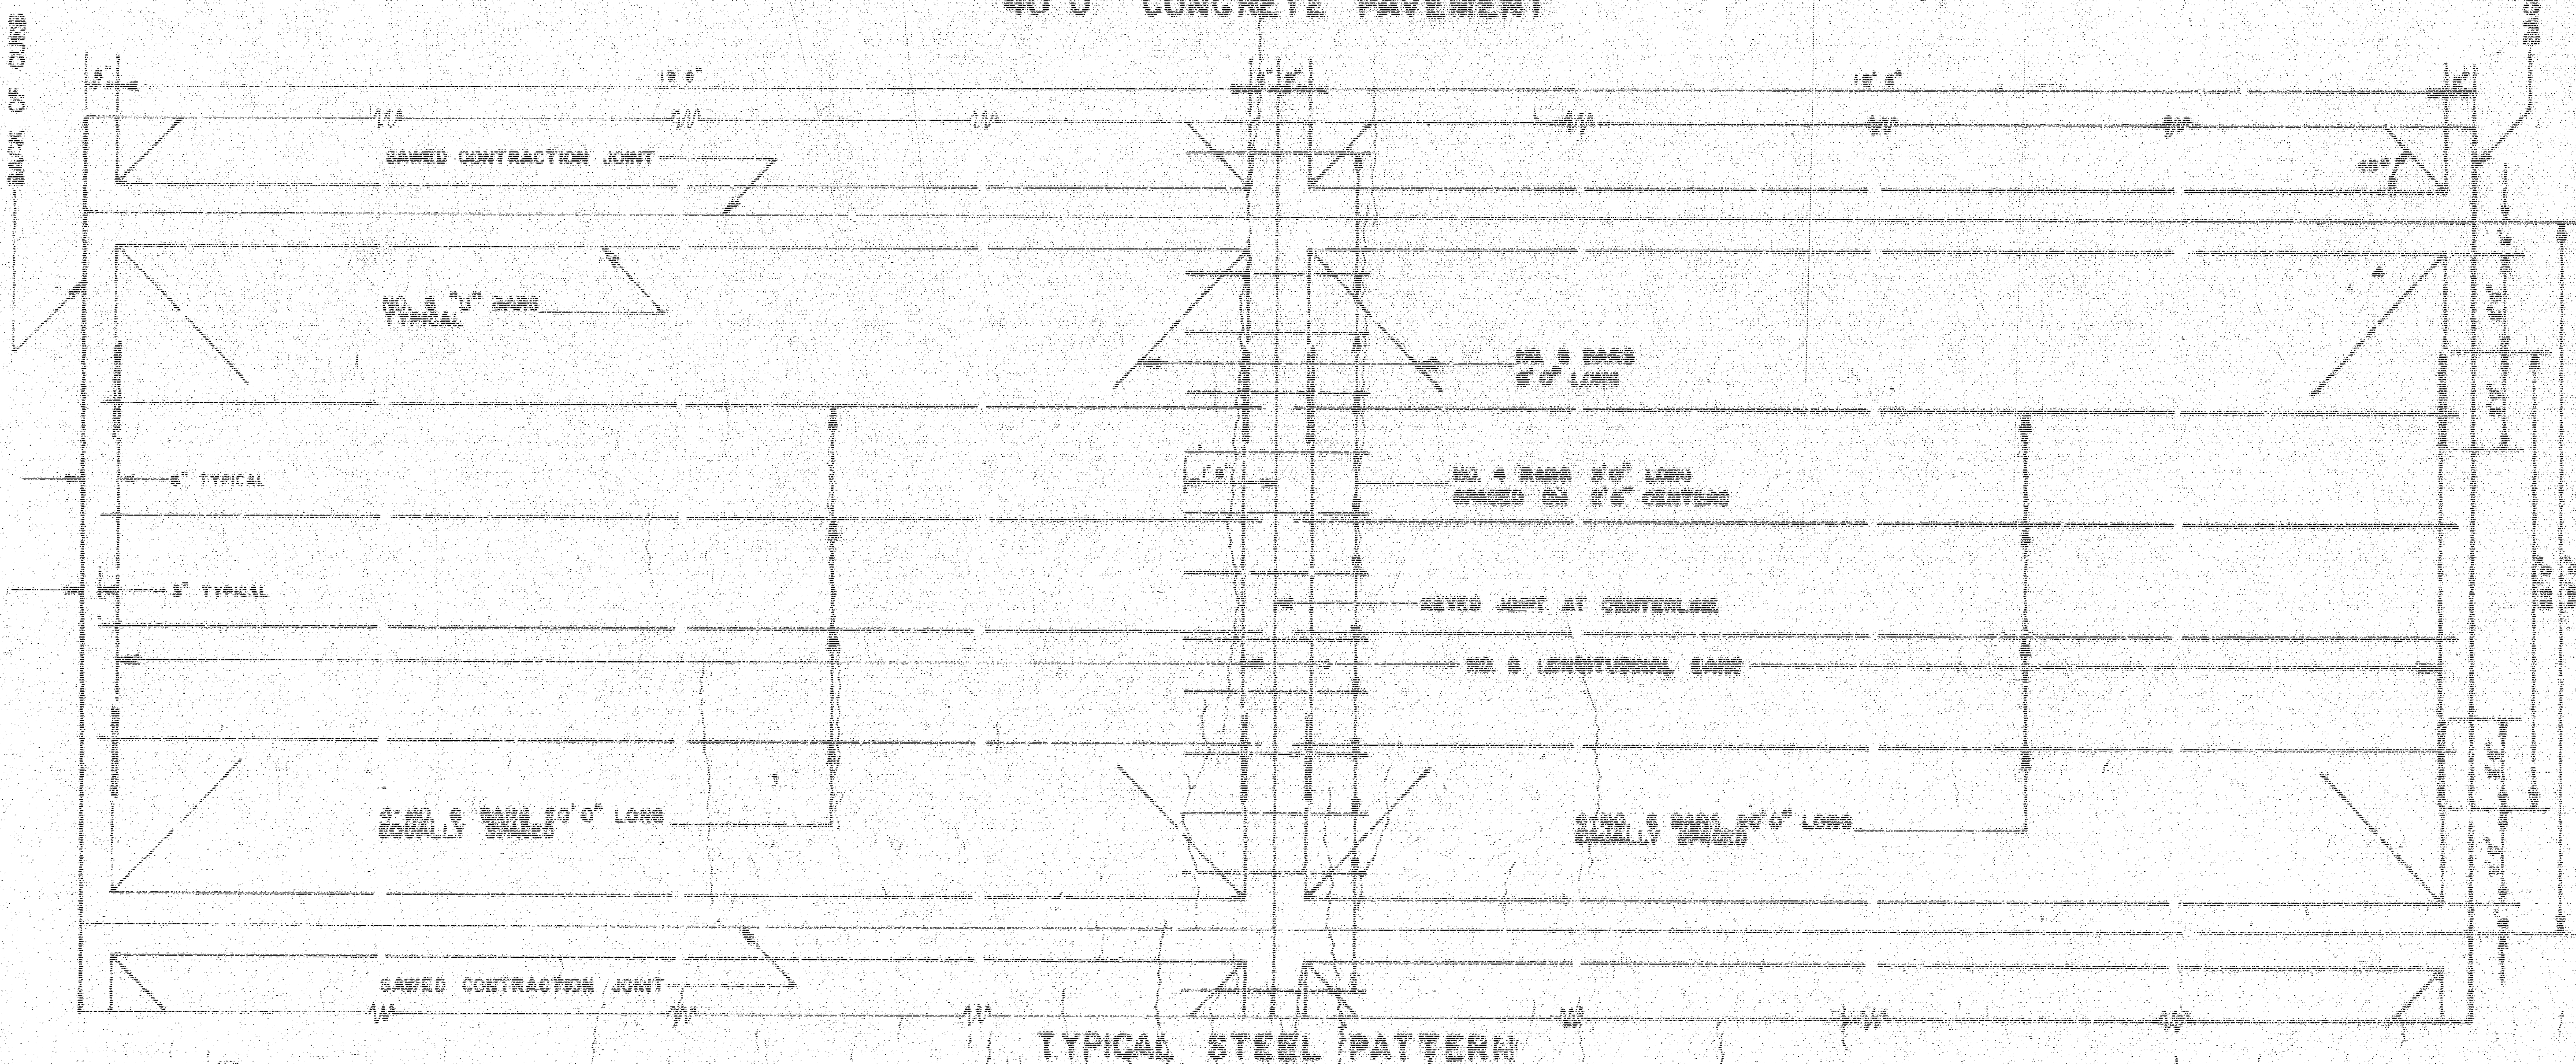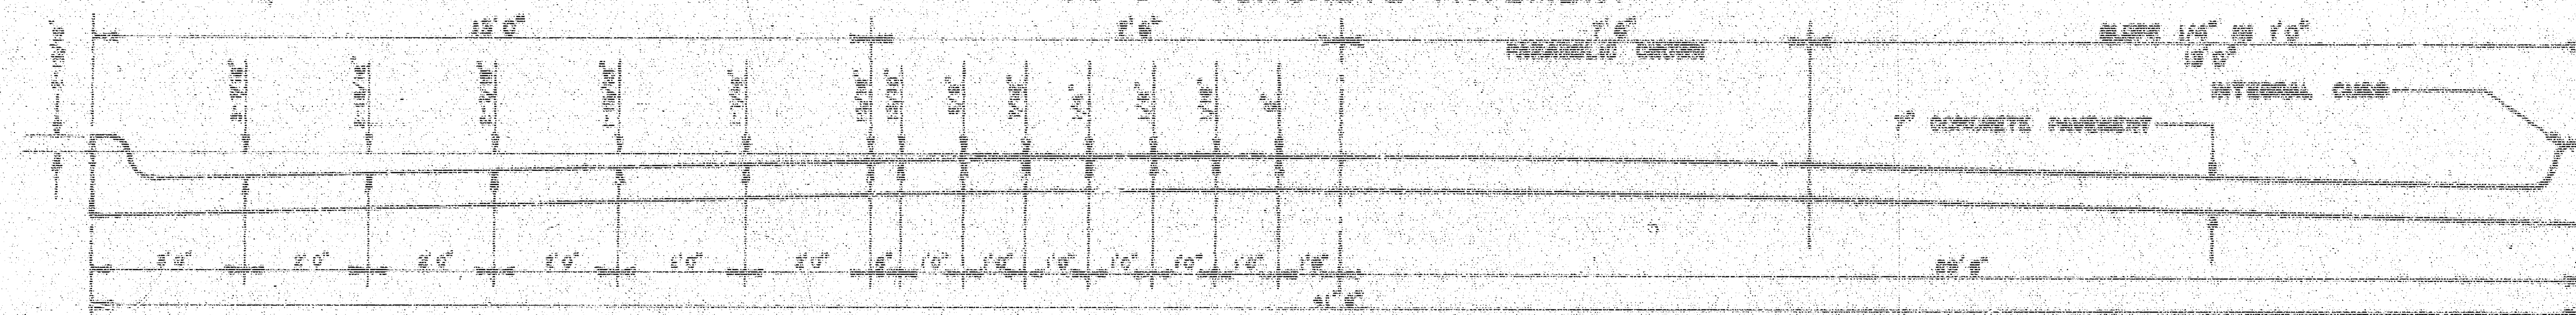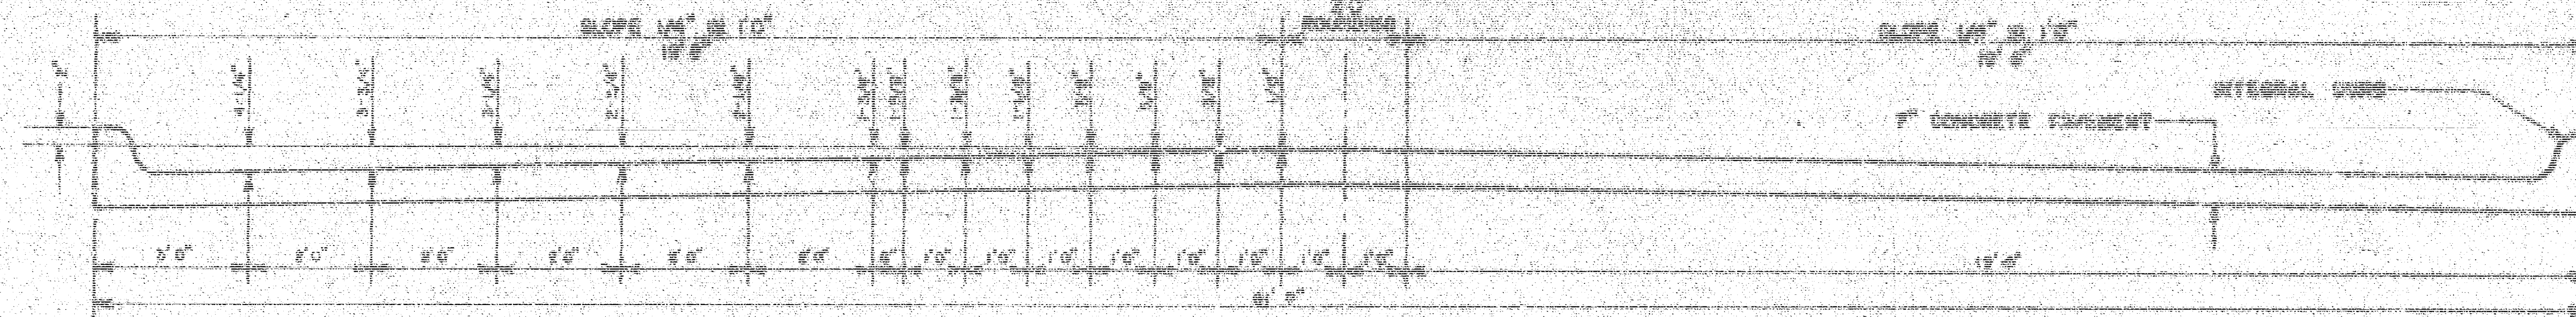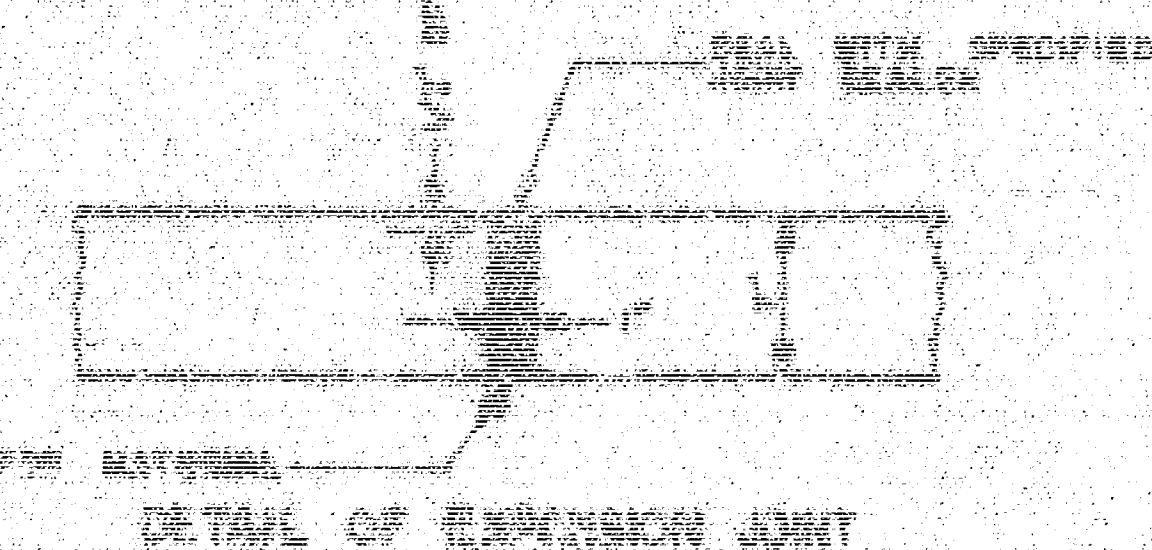

INTERNAL CURB SHALL BE CUT THROUGH TO PAVEMENT IN UNIFORM LENGTHS OF NOT MORE THAN TEN FEET INTERVALS BETWEEN EXPANSION JOINTS. THE EXPANSION JOINTS IN THE PAVEMENT SHALL BE CONSTRUCTED IN THE INTERNAL CURB AT THE SPECIFIED LOCATIONS. REINFORCING BARS SHALL BE INSTALLED IN THE INTERNAL CURB AT SPACES OF APPROXIMATELY 2' 0" CENTERS. REINFORCING BARS SHALL BE PLACED ON THE STANDARD CROWN.

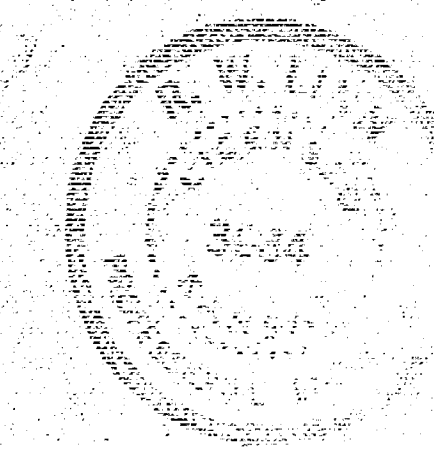

PROJECT NO. _____
 472-76-245-80638-000-000-1
 SHEET NO. 1 OF 5

BM 106.25 USGS 5th. Disc. & intersection of Mo. Pac. & Santa Fe RR. Near West St. & Pawnee.
 BM 109.25 'M' in Mueller on fire hydrant. Approx. 45' E. of Mo. Pac. RR on Pawnee Ave.



Baseline is E. Kessler.

Note -

Tree to be taken and any 'trunks' either moved or destroyed during construction, shall be replaced.
 Pavement contractor shall co-ordinate construction w. storm sewer contractor.
 No more than 3-30' Drives shall be constructed on this project.



Scale: 1" = 20'

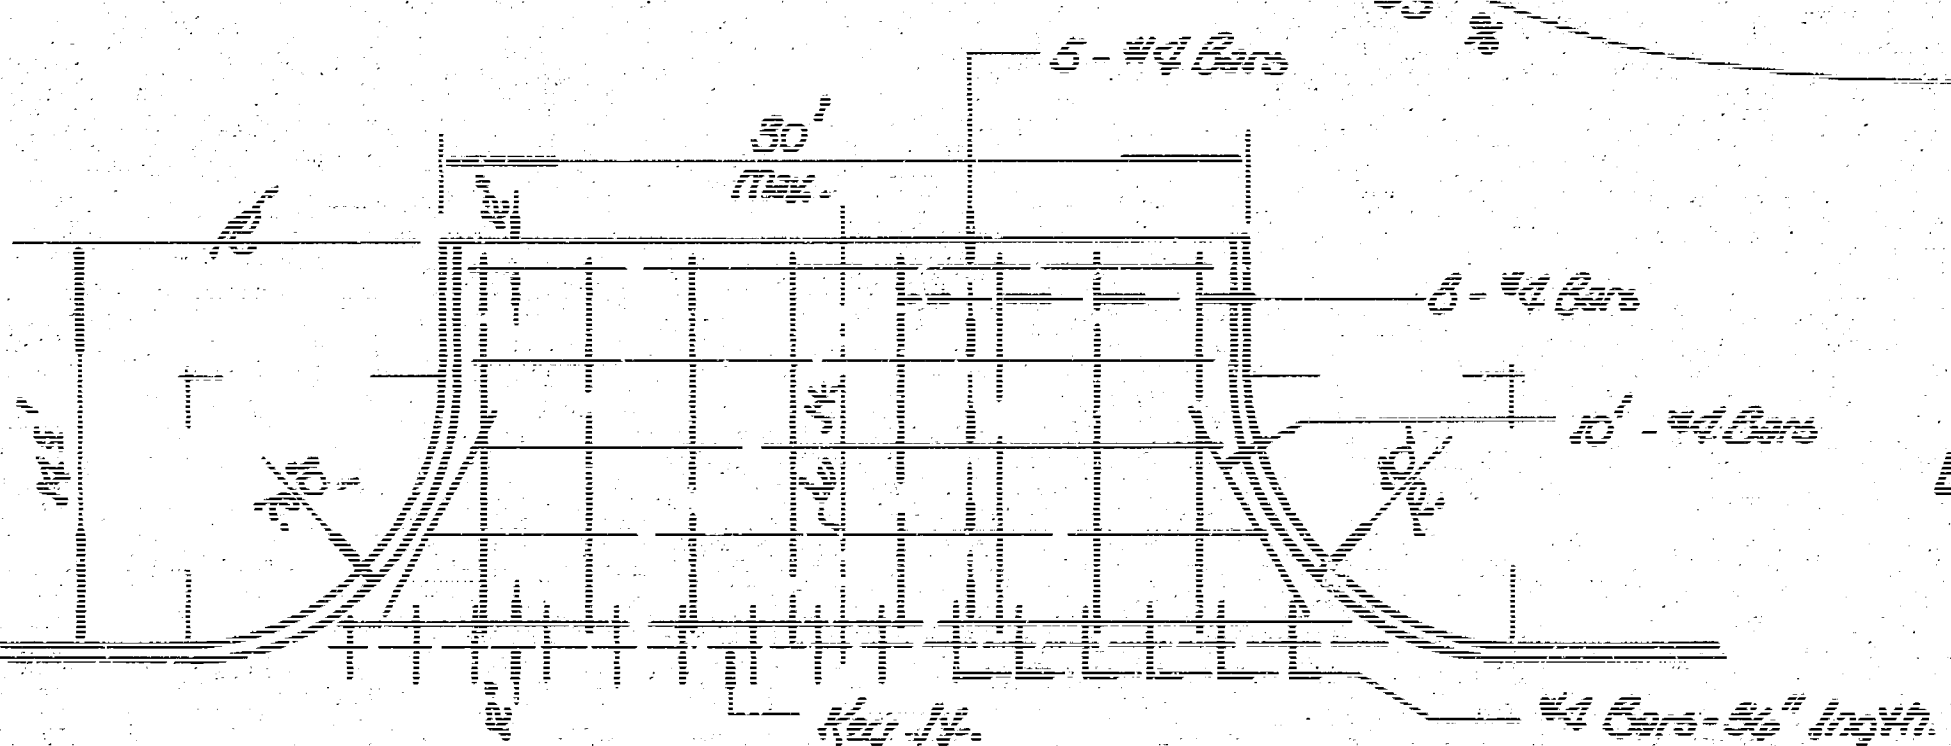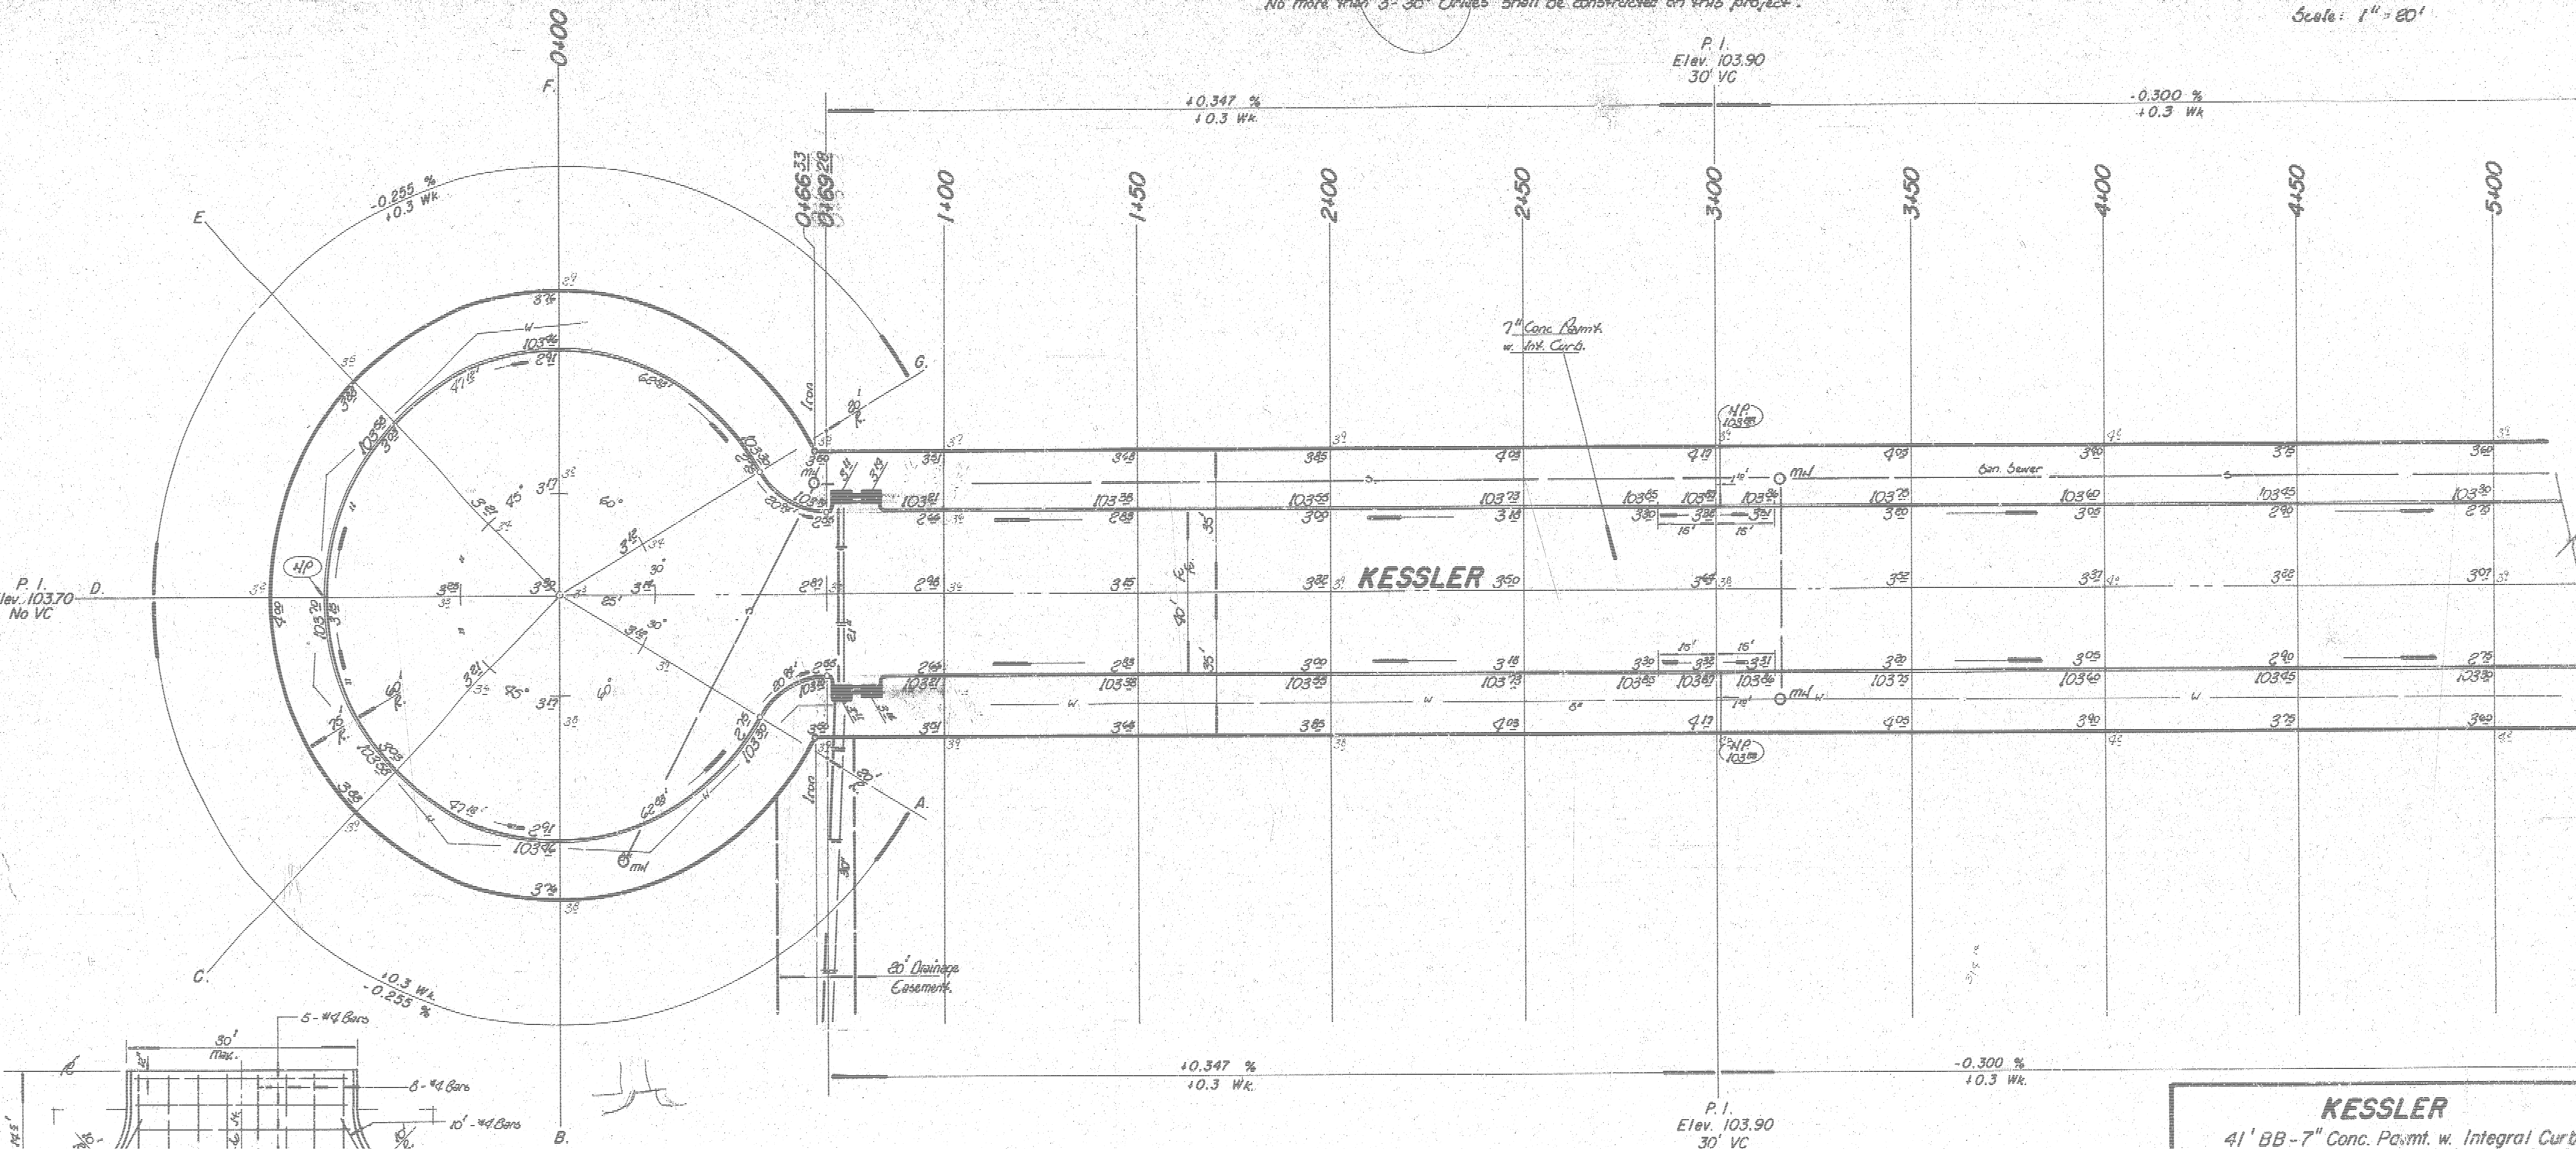

Reinforcing Steel Plan - Industrial Drive

All drives to be constructed w. Comp. fill.

Scale: 1" = 10'

Property		Earthwork Quantities		City	
Excavation	= 2876.1 cy	Comp. Fill	= 217 cy	Excavation	= 512 cy
+ 10 %	= 3163.7 cy	+ 10 %	= 238.7 cy	+ 10 %	= 563.2 cy
Total	= 3163.7 cy	Total	= 238.7 cy	Total	= 563.2 cy
Manipulation		= 6131.3 cy		Manipulation	
				= 1572 cy	

P. I.
 Elev. 103.90
 30' VC

SUB-GRADE
 TYPE OF SUB-GRADE TREATMENT SHALL BE DETERMINED BY THE FIELD ENGINEER. SUB-GRADE TREATMENT MAY CONSIST OF LIME TREATMENT, CEMENT TREATMENT, SUB-GRADE MODIFICATION, OR ANY COMBINATION OF THESE.

KESSLER

41' BB-7" Conc. Pavmt. w. Integral Curbs
 S. L. Pawnee to E. Including Cul-De-Sac

CITY OF WICHITA, KS.

R. W. Linn City Engineer

Project No. DAKS 577

472 76 245 80638 000 000 001

Date

