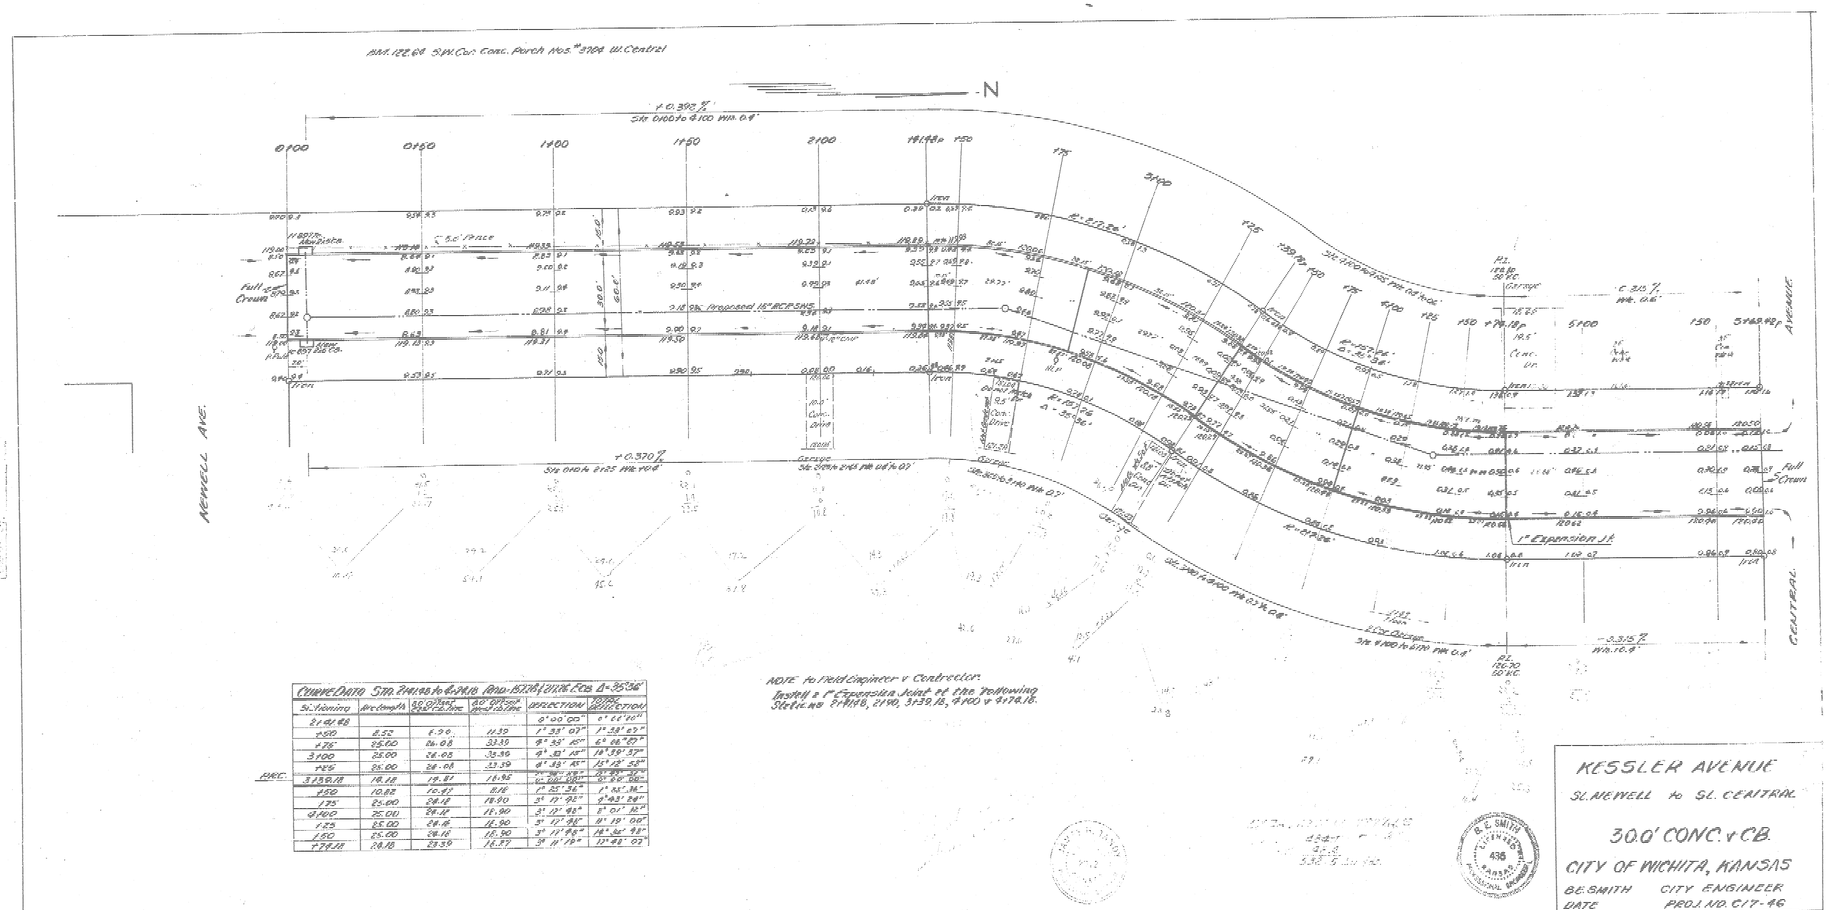
N

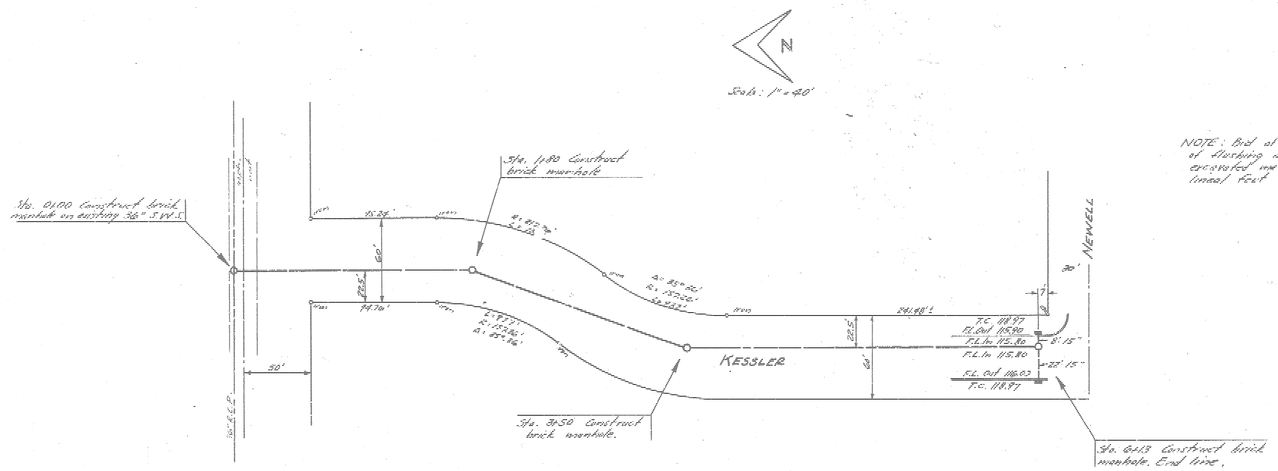


B.M. 122.69 S.W. Cor. Conc. Porch No. # 3709 W. Central

NORTH
Scale: 1" = 40'

INCIDENTAL DRAINAGE
KESSLER AVE.
S.L. NEWELL TO S.L. CENTRAL
CITY OF WICHITA, KANSAS.
B.E. SMITH - CITY ENGINEER
MAY, 1958 PROJ. C17-46