B.M. 100.85 "X" in Header S. End of Wk. N.W. Cor. Kinkaid & Walter — C.H.M.

B.M. 98.37 S.E. Cor. Wk. @ S.E. Cor. Shop N.W. Cor. Wichita & Kinkaid — Note Br. No. C.H.M. #80 L.A.

B.M. 97.86 "G" in Cbdm F.Cb. Waco N. Rad. Above Home SE Cor. Kinkaid & Waco

Note: M.H. NE Inter. Waco & Kinkaid 24" S.W.S., Fl. 92.31

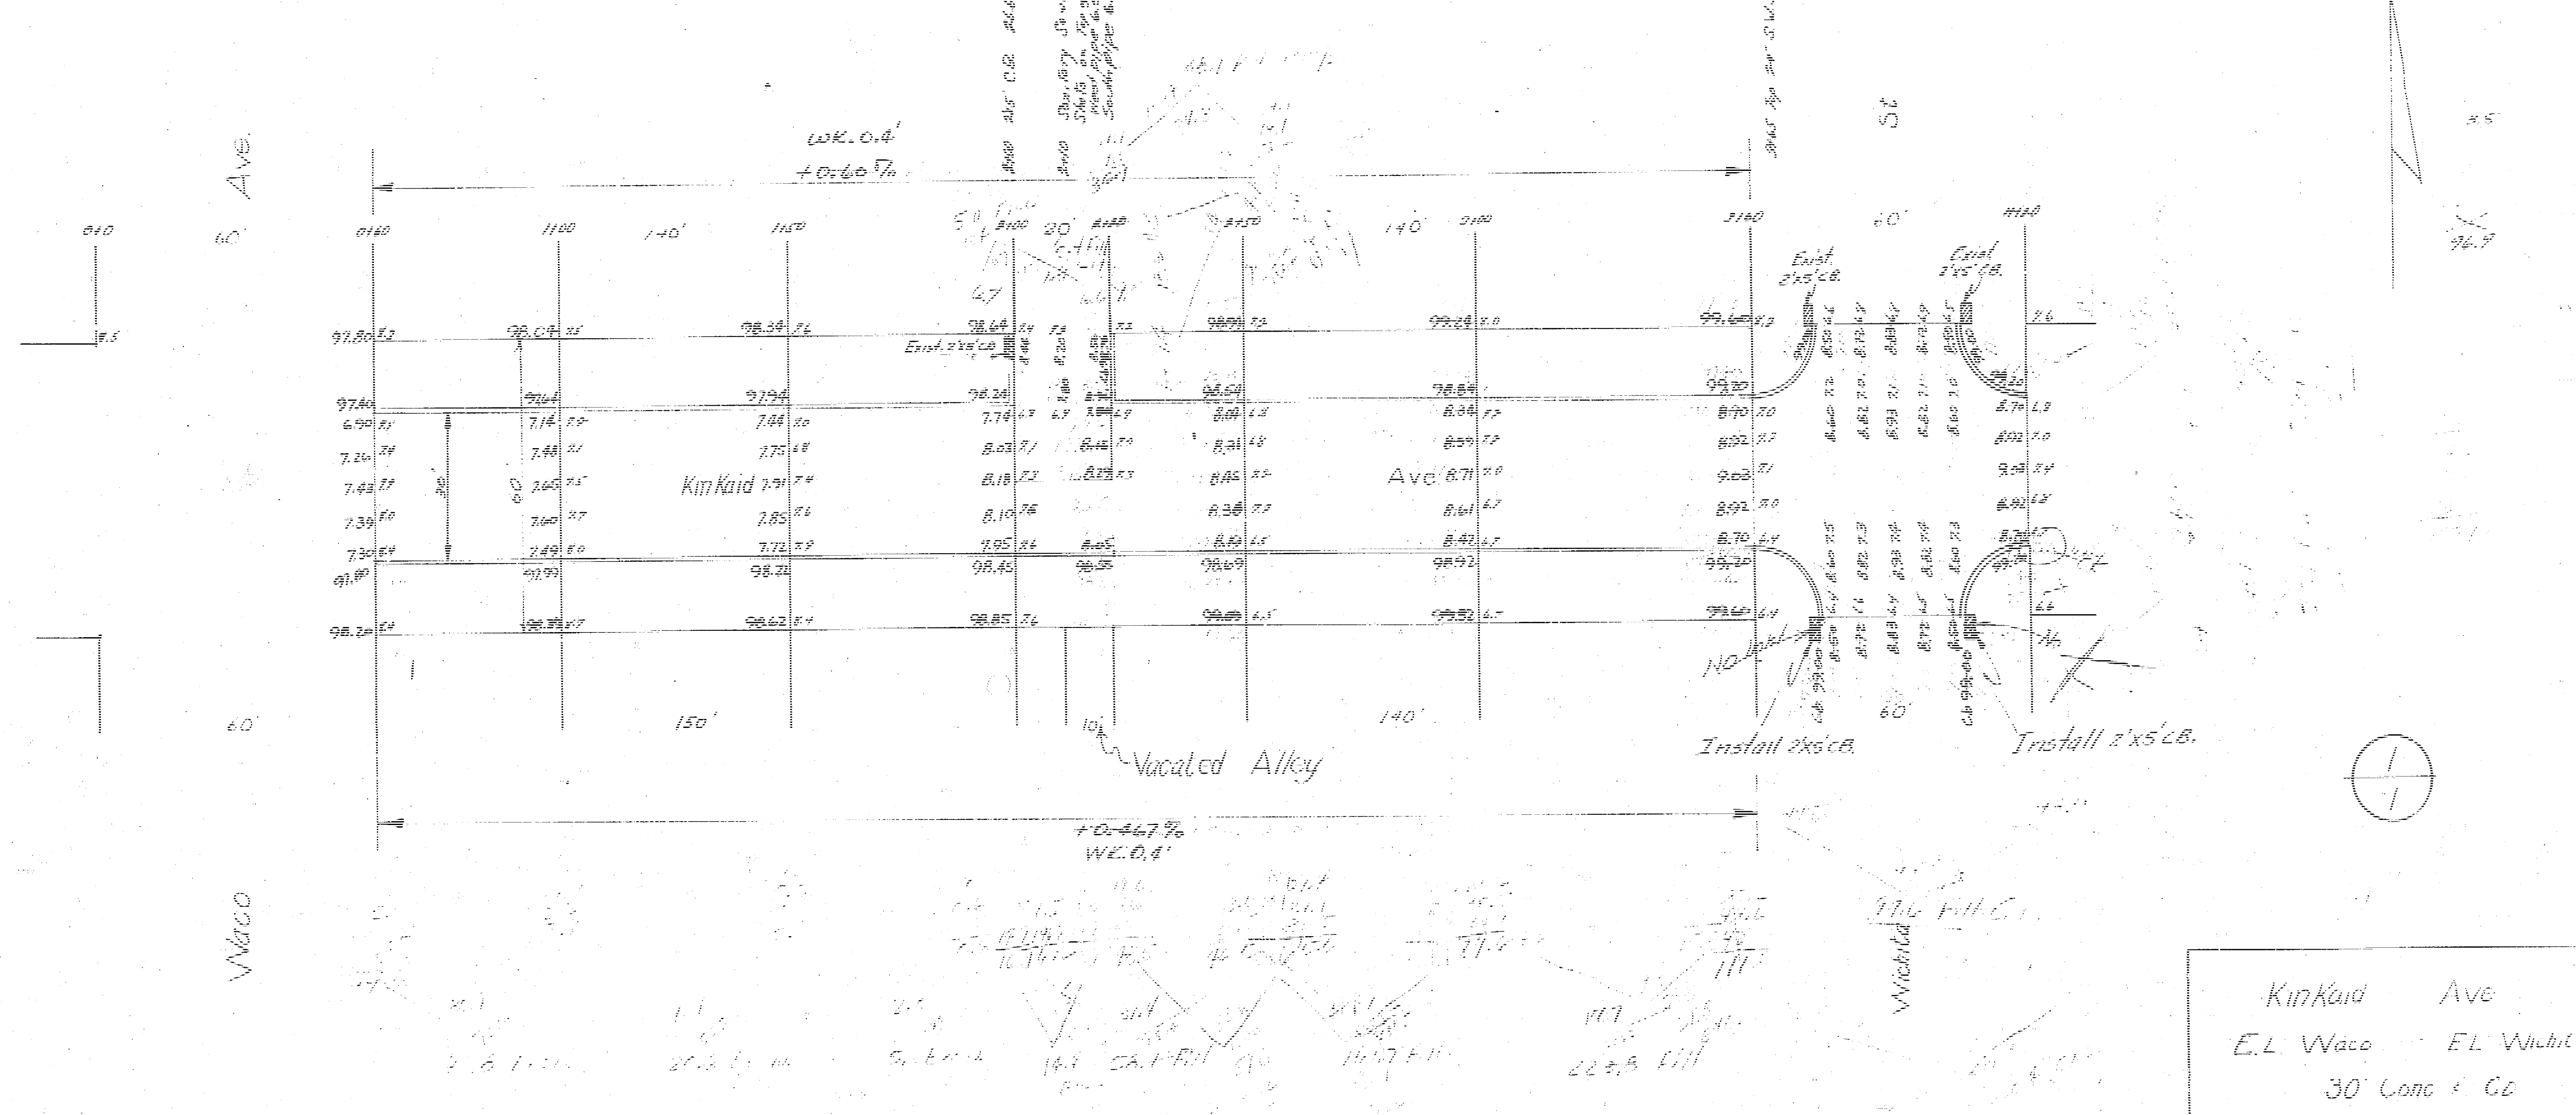
Waco Ave.
Kinkaid Ave.
Wichita St.
WK. 0.4'
+0.60%
+0.467%
WE. 0.4'
Vacated Alley
Exist. 2'x5' C.B.
Install 2'x5' C.B.
Install 2'x5' C.B.
60'
140'
150'
140'
60'
N

Kinkaid Ave
E.L. Waco - E.L. Wichita
30' Conc. & C.G.
City of Wichita, Kansas
L.K. White City Engineer
August 1948 Project No. 135

B.M. 101.85 "R" in Kinzler S. End of Wk. N.W. Cor. Kinkaid & Water

B.M. 98.37 S.E. Cor. Wk. @ S.E. Cor. Shop N.W. Cor. Wichita & Kinkaid

B.M. 97.86 "G" in Cable E. Ch. Waco N. Rdg. of House above S.E. Cor. Kinkaid & Waco

Note: M.H. N.E. Inter. Waco & Kinkaid 24" S.W.S., Fl. 92.31

Excav. Prop.	Excav. City	Fill Prop	Fill City
45.8	0	58.1	6.4
20.6		161.7	5.8
5.2		223.8	99.6
		38.1	23.7
			24.5
71.6		481.7	160.0
+10%		+10%	+10%
78.8 Cu. Yds.		529.9 Cu. Yds.	176.0 Cu. Yds.

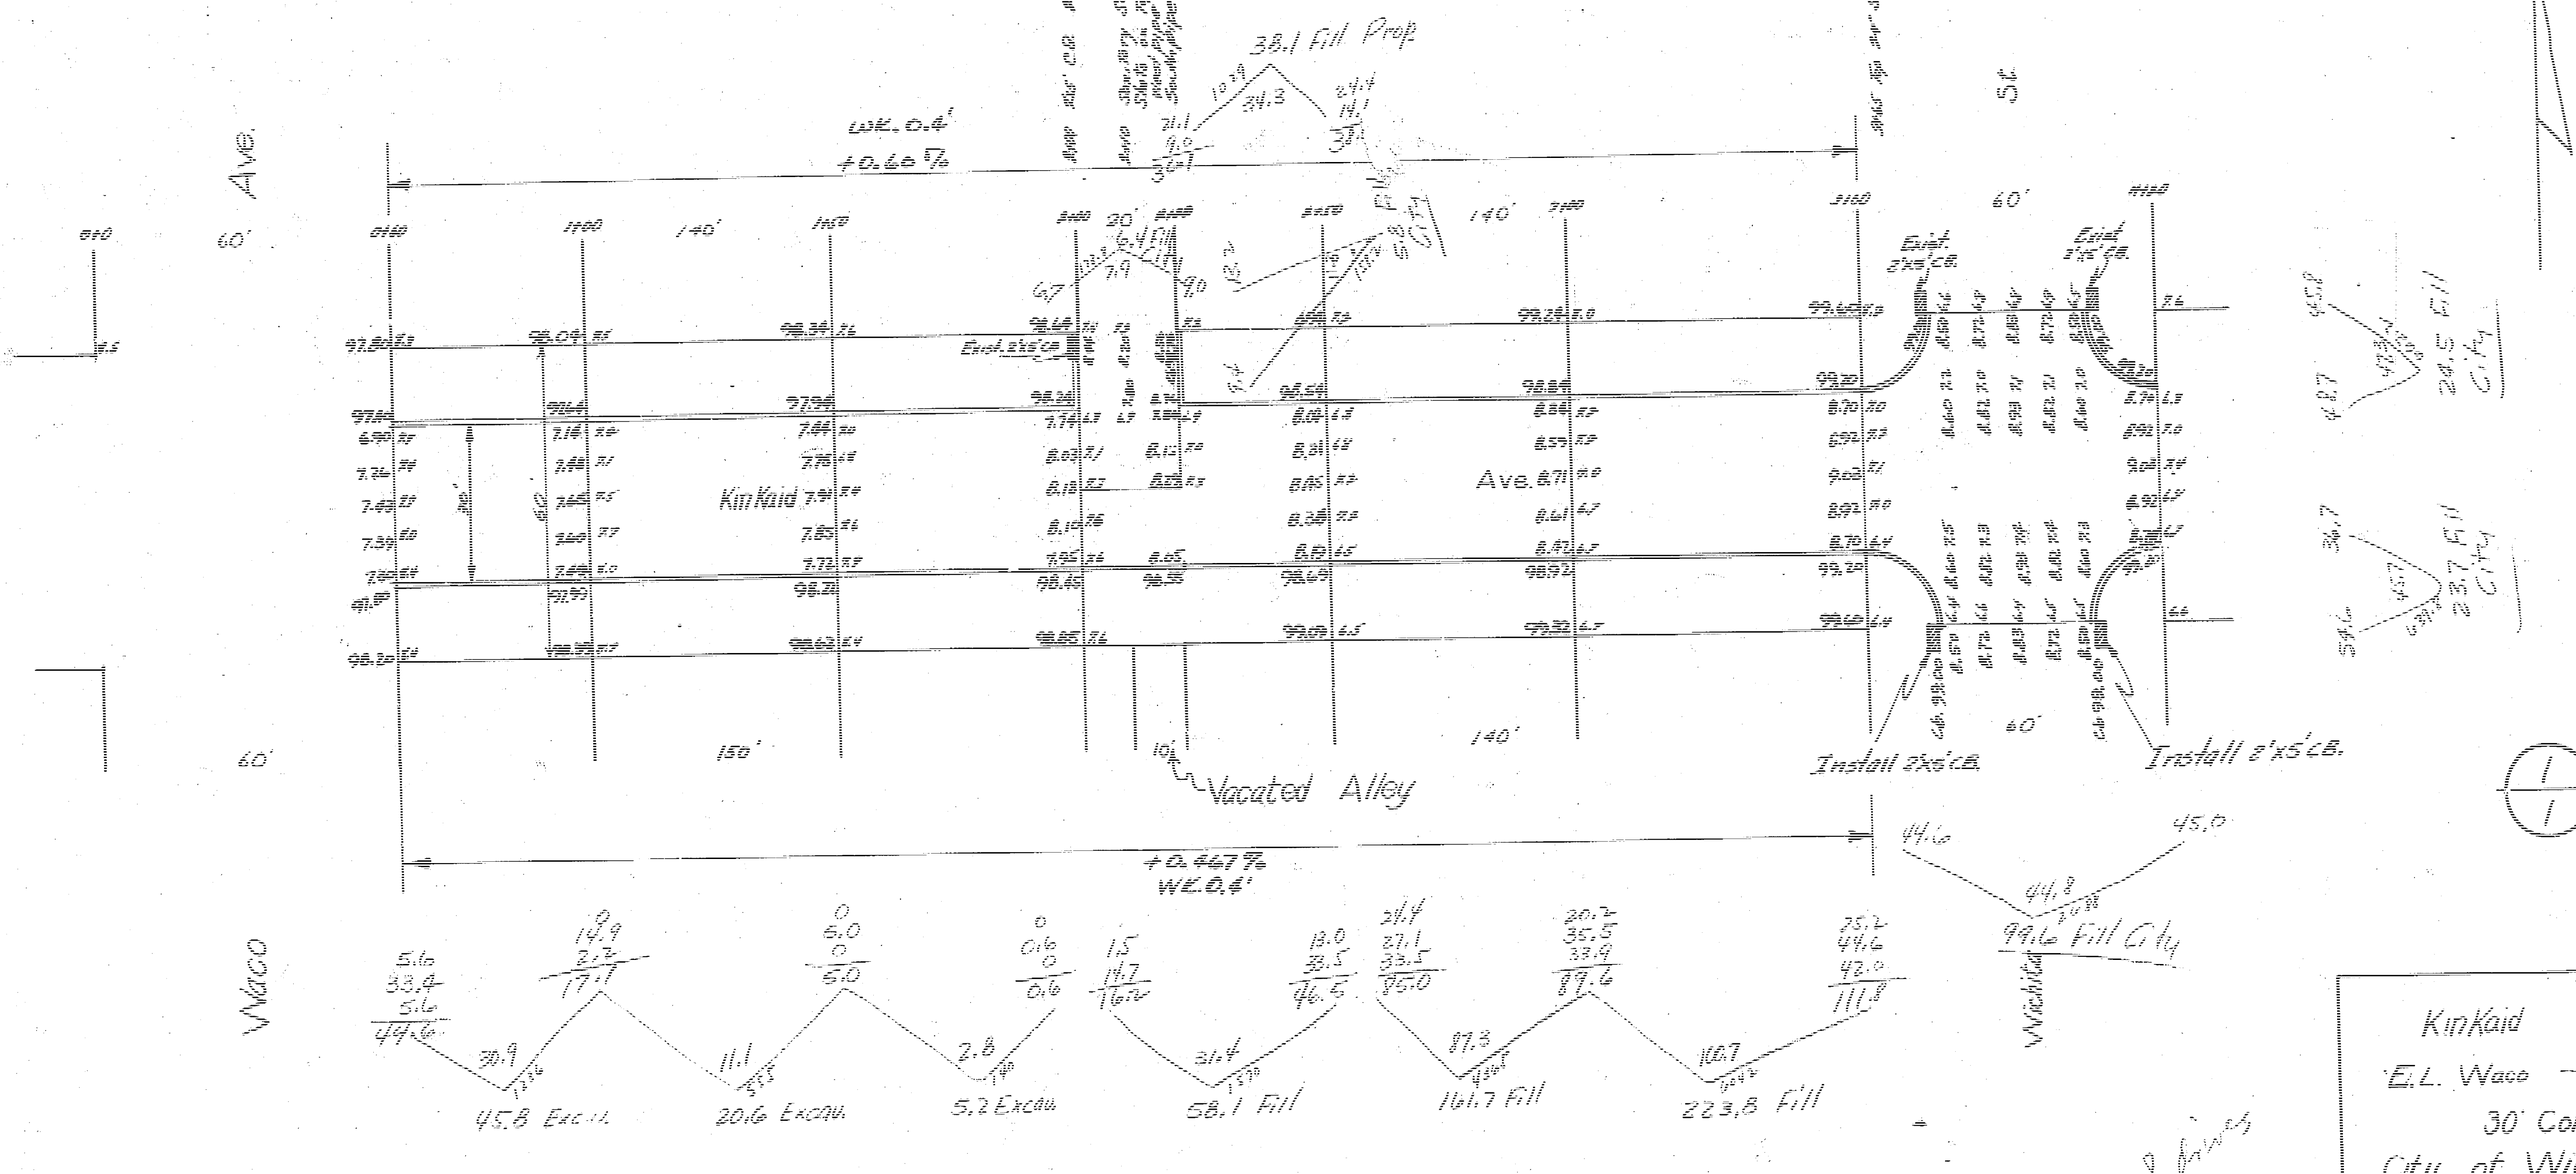

Waco Ave.
Wichita St
KinKaid Ave.
WK. 0.4'
+0.60%
+0.467%
WK. 0.4'
38.1 Fill Prop.
Exist. 2'x5' C.B.
Install 2'x5' C.B.
Vacated Alley
60'
150'
140'
20'
10'
45.8 Excav.
20.6 Excav.
5.2 Excav.
58.1 Fill
161.7 Fill
223.8 Fill
99.6 Fill City
24.5 Fill City
23.7 Fill City
8 bricks

N

①

KinKaid Ave
E.L. Waco — E.L. Wichita
30' Conc. & Gb
City of Wichita, Kansas
L.K. White City Engineer
August 1948 Project C18-108

4145 ⑭