

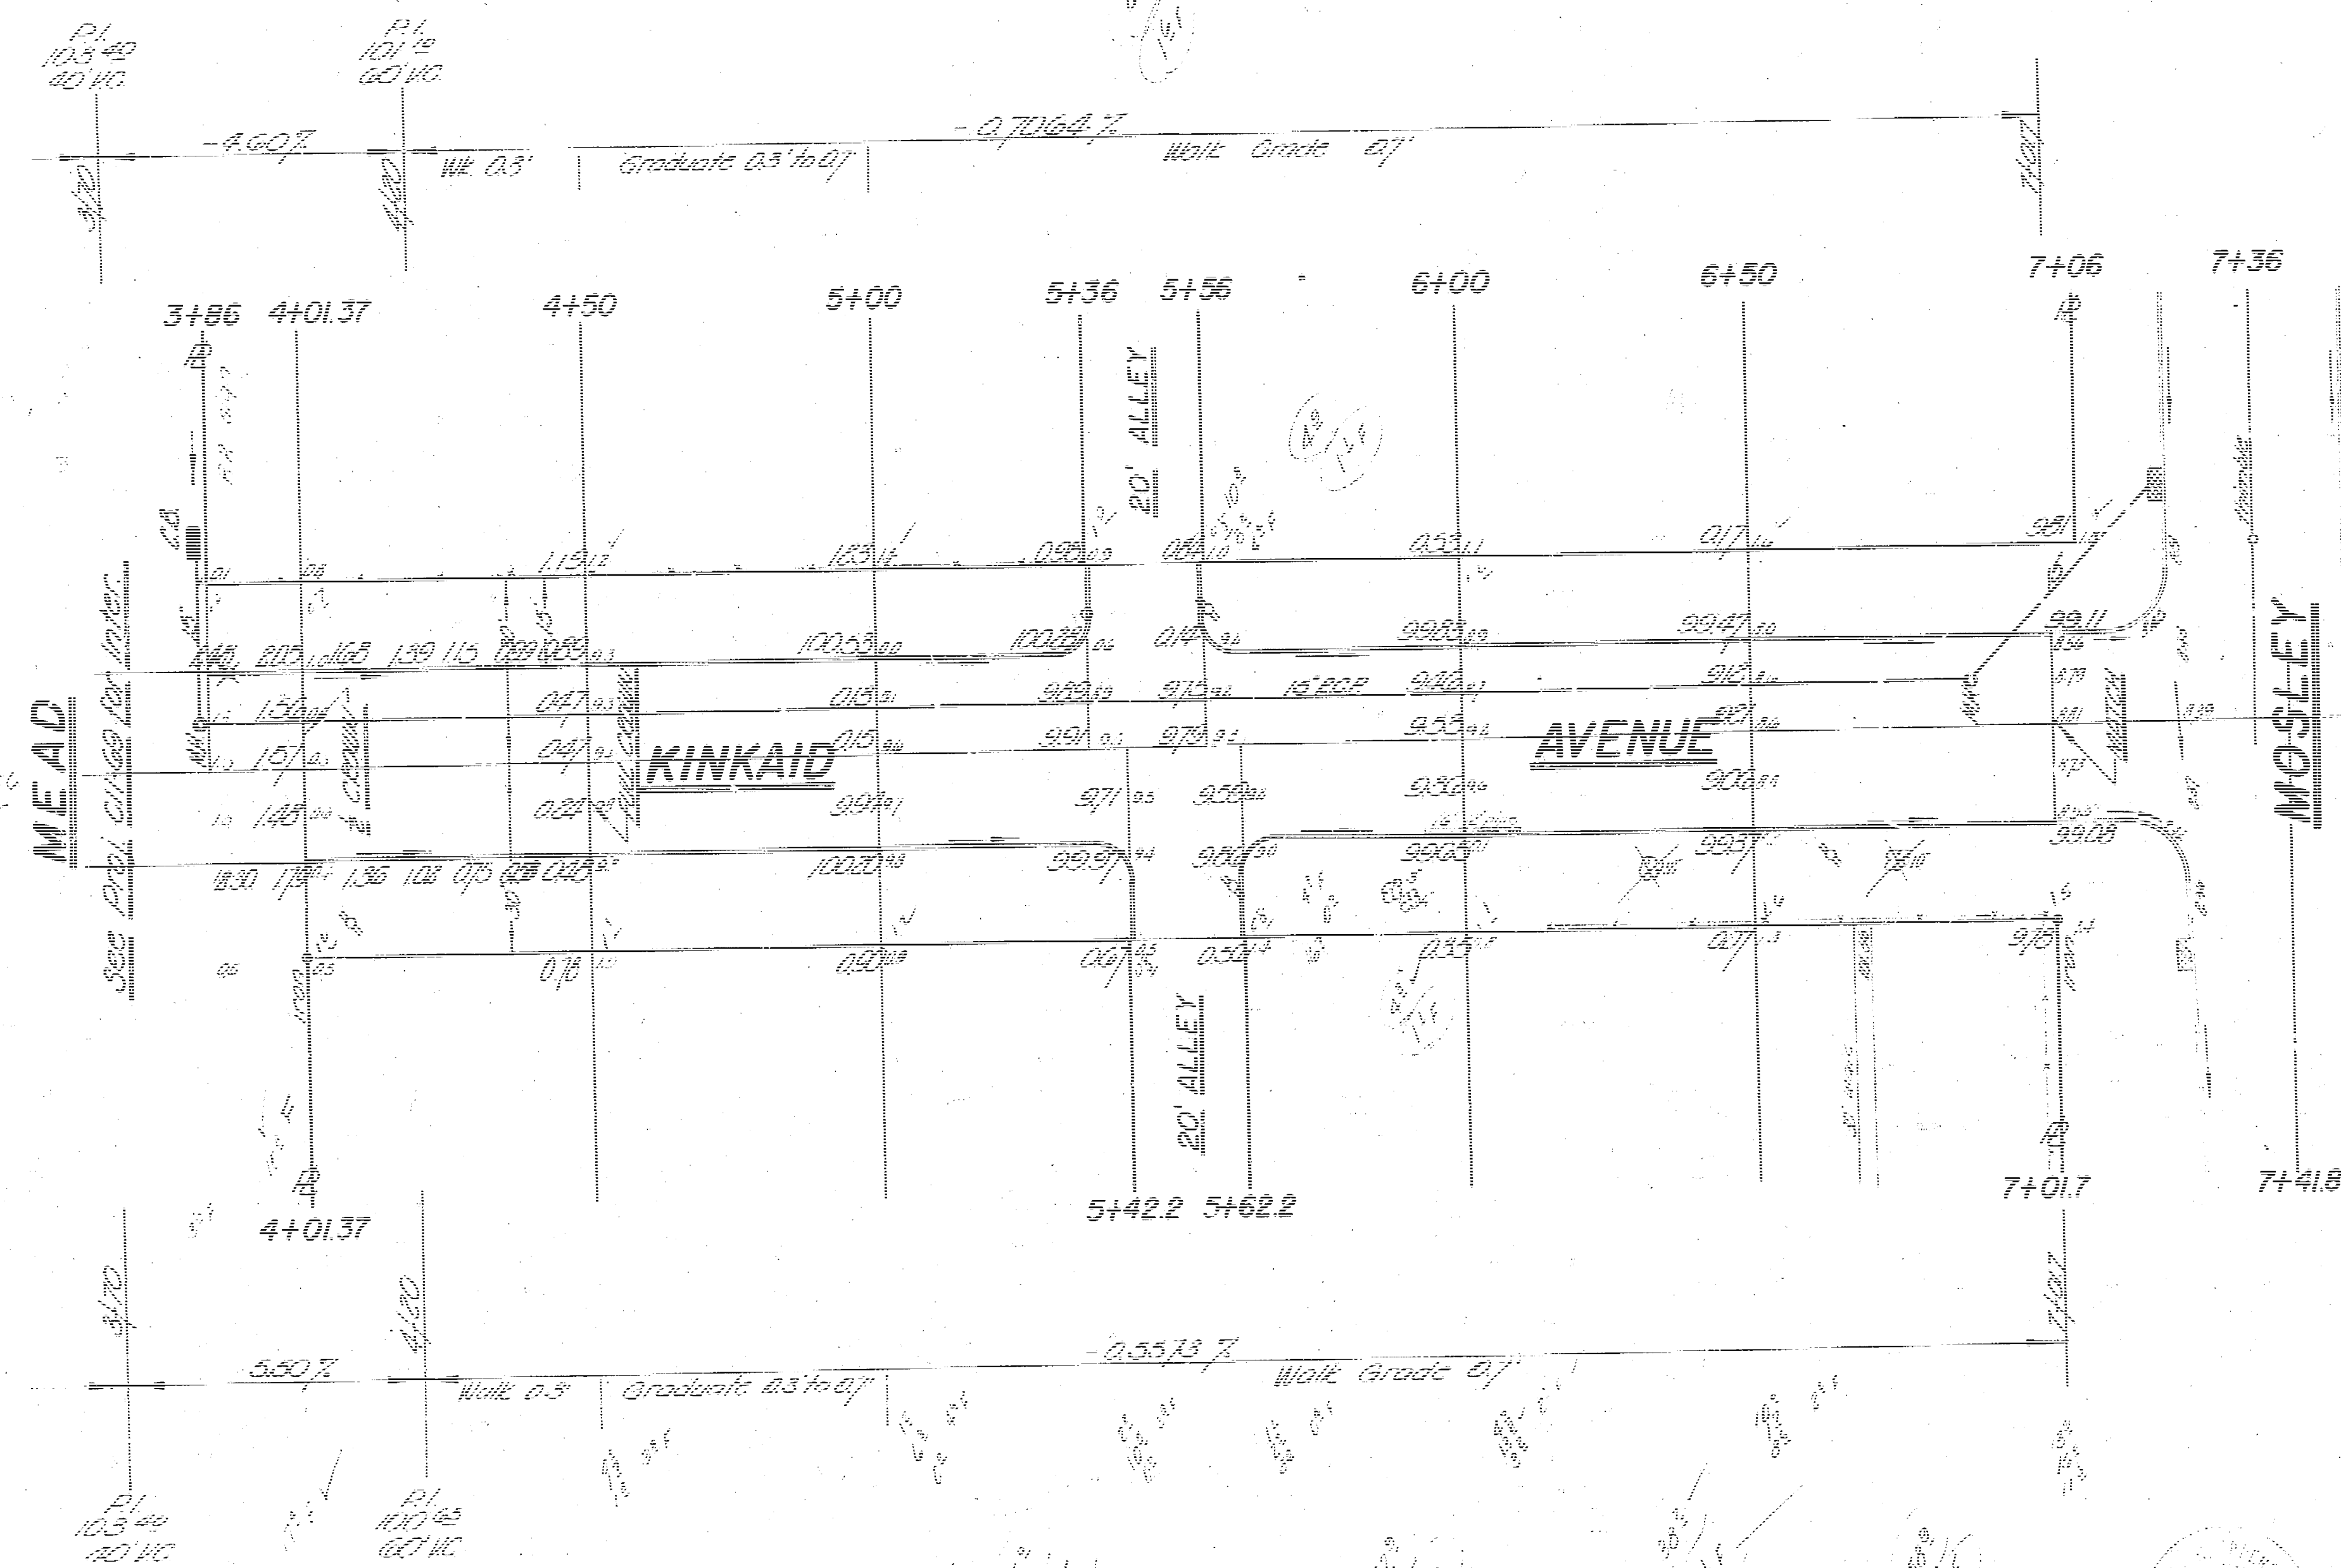


PLAN 29.12 "D" IN GRIDS, AL. CL. 24. KINKAID & WL. MOSLEY

Incidental Drainage by Others

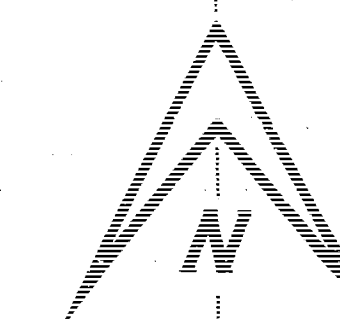

EXCAVATION		CONC. FILL	
PROP.	QTY.	PROP.	QTY.
148.3	13.9	36.3	3.6
148.6	1.8	36.6	0.6
148.1	13.3	61.9	6.2

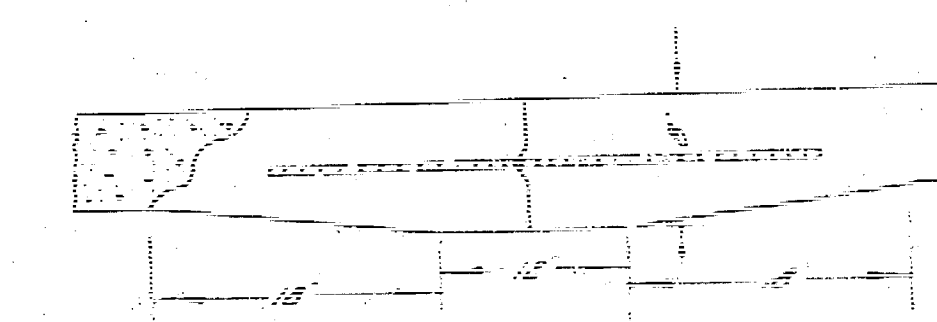

Use 74 bars, 3' long on 2'6" ctr.
DETAIL OF MASTIC JOINT

KINKAID


E.L. MEAD AVE TO WL. MOSLEY

30' CONC. & CB.

CITY OF WICHITA, KANSAS


B.E. SMITH CITY ENGINEER

DATE: AUG. 1962 PROJ. NO. C12-4

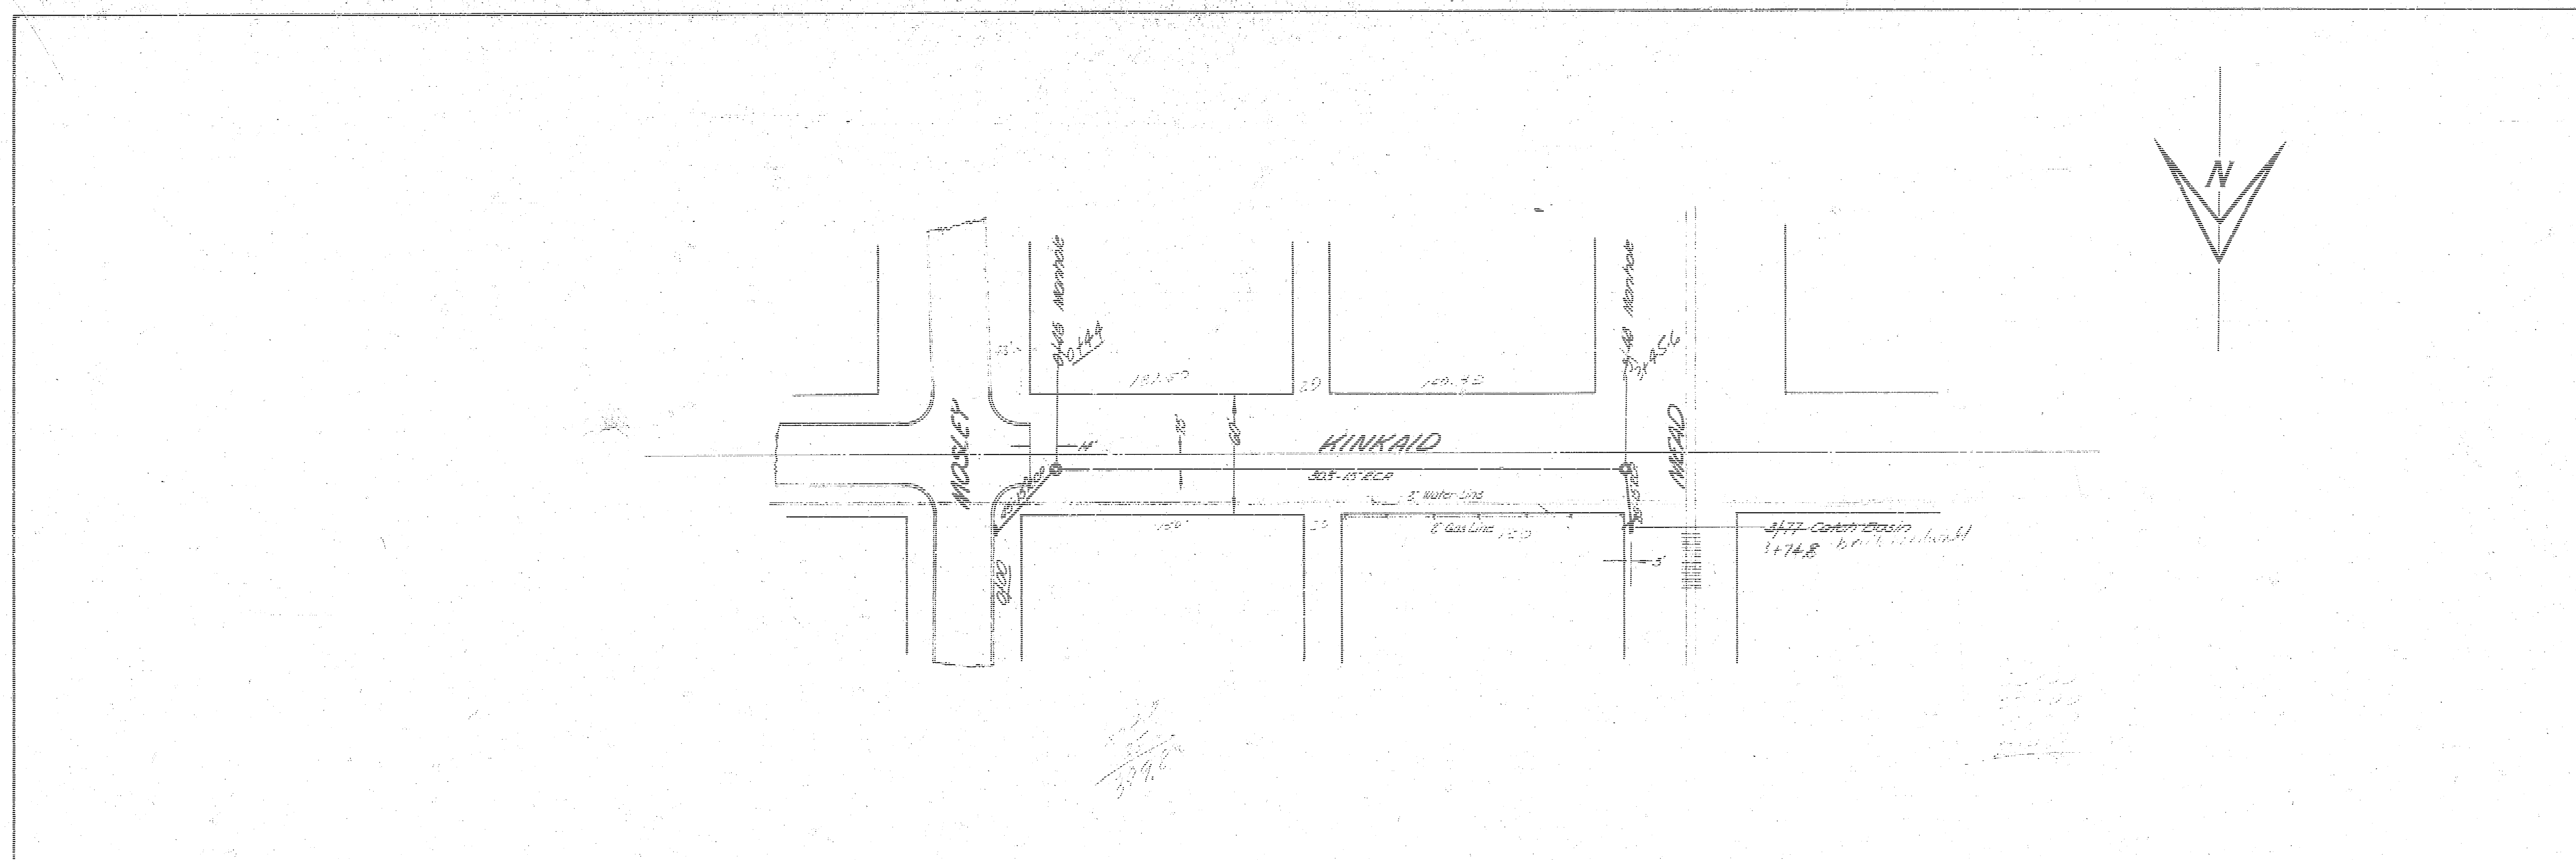


Contractor shall install 54" R.C. catch basin over existing 18" R.C. at the cor. of Kinkaid and Santa Fe intersection.

3/5/62

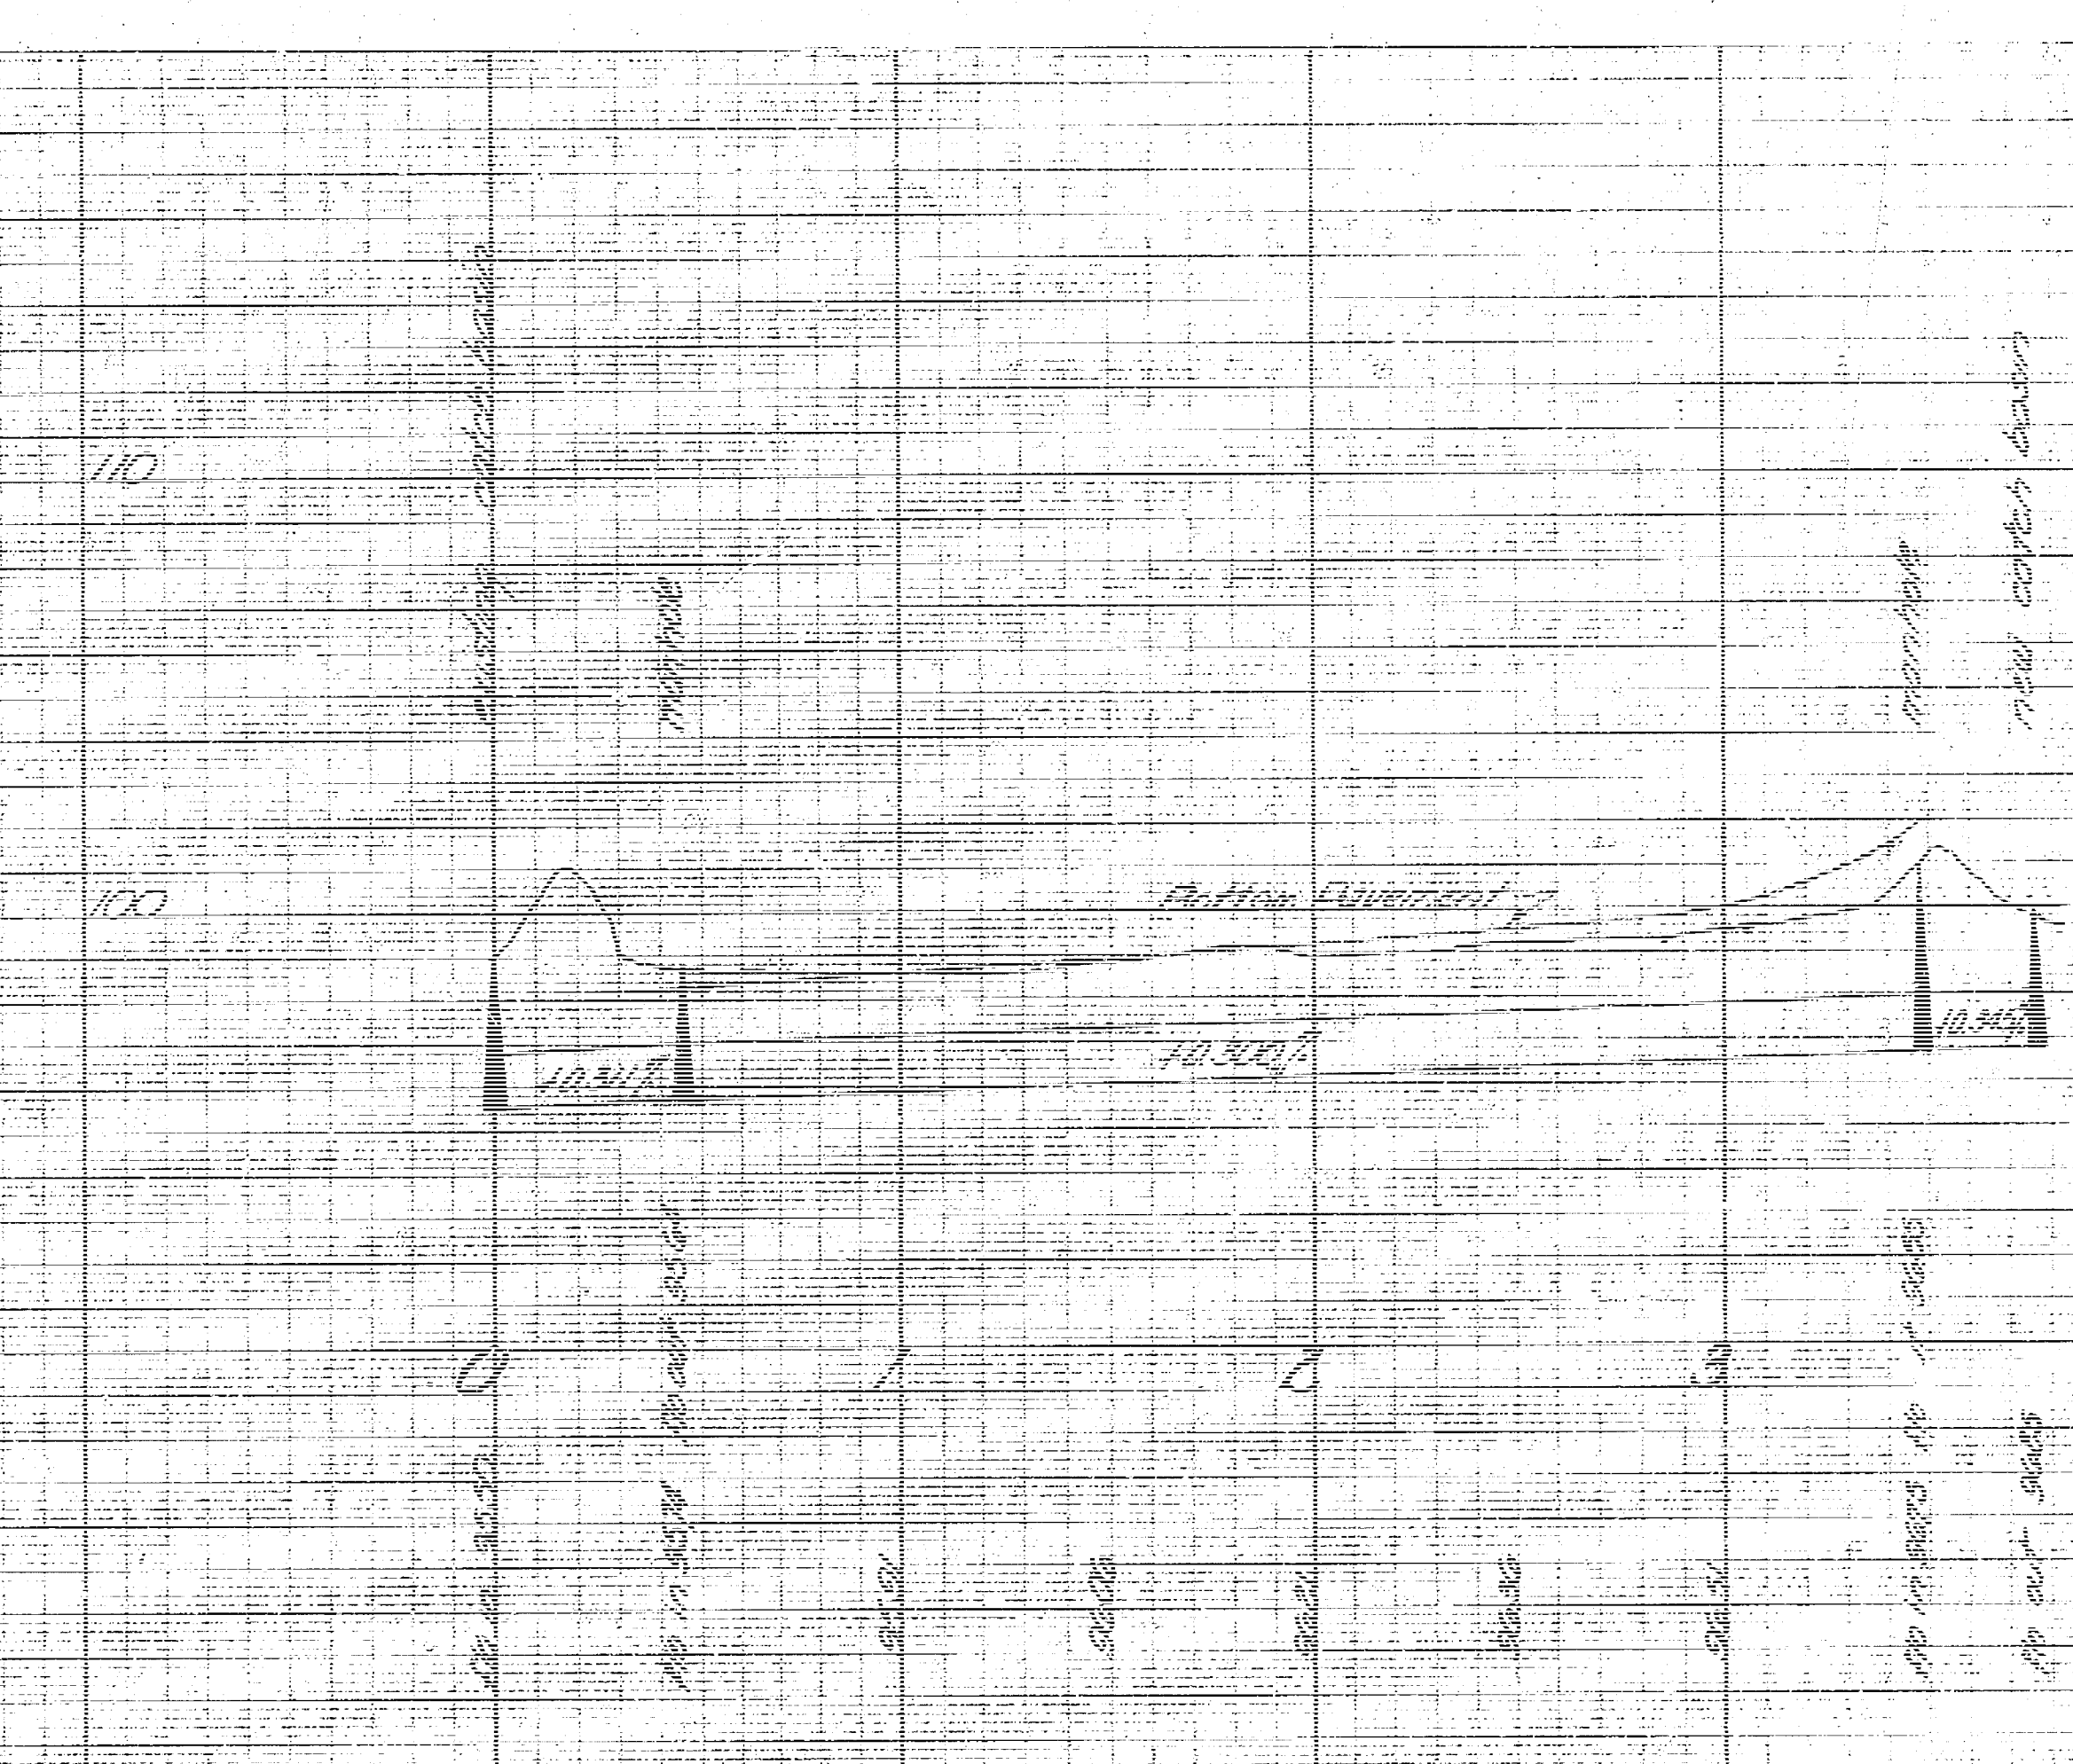

NOTE:
Sand fill ditch entire length of project.

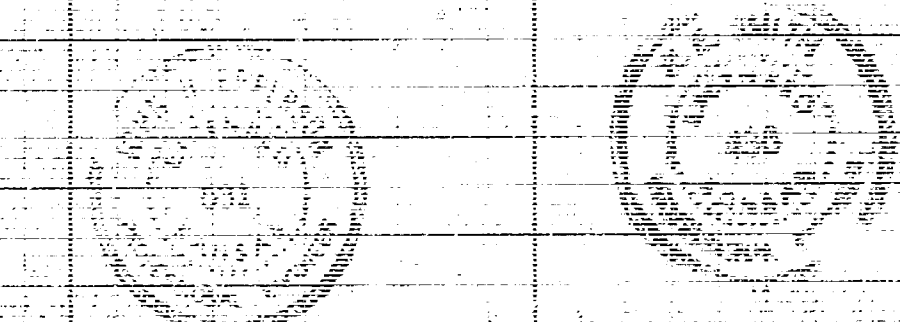

Incidental Drainage
KINKAID
E.L. Mead Ave. to W.L. Mosley
B.E. Smith City Engineer
Date: 11/18/62, Proj. No. CE-4

