BM. 127.88 On S.E. Corner Conc. Slab,
Conc. Blk Gas Meter No. 150' S.E. Of
Kinkaid & Wallace.

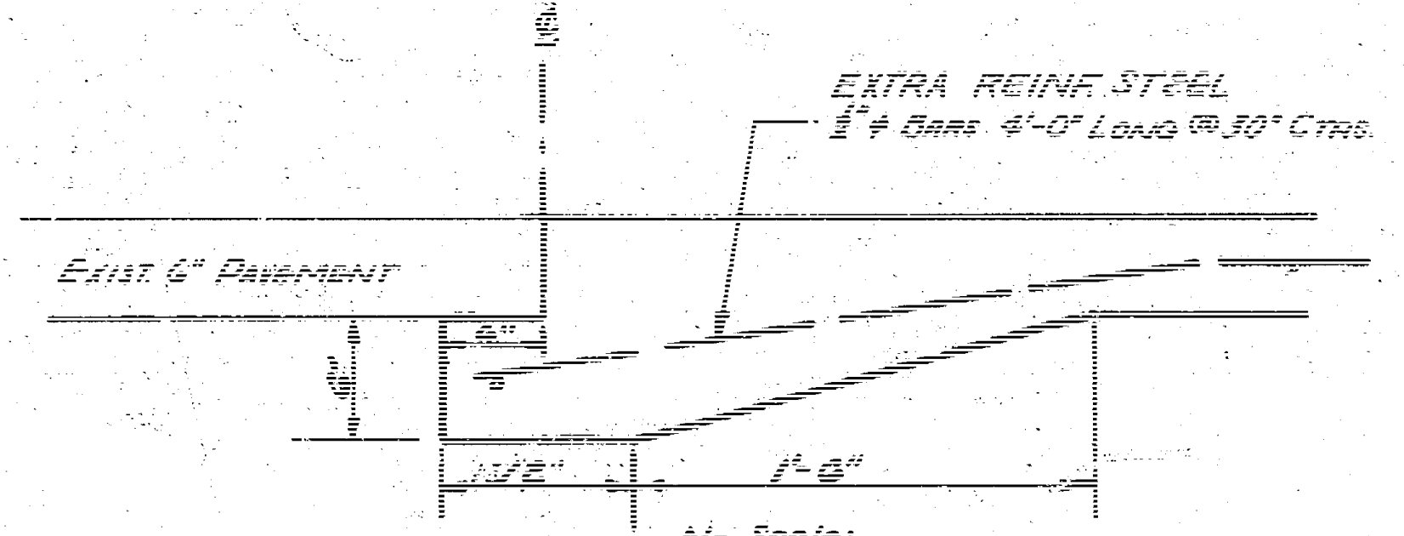
℄
EXTRA REINF. STEEL
½"⌀ Bars 4'-0" Long @ 30" Ctrs.
Exist. 6" Pavement
6"
6"
1½"
1'-6"

No Scale:

℄ JOINT DETAIL UNDERPINNING

To Be Used Where There Is No Dowel Steel
And Where The Existing Dowel Steel Is
Not In Satisfactory Condition To Use In
Key Joint.

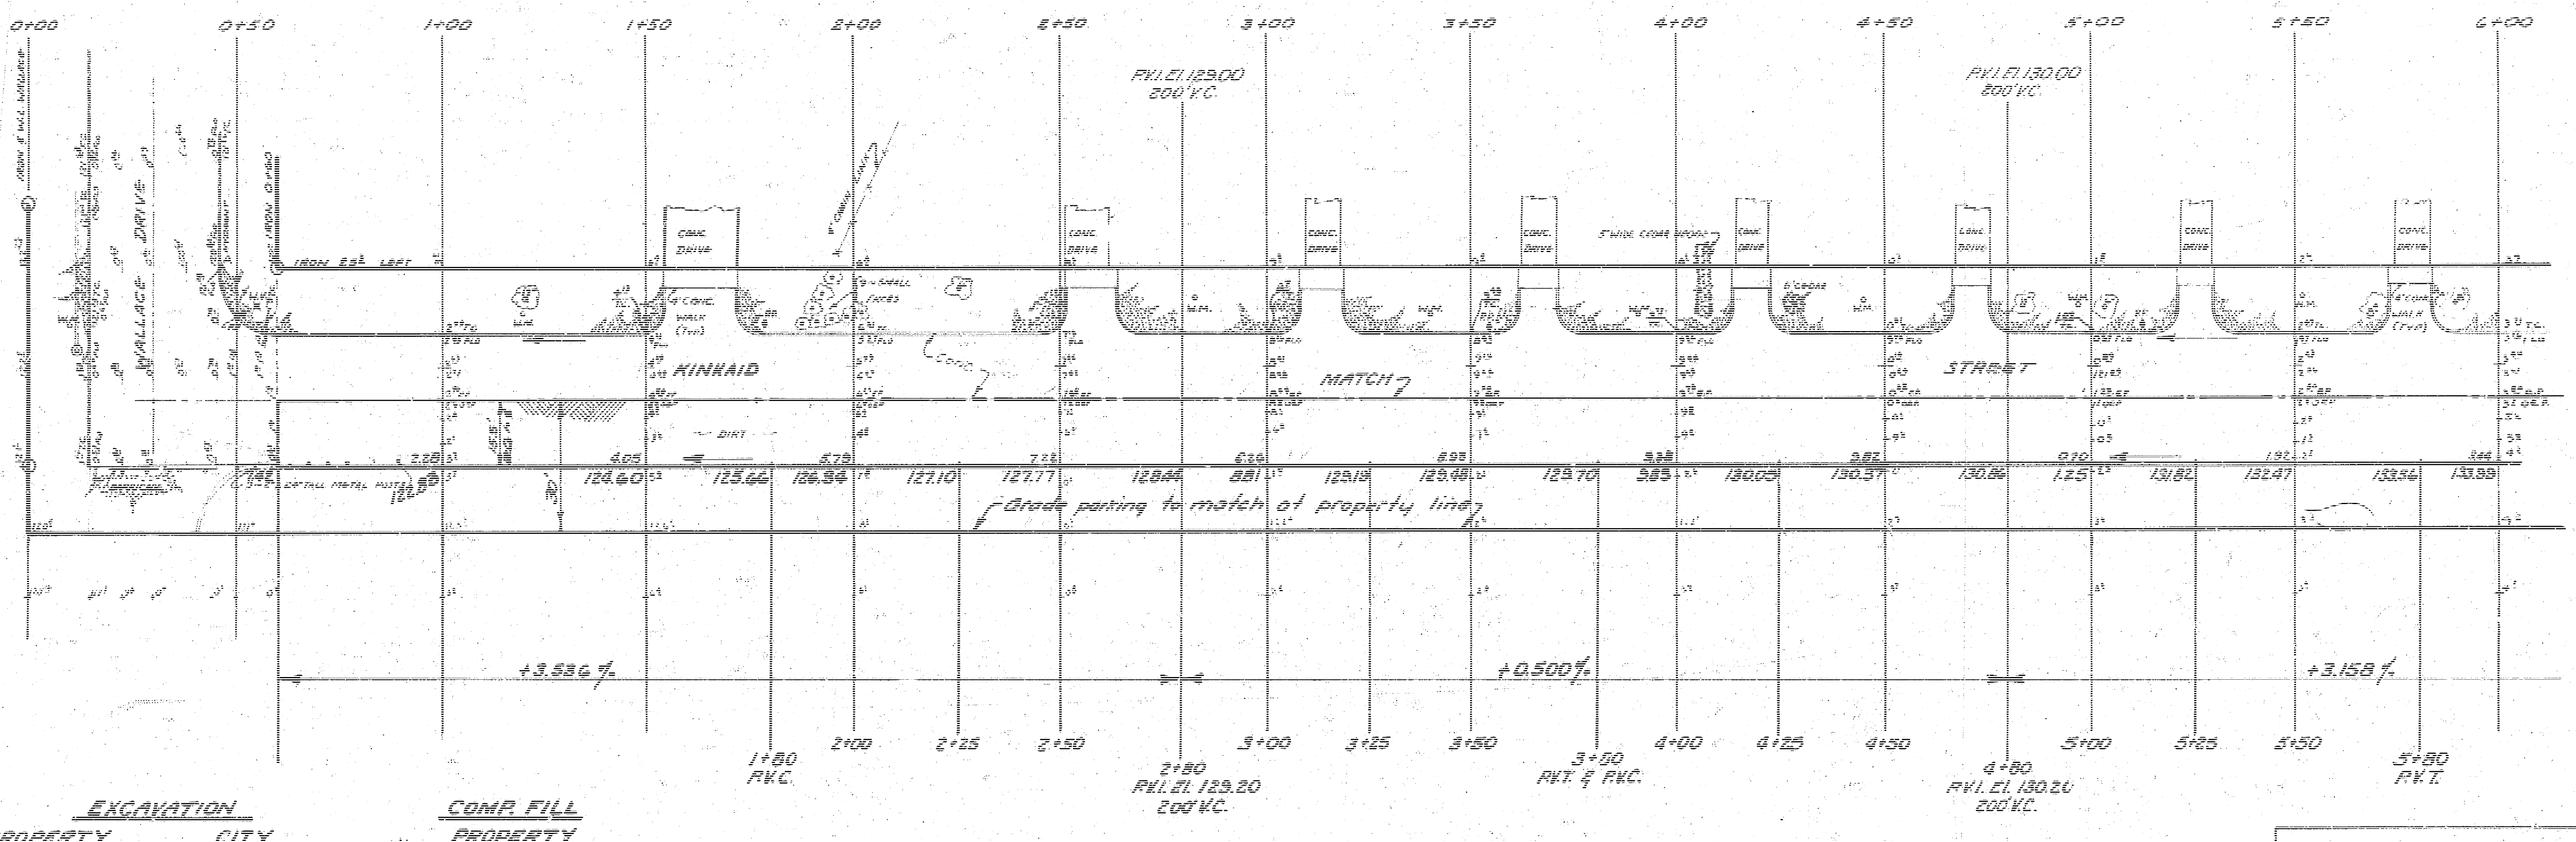
0+00
0+50
1+00
1+50
2+00
2+50
3+00
3+50
4+00
4+50
5+00
5+50
6+00
P.V.I. El. 129.00
200' V.C.
P.V.I. El. 130.00
200' V.C.
Iron & W.L. Wallace
Wallace Drive
Iron 0+00
Iron 25' Left
Conc. Drive
4" Conc. Walk (Typ.)
Conc. Walk
Conc.
Shell Trees
5' Wide Cedar Hedge
6' Cedar
W.M.
KINKAID
MATCH
STREET
Dirt
Ornamental Metal Posts
2.28
4.05
5.79
7.28
6.26
8.95
9.88
9.82
0.70
1.92
3.44
126.60
125.66
126.34
127.10
127.77
128.44
8.81
129.18
129.48
129.70
9.85
130.05
130.37
130.86
1.25
131.82
132.47
133.34
133.99
Grade parking to match at property line
+3.536%
+0.500%
+3.158%
1+80
P.V.C.
2+00
2+25
2+50
2+80
P.V.I. El. 129.20
200' V.C.
3+00
3+25
3+50
3+50
P.V.T. & P.V.C.
4+00
4+25
4+50
4+80
P.V.I. El. 130.20
200' V.C.
5+00
5+25
5+50
5+80
P.V.T.

	EXCAVATION PROPERTY		EXCAVATION CITY		LWL	COMP. FILL PROPERTY	
	815	Cu.Yds.	47	Cu.Yds.	11.9	~~43~~	Cu.Yds.
+10%	81	" "	5	" "		4	" "
Totals	896	Cu.Yds.	52	Cu.Yds.		47	Cu.Yds.

Property — 1,780 Sq.Yds. Lime Treated Subgrade.
City — 80 Sq.Yds. Lime Treated Subgrade.

John L. Allen
881

1/4

South ½ KINKAID STREET
From W.L. Wallace Drive
To E.L. Drollinger Road
6" Concrete 15' & Curb
R.W. Linn City Engineer
City Of Wichita Kansas
Date: Dec. 1971
Project Nº DAKS 571037

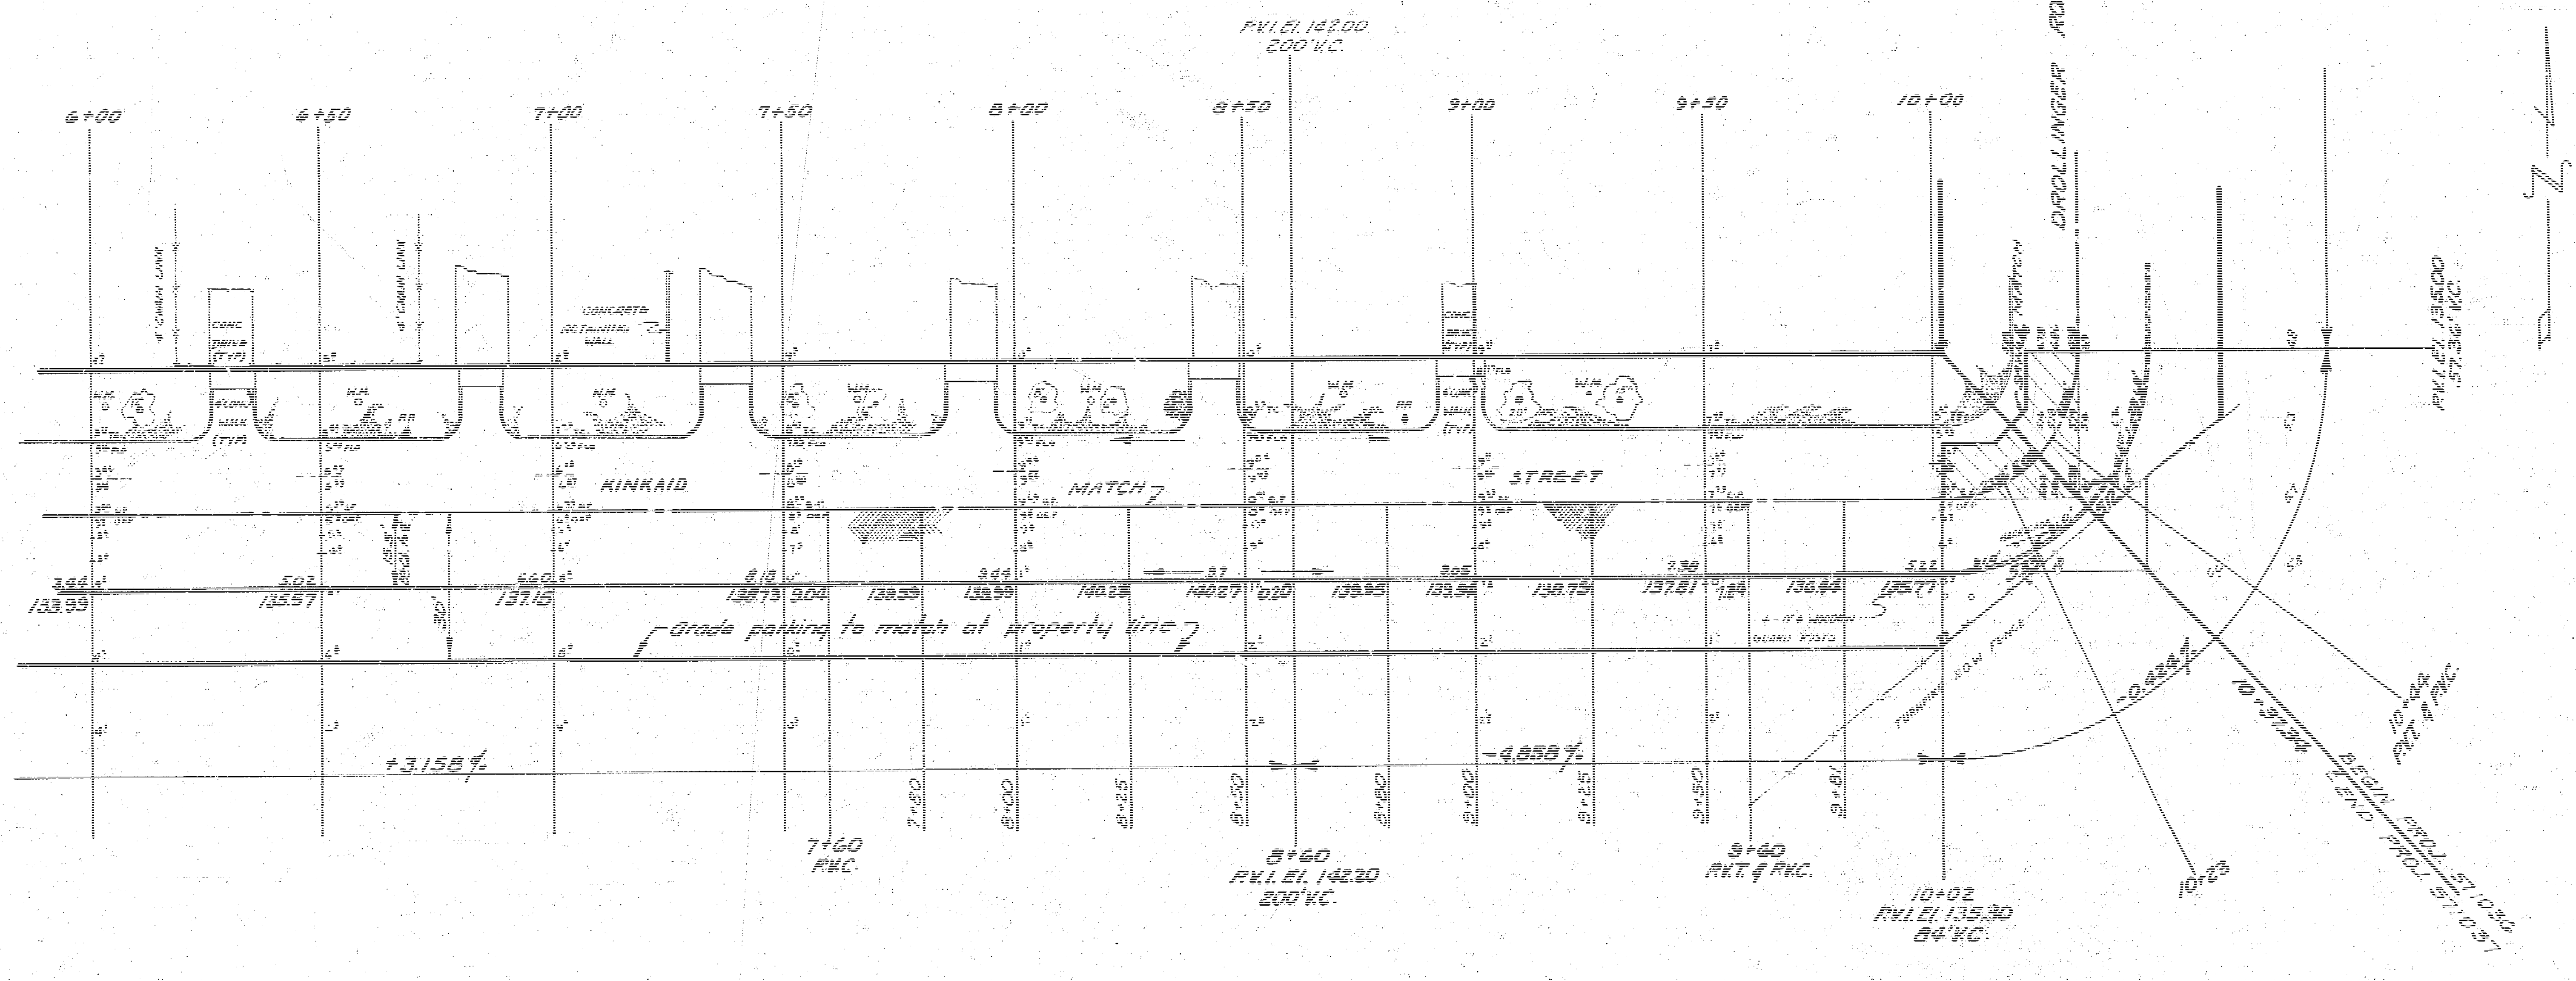
P.V.I. El. 142.00
200' V.C.
6+00
6+50
7+00
7+50
8+00
8+50
9+00
9+50
10+00
DROLLINGER ROAD
4' CHAIN LINK
CONC. DRIVE (TYP)
4' CONC. WALK (TYP)
CONCRETE RETAINING WALL
W.M.
KINKAID
MATCH
STREET
3.44
133.99
5.02
135.57
6.60
137.15
8.18
138.73
3.04
139.59
3.44
139.99
140.23
140.27
.87
0.20
139.95
3.05
139.54
138.75
2.38
137.81
1.34
136.44
5.22
135.77
30'
Grade parking to match at property line
GUARD POSTS
TURNING ROW FENCE
+3.158%
-4.858%
-0.424%
7+60
P.V.C.
7+80
8+00
8+25
8+50
8+80
9+00
9+25
9+50
9+81
8+60
P.V.I. El. 142.20
200' V.C.
9+60
P.V.T. & P.V.C.
10+02
P.V.I. El. 135.30
84' V.C.
10+23
10+37.34
BEGIN PROJ. 57-036
END PROJ. 57-037
10+44
P.V.T. & P.V.C.
P.V.I. El. 135.00
57.36' V.C.
N

B.M. On S.E. Corner Conc. Slab, Conc. Blk. Gas Meter Hs., 150' S.E. Kinkaid & Wallace.

2/4