LARKSPUR

W. L. EDGEMOOR-S. L. 21st

472-76-245-80378-000-000-001

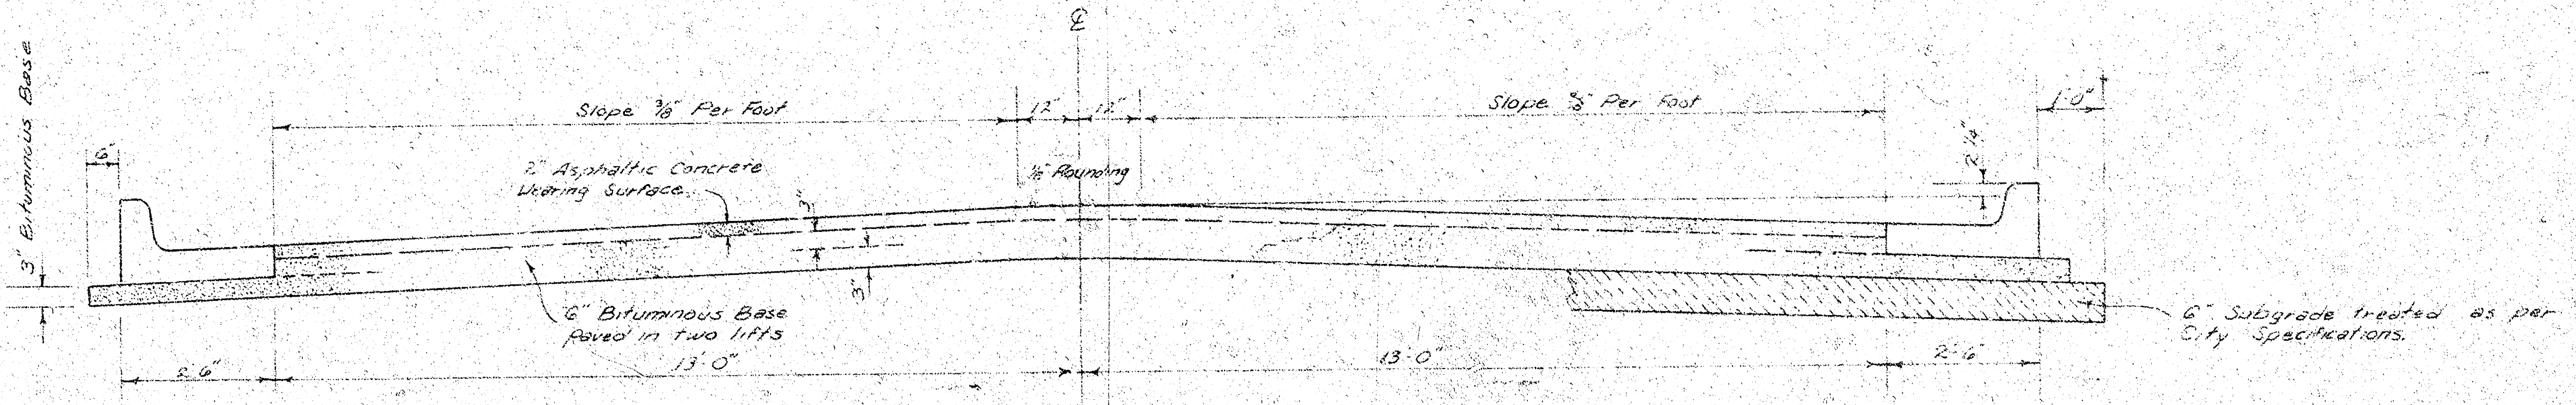
℄
Slope 3/8" Per Foot
12"
12"
Slope 3/8" Per Foot
1'-0"
3" Bituminous Base
6"
2" Asphaltic Concrete Wearing Surface
1/8" Rounding
2 1/4"
3"
3"
6" Bituminous Base Paved in two lifts
6" Subgrade treated as per City Specifications.
2'-6"
13'-0"
13'-0"
2'-6"

COMBINED CURB & GUTTER

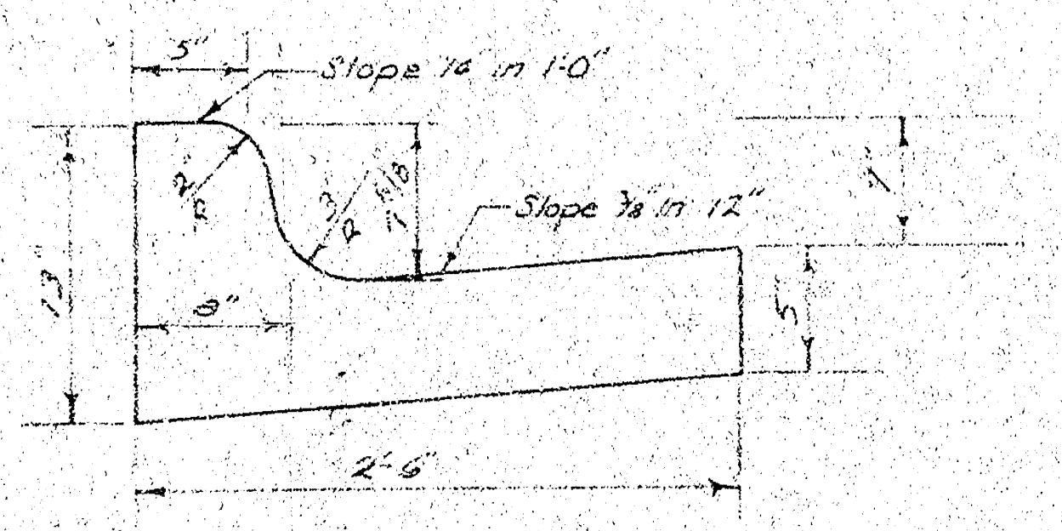

ROLL TYPE CURB & GUTTER

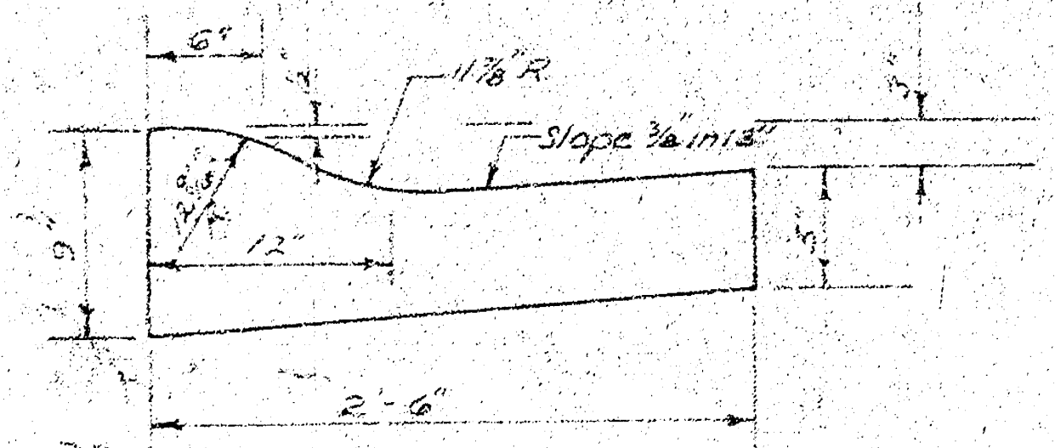

TYPICAL SECTION

31' ASPHALTIC CONCRETE PAVEMENT WITH BITUMINOUS BASE

A TACK COAT OF EMULSIFIED ASPHALT (SS-1H) SHALL BE APPLIED AT AN APPROXIMATE RATE OF 0.05 GALLONS PER SQ. YD. BETWEEN LIFTS OF ASPHALTIC MATERIALS WHEN ORDERED BY THE ENGINEER. TACK COAT WILL NOT BE PAID FOR DIRECTLY AND SHALL BE CONSIDERED AS SUBSIDIARY TO PRICE BID FOR ASPHALTIC PAVEMENT.

BITUMINOUS BASE AND ASPHALTIC CONCRETE WEARING SURFACE SHALL BE PLACED WITH A LAYDOWN MACHINE HAVING AUTOMATIC ELECTRONIC CONTROLS FOR CROWN AND GRADE. CONSTRUCTION JOINTS IN EACH LIFT SHALL BE STAGGERED A MINIMUM DISTANCE OF 1' WITH JOINTS IN PRECEDING LIFTS AND SUCH THAT A JOINT WILL BE CONSTRUCTED ON THE PAVEMENT CENTERLINE IN THE TOP LIFT.

The A.C. pavement between the Comb. Curb & Gutter shall be paid as Sq. Yds. 8" A.C. Pavement (6" Bituminous Base). The Bituminous Base under the Comb. Curb & Gutter shall be paid as Sq. Yds. 3" Bituminous Base.

DETAIL OF TRANSVERSE CONSTRUCTION JOINTS

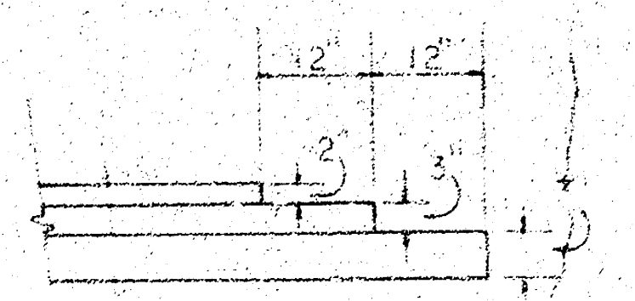

TRANSVERSE CONSTRUCTION JOINTS SHALL BE CONSTRUCTED IN FLEXIBLE BASE PAVEMENTS AT LOCATIONS WHERE PAVEMENT TEMPORARILY ENDS TO FACILITATE FUTURE PAVEMENT CONSTRUCTION AS SHOWN BY DETAIL. THE COST OF CONSTRUCTING THE TRANSVERSE CONSTRUCTION JOINTS SHALL NOT BE MEASURED OR PAID FOR DIRECTLY BUT SHALL BE INCLUDED IN THE BID PRICE FOR SQUARE YARDS OF ASPHALTIC CONCRETE PAVEMENT.

CITY OF WICHITA, KANSAS
DEPARTMENT OF PUBLIC WORKS — ENGINEERING
R. W. LINN CITY ENGINEER 1/3
DATE ________ PROJ. NO. 472-76-245-80378-000-000-001

1/2

FILMED FROM THE BEST AVAILABLE COPY ....

B.M. 212.18 City Std. Ridgewood & 21st, 32' East & 44' South of ℄ Both

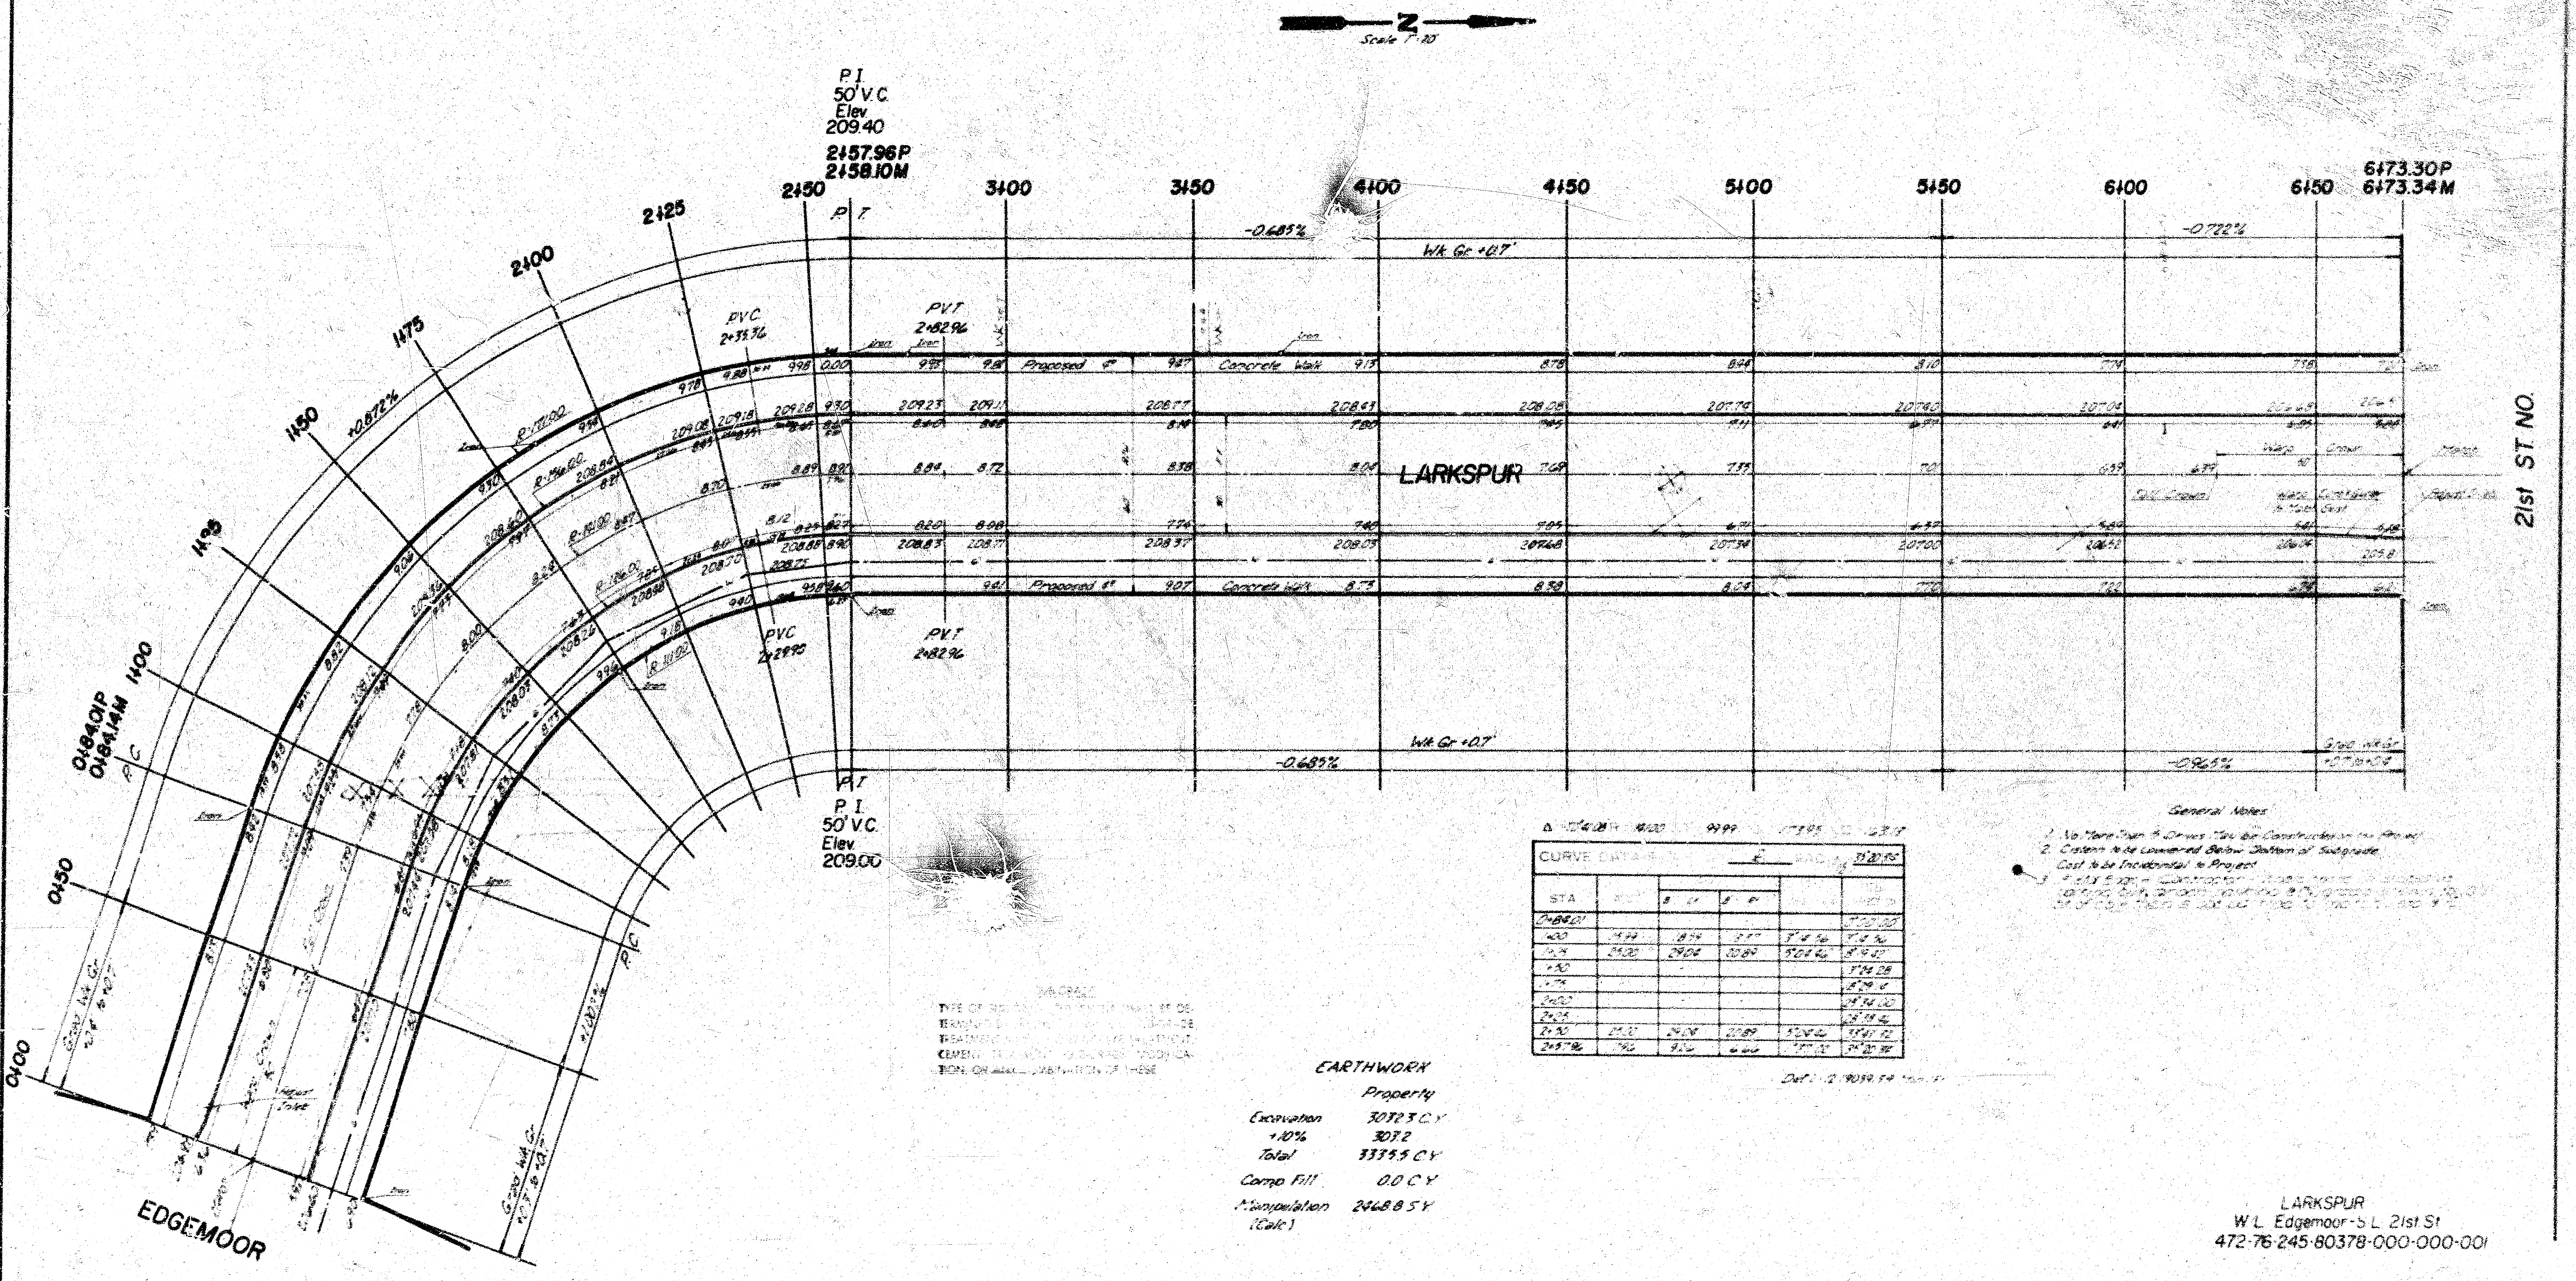

General Notes

1. No More Than 4 Drives To be Constructed on Project
2. Cistern to be Lowered Below Bottom of Subgrade. Cost to be Incidental to Project
3. [illegible]

CURVE DATA					
STA	[illegible]	[illegible]	[illegible]	[illegible]	[illegible]
0+84.01					[illegible]
1+00	15.99	15.99	[illegible]	3°14'56	3°14'56
1+25	25.00	25.04	20.89	5°01'46	8°16'42
1+50					[illegible]
1+75					[illegible]
2+00					[illegible]
2+25					[illegible]
2+50	25.00	[illegible]	20.89	5°01'46	[illegible]
2+57.96	[illegible]	[illegible]	[illegible]	[illegible]	[illegible]

EARTHWORK

	Property
Excavation	3032.3 C.Y.
+10%	307.2
Total	3339.5 C.Y.
Comp. Fill	0.0 C.Y.
Manipulation (Calc.)	2468.8 S.Y.

LARKSPUR
W.L. Edgemoor - S.L. 21st St
472-76-245-80378-000-000-001