GROVE ST.

POPLAR ST.

GREEN ST.

LINCOLN ST.

NOTE:
Abandon Manhole.
Plug Pipes.
Remove top 4' of manhole.
Fill with sand.

End State Project

Exist. 8" San. Sewer Vacated 16' Alley

Sta. 0+13.5 End 8" Clay Pipe. Exist. Manhole. Plug Pipe east and west.

Abandon M.H. Plug pipes east & West

Plug Pipe

Abandon 10" San. Sewer

Plug Plug

Abandon 10" San. Sewer

Abandon 10" San. Sewer

Existing 18" San. Sewer

Existing 18" San. Sewer

Sta. 0+00.0 Exist. manhole Beg. 8" Clay pipe

140'

140'

60'

40'

40'

0.20%

W 3" 8" G W

W 3" 8" G W

B. M. 106.61 N.E. Cor. E. Shrub Box @ Lincoln St. Ent. to Sears.

Existing 42" San. Sewer

GEORGE WASHINGTON BLVD.

NOTE: FLOW ELEVATION SHOWN WERE OBTAINED FROM SEWER RECORDS. FIELD ENGINEER SHALL VERIFY ALL FLOW ELEVATIONS PRIOR TO CONSTRUCTION.

SCALE
Plan 1" = 20'
Profile 1" = 20' Horz.
1" = 5' Vert.

Sta. 0+00.0 Exist. Manhole Beg. 8" Clay Pipe North.

Sta. 0+13.5 End 8" Clay Pipe Exist. Manhole Plug pipe east & West

105
100
95
90

94.73 Flo 18" S.S.
96.03 Flo in 8"


96.08 Flo out 8"


13.5 Lin. ft. of 8" Clay Pipe

0

1/2

INCIDENTAL DRAINAGE
IN CONNECTION WITH
PAVING LINCOLN STREET
60' E. OF E. L. POPLAR ST. TO 90' E. OF E. L. GREEN ST.
ABANDON PART OF
DISTRICT 4, S. S. NO. 12
CITY OF WICHITA, KANSAS
R. W. LINN — CITY ENGINEER
JUNE 1975 PROJECT NO. DAKD 573076

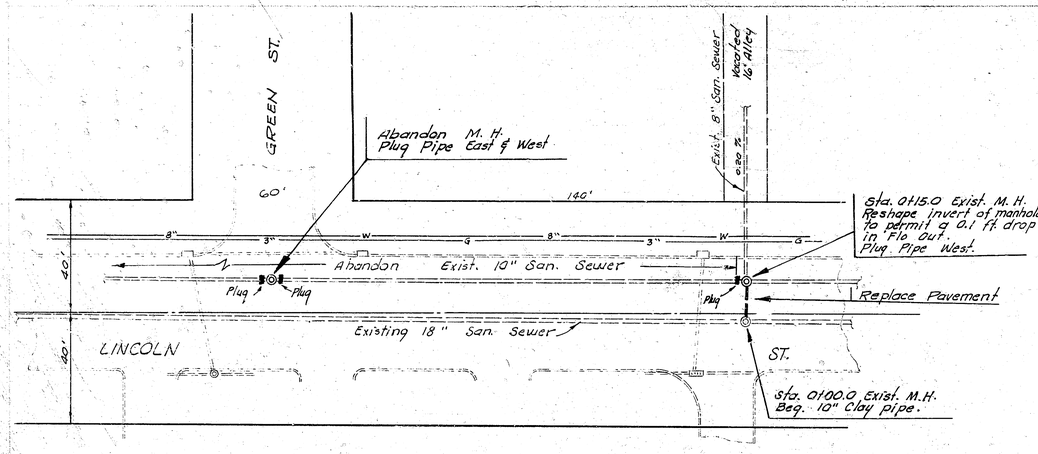

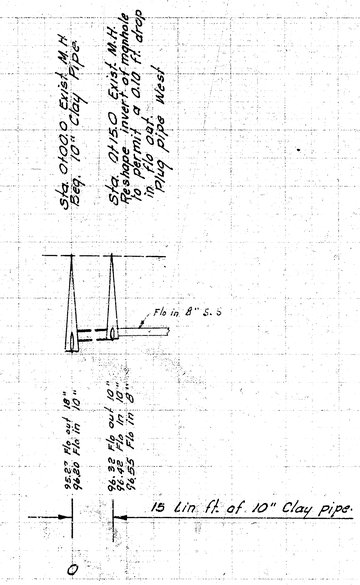

N

PROJECT NO. DAKD 573076

2/2

11 10 5 13