


B.M. 104.10 "I" on W edge. Pmt. Geo. Wash. Blvd. - N.L. River.
B.M. 104.20 Iron in triangle & Estelle - N.L. Lincoln

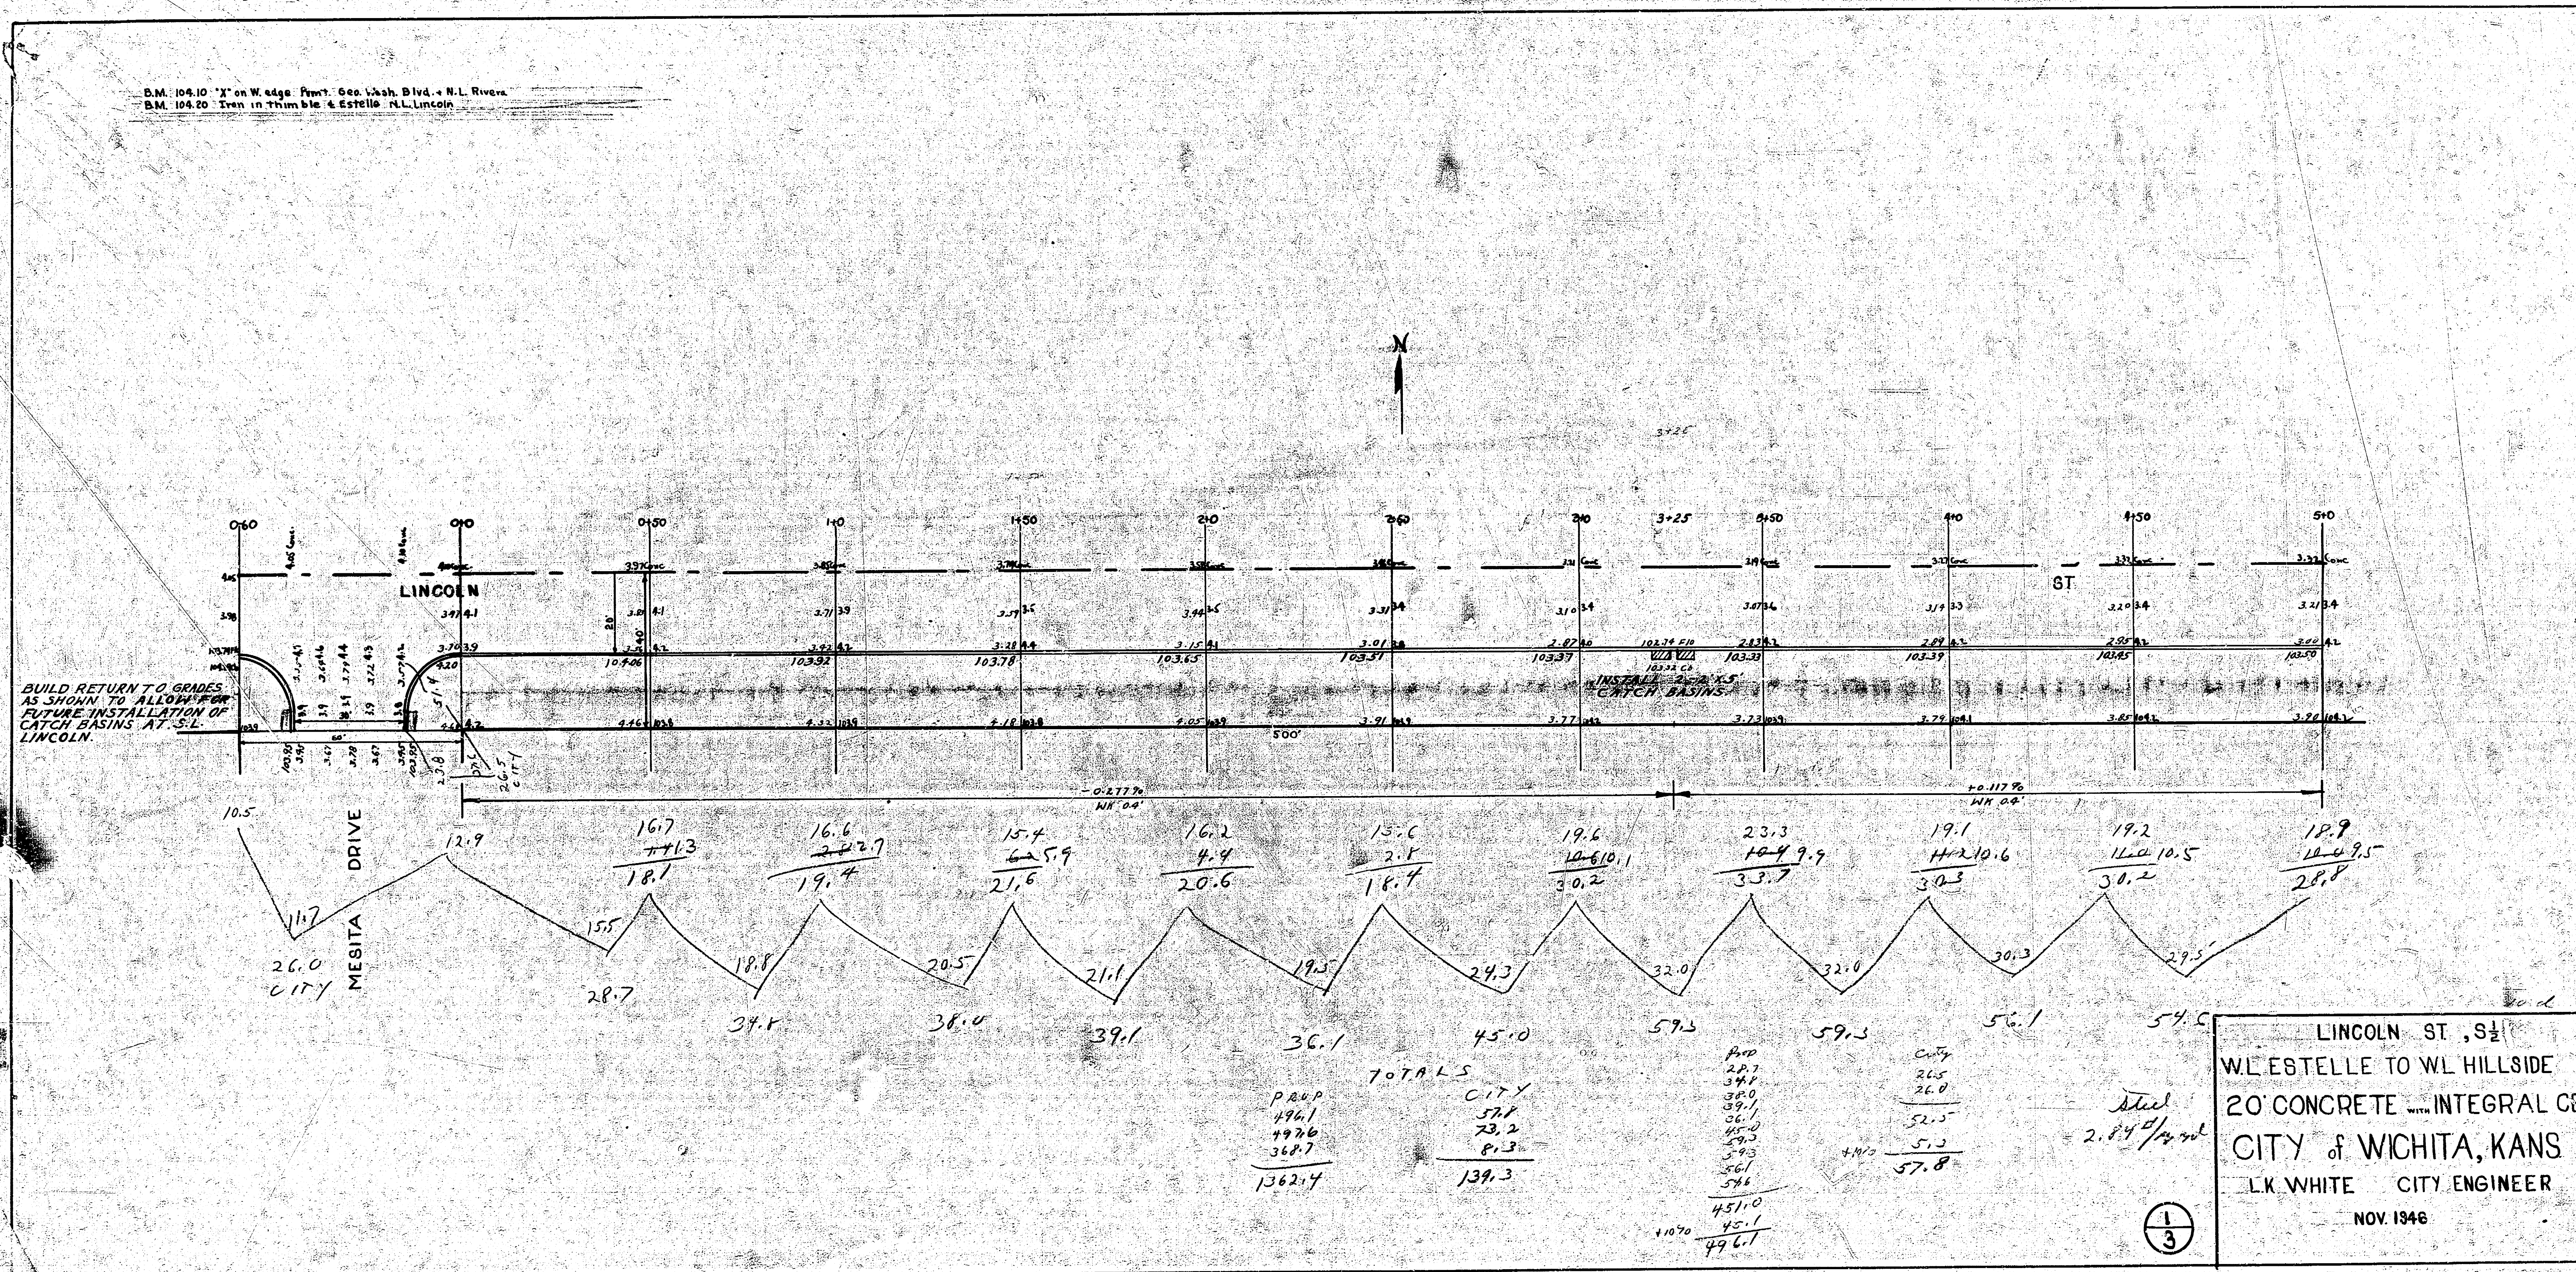

BUILD RETURN TO GRADES
AS SHOWN TO ALLOW FOR
STRAIGHT INSTALLATION OF
CATCH BASINS AT S.E. CORNER
LINCOLN.

10.5
26.0
CITY
MESITA
DRIVE

12.9
16.7
18.1
15.5
16.6
19.4
18.8
20.5
21.6
15.4
21.6
16.2
20.6
15.6
21.4
19.6
20.2
23.3
23.7
19.1
20.6
19.2
20.2
18.9
20.8

707.1
CITY
139.3

451.0
45.0
496.1

59.3
57.8

2.84 1/4 in

1/3

LINCOLN ST, S.E.
WL ESTELLE TO WL HILLSIDE
20' CONCRETE INTEGRAL CB
CITY of WICHITA, KANS
L.K. WHITE CITY ENGINEER
NOV. 1946

