

# LINCOLN ST.


## E.L. CASA LOMA to E.L. CHRISTINE

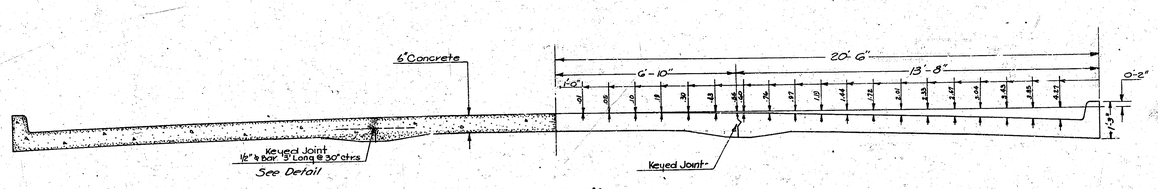



**Typical Section**
Scale: 1/2" = 1'-0"

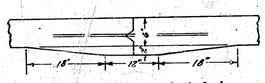


Detail of Keyed Joint
No Scale

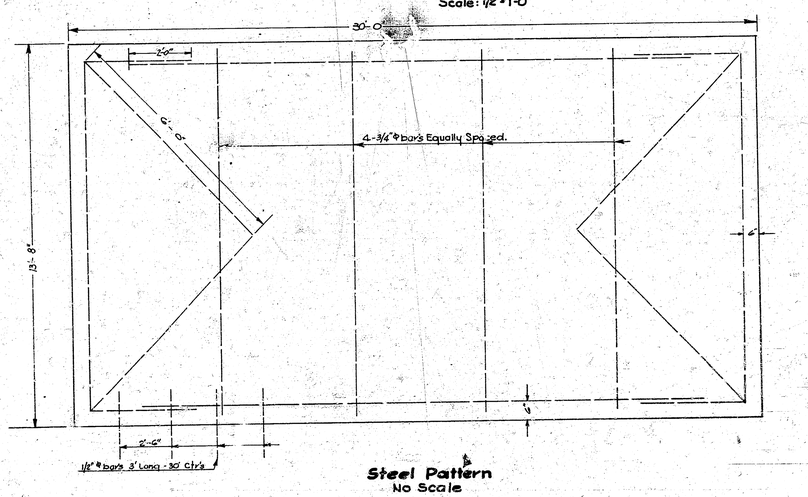


**Steel Pattern**
No Scale

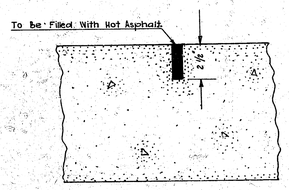



**Detail of Contraction Joints**
No Scale

## Detail of 41' Concrete Pavement

Jan. 1950

Book – M&L 4 Pages 3-4

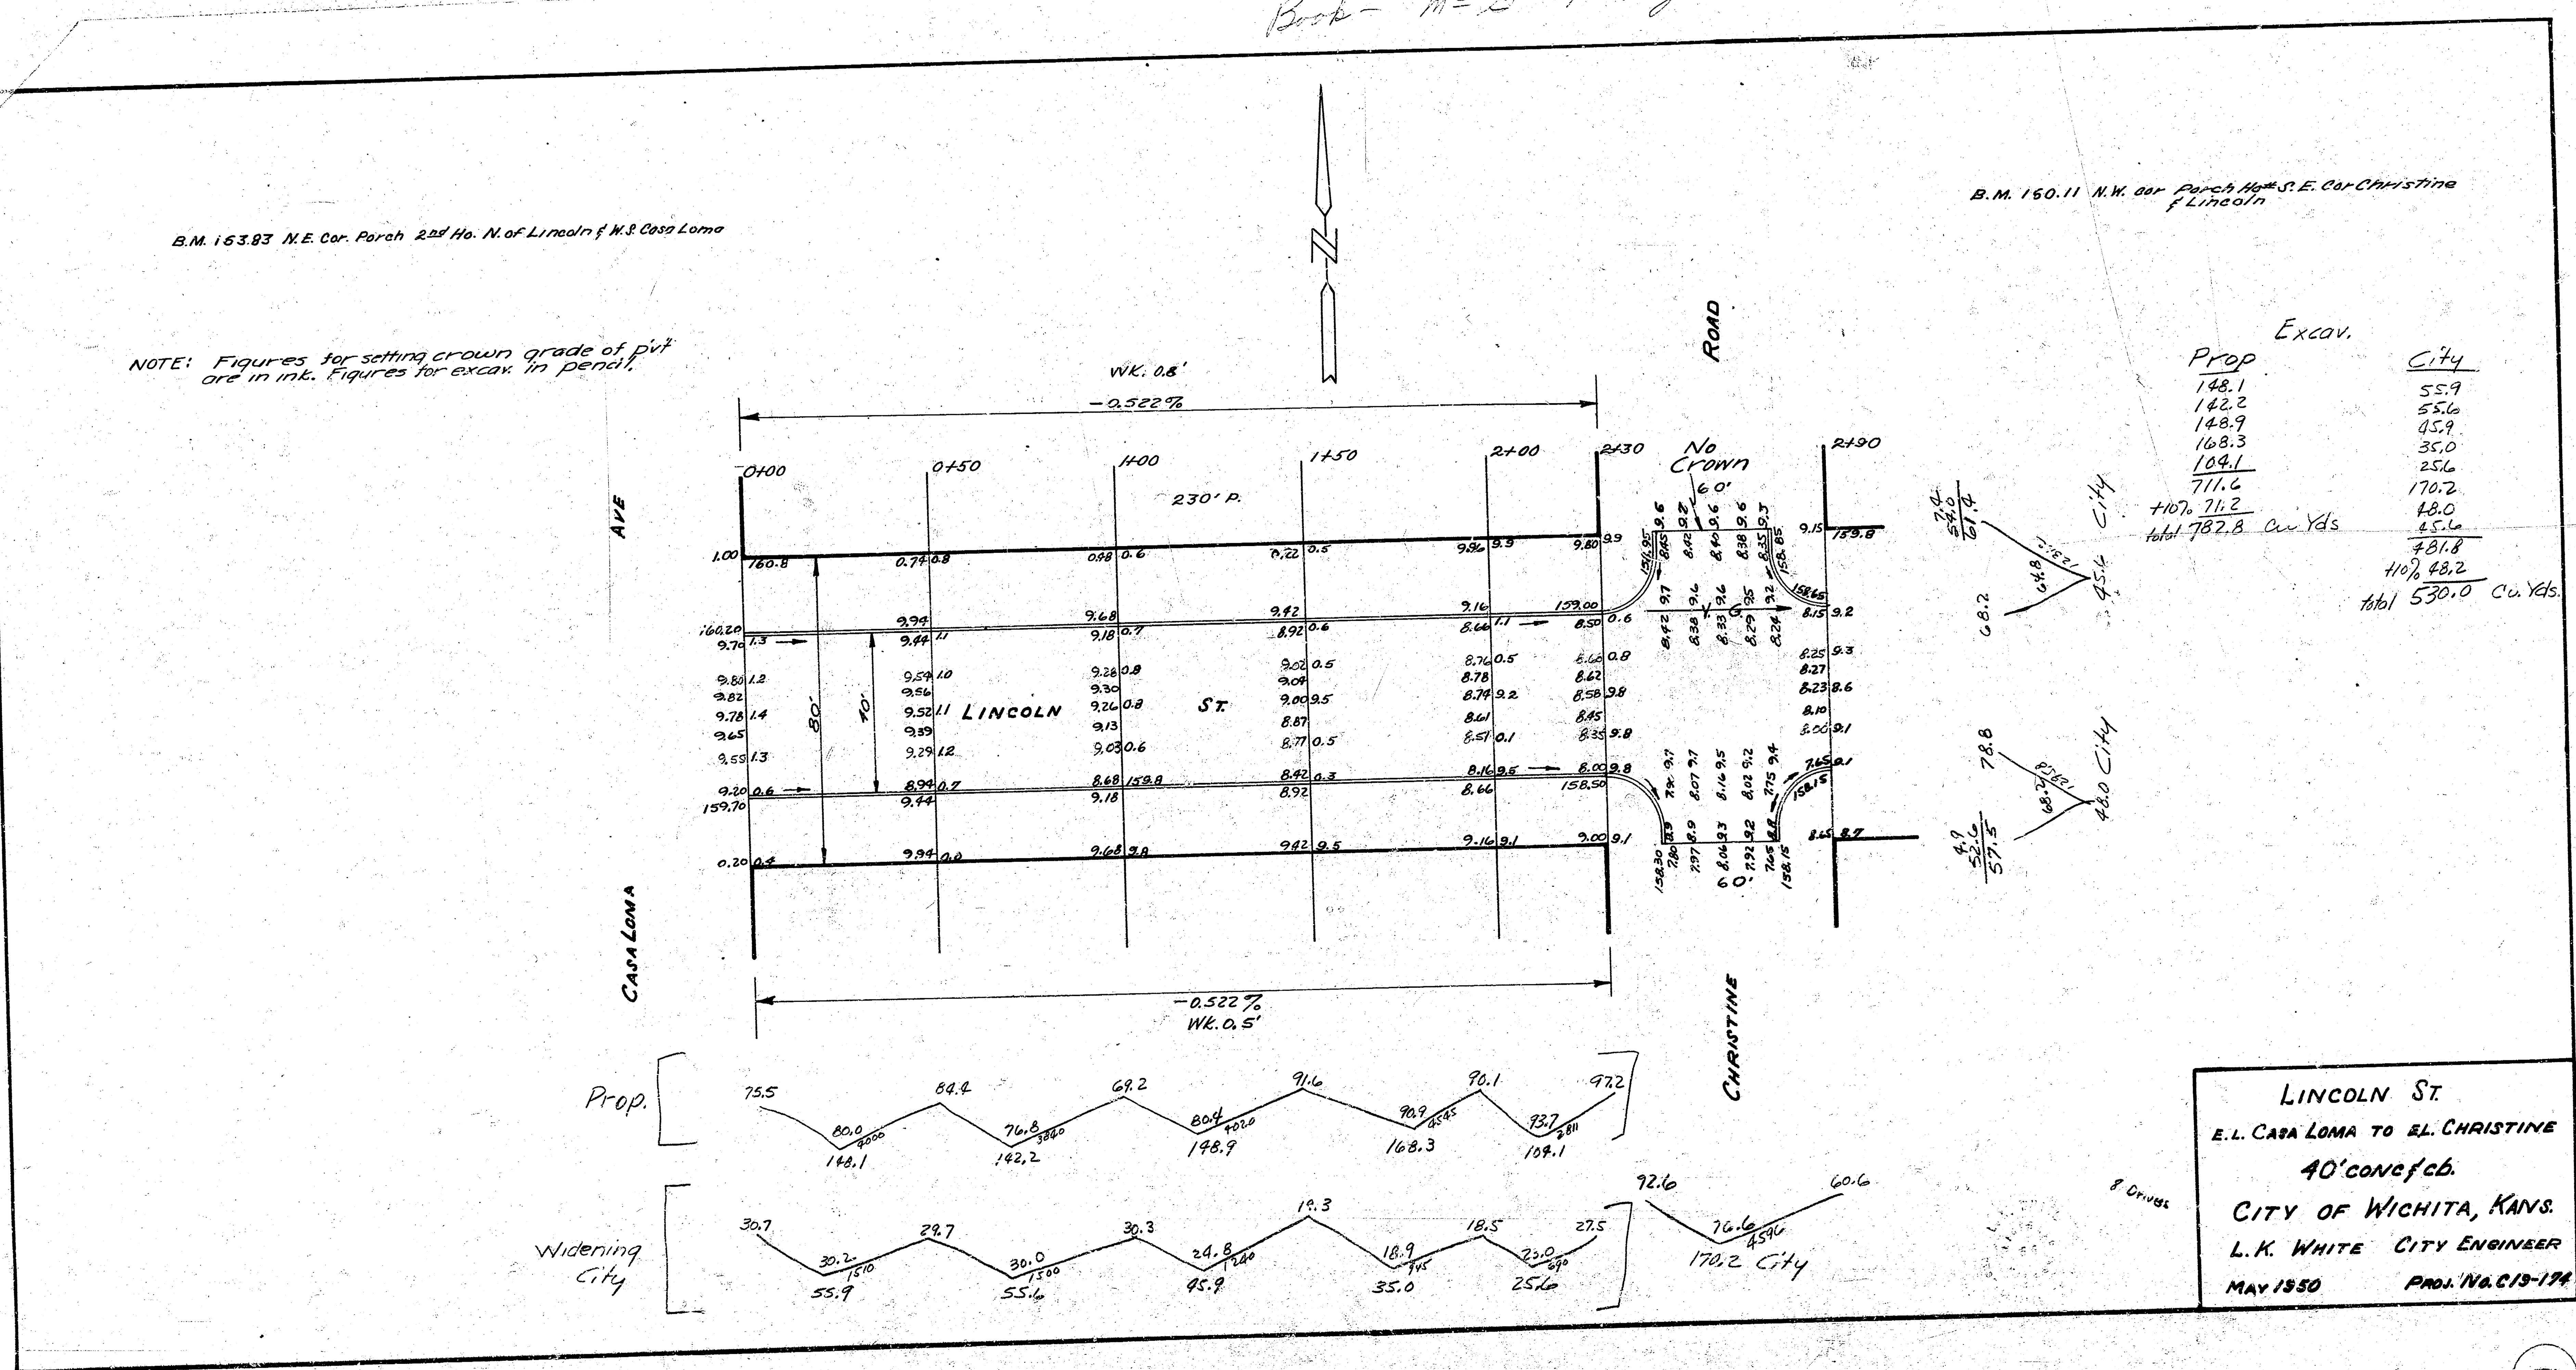


X 4 2 3 (51) 8