



[illegible]

Scale $\frac{1}{2}'' = 1'$

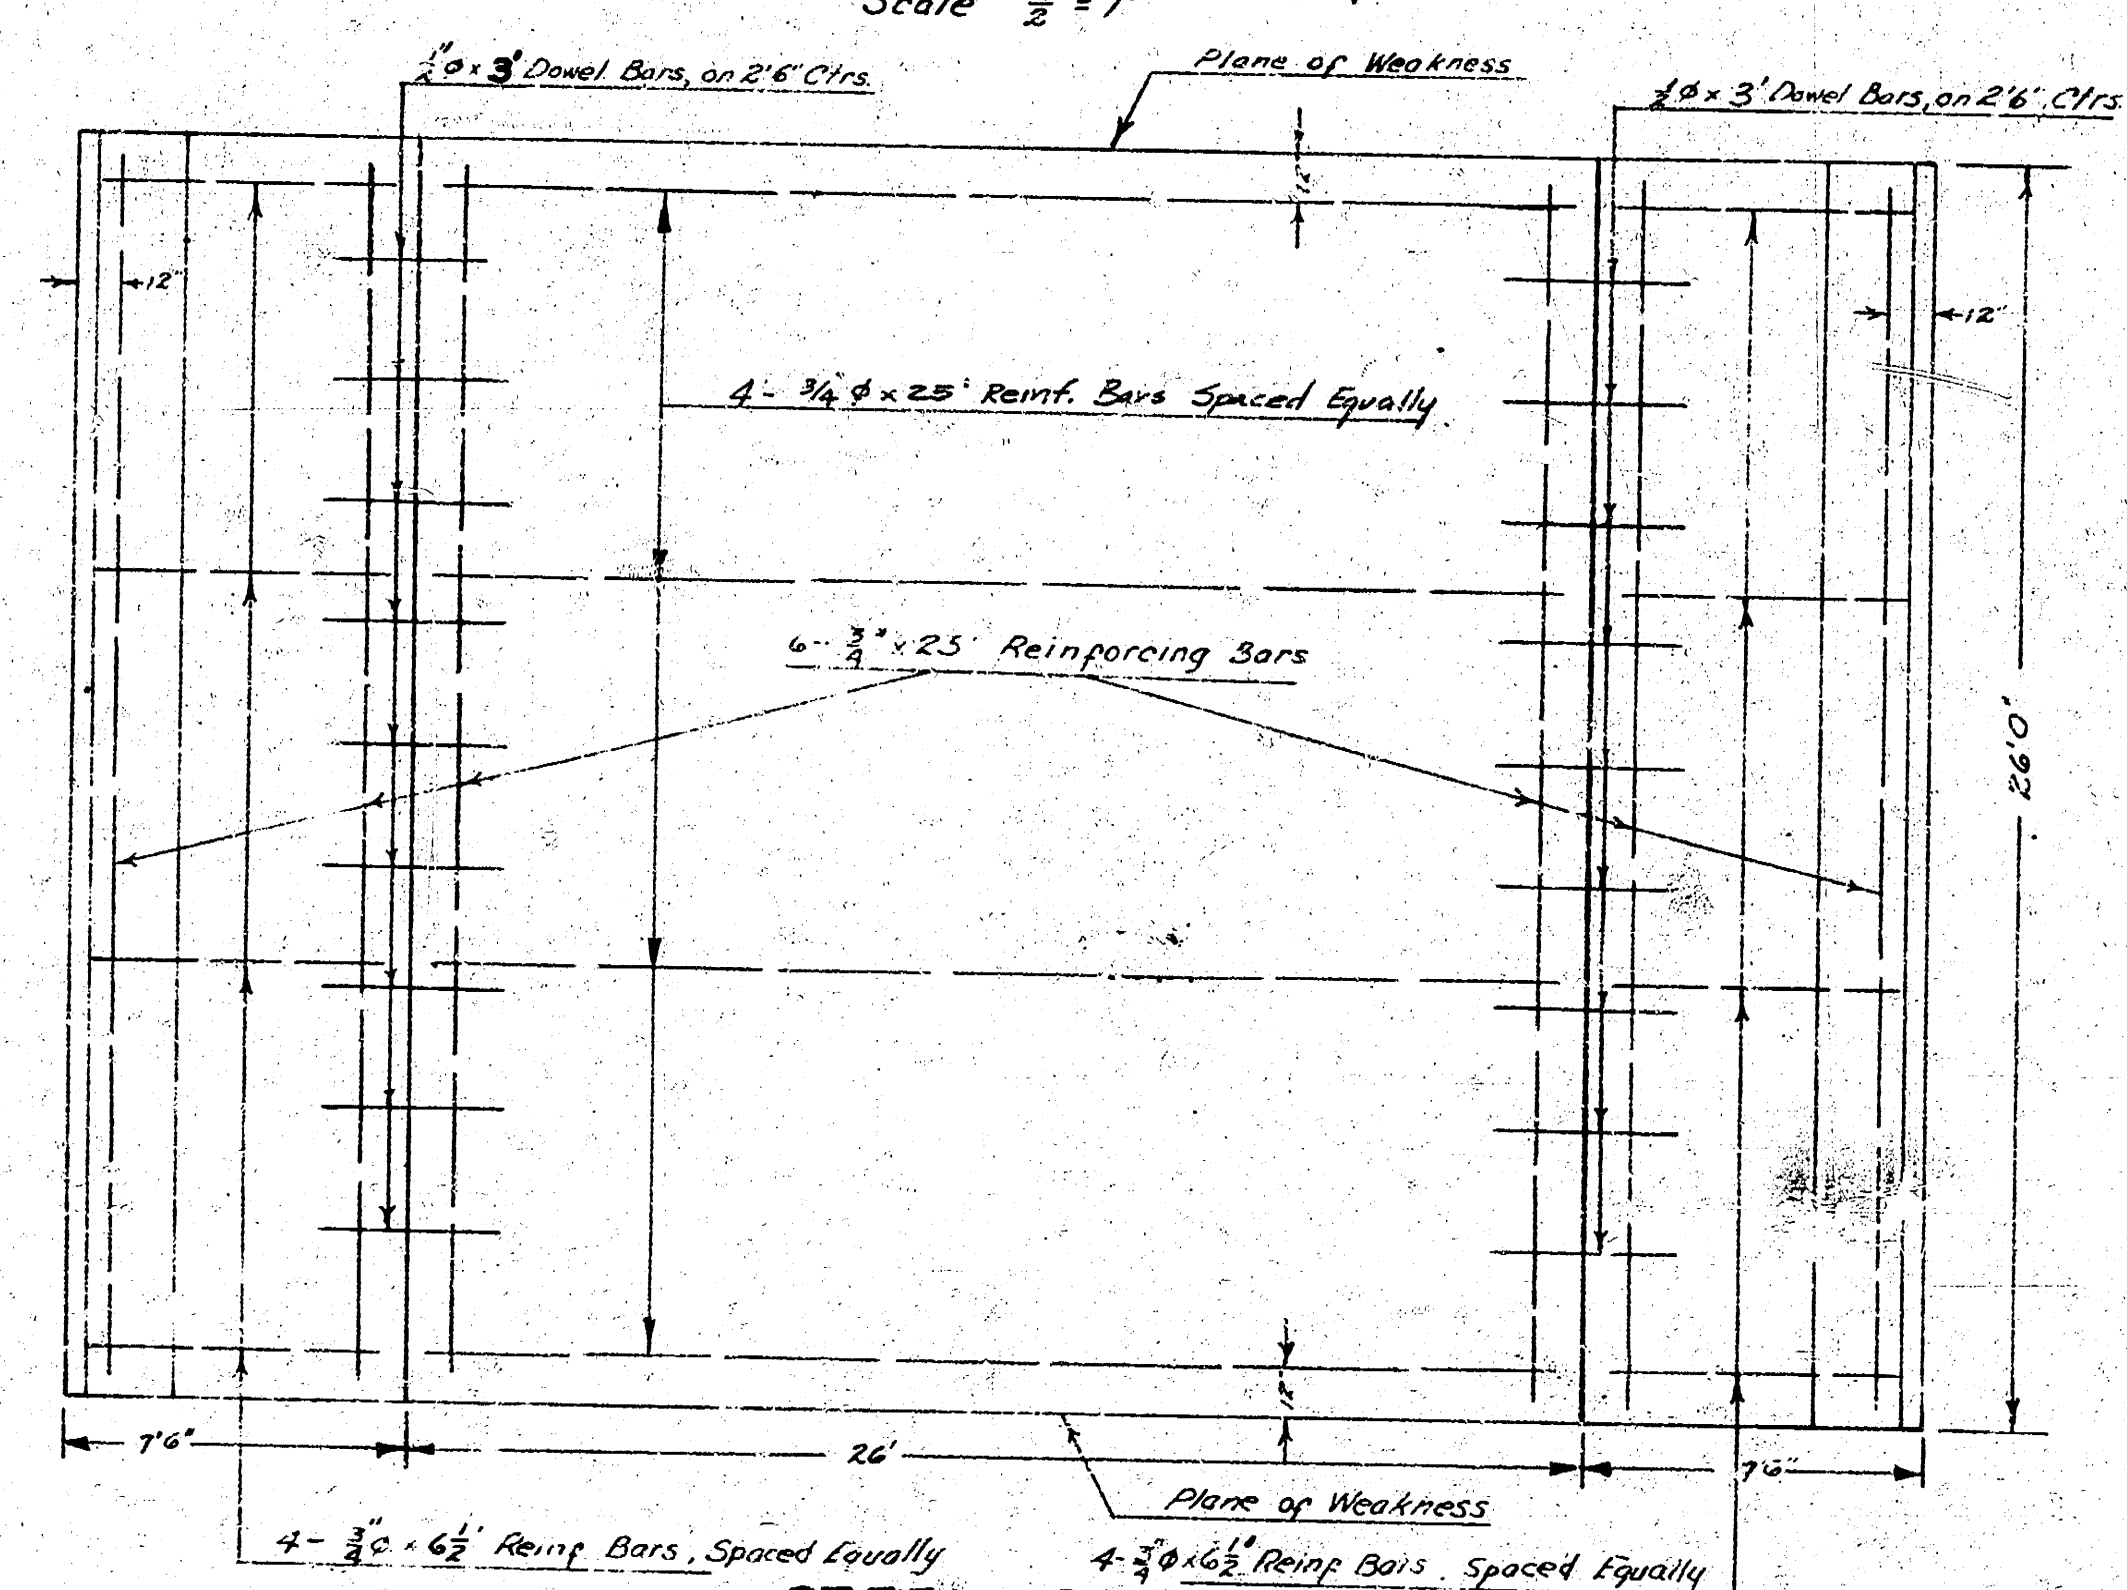



STEEL PATTERN

Scale $\frac{1}{4}'' = 1'$

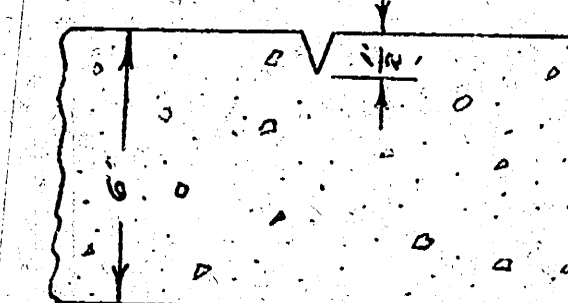


Detail Plane of Weakness
Plane of Weakness to Be Cut With
Double-Edge Groover to Depth As
Shown in a Straight Line From
Curb to Curb 24' Ctr. to Ctr.

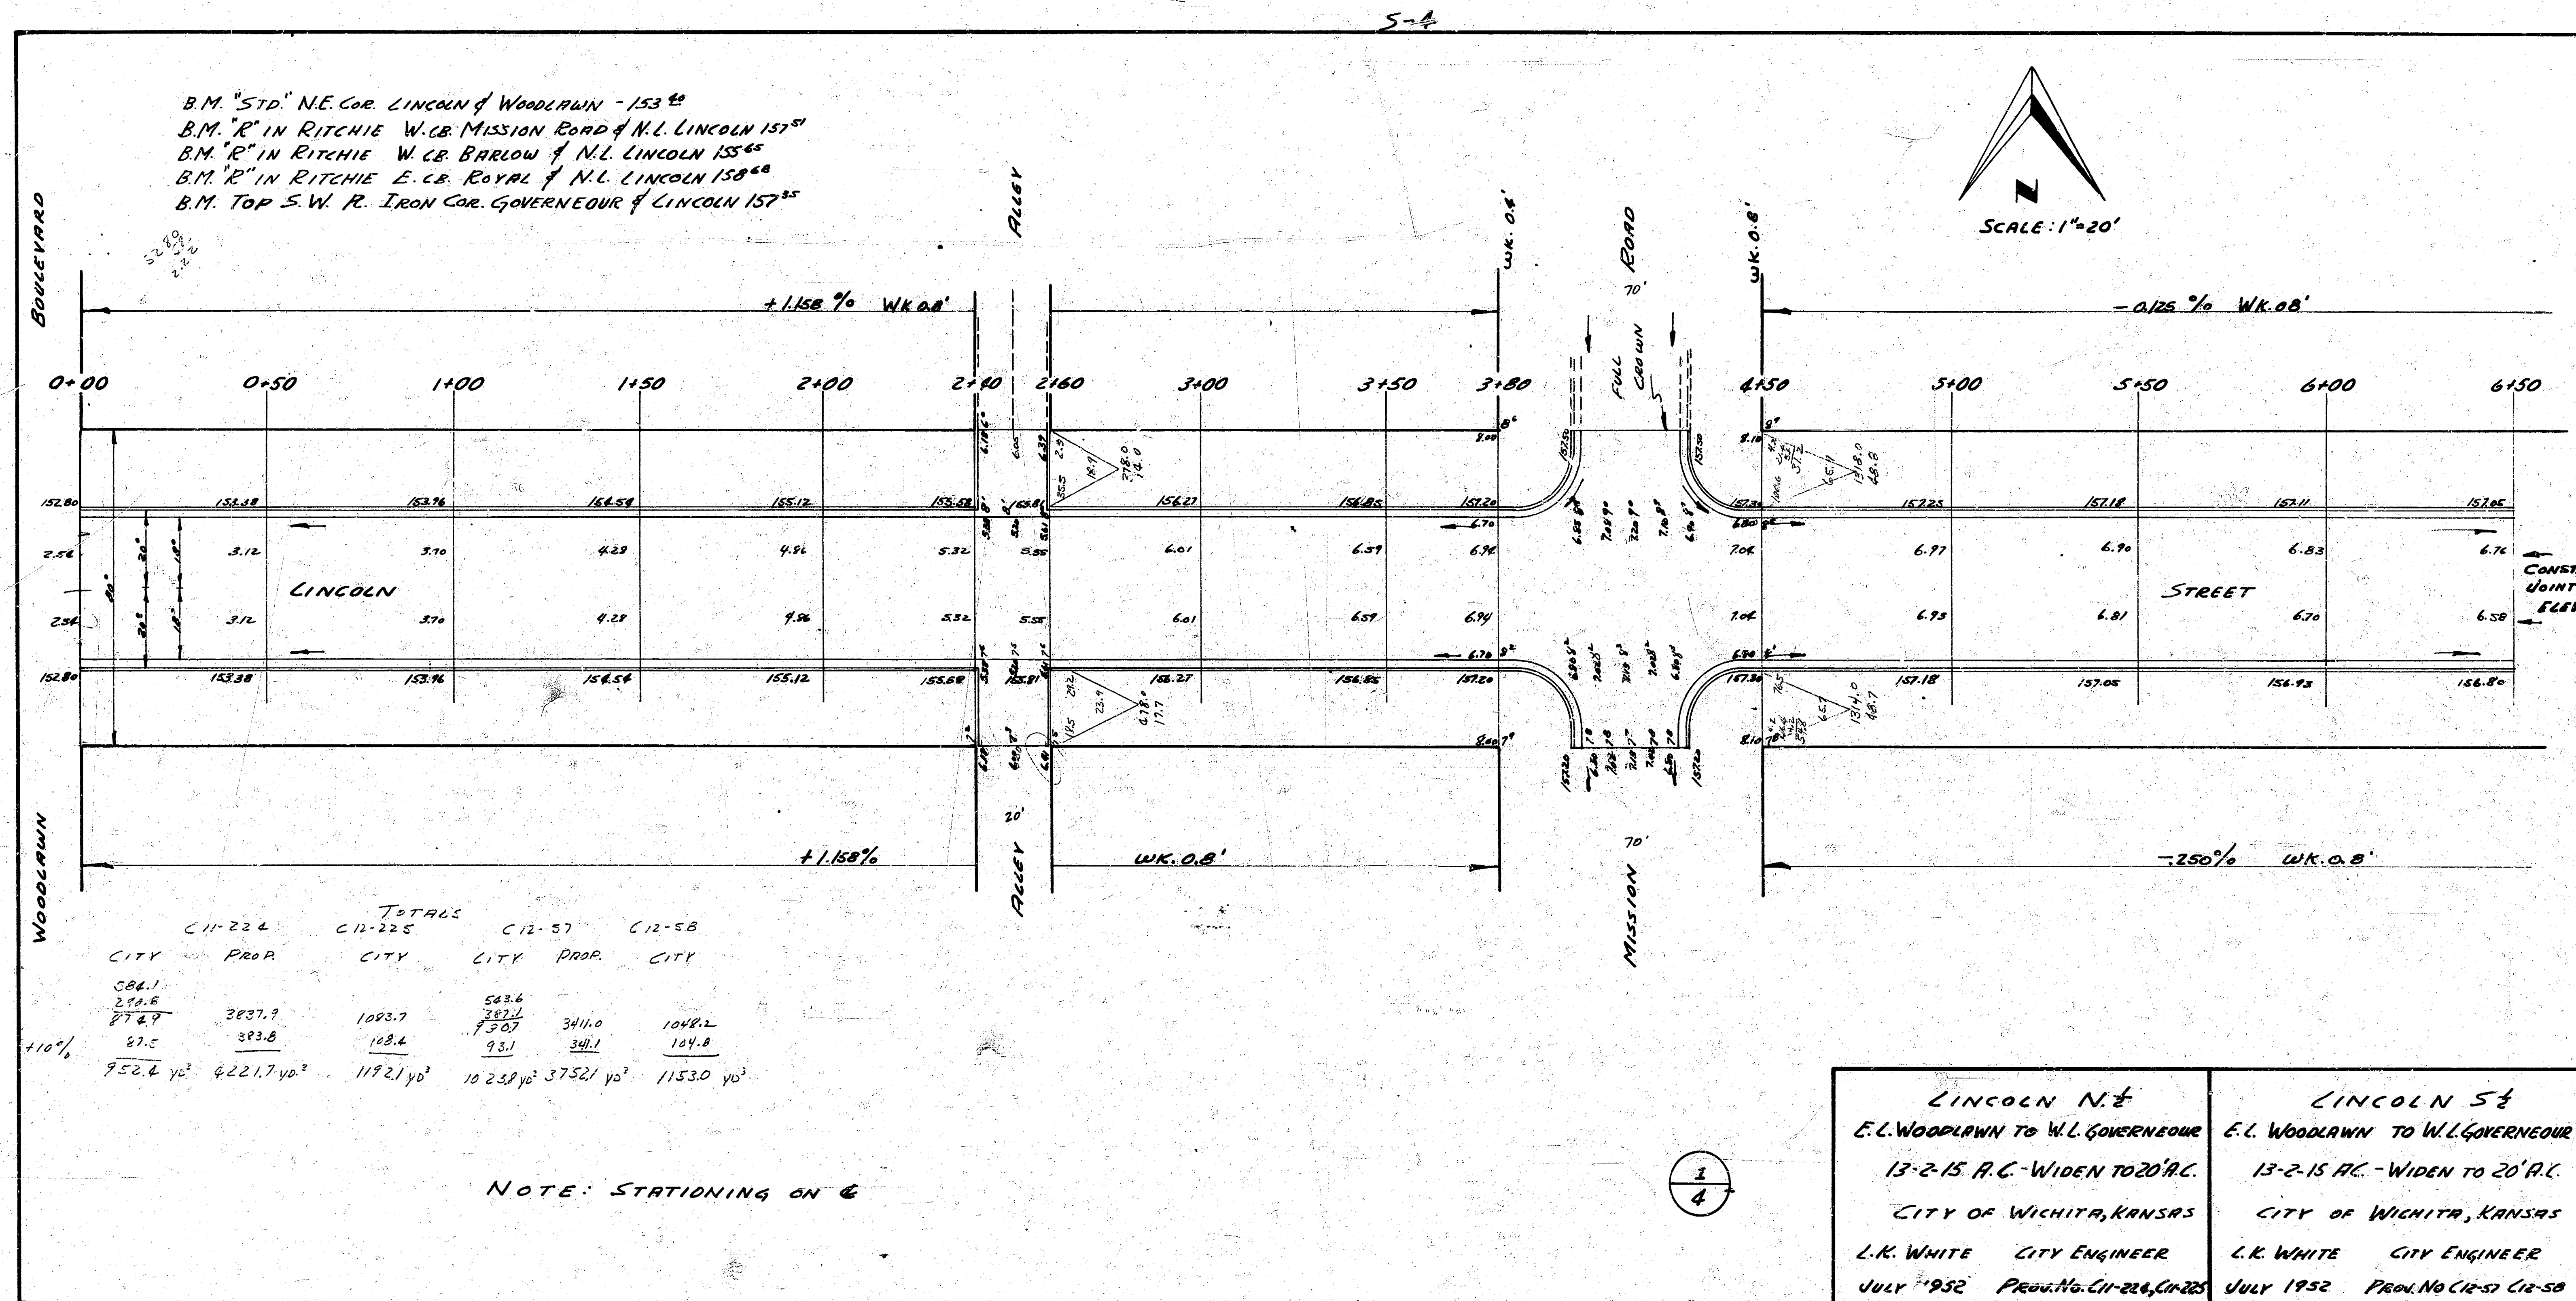

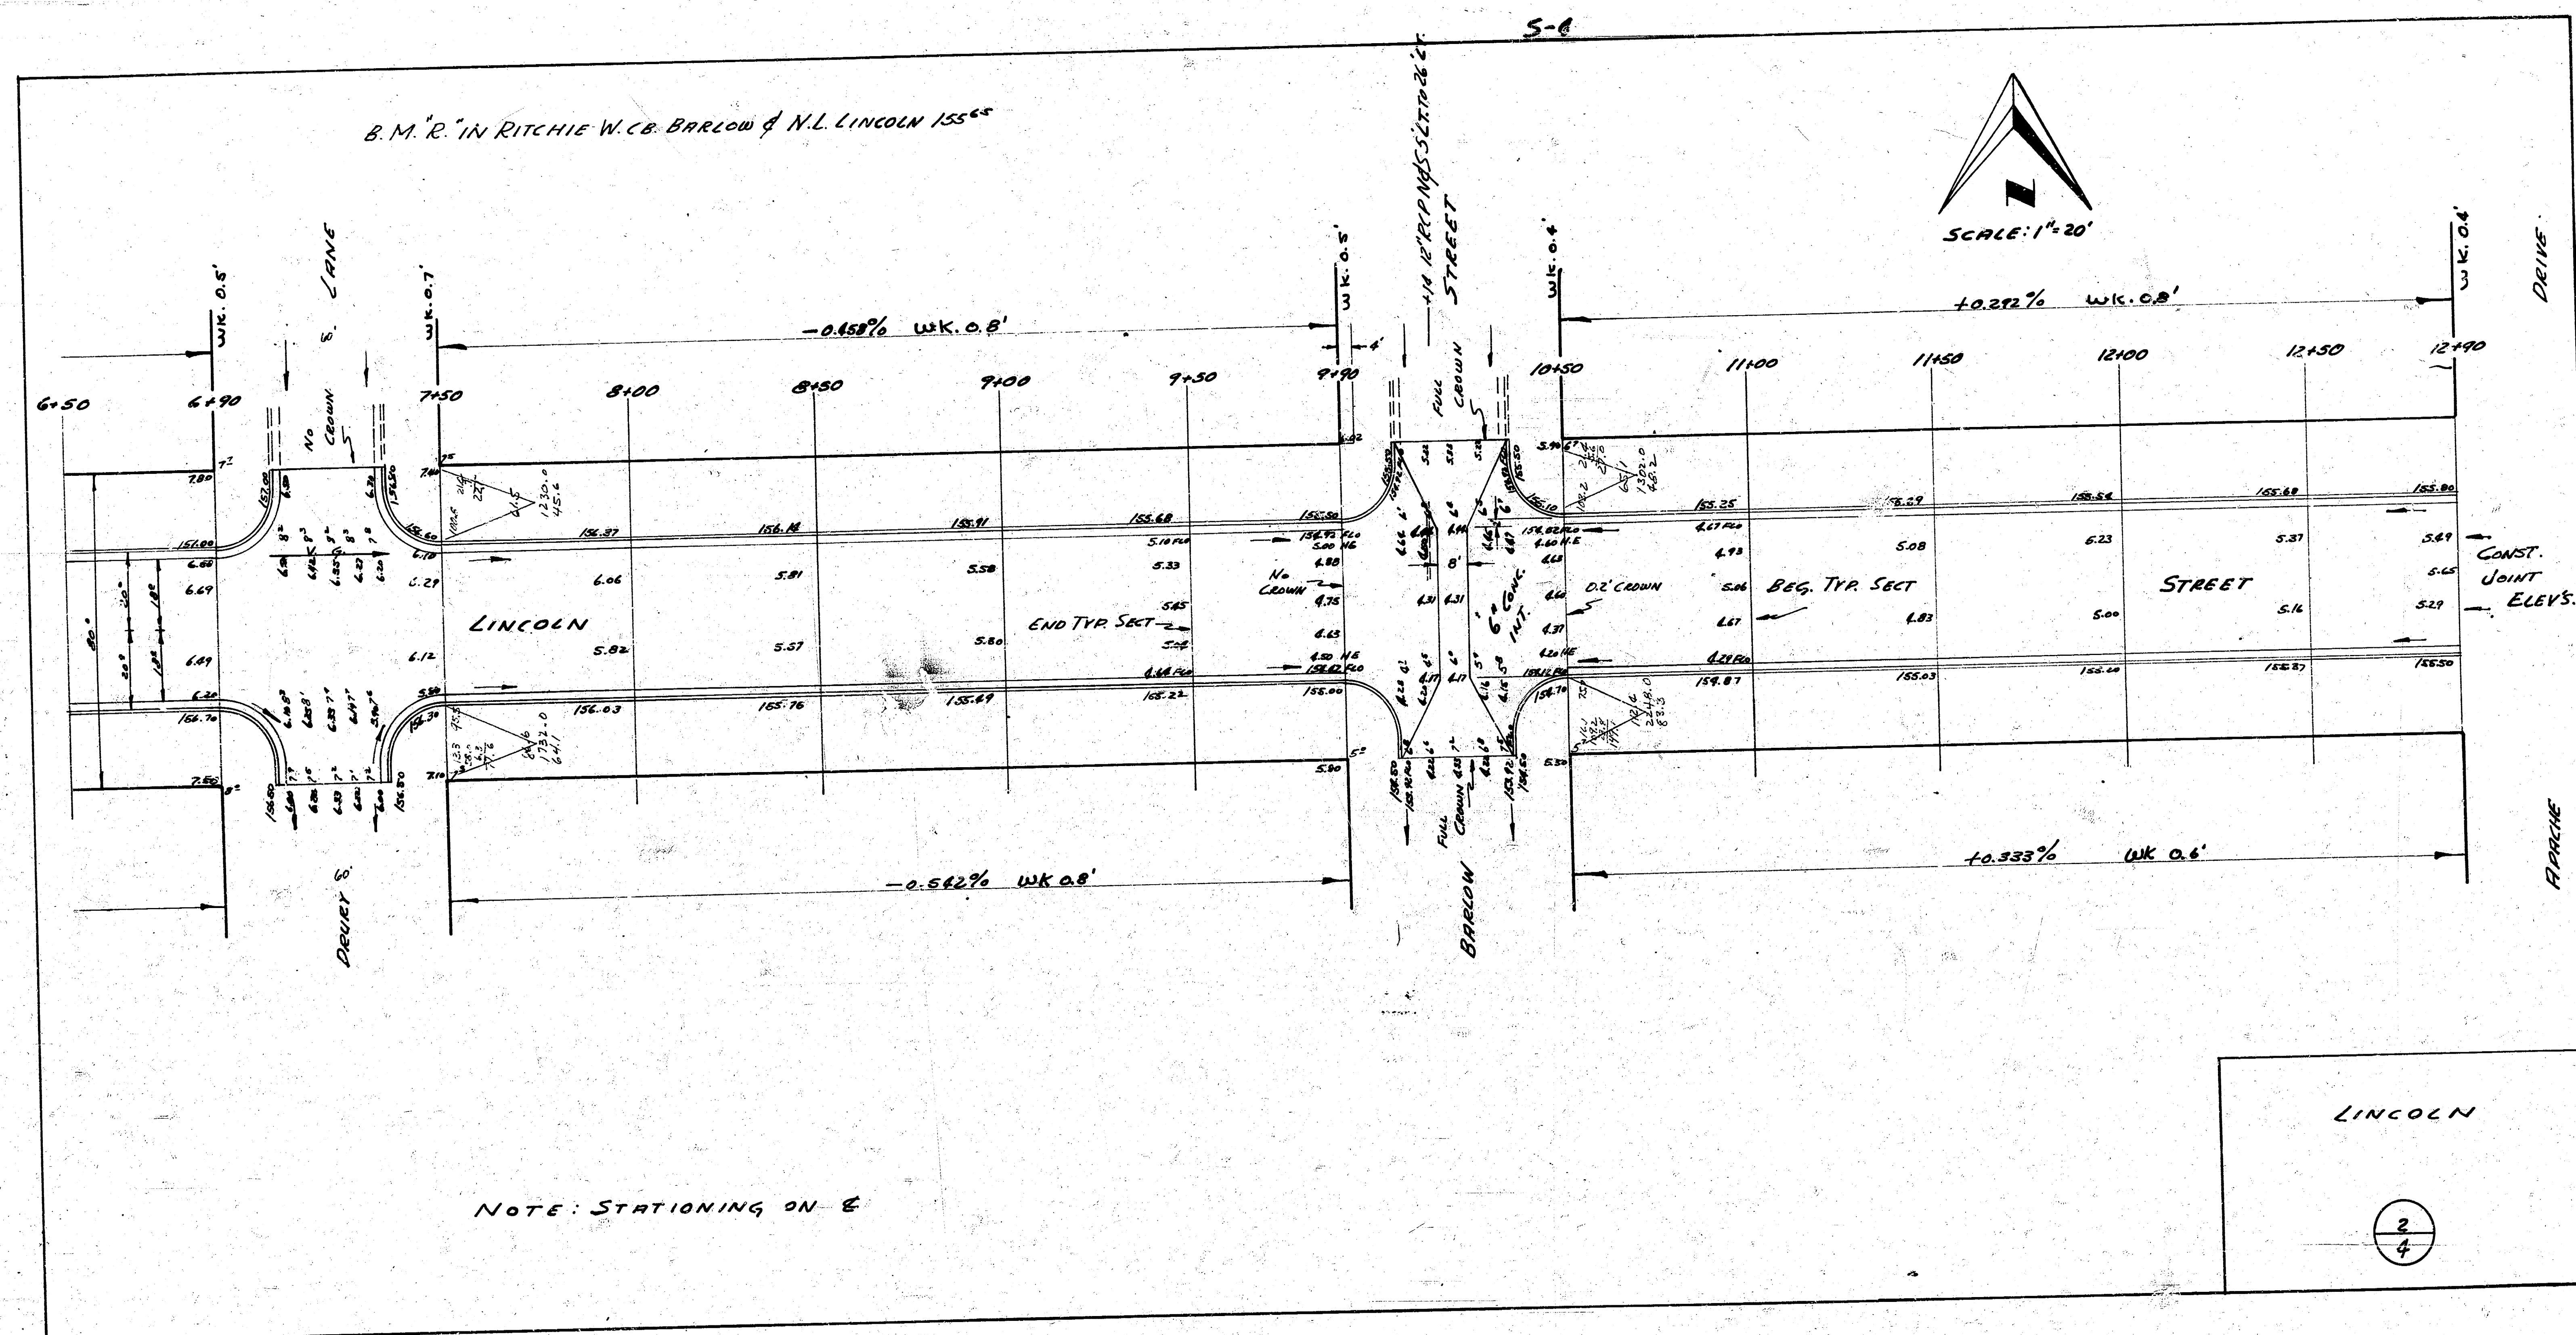


S-4

B.M. "R" IN RITCHIE E. CO. ROAD & N.L. LINCOLN 158.48

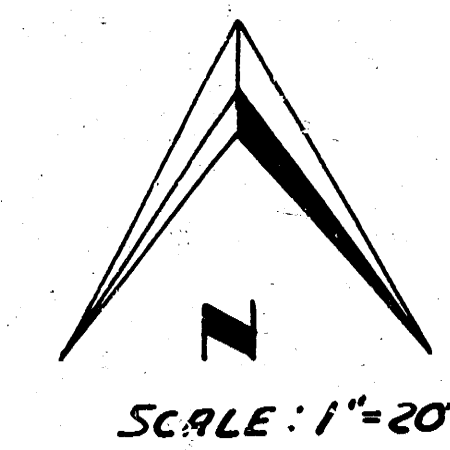


SCALE: 1"=20'

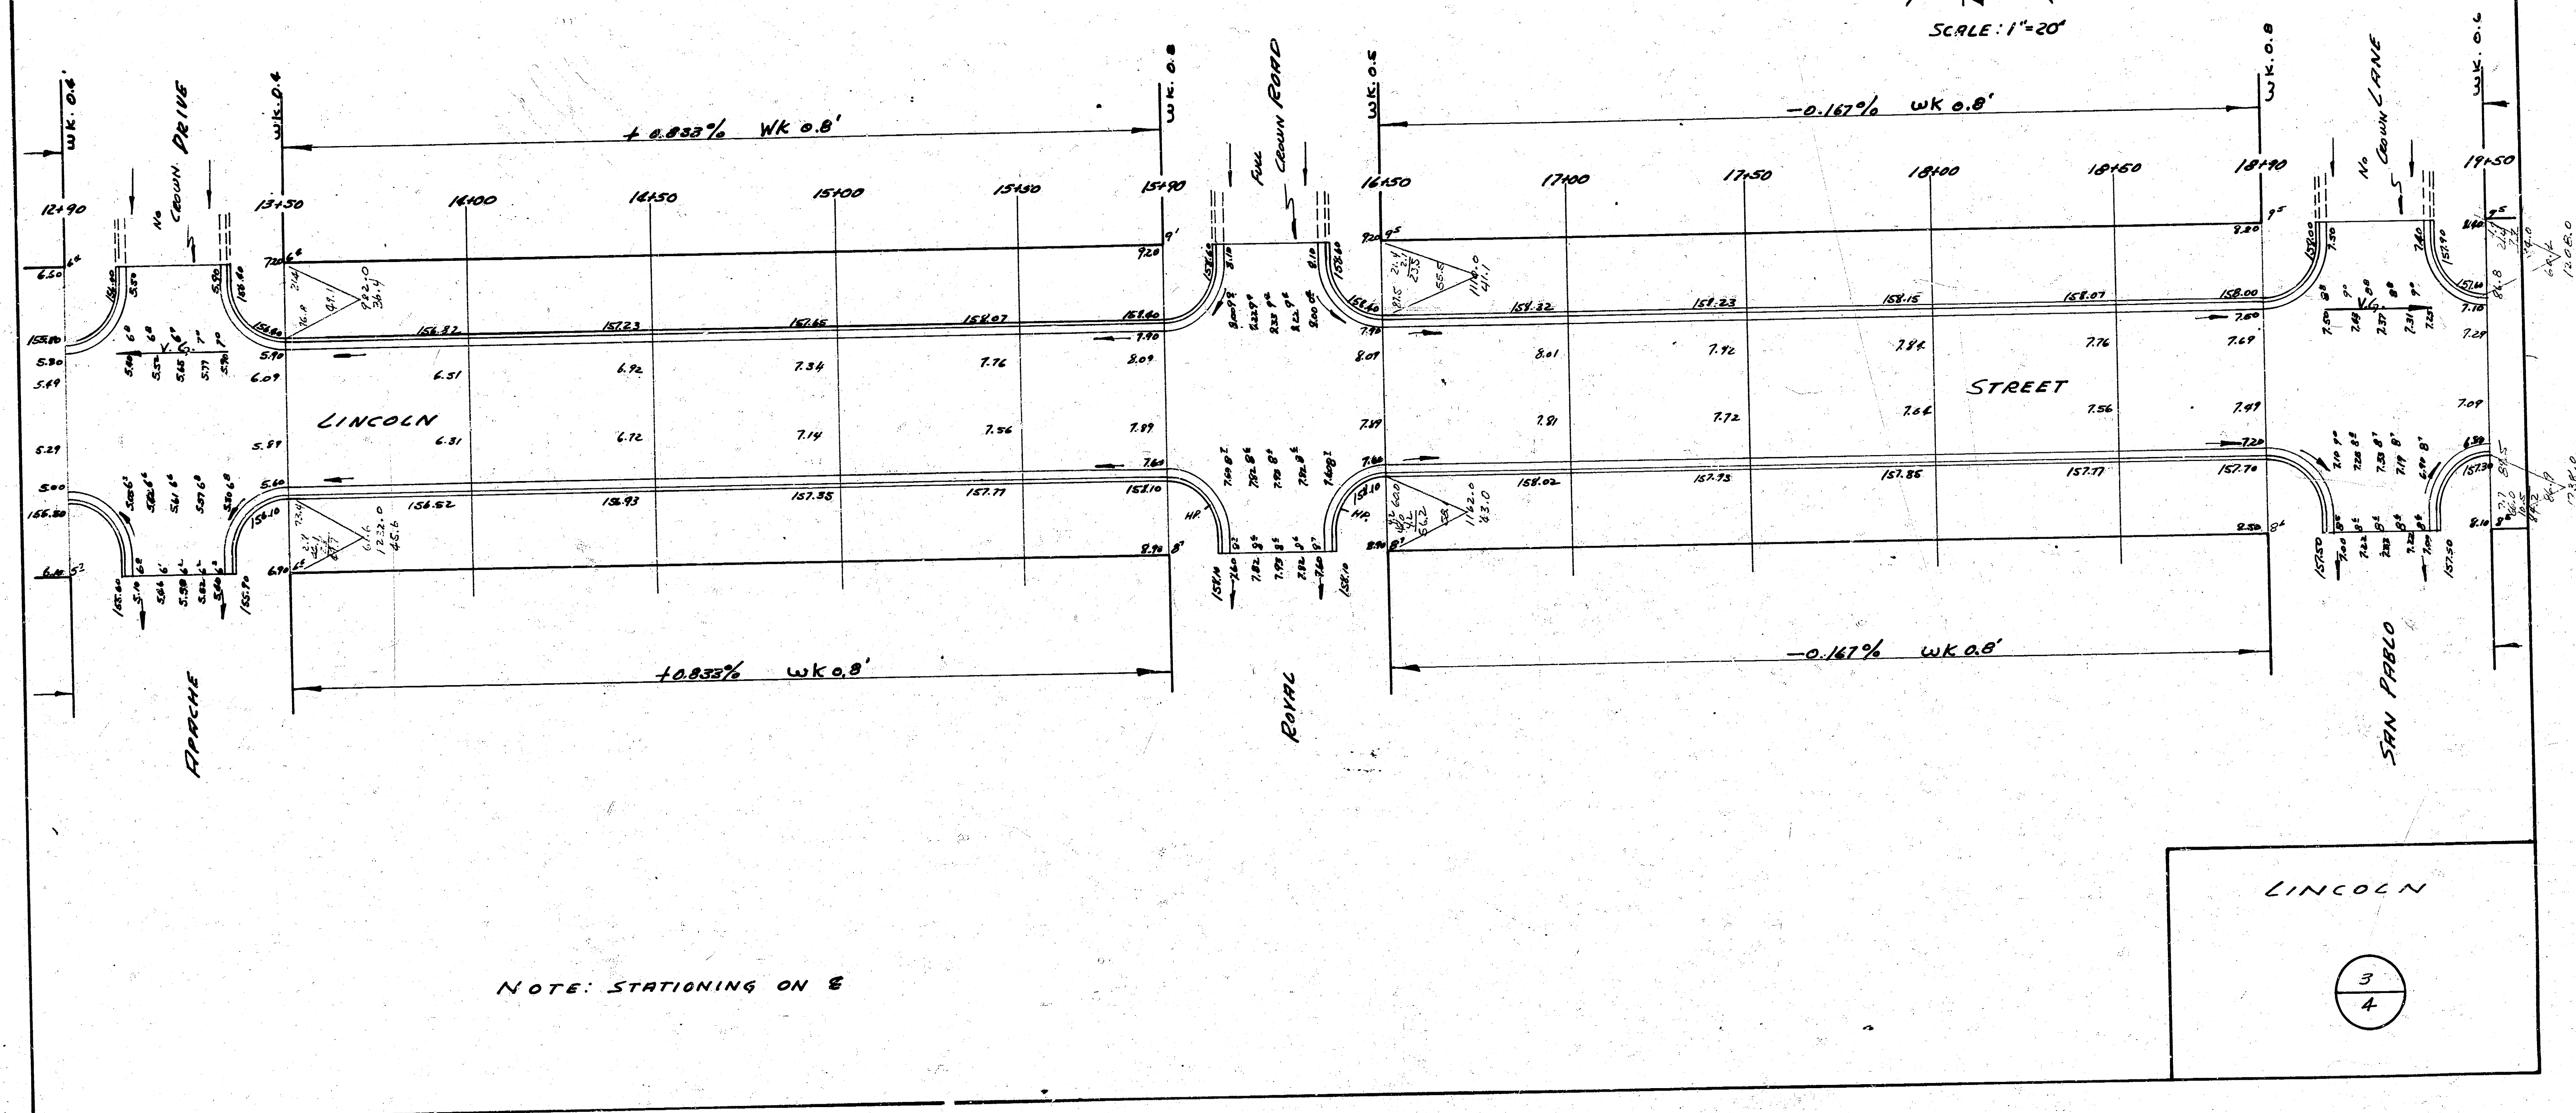

S-4

B.M. TOP S.W. R. IRON COR. GOVERNEUR & LINCOLN 157.35

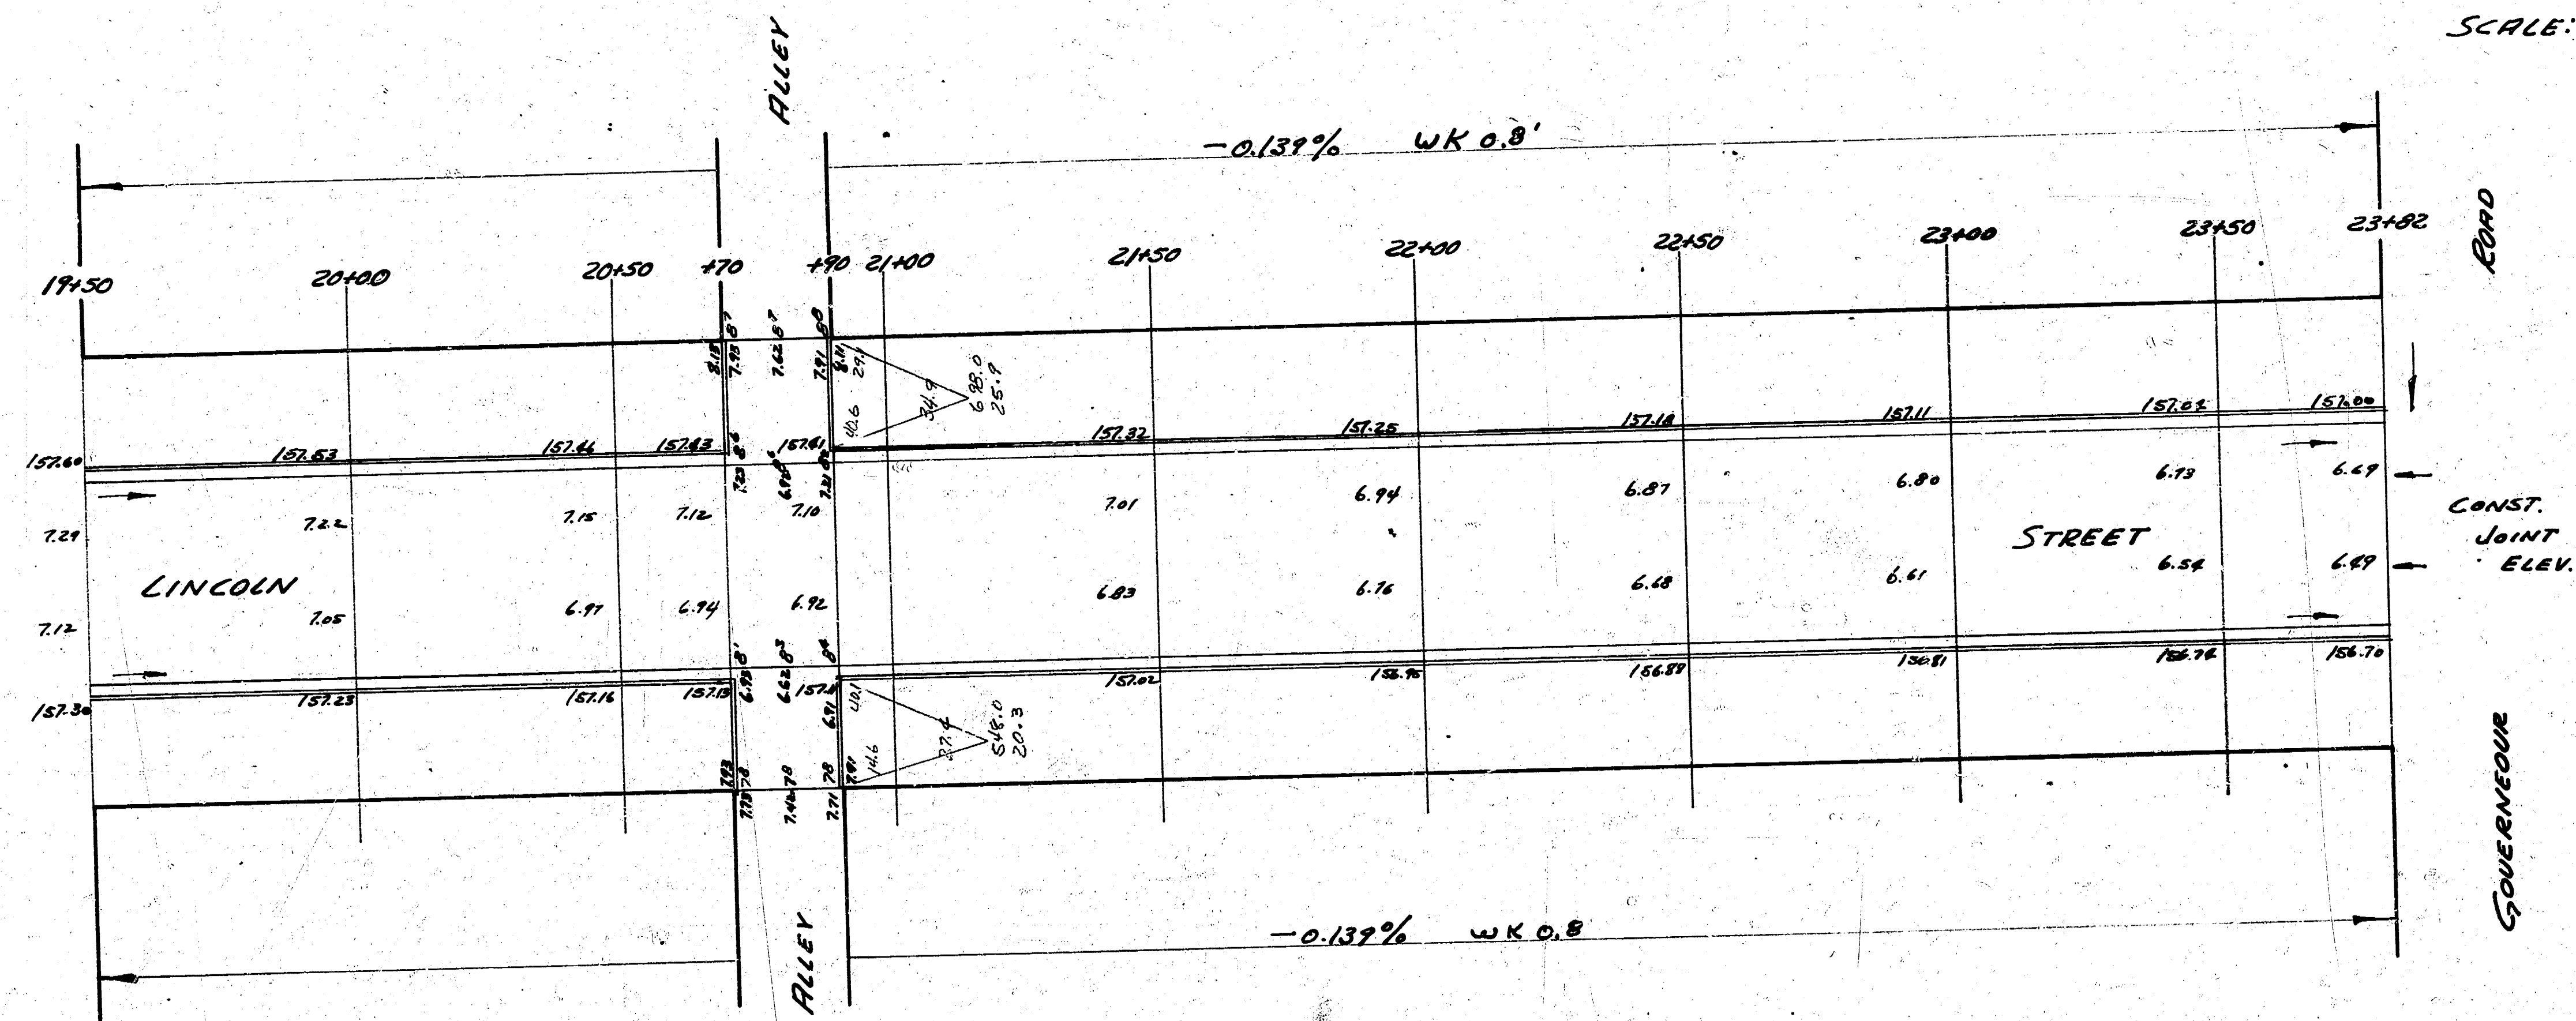

NOTE: STATIONING ON E

LINCOLN

