B.M. 103.57 S.W. cor. 1st step ho. # 1920 Lorraine.
B.M. 102.22 N.E. cor. porch ho. # 3021 E. Mt. Vernon.
B.M. 104.25 N.W. cor. 1st step ho. # 1846 Lorraine.

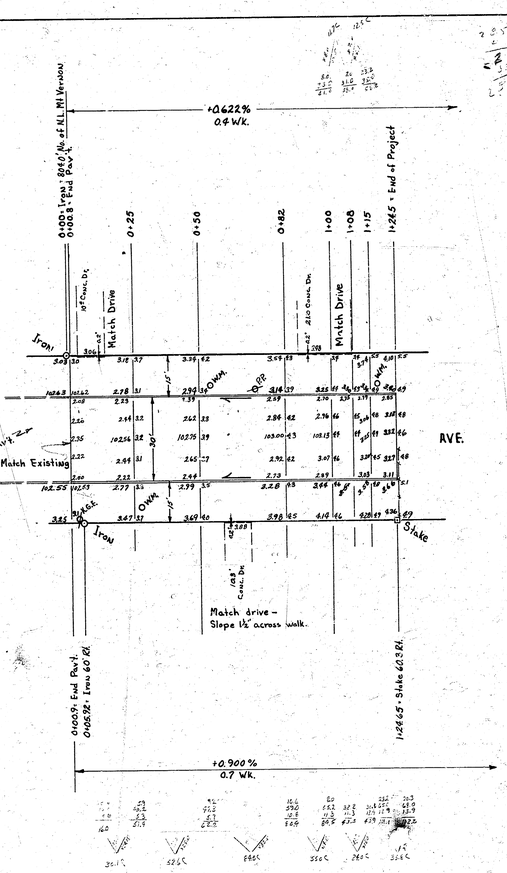

LORRAINE AVE.

1"=20'

PROPERTY EXCAVATION:

306.2 Cu Yds Cut
+10% 30.6
336.8 Cu Yds Cut

Survey Given to Mr. Bk. 15 & 35
From Switchyard 1946-49
Level Book
Checked

JAMES H. TANDY 2012 KANSAS PROFESSIONAL ENGINEER

B.E. SMITH KANSAS REGISTERED PROFESSIONAL ENGINEER

LORRAINE AVE.
N.L. Acker Addn. to 11867' No.
Of N.L. Lot 1, Blk. 2, Acker Addn.
30' CONC. & C.B.
CITY OF WICHITA, KANSAS

B.E. SMITH — CITY ENGINEER
DATE: MAR. 1959. — PROJ. NO. C18-156