
B.M. 1585.51 3 pt. in W. face RP 3 of Kellogg & 66' E of Longfellow

N

Scale 1" = 20'

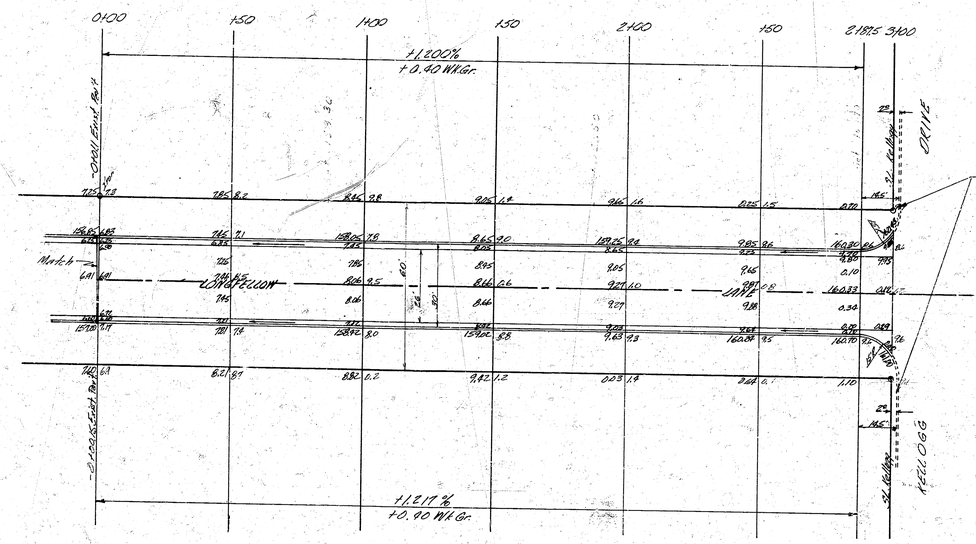

LONGFELLOW LANE
N.L. LOT 1, BLK 1, EASTRIDGE WITH ADDN. TO S.L. KELLOGG DR.
26' - 2' - 30' A.C.
CITY OF WICHITA, KANSAS
B.E. SMITH CITY ENGINEER
DATE MARCH 1965 PROJ. NO. C-15-19

B.E. SMITH LICENSED 436 KANSAS PROFESSIONAL ENGINEER

1/2