


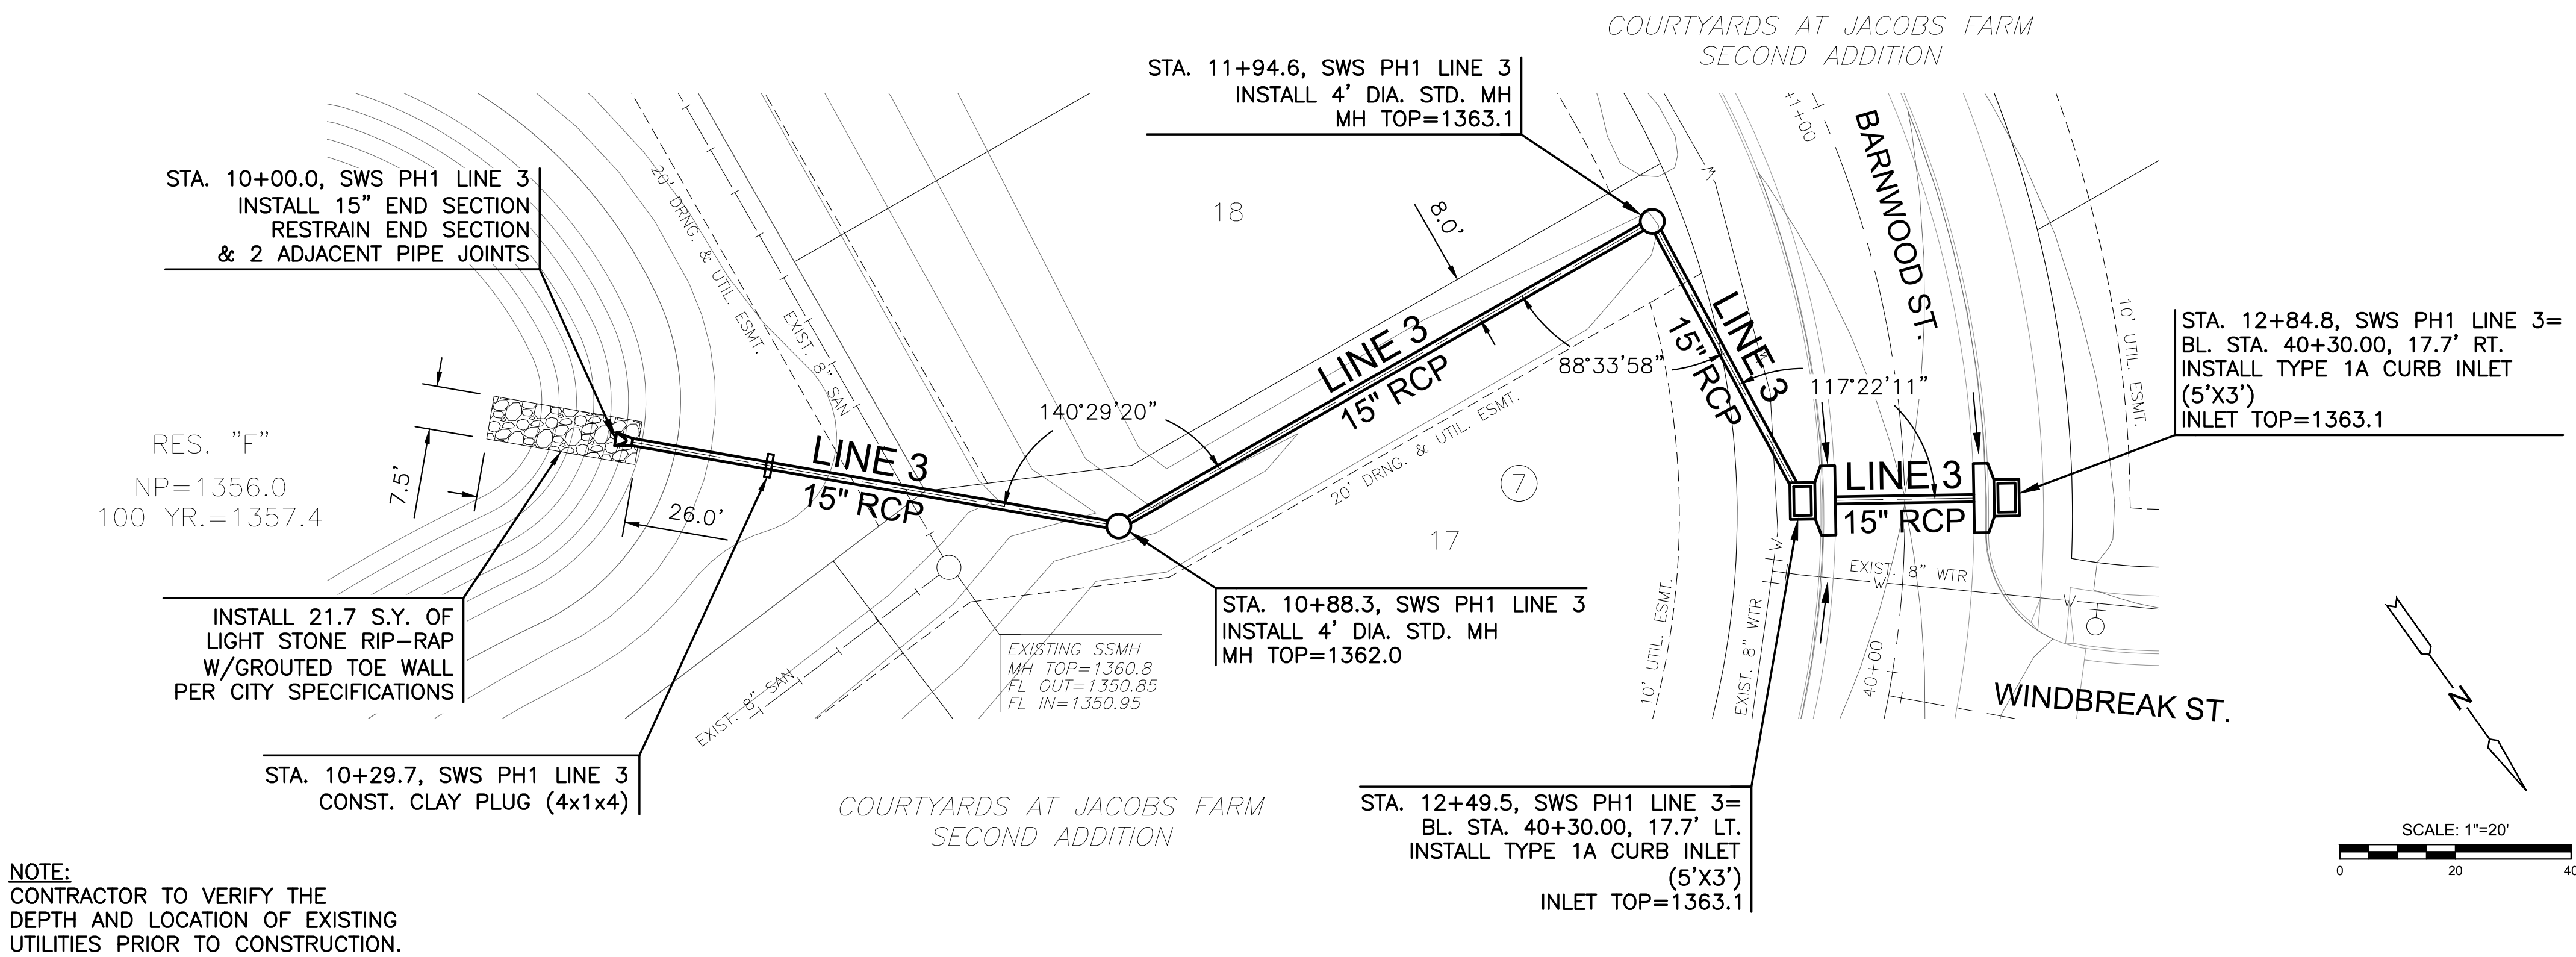

PLAN SWS PH1 LINE 3
PROFILE SWS PH1 LINE 3

