
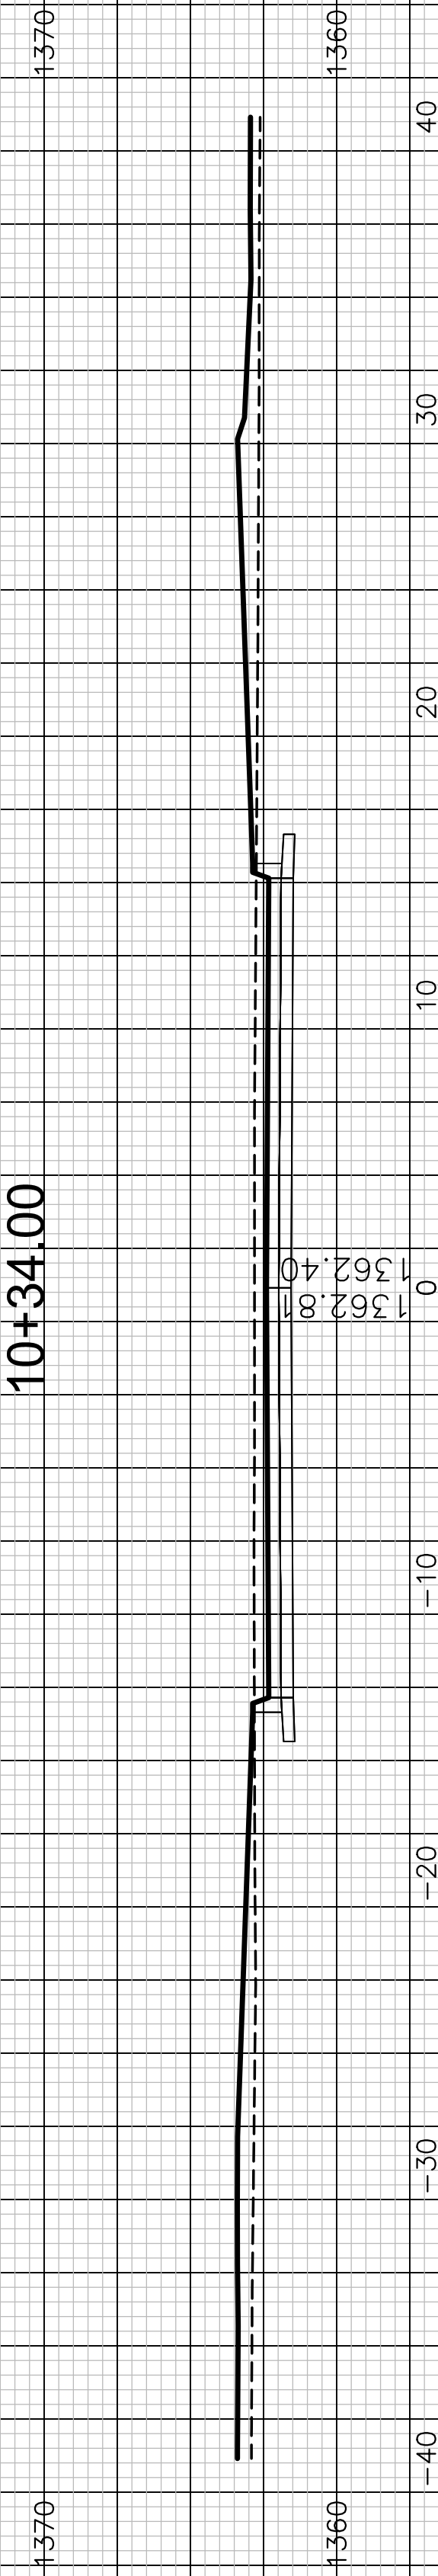
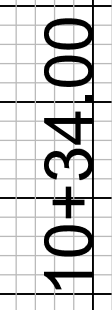
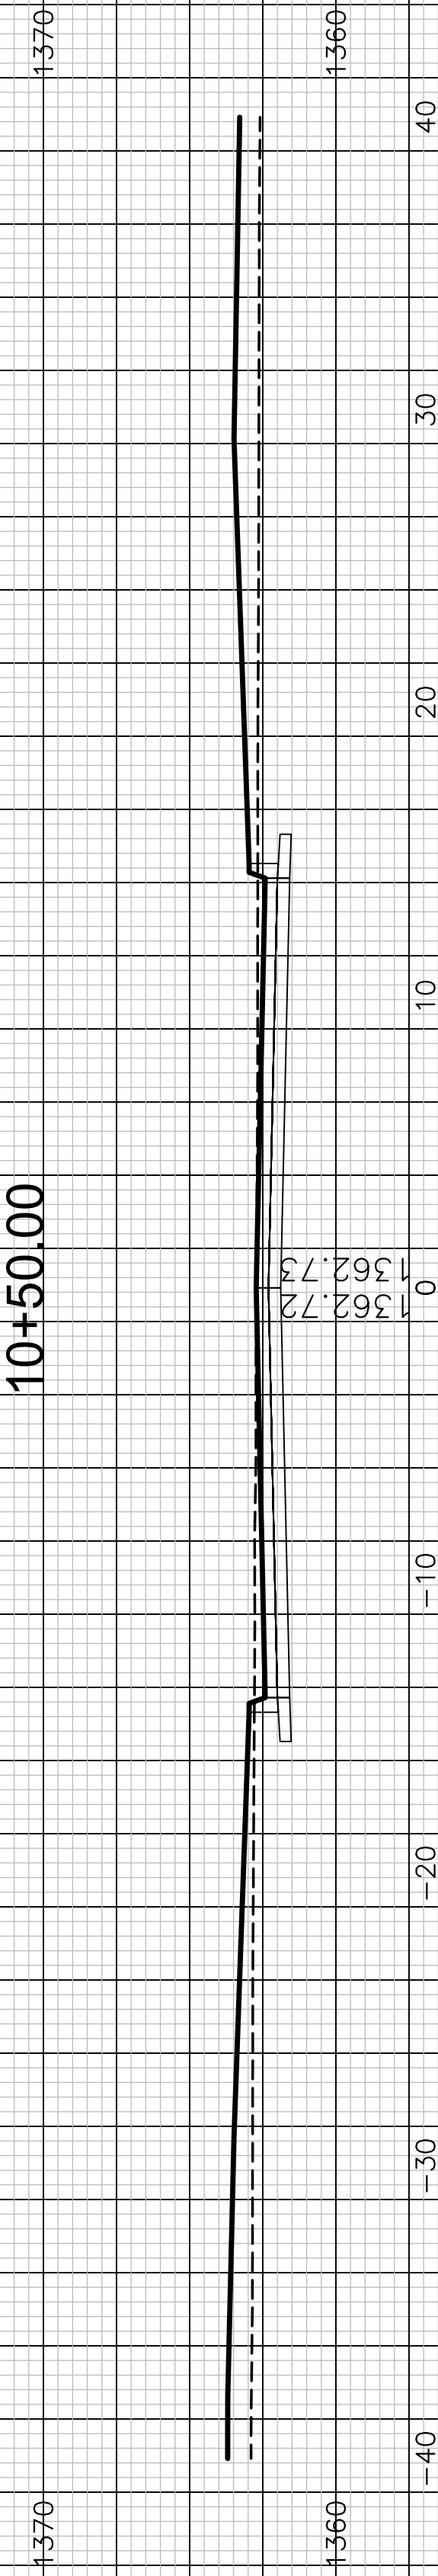
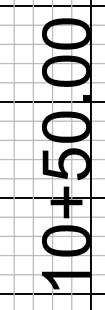
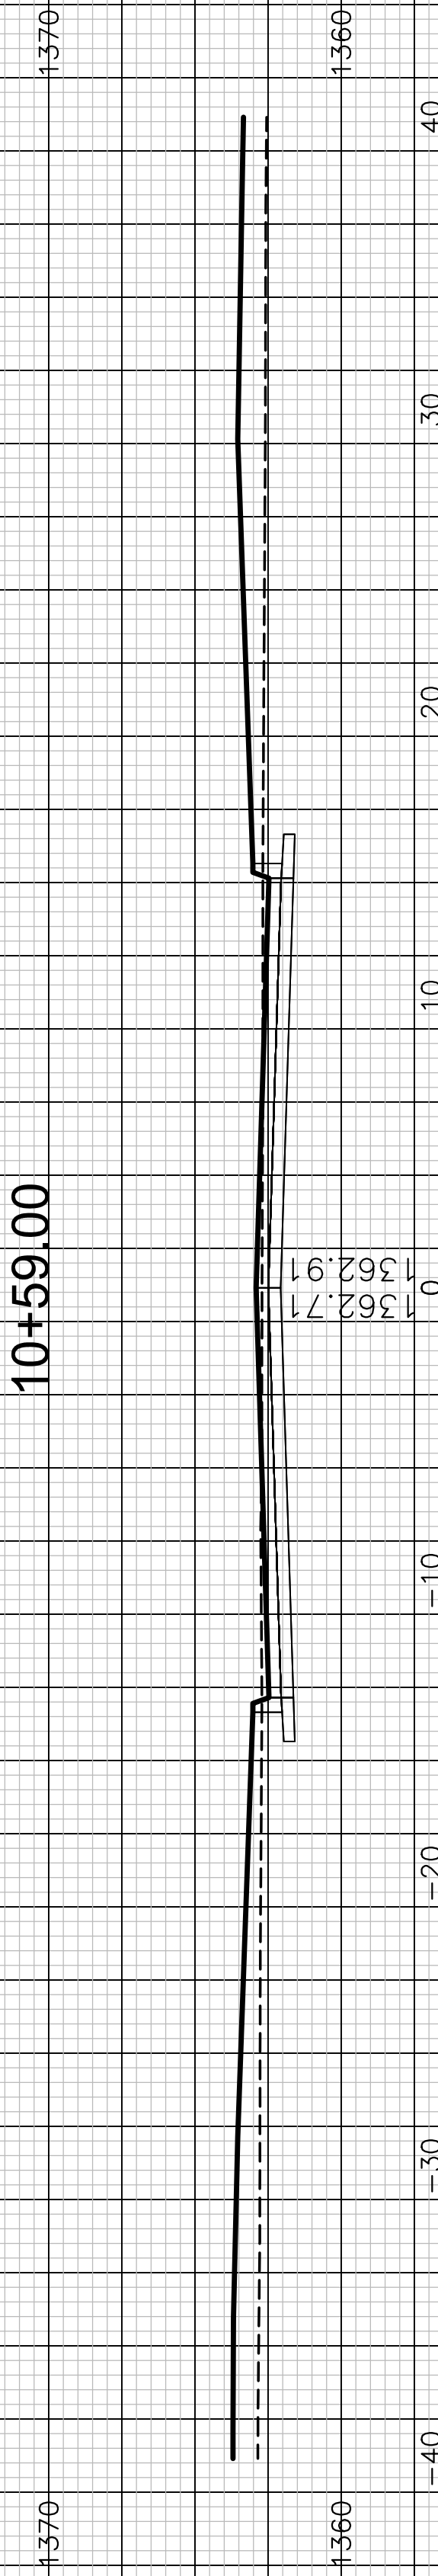
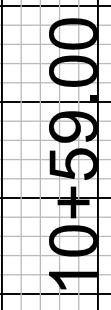
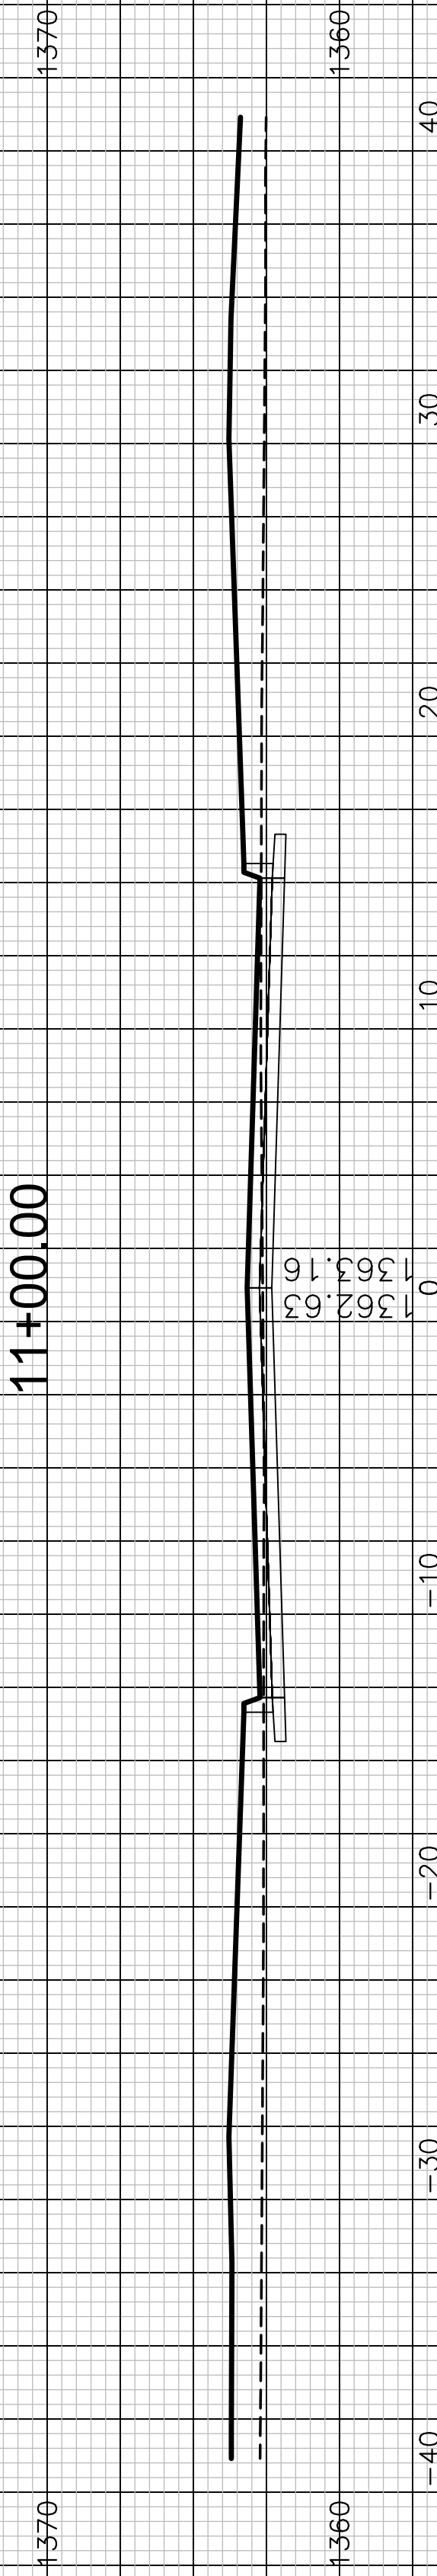
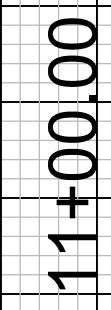
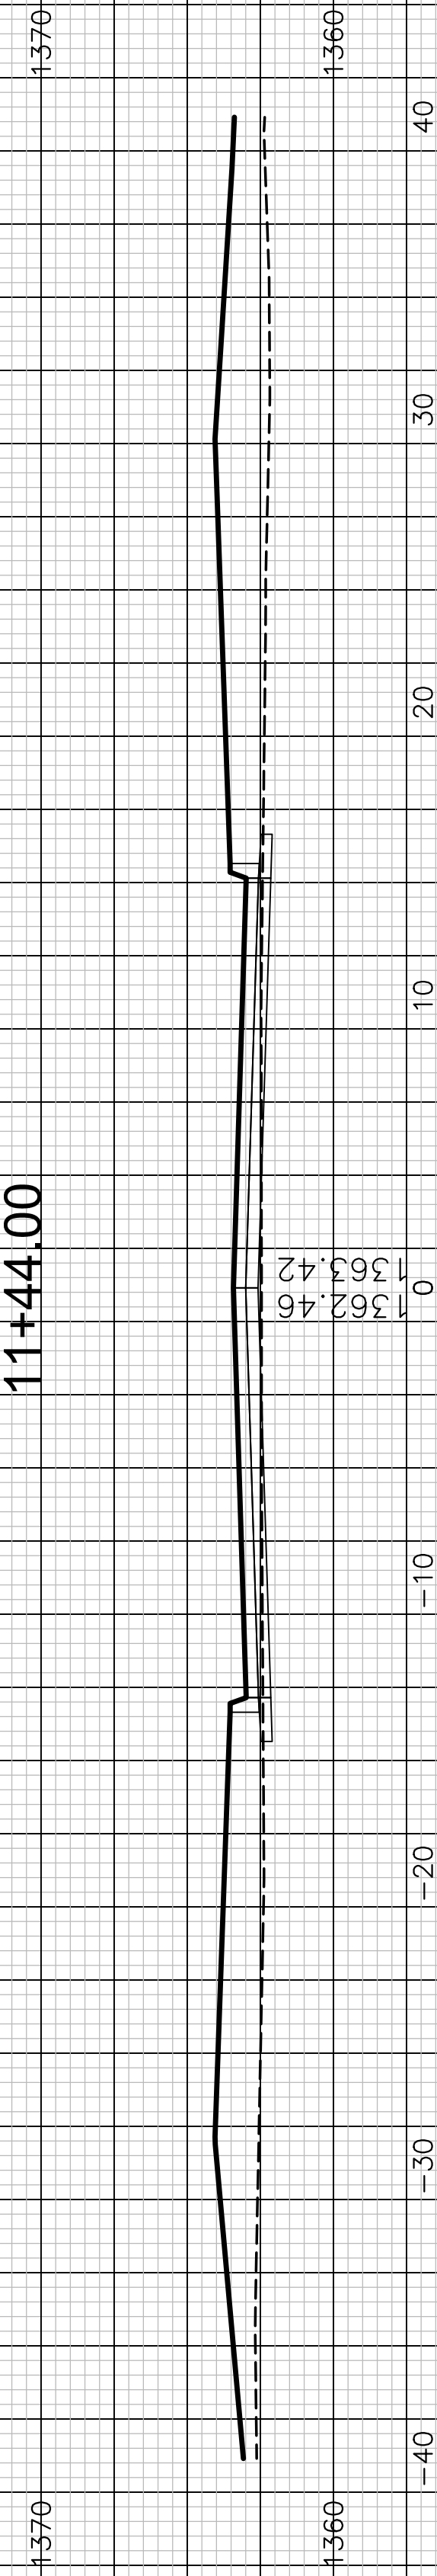


COURTYARDS AT JACOBS FARM SECOND ADDITION
SILO ST (CONT. 2) - (1)
CROSS SECTIONS

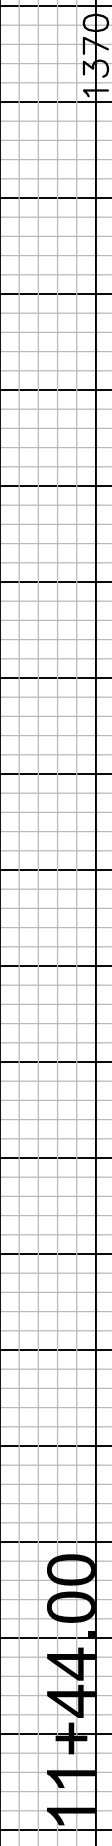

SILOS