




MAPLE STREET
EL. SHERIDAN EL. MERIDIAN
1948

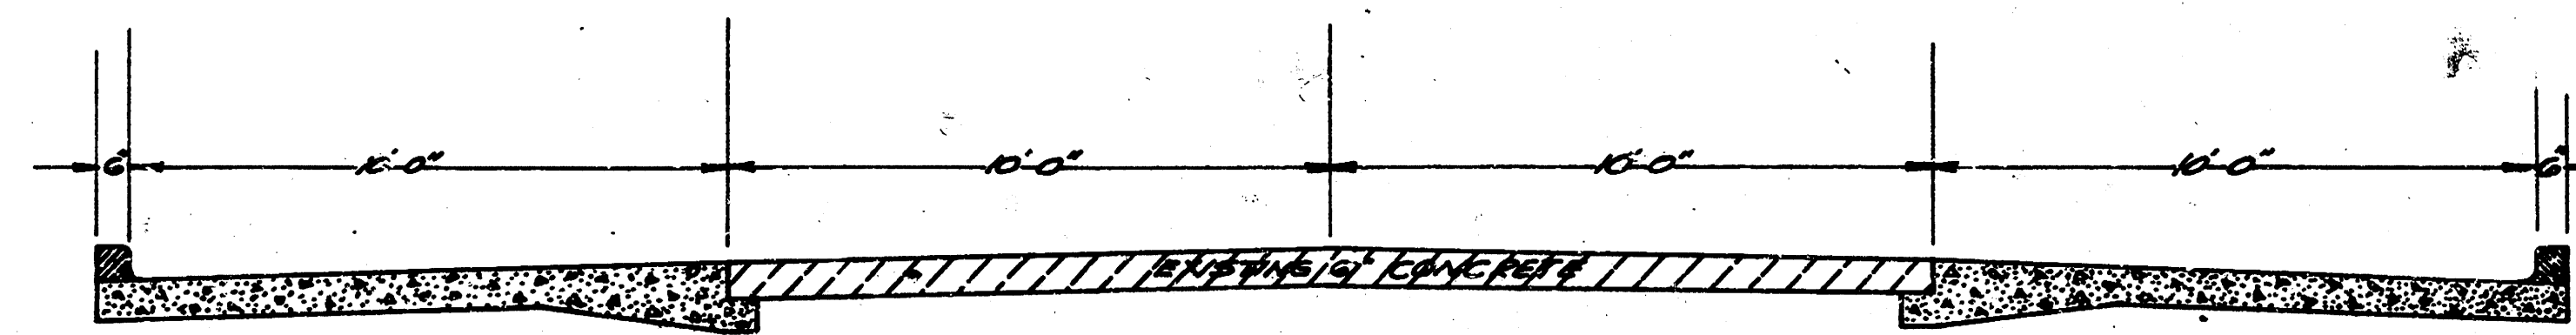



PROPOSED CROSS SECTION
STA. 0+0 — STA. 25+93.24
SCALE 3/8" = 1'-0"

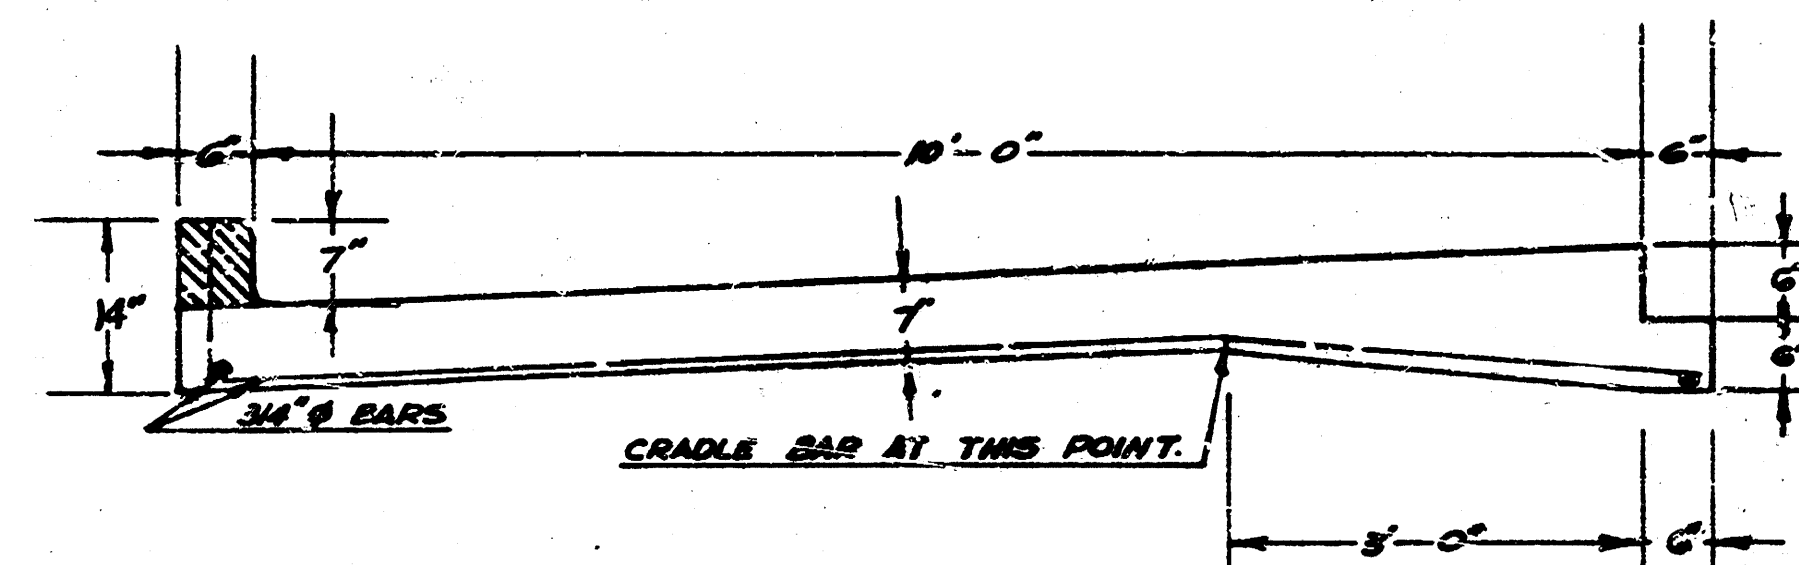


TYPE A
WIDENING DETAIL
SCALE 3/4" = 1'-0"

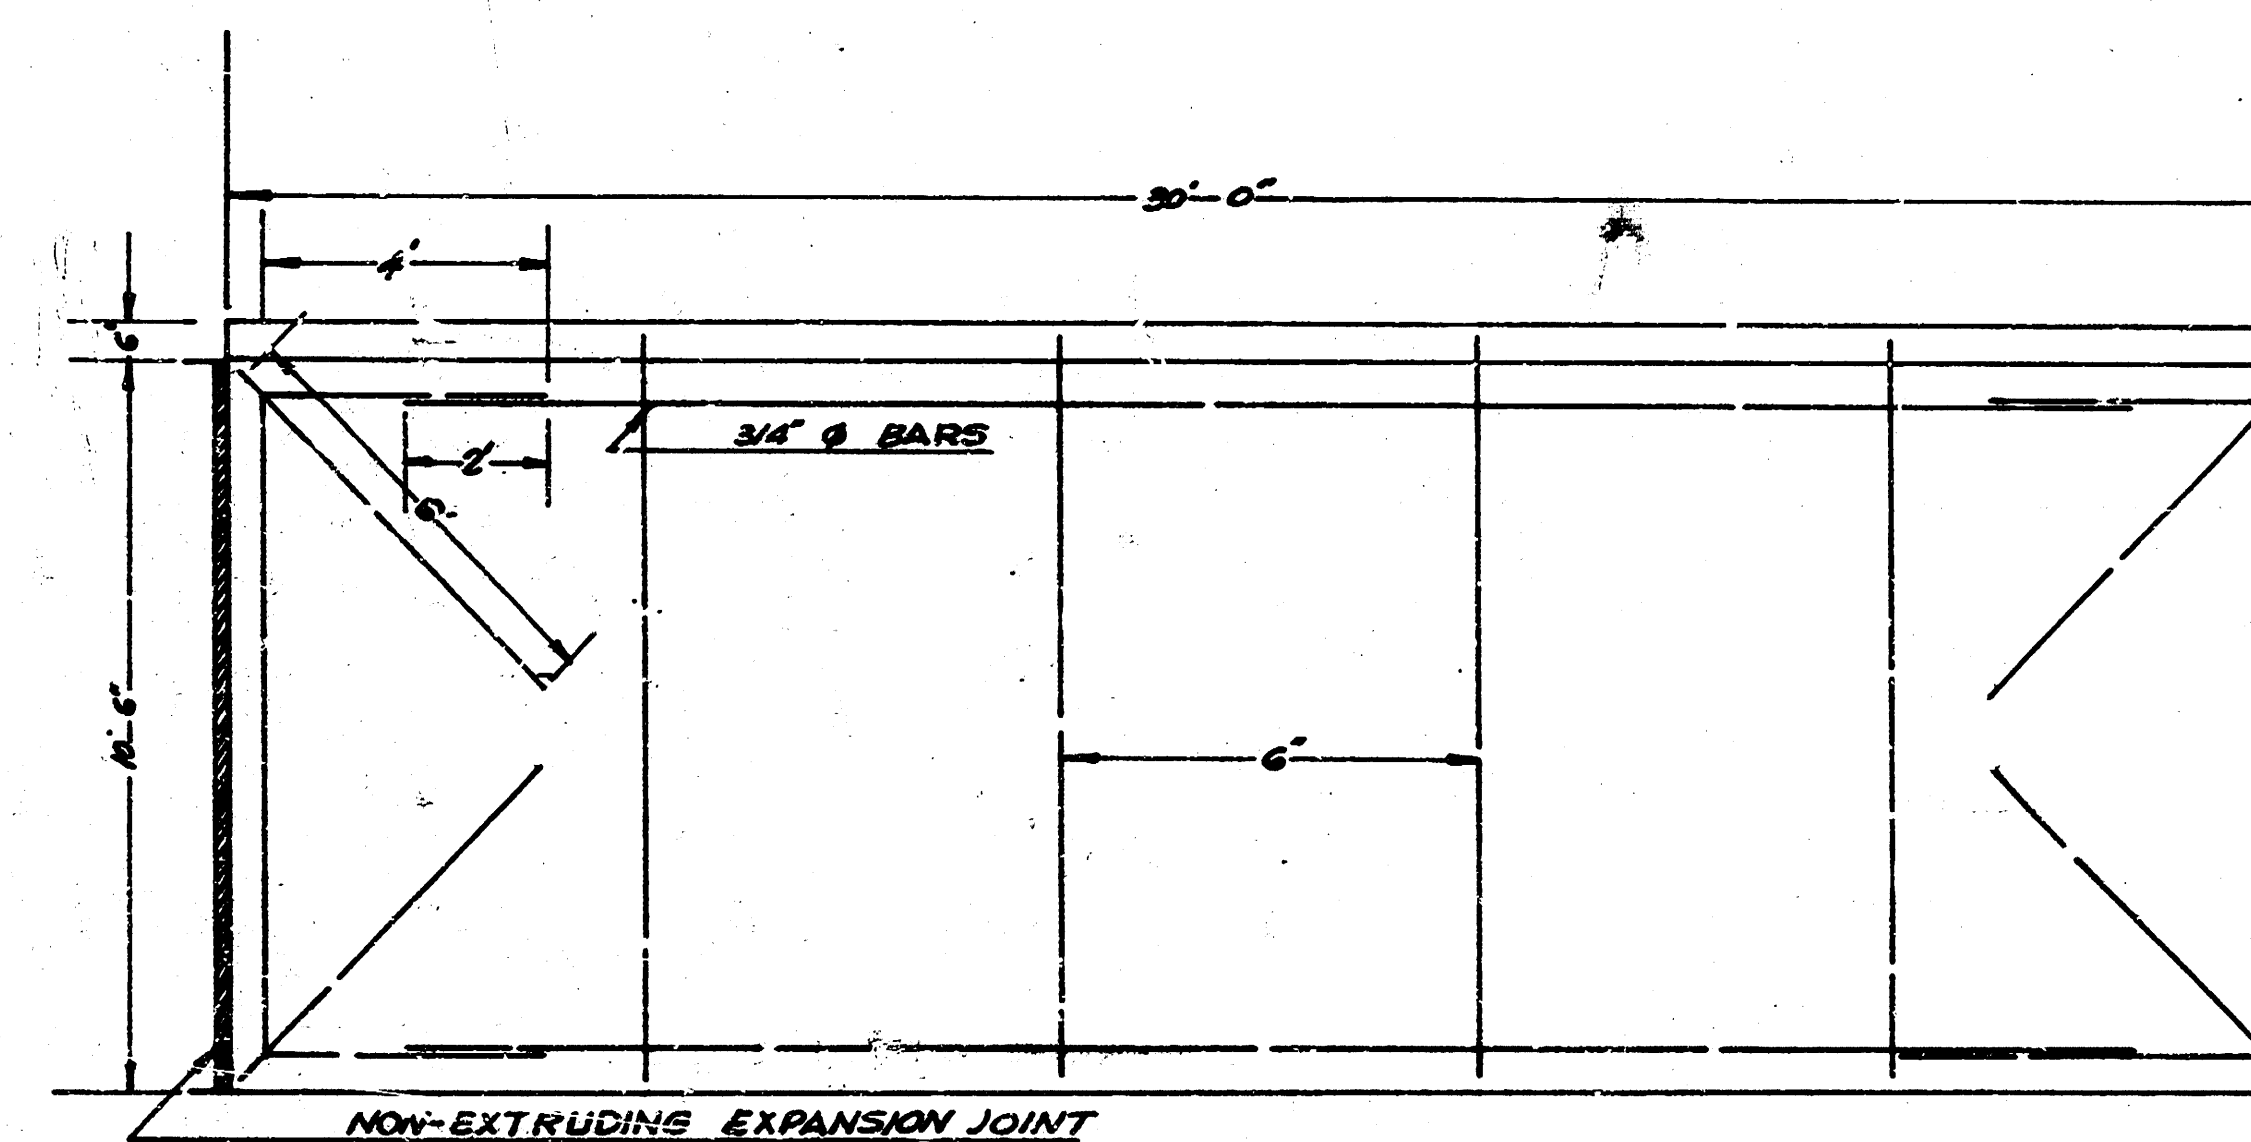

REINFORCING STEEL DETAIL
SCALE = 3/8" = 1'-0"

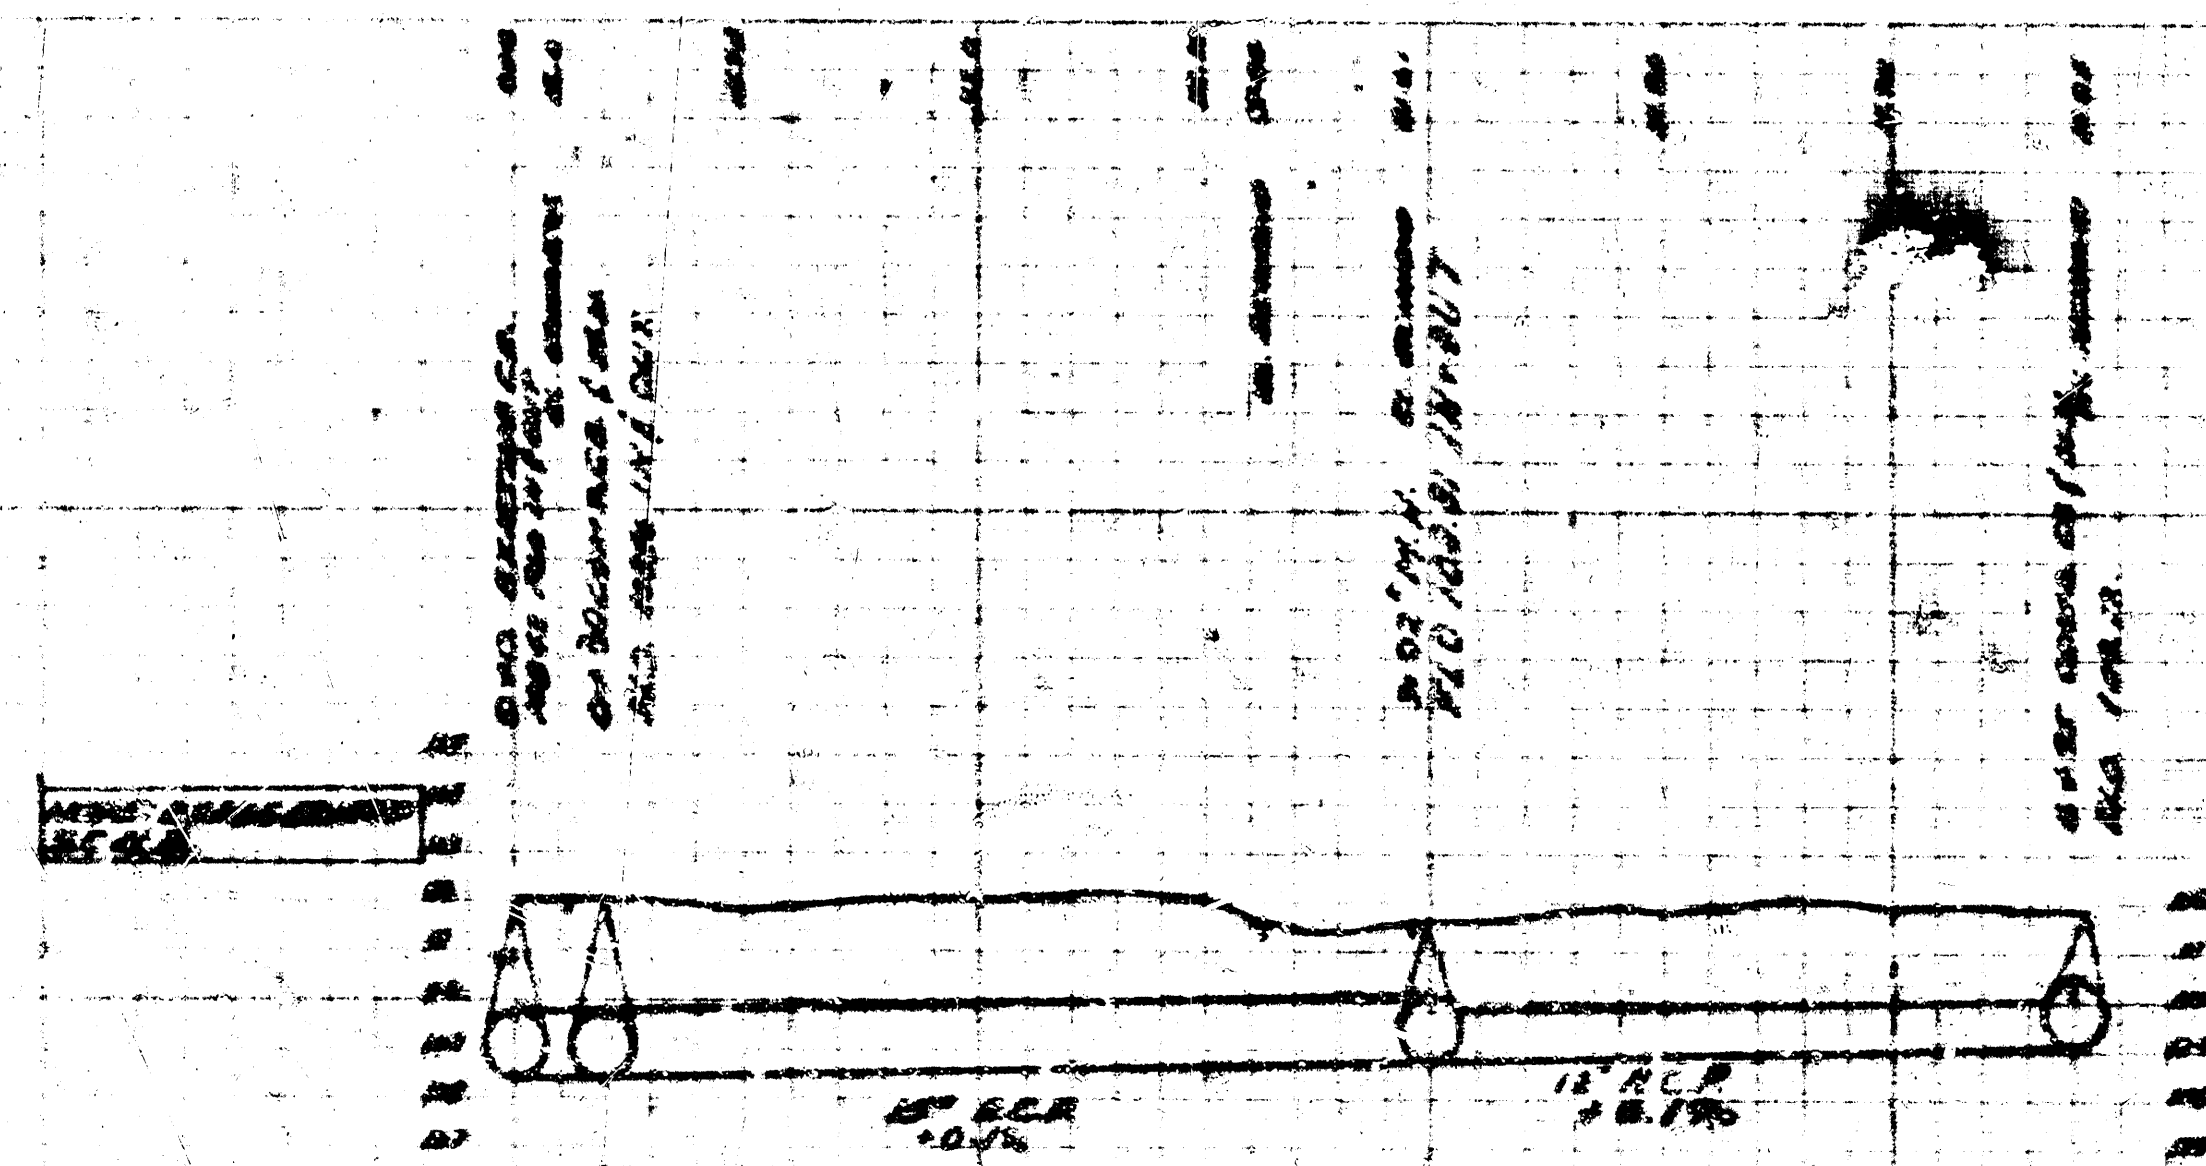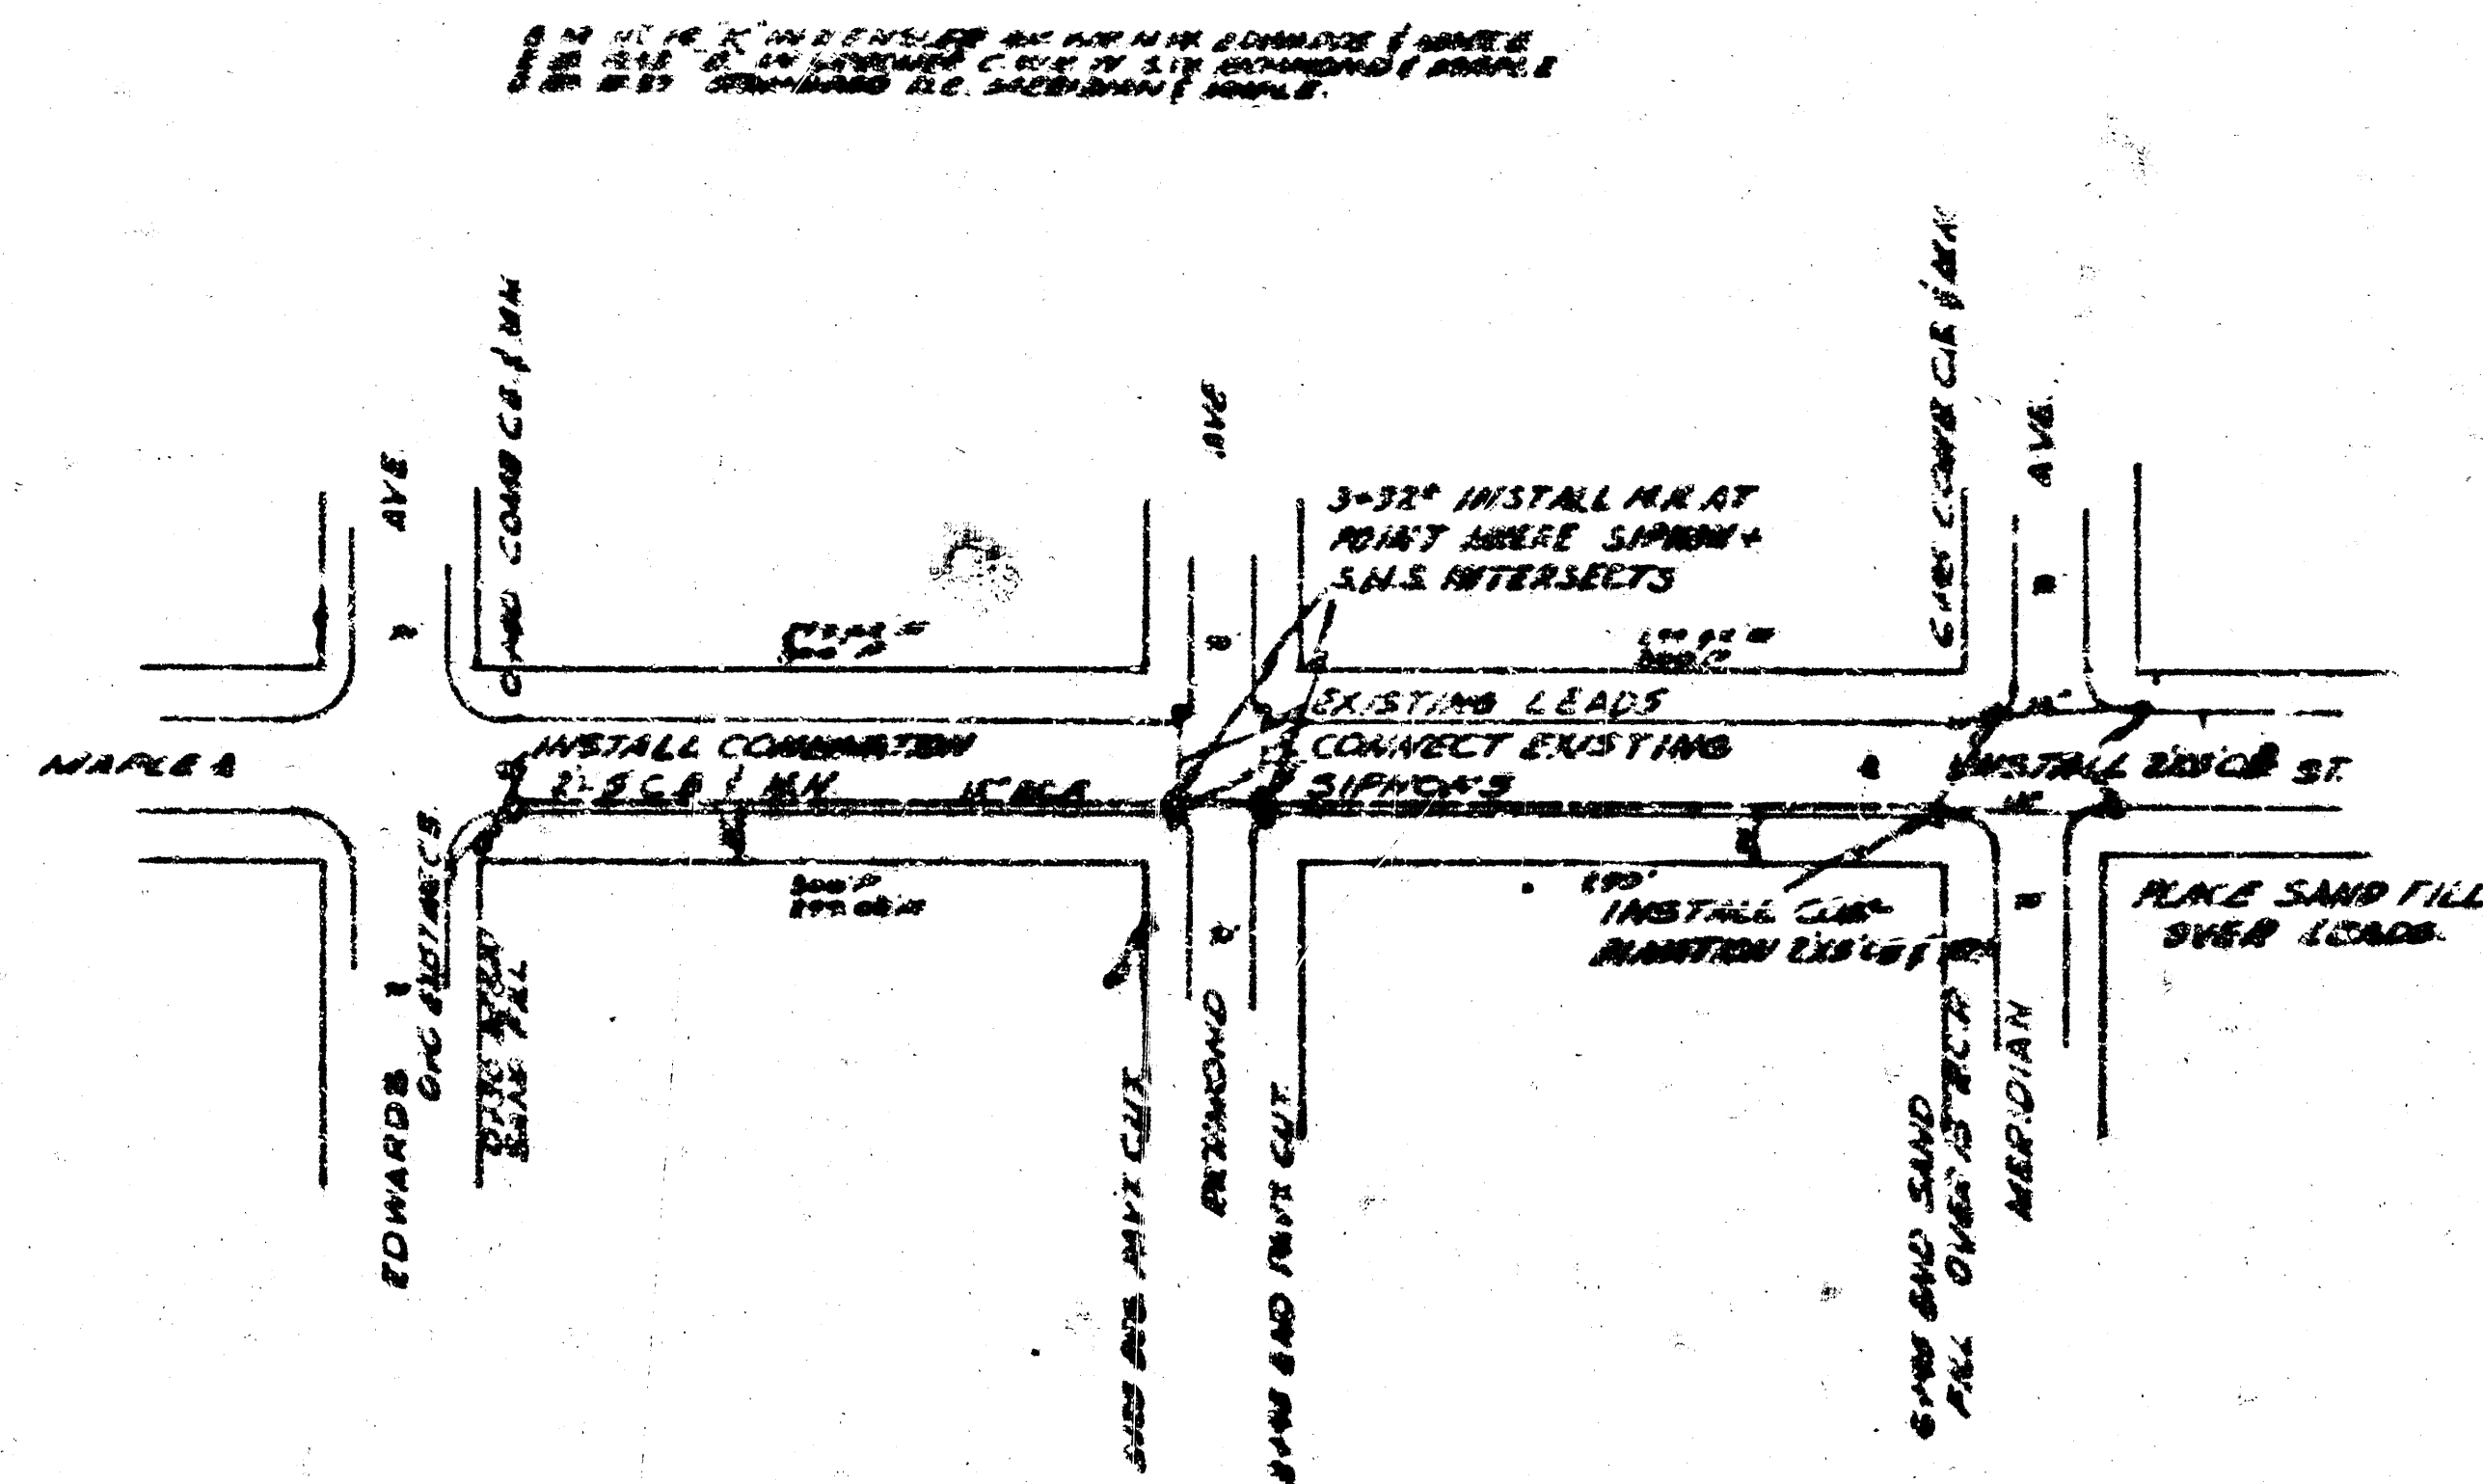

INCIDENTAL CHARGE
 IN CONNECTION WITH
 PAVING OF MAPLE STREET FROM 41 STREET
 TO ACADEMY
 CITY OF WICHITA, KANSAS
 L. K. WHITE CITY ENGINEER
 MARCH 1948


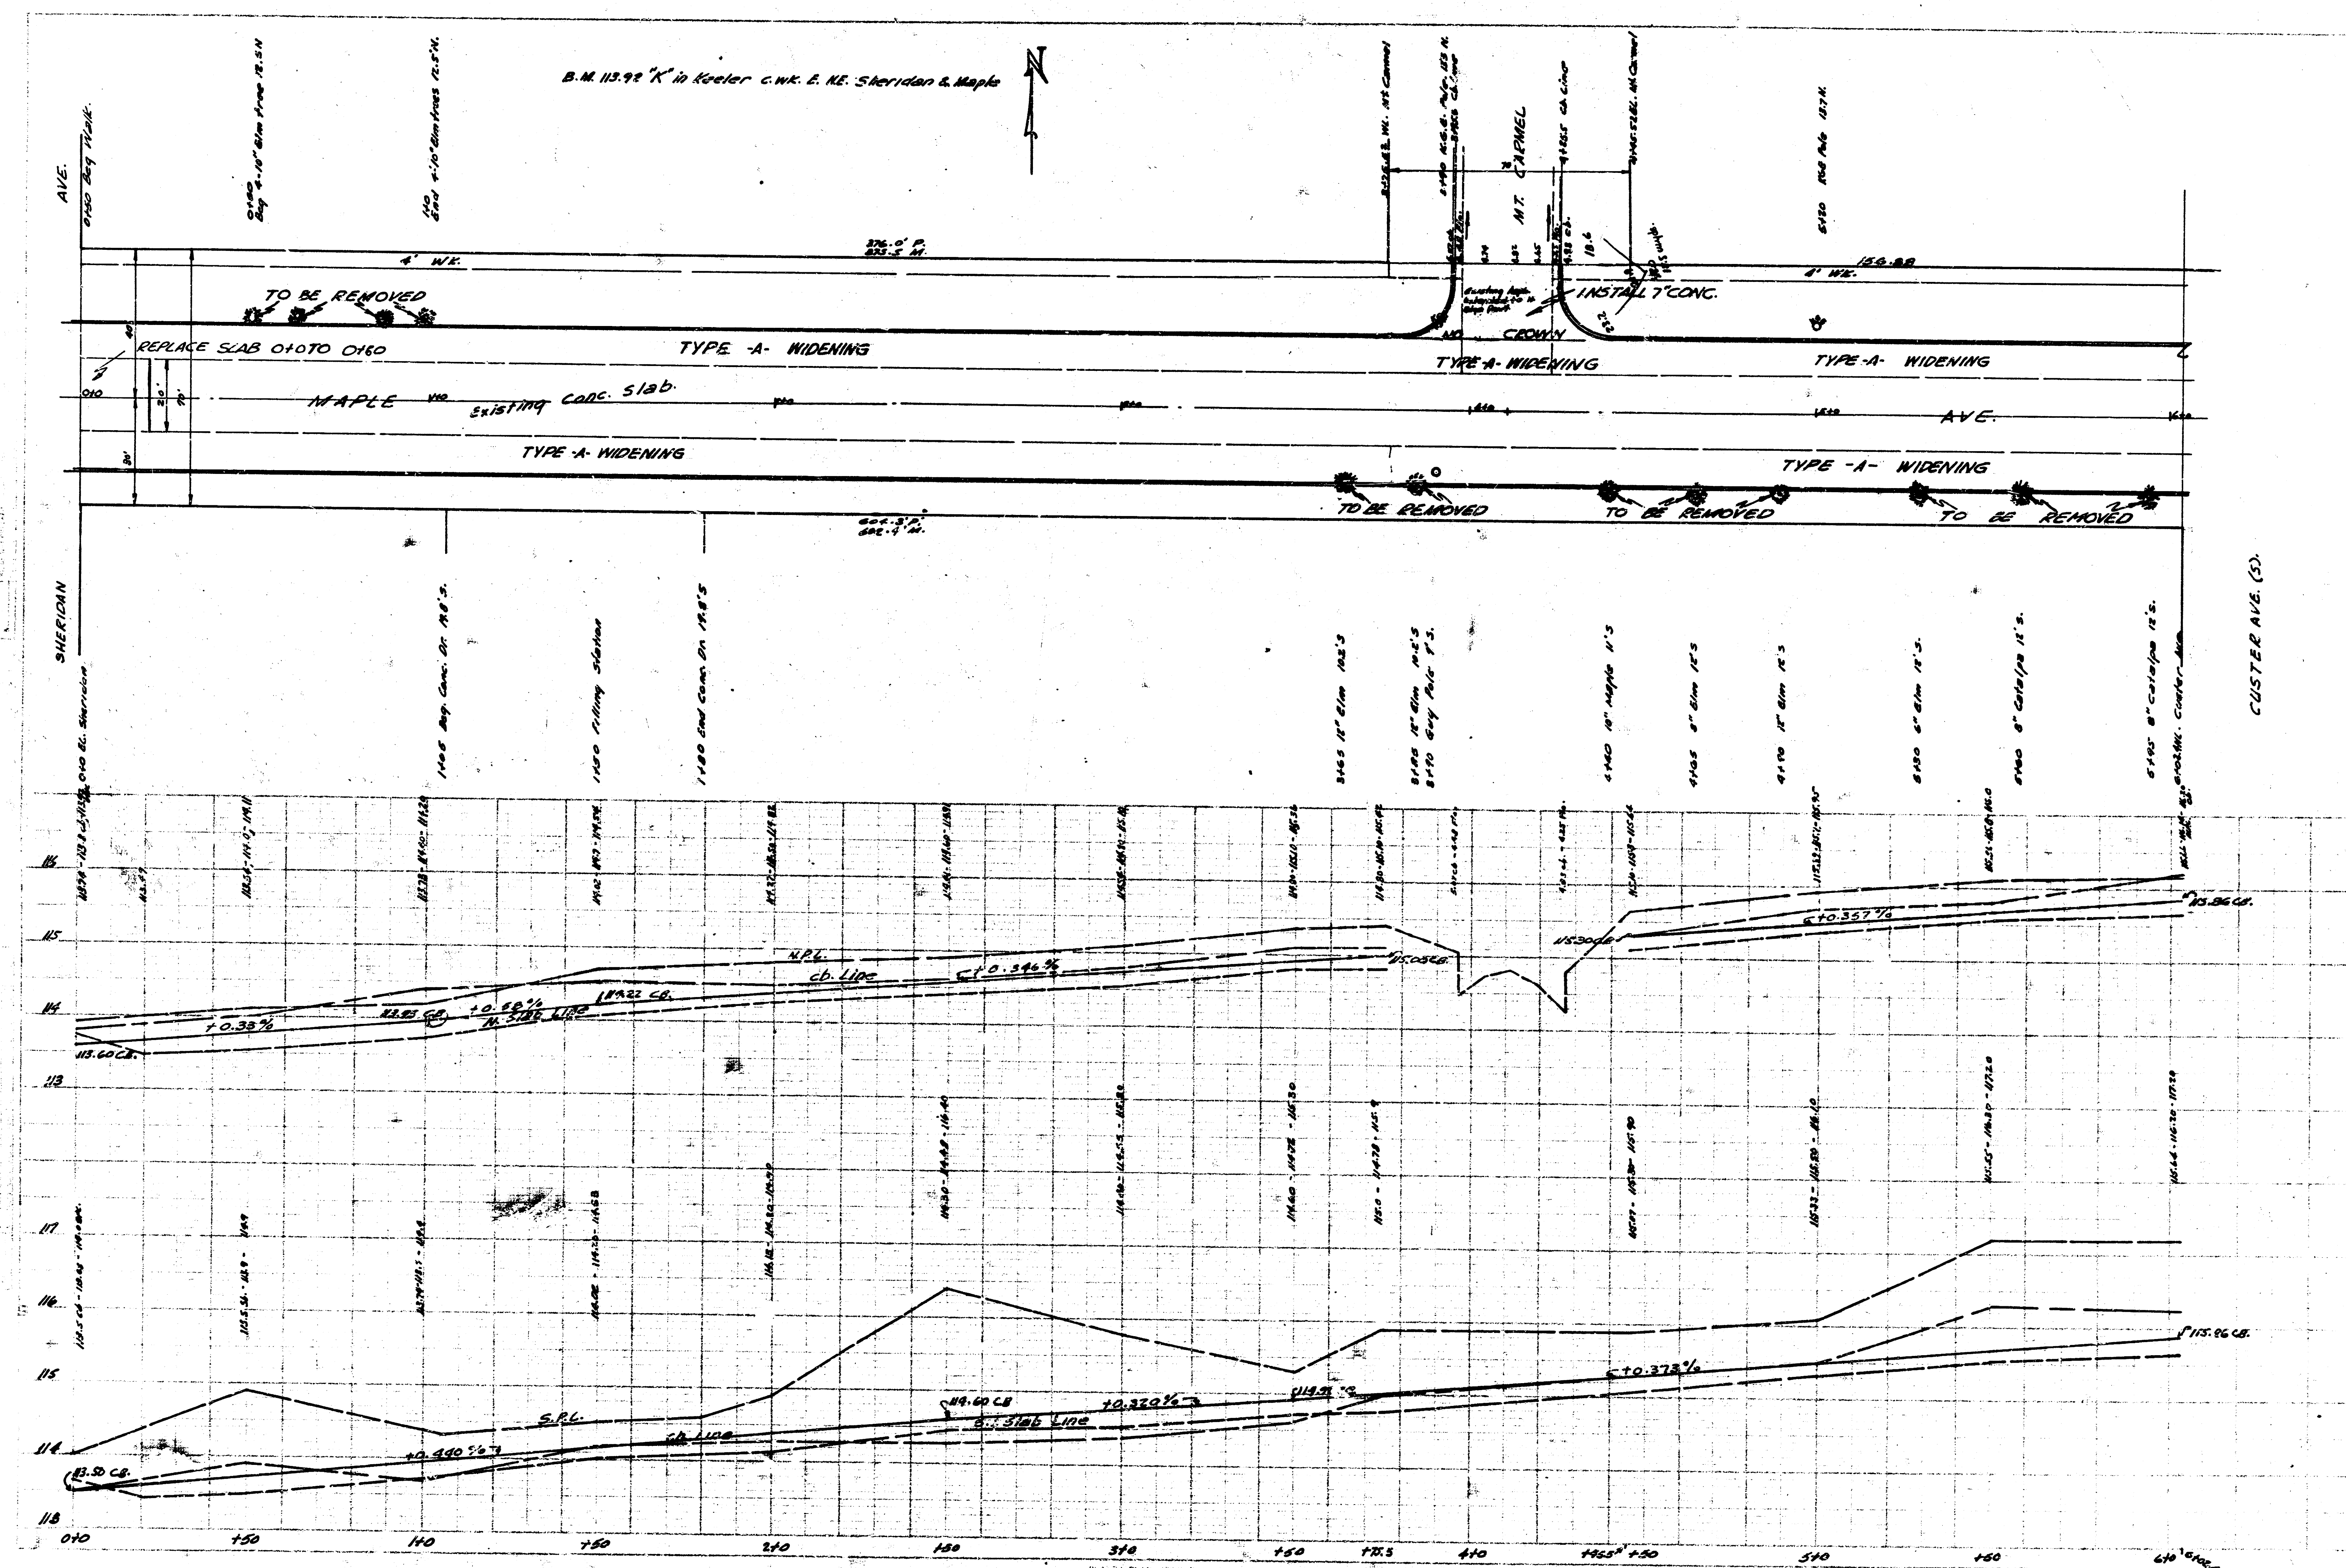


2491

B.M. 113.92 'Kinkadee' C.W.K.E. NE SHERIDAN & MAPLE

MAPLE ST.


ST.

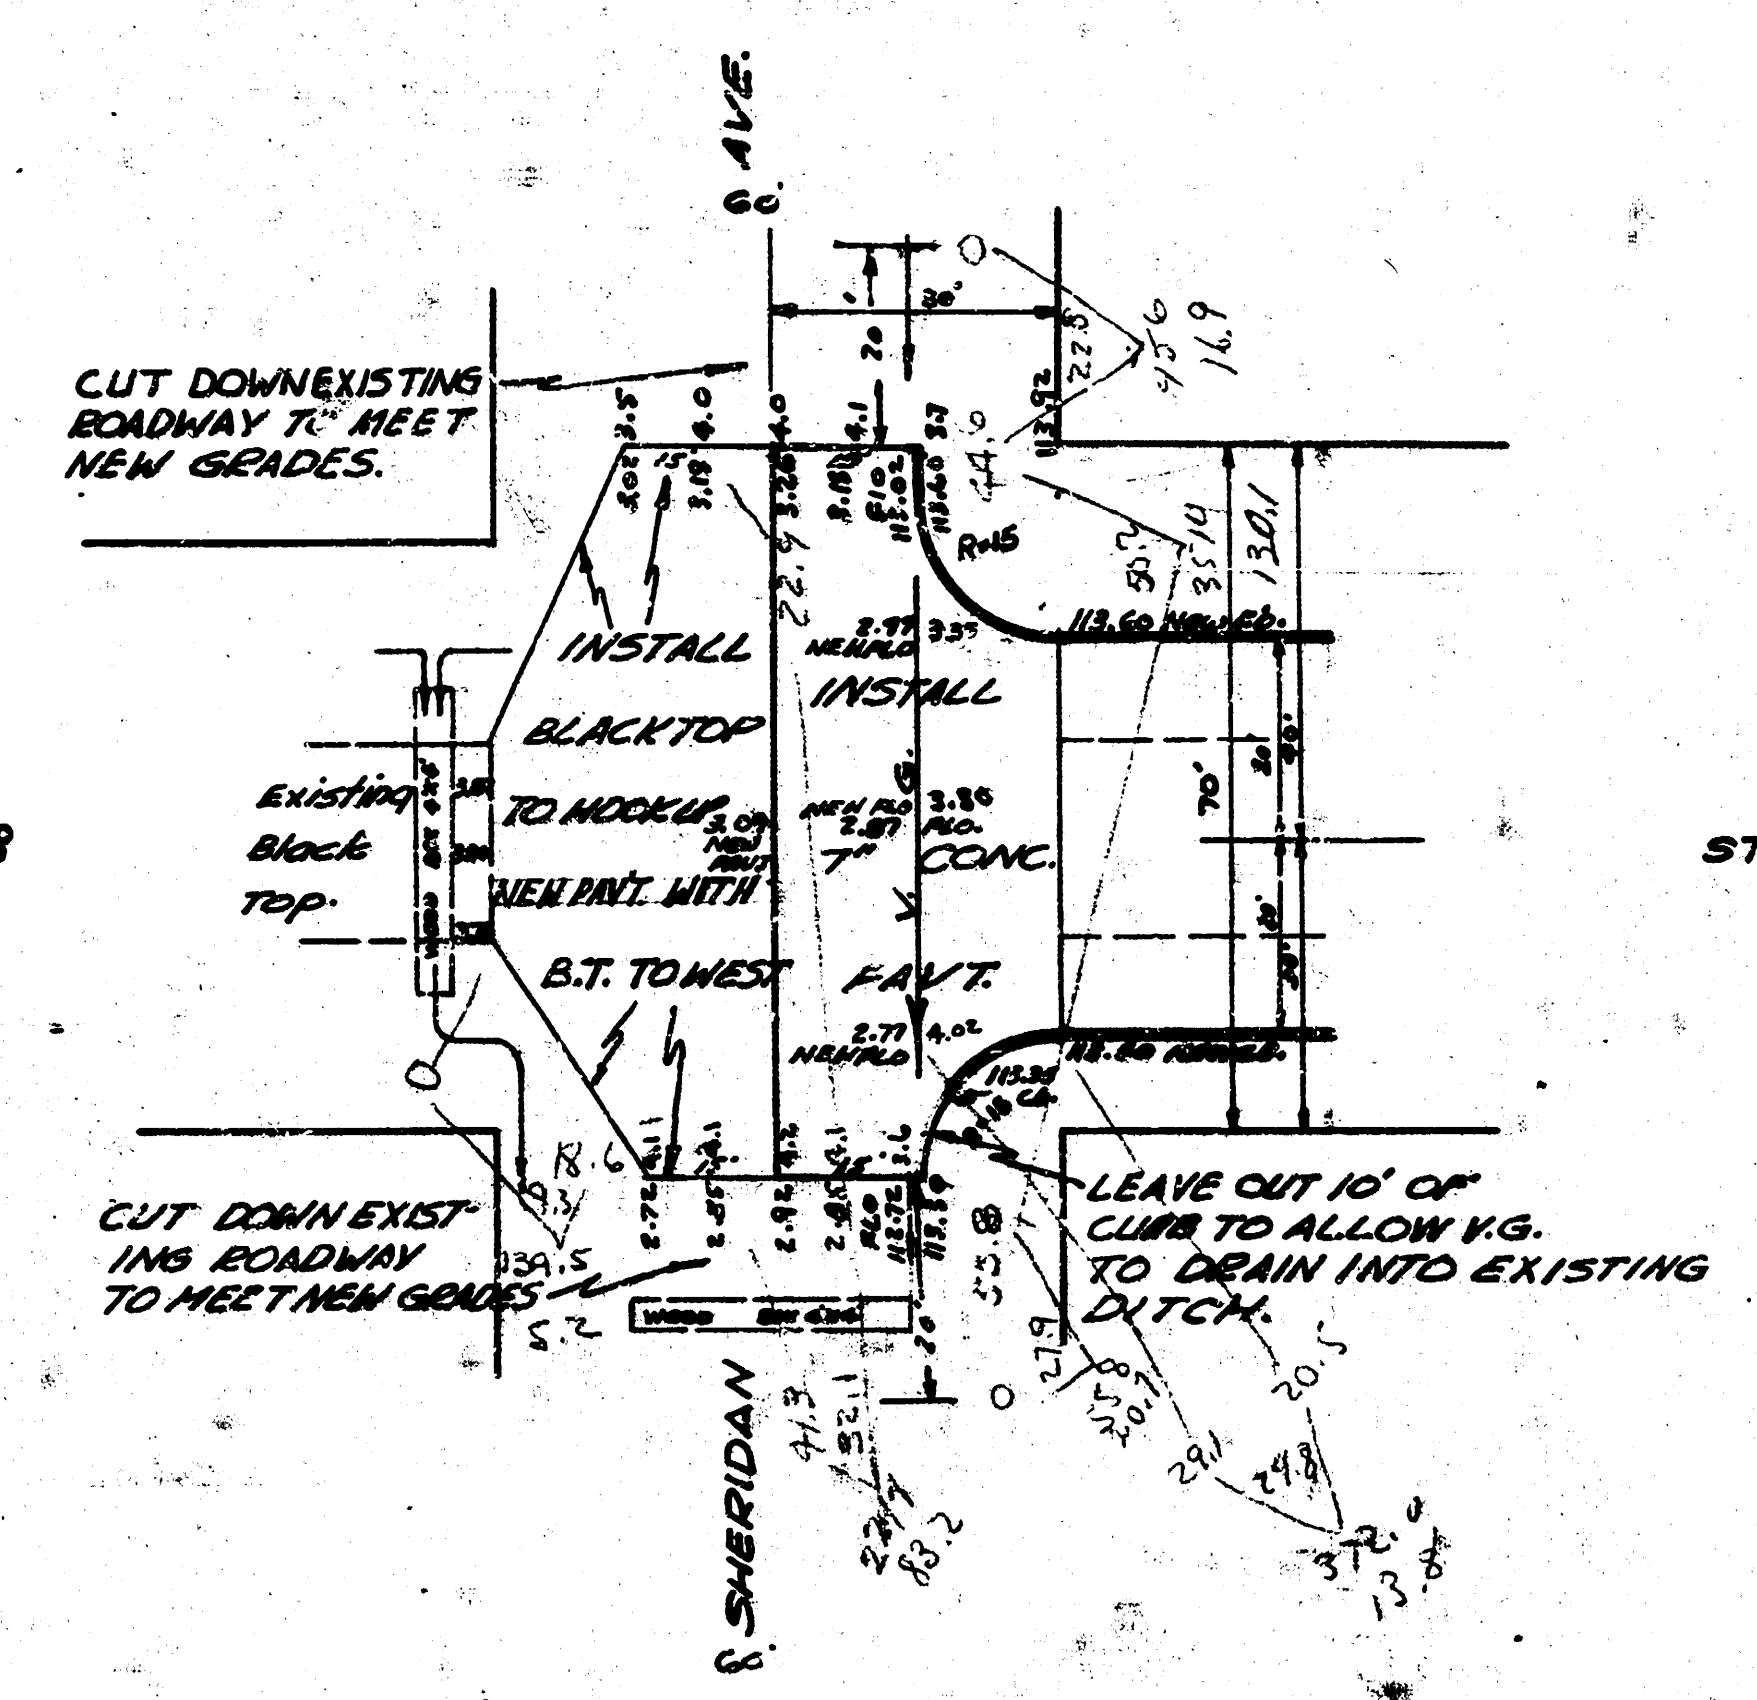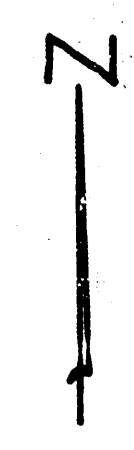



PLS. VERIFY ALL DIMENSIONS AND GRADES WITH FIELD NOTES AND SURVEY DATA.

DATE: 10/1/80
BY: J. J. JONES
CHECKED: J. J. JONES


DATE: 10/1/80
BY: J. J. JONES
CHECKED: J. J. JONES

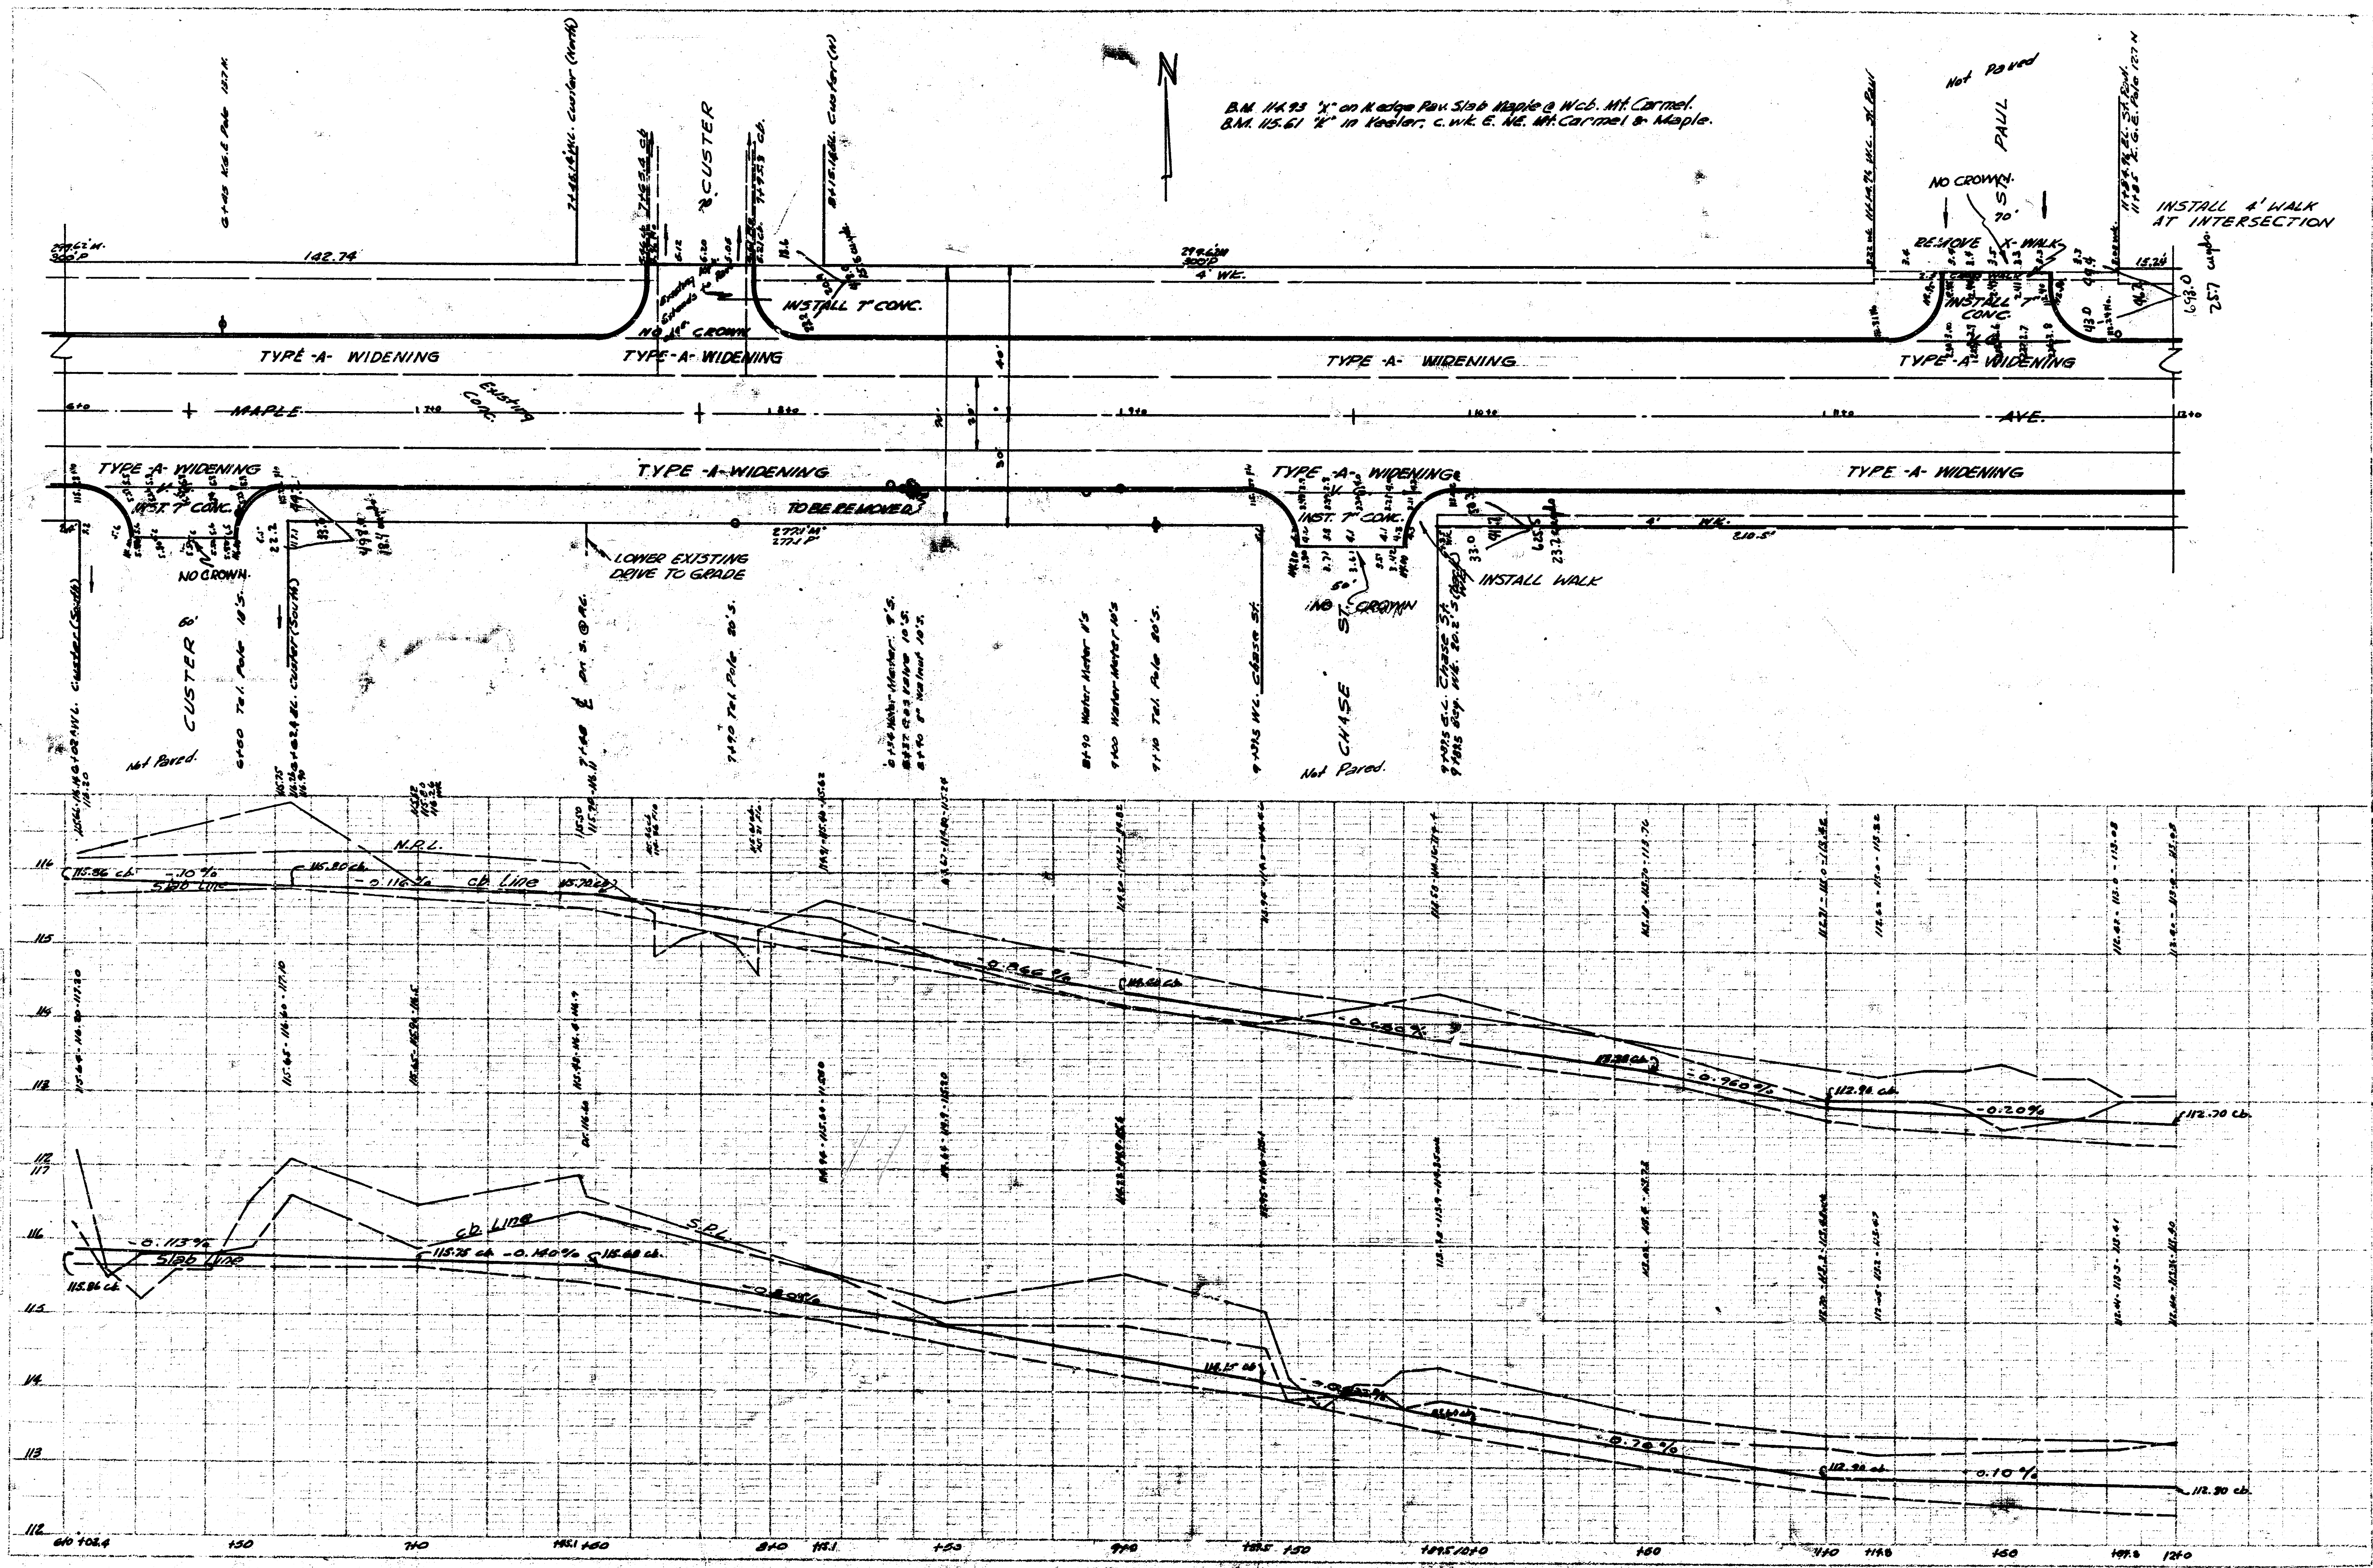

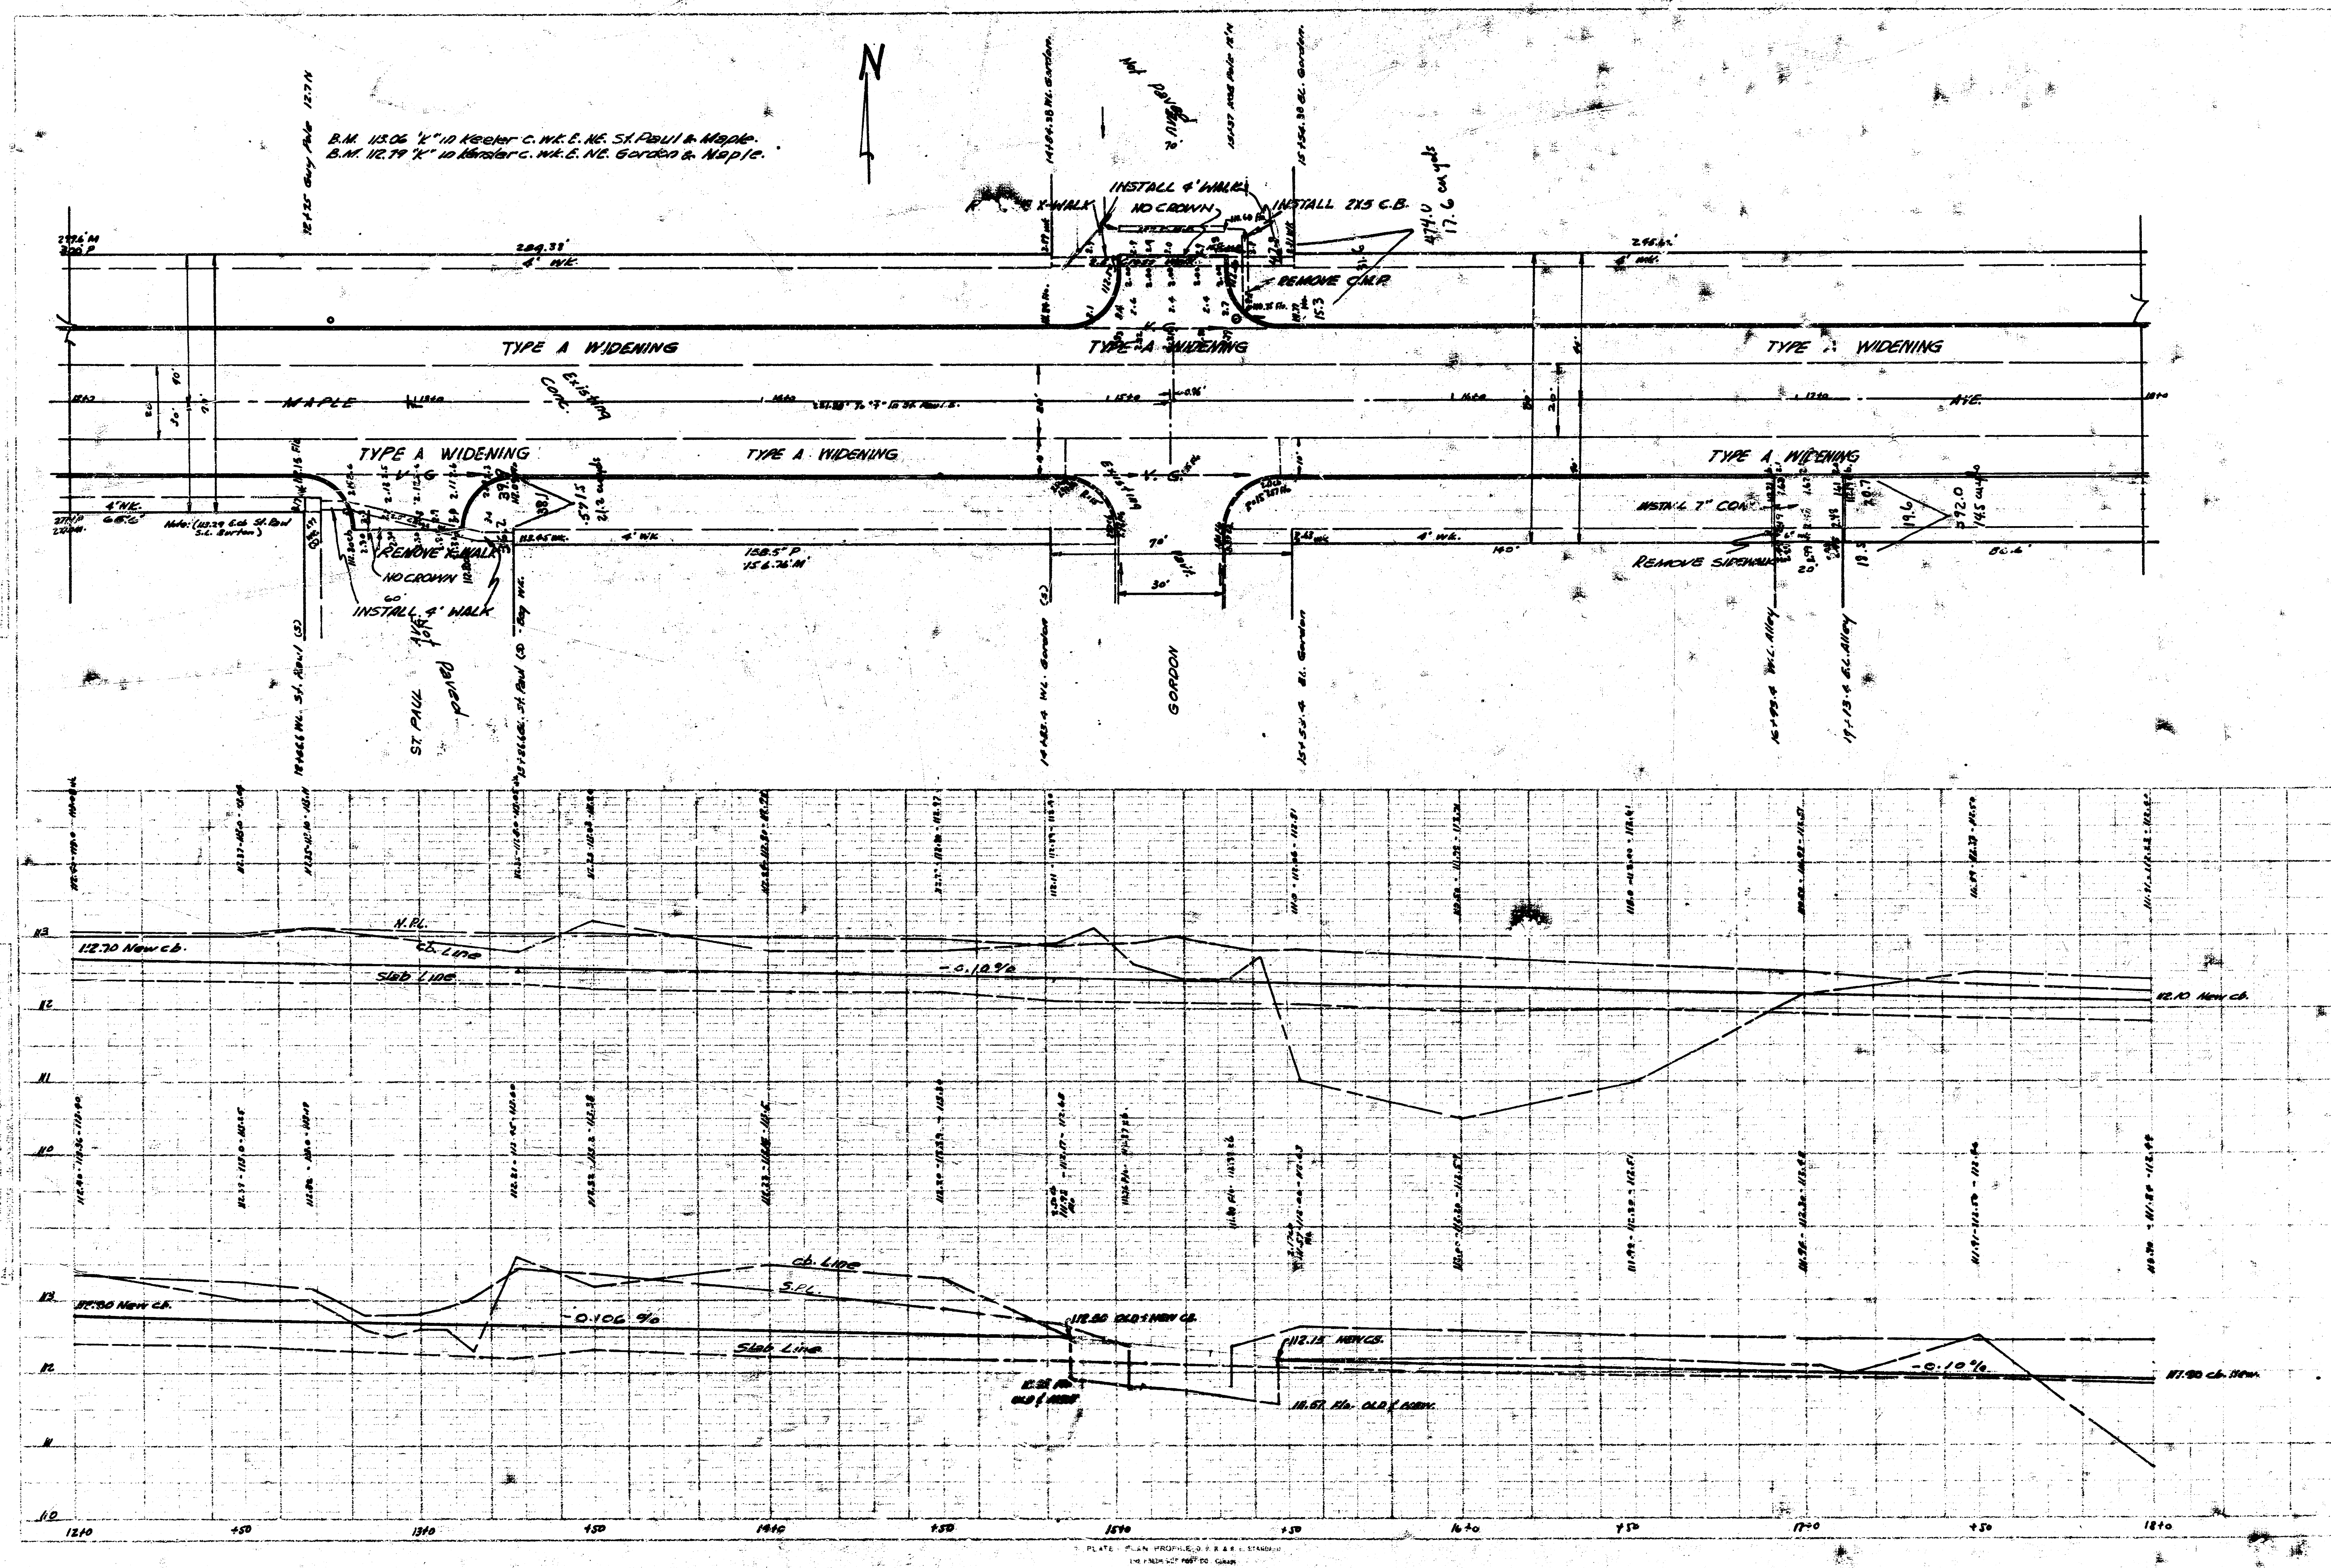

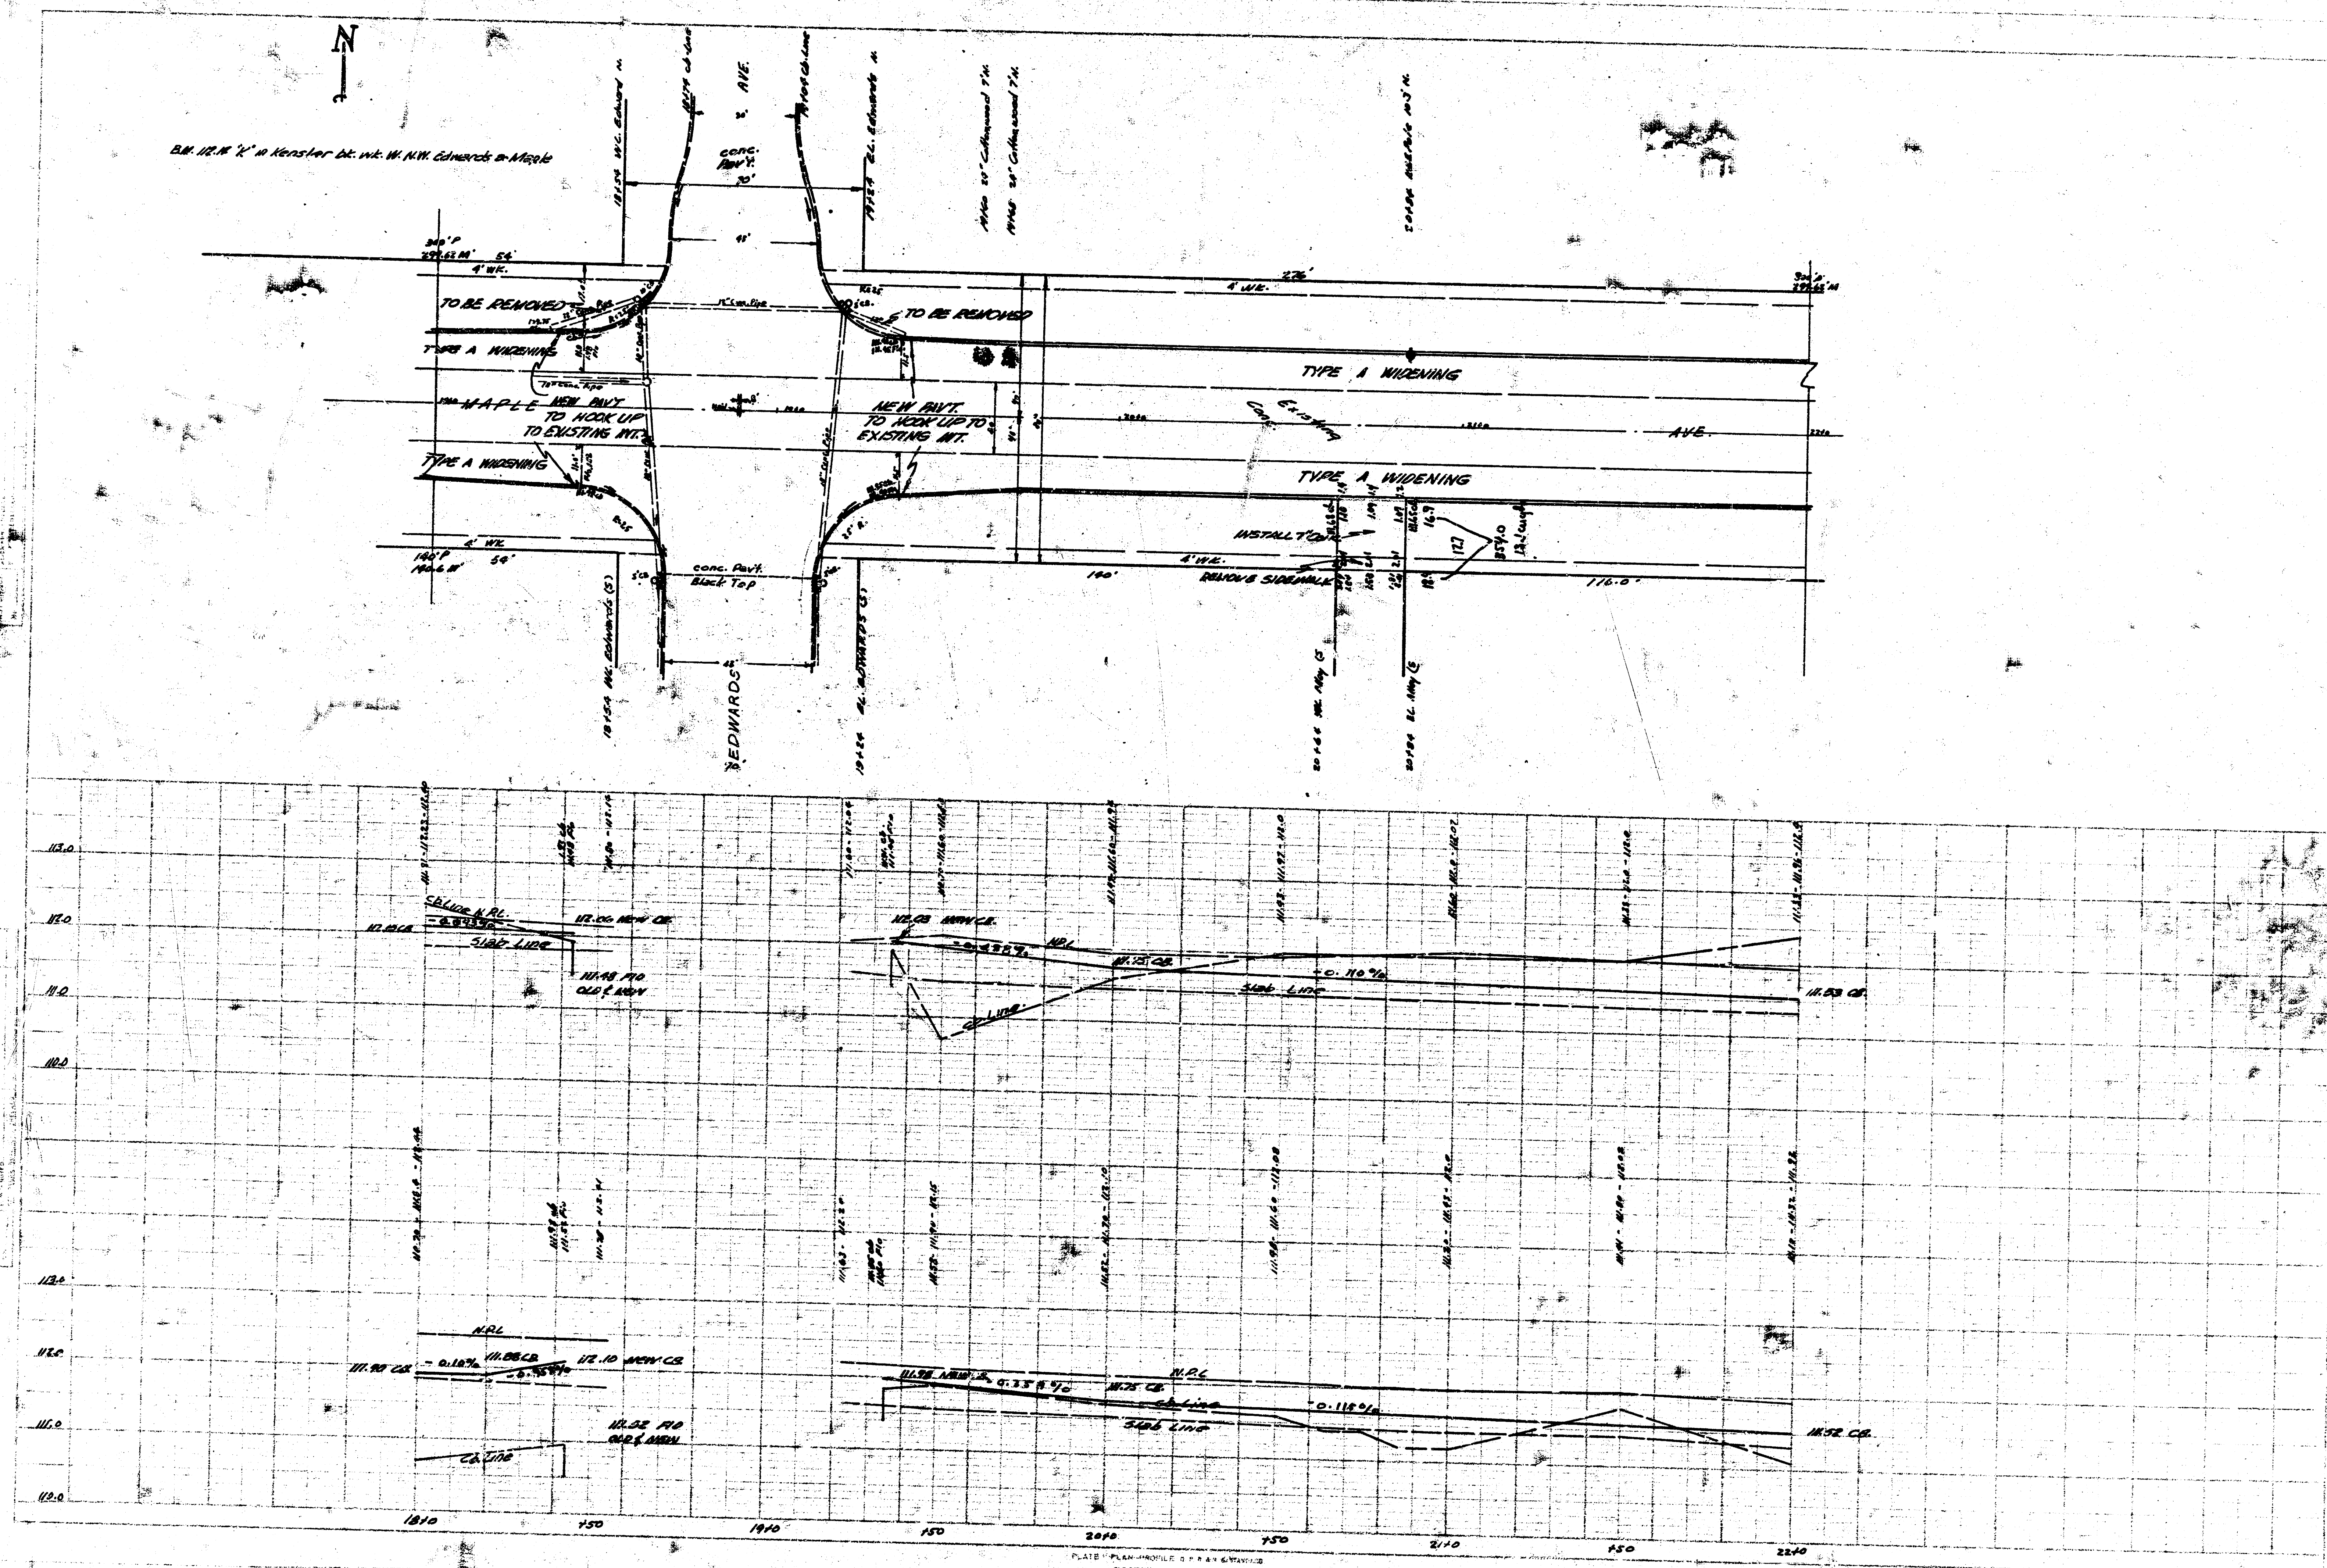

B.M. 11.93 "X" in Urquhart c. nr. W. 5th Richmond & Maple.
 B.M. 11.37 Standard NE Meridian & Maple.

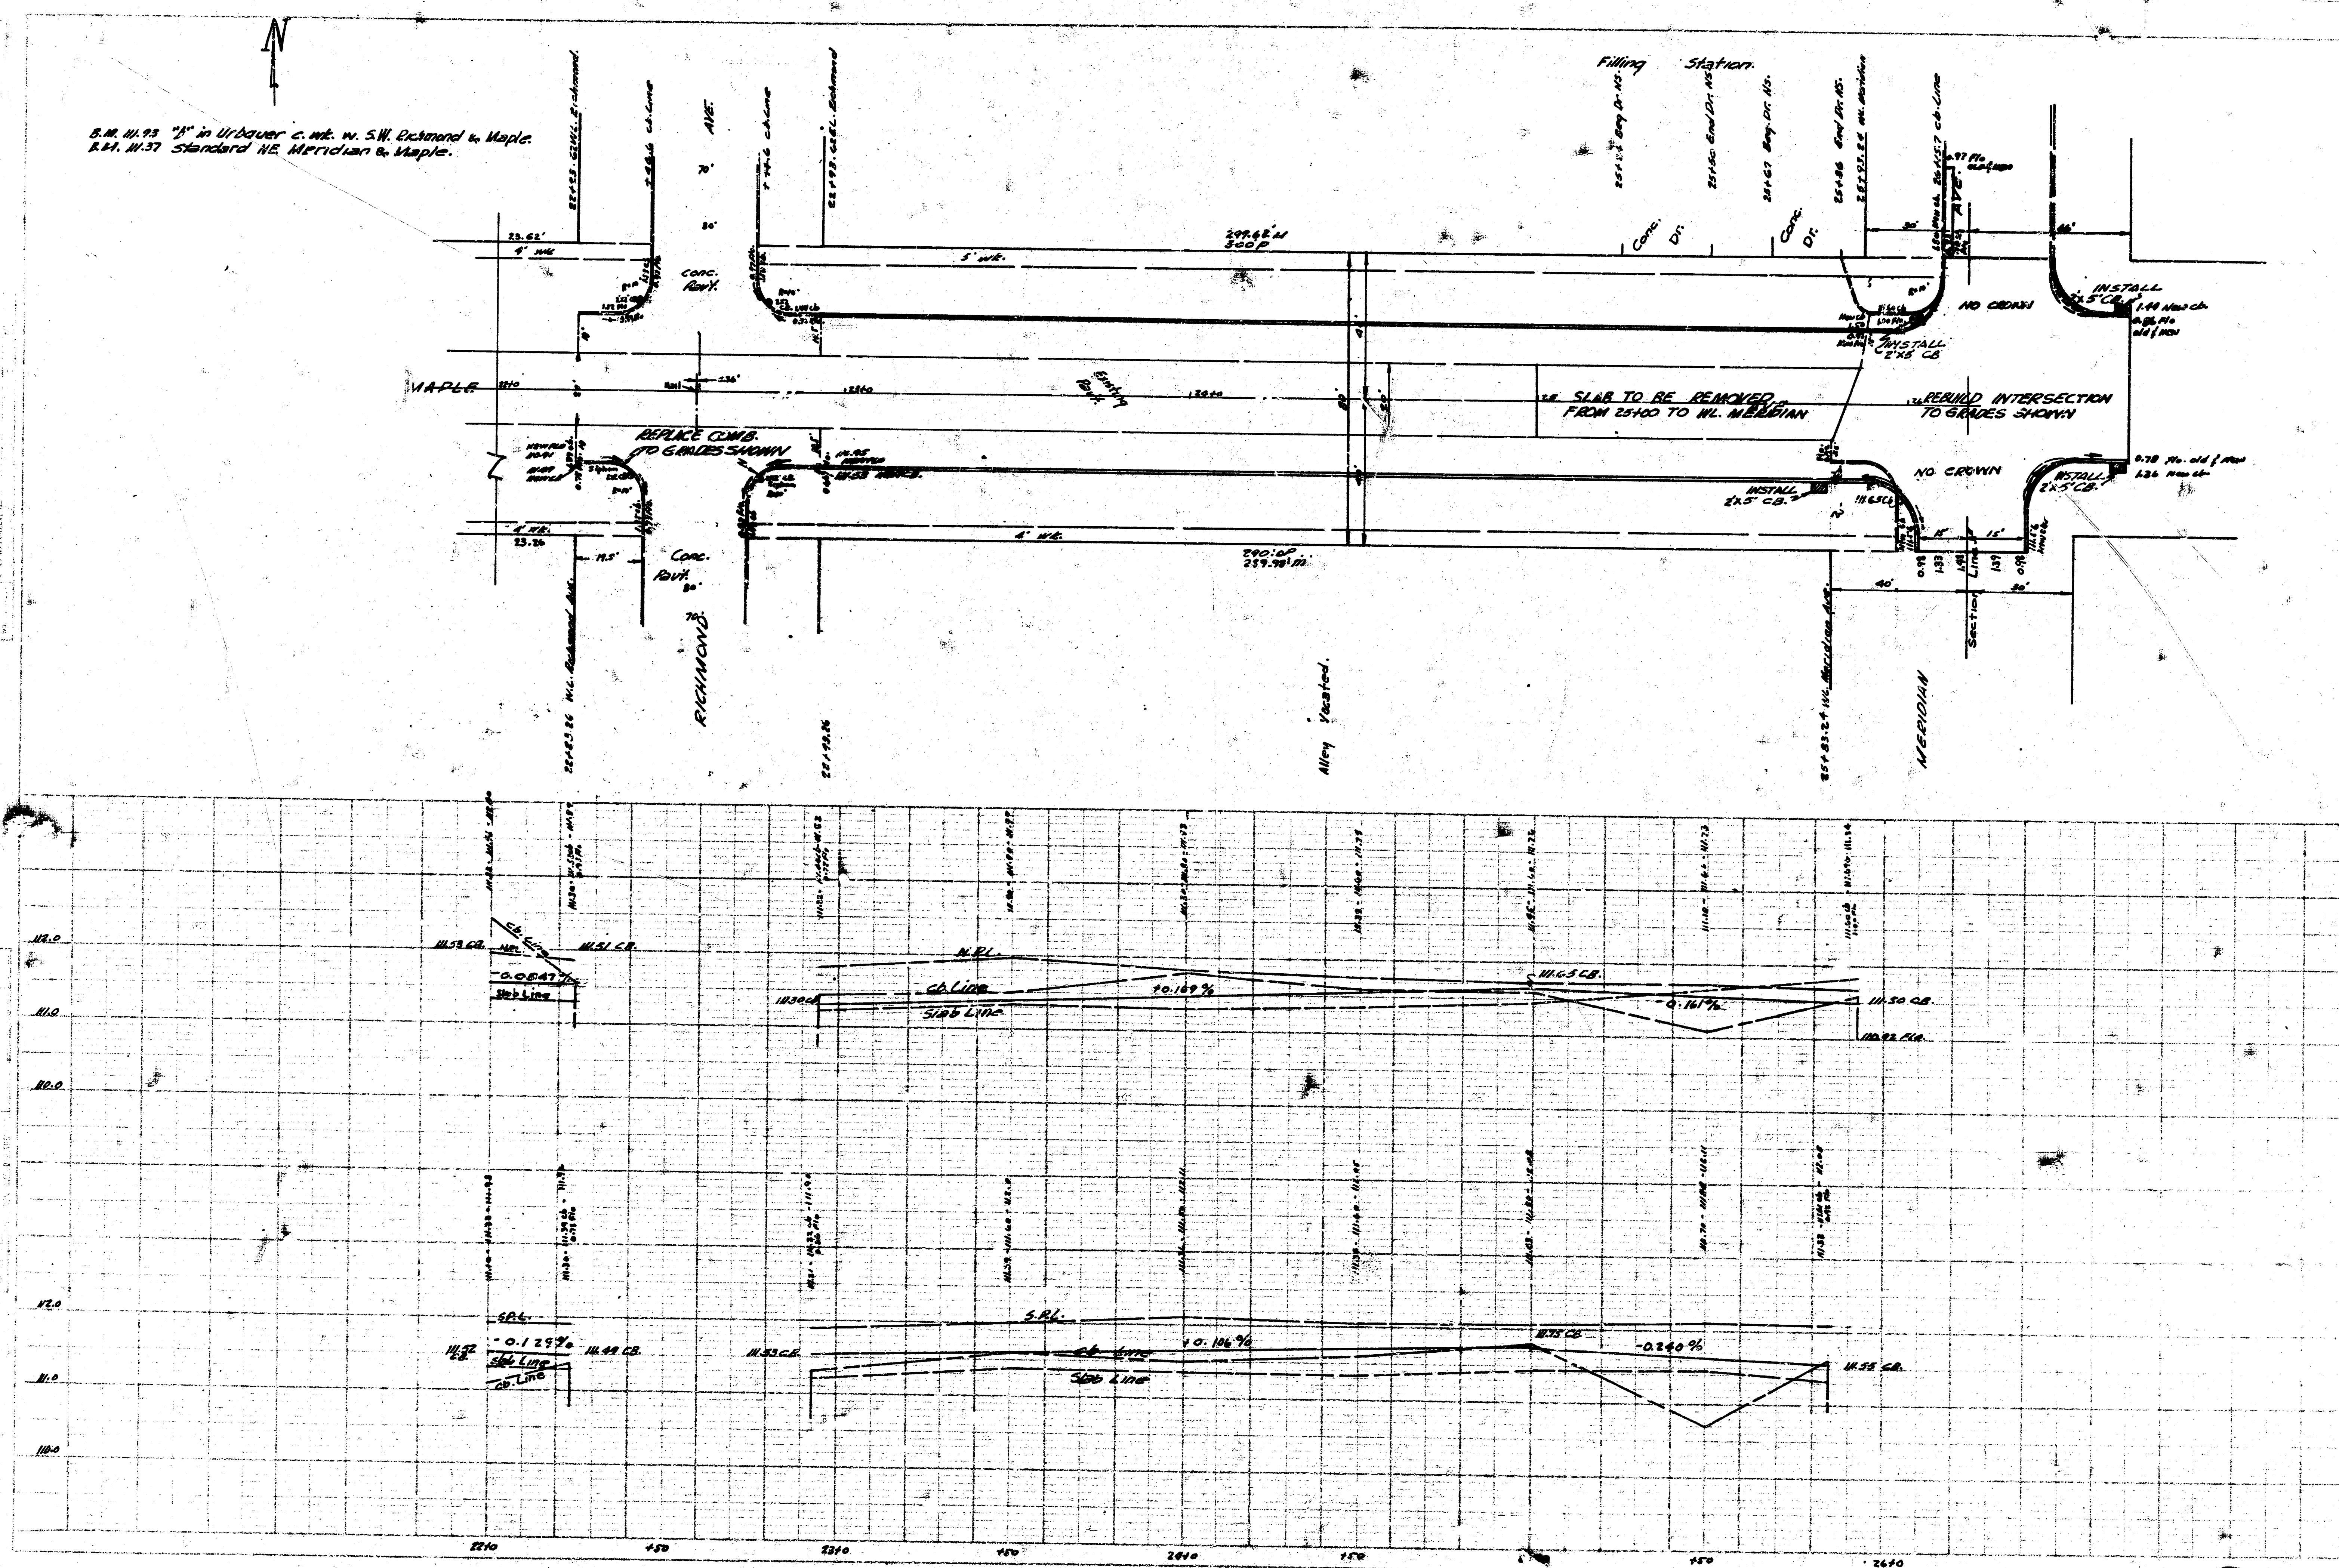

4152 (11)