Survey King
Plan Spencer
Exc Spencer
Checked
DLK-139

B.M. 107.76' "G" In Globe W-End Rad. S.W. Cor. Monroe + Richmond
B.M. 1?.93' S.E. Cor. Conc. Porch #1355 S Edwards
B.M. 107.99' "□" Top Of Curb 2'± N. Of N-End Rad. N.E. Cor.
Gordon + Monroe
B.M. 108.01' "G" In Globe E-End Rad. S.E. Cor. Edwards + Harry

Note: Type Of Sub-grade Treatment Shall Be Determined By The Field Engineer. Sub-grade Treatment May Consist Of Lime Treatment, Cement Treatment, Sub-grade Modification, Or Any Combination Of These.

Note: To Field Engineer + Contractor, Grade Parking And Clear R/W For Proposed Sidewalk, Compact Fill In Sidewalk Area. To Be Constructed By "Others".

N

Scale: 1"=20'

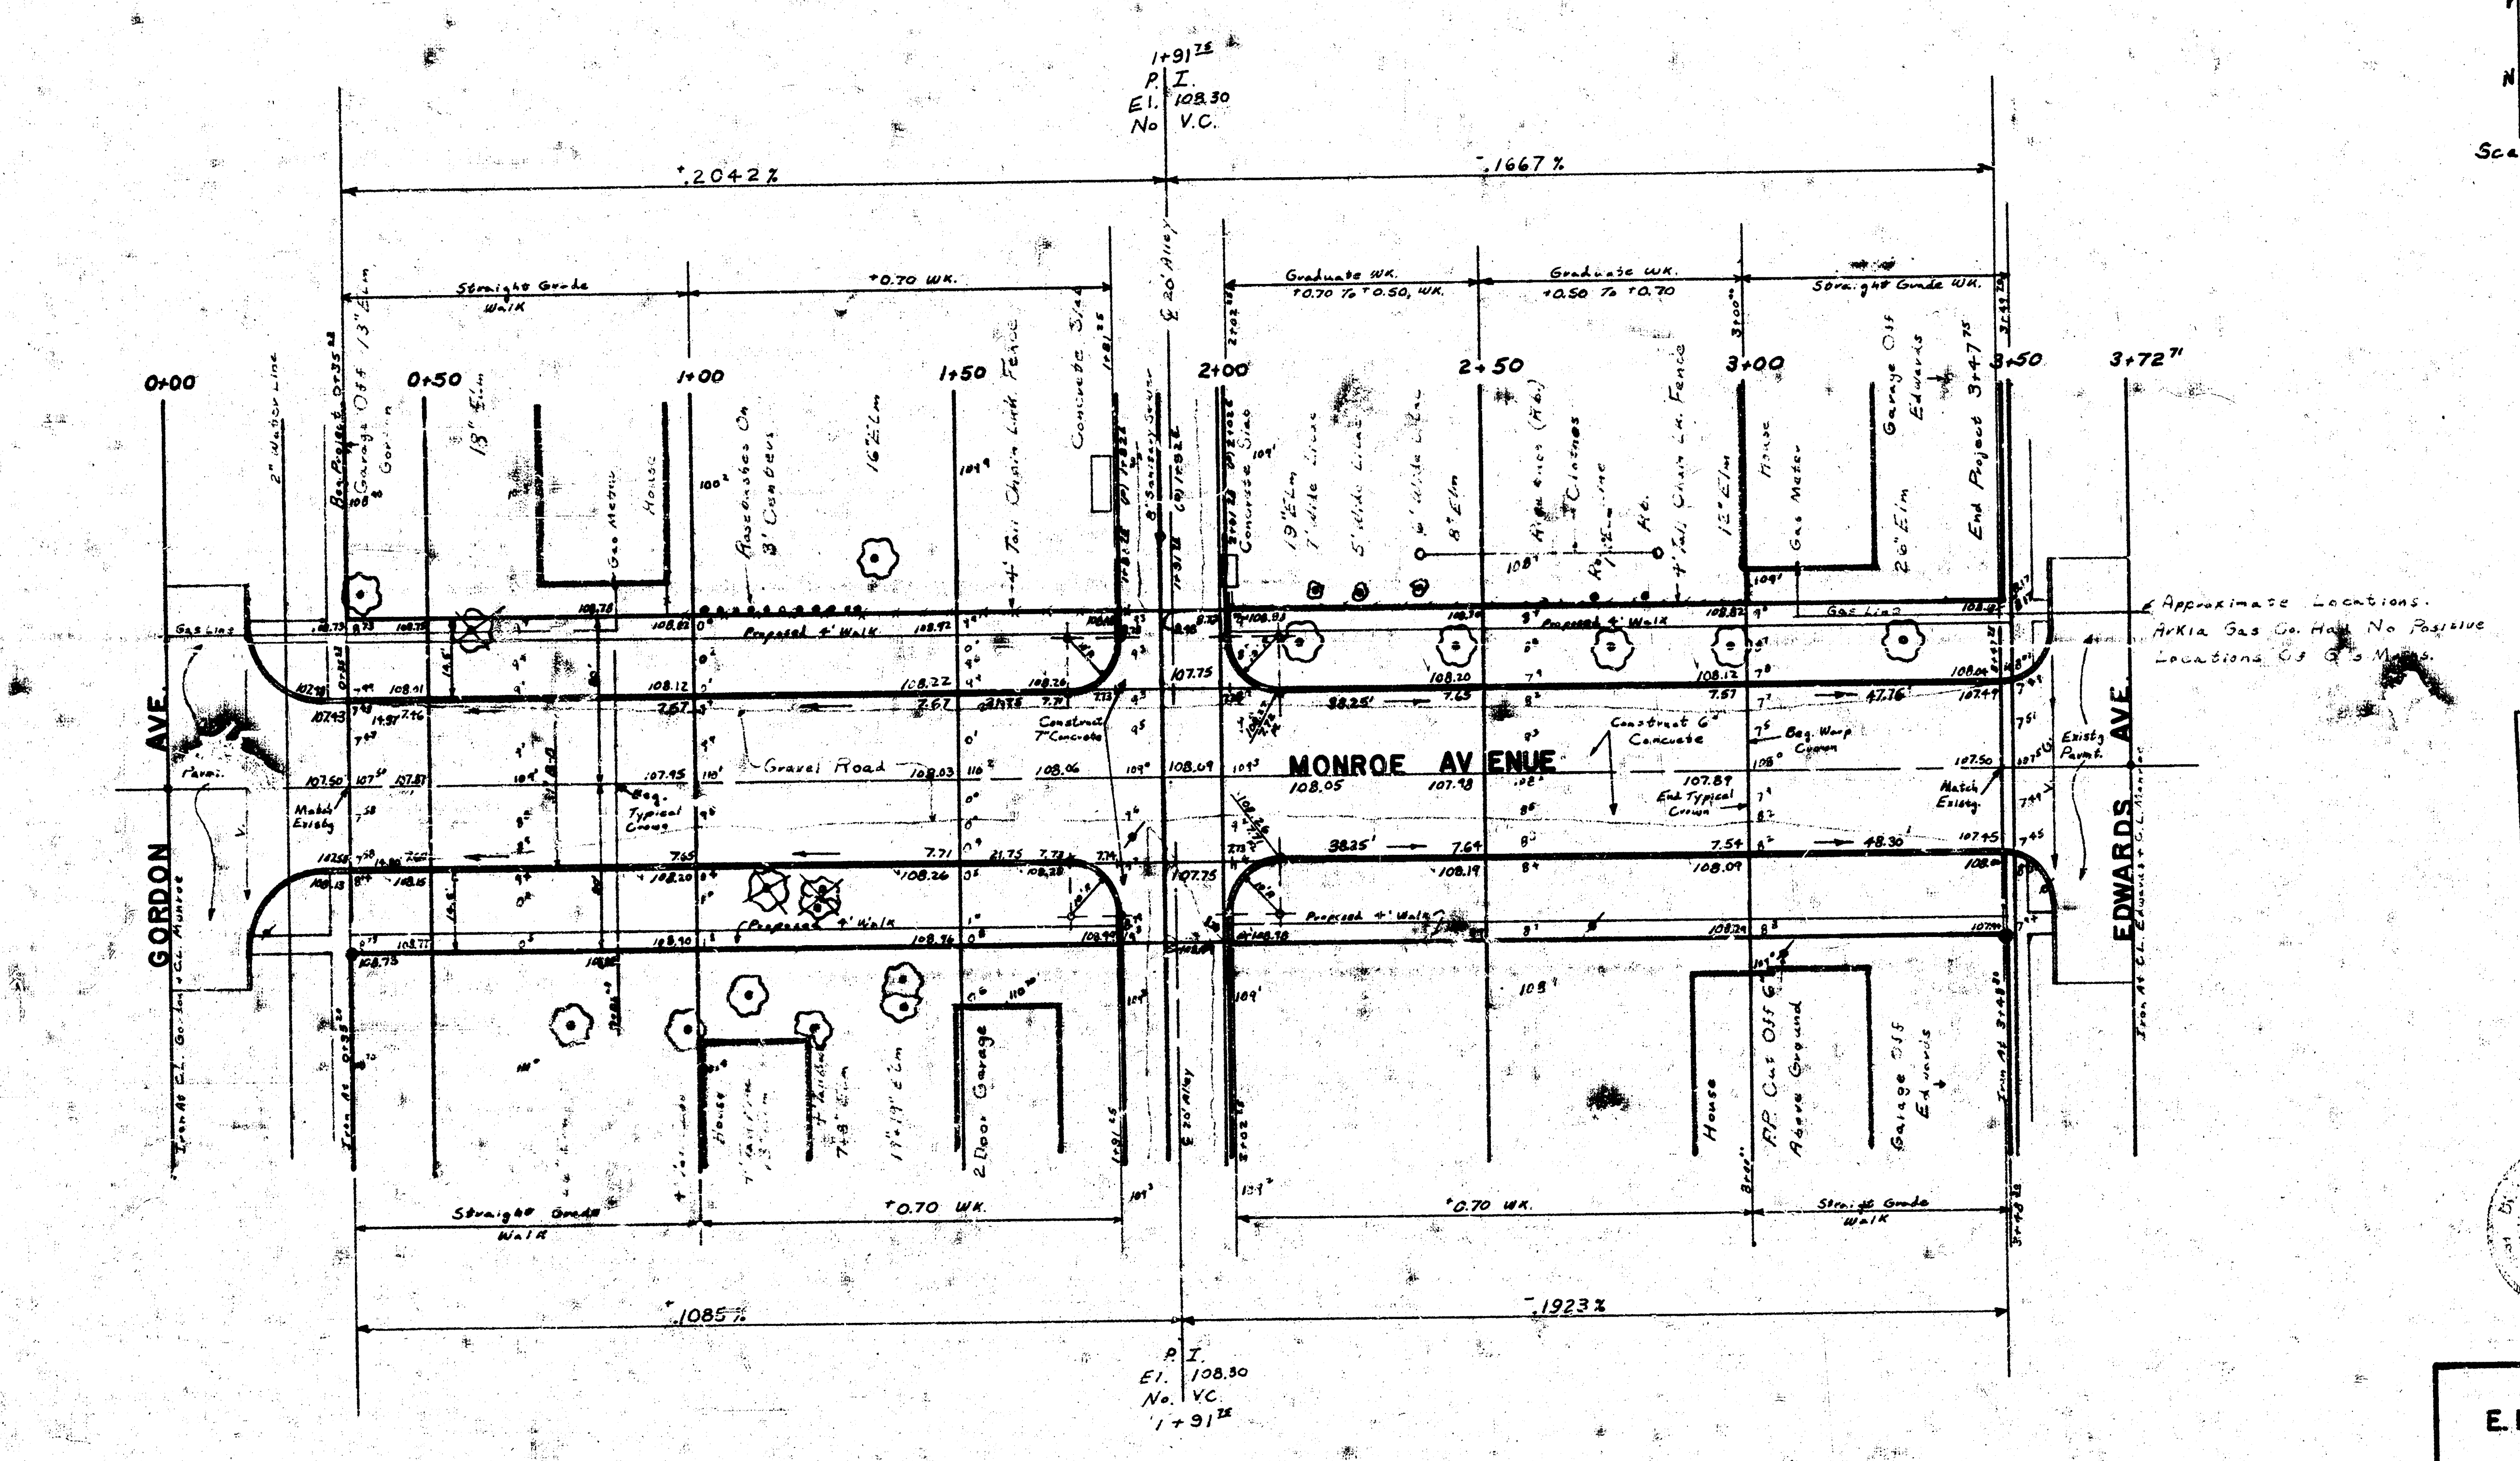
1+91 75
P.I.
El. 108.30
No V.C.
+.2042%
-.1667%
Straight Grade Walk
+0.70 WK.
Graduate WK. +0.70 To +0.50 WK.
Graduate WK. +0.50 To +0.70
Straight Grade WK.
0+00
0+50
1+00
1+50
2+00
2+50
3+00
3+50
3+72 71
2" Water Line
Beg. Project 0+35 23
Garage Off Gordon
13" Elm
House
Gas Meter
Rosebushes On 3' Centers
16" Elm
4' Tall Chain Link Fence
Concrete Slab
8" Sanitary Sewer
℄ 20' Alley
Concrete Slab
19" Elm
7' Wide Lilac
5' Wide Lilac
8" Elm
Clothes Line
4' Tall Chain Lk. Fence
13" Elm
House
Gas Meter
26" Elm
Garage Off Edwards
End Project 3+47 75
Gas Line
Proposed 4' Walk
Gravel Road
Beg. Typical Crown
Construct 7" Concrete
MONROE AVENUE
Construct 6" Concrete
Beg. Warp Crown
End Typical Crown
Match Existg.
Existg. Pavmt.
GORDON AVE.
EDWARDS AVE.
Iron At C.L. Gordon + C.L. Monroe
Iron At C.L. Edwards + C.L. Monroe
Approximate Locations. Arkla Gas Co. Has No Positive Locations Of Gas Mains.
38.25'
47.76'
48.30'
House
2 Door Garage
P.P. Cut Off 6" Above Ground
Garage Off Edwards
+0.70 WK.
Straight Grade Walk
+.1085%
-.1923%
P.I.
El. 108.30
No. V.C.
1+91 75

CAUTION

T

+ Arkla Gas Co.

Tree To Be Removed

Property Earthwork			
Excavation	=	809.0	yd³
+10%	=	80.9	yd³
Total	=	889.9	yd³

City Earthwork			
Excavation	=	79.0	yd³
+10%	=	7.9	yd³
Total	=	86.9	yd³

1/2

3623

Donald E. Schneider 6311

MONROE
E.L. GORDON TO W.L. EDWARDS
CONCRETE PAVEMENT
31' B-B WITH INTEGRAL C.B.
CITY OF WICHITA, KANSAS
R.W. LINN CITY ENGINEER
PROJ. NO. DAKS 572054

DATE: April 1973

2 - Engr
1 - Water