


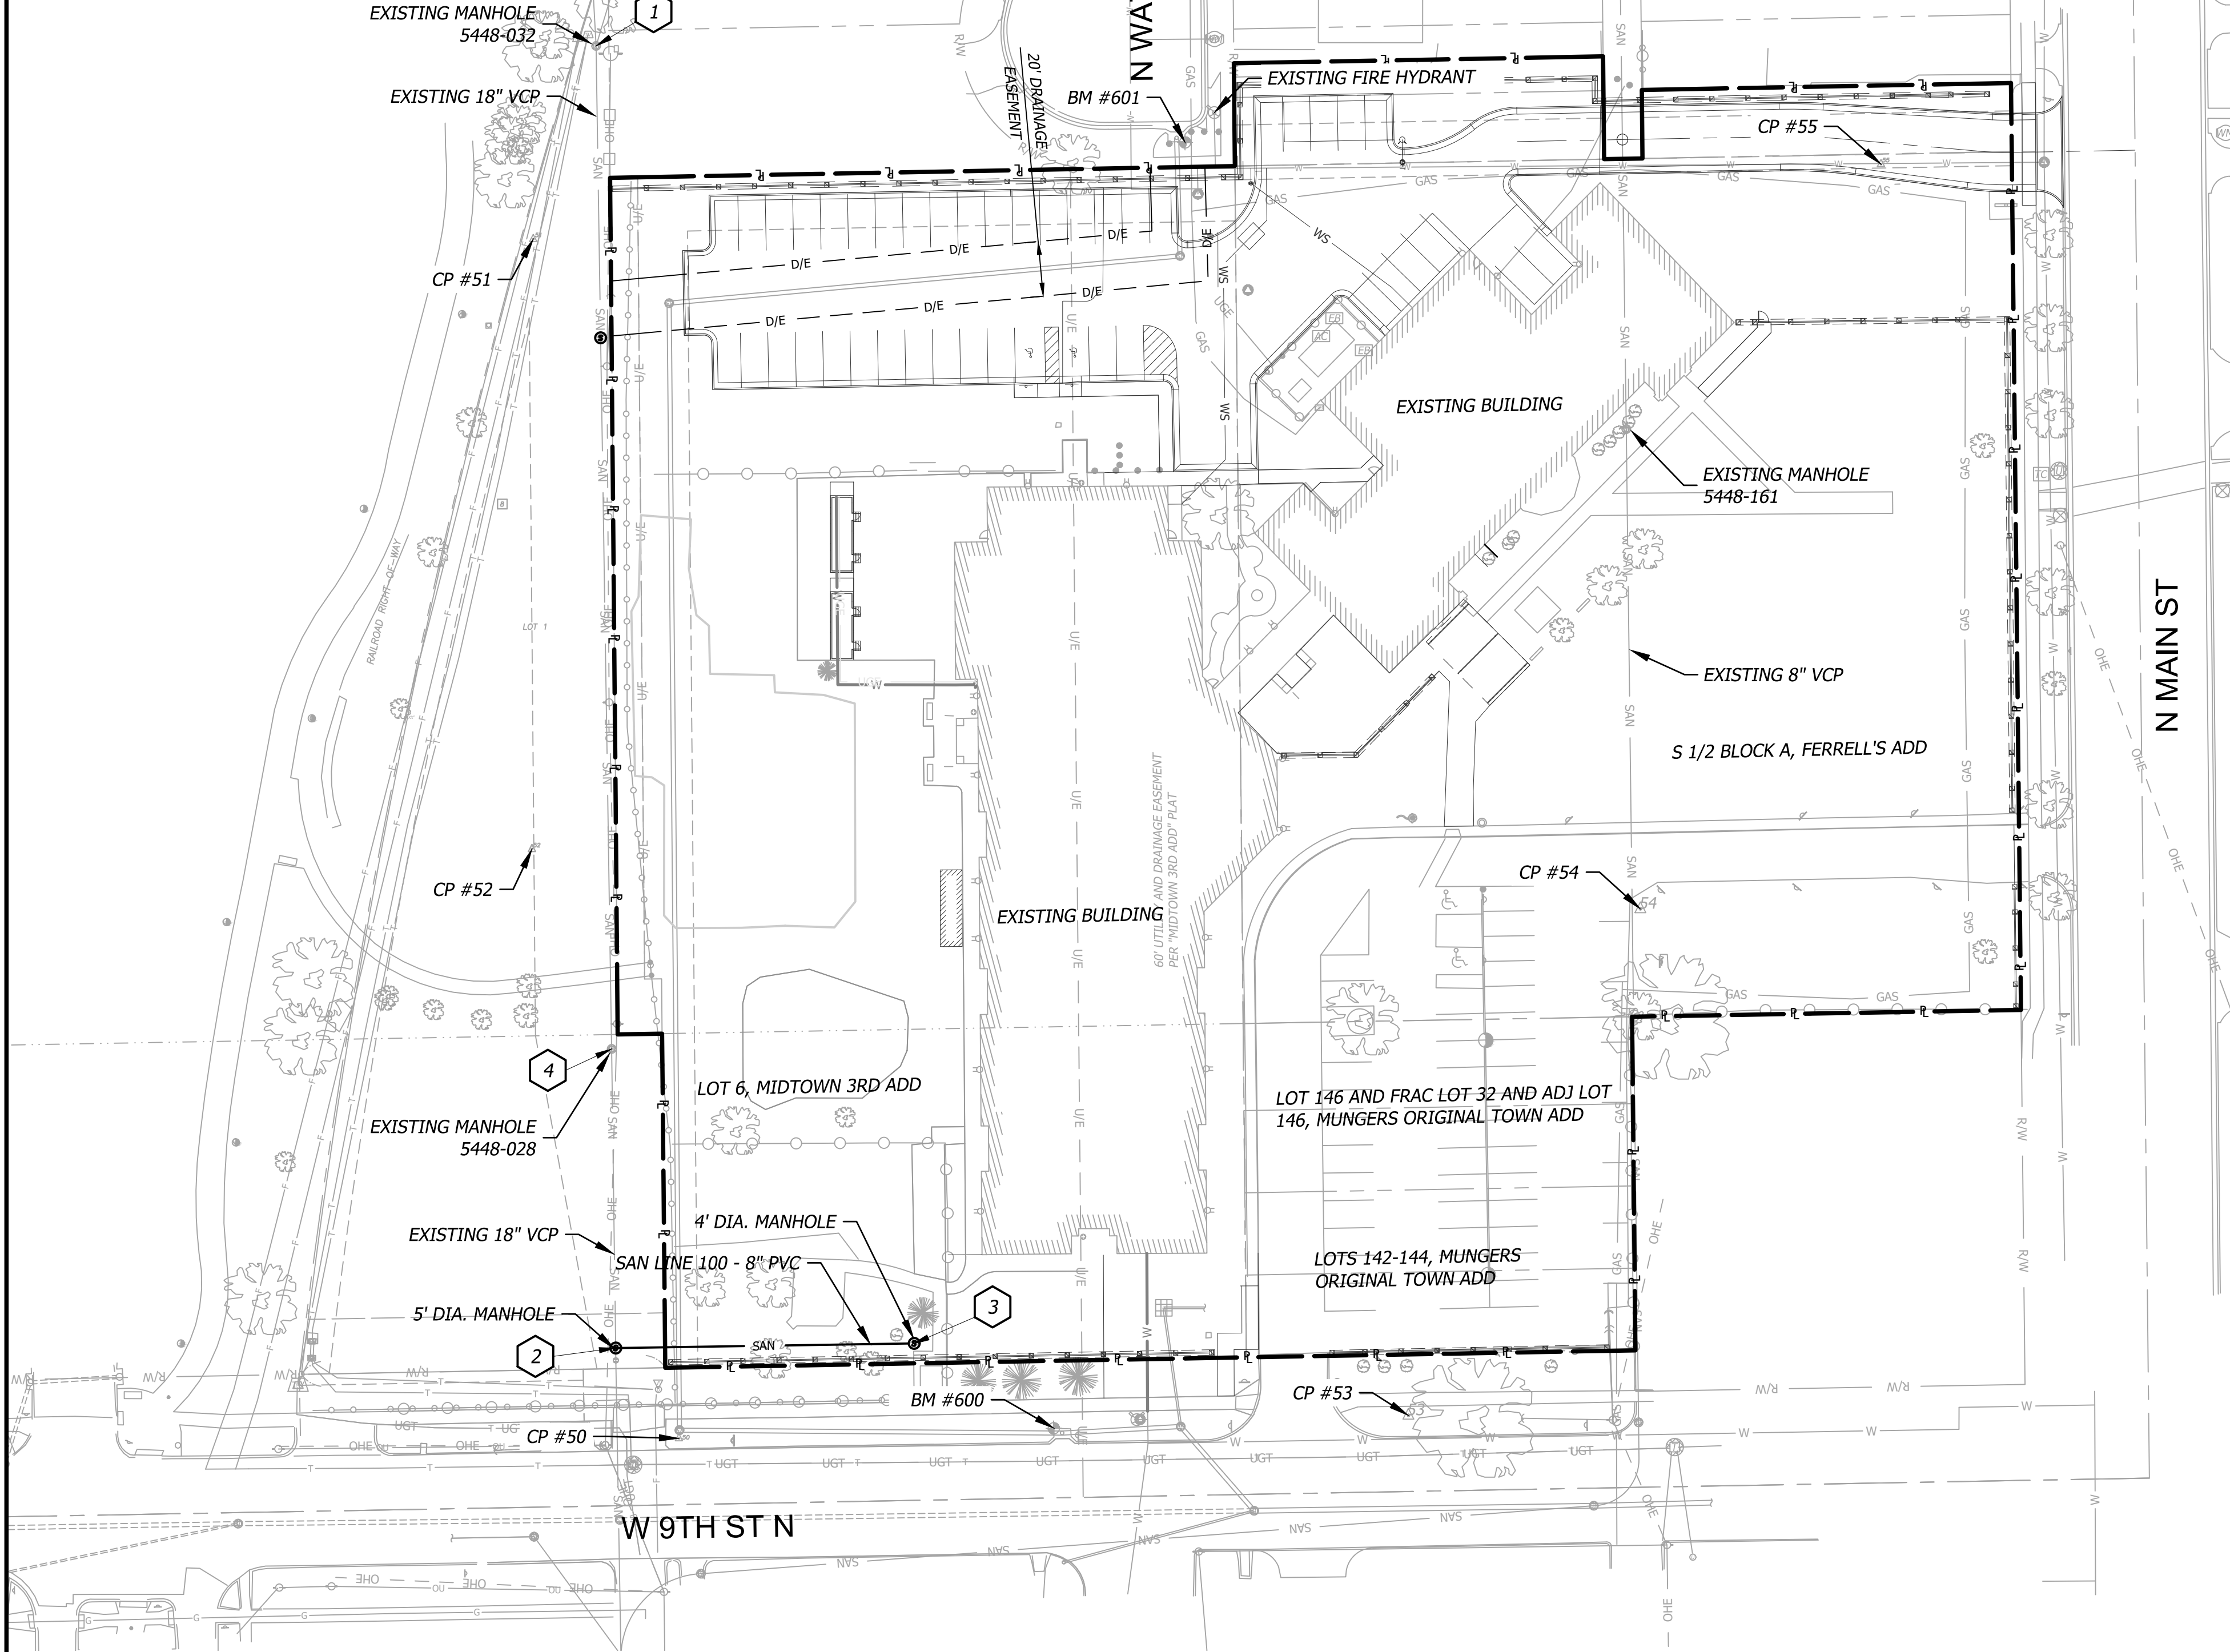

PROJECT CONTROL TABLE (NAD83 KANSAS STATE PLANE, SOUTH ZONE, US SURVEY FOOT)						
POINT NO.	CONTROL POINT / BENCHMARK DESCRIPTION	GROUND VALUE NORTHING COORDINATE	GROUND VALUE EASTING COORDINATE	ELEV.	GRID VALUE NORTHING COORDINATE	GRID VALUE EASTING COORDINATE
50	1/2" REBAR W/CONTROL POINT CAP	1690996.36	1648117.95	1304.63'	1690802.03	1647928.54
51	1/2" REBAR W/CONTROL POINT CAP	1691433.90	1648064.79	1306.57'	1691239.51	1647875.39
52	1/2" REBAR W/CONTROL POINT CAP	1691211.33	1648064.33	1305.94'	1691016.97	1647874.93
53	1/2" REBAR W/CONTROL POINT CAP	1691004.70	1648384.08	1304.58'	1690810.36	1648194.64
54	1/2" REBAR W/CONTROL POINT CAP	1691189.47	1648468.72	1304.95'	1690995.11	1648279.27
55	1/2" REBAR W/CONTROL POINT CAP	1691461.23	1648556.49	1305.27'	1691266.84	1648367.03


LEGEND

- | | | | |
|---|---------------------------------------|---|---------------------------------|
| (M) | MEASURED |  | SANITARY SEWER MANHOLE |
| (RP3) | RECORD PLAT (CHILTON ADD) |  | WATER VALVE |
| (RP2) | RECORD PLAT (MCDERMOTT ADD) |  | BOLLARD |
| (RP1) | RECORD PLAT (DALE FREY ADD) |  | LIGHT POLE |
| (R) | RECORD GRID DISTANCE |  | DECIDUOUS TREE (SIZE NOTED) |
| (P) | PLATTED |  | GUARDRAIL |
| (D) | DESCRIBED |  | FENCE |
|  | FOUND 5/8" REBAR (ORIGIN UNKNOWN) |  | OHE — OVERHEAD ELECTRIC |
|  | SET 1/2"X24" REBAR WITH #13408" REBAR |  | UPL — UNDERGROUND PHONE LINE |
|  | FOUND 1/2" REBAR ORIGIN UNKNOWN |  | GAS — GAS LINE |
|  | FOUND 5/8" REBAR (ARMSTRONG) |  | UEL — UNDERGROUND ELECTRIC LINE |
|  | FOUND 3/4" IRON PIPE WITH THIMBLE |  | SS — SANITARY SEWER LINE |
|  | FOUND 3/4" IRON PIPE |  | — SANITARY SEWER LINE |
|  | CALCULATED POINT |  | — SANITARY SEWER SERVICE LINE |
|  | SET MAG NAIL |  | SANITARY SEWER MANHOLE |
|  | ELECTRIC BOX | | |
|  | POWER POLE | | |
|  | ELECTRIC TRANSFORMER | | |
|  | TELEPHONE RISER | | |
|  | CABLE RISER | | |
|  | GUY ANCHOR | | |

COORDINATE LEGEND



SANITARY SEWER LINE POINTS			
PNT#	EASTING	NORTHING	DESCRIPTION
1	1648087.7294	1691504.3749	EXISTING MANHOLE
2	1648094.8855	1691029.3327	5' DIA. MANHOLE
3	1648203.3163	1691030.8196	4' DIA. MANHOLE
4	1648093.3940	1691138.4429	EXISTING MANHOLE

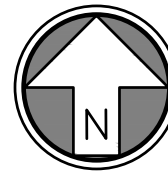


GRAPHIC SCALE



40 0

- SANITARY NOTE**
- ALL NORTHINGS, EASTINGS, AND ALIGNMENT STATIONING FOR SANITARY STRUCTURES ARE TO CENTER OF STRUCTURE UNLESS STATED OTHERWISE.
 - PIPE EMBEDMENT UNDER PAVEMENT SHALL BE SAND BACKFILL.
 - RCE= REINFORCED CONCRETE ENCASEMENT. SEE DETAIL THIS SHEET.

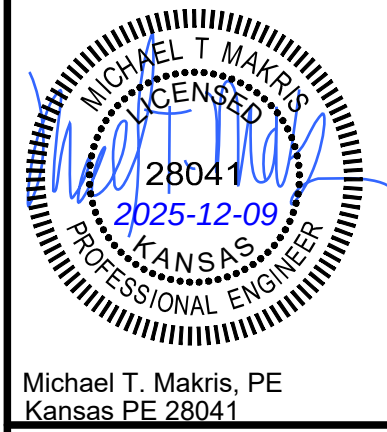

Prepared For:
CITY OF WICHITA
455 N MAIN ST
WICHITA, KS
316-942-4482

**SANITARY SEWER IMPROVEMENTS
EMERGENCY WINTER SHELTER
WICHITA, KS**

PLAN AND PROFILE

Design: WTG | Drawn: WTG
Checked: MTM
Issue Date: 07/10/2025
Project Number: 017852

