
4 of pg #35

DM. 1637.37' IN TROY FIRE HYD. N.W. COR. PERSHING & MORRIS

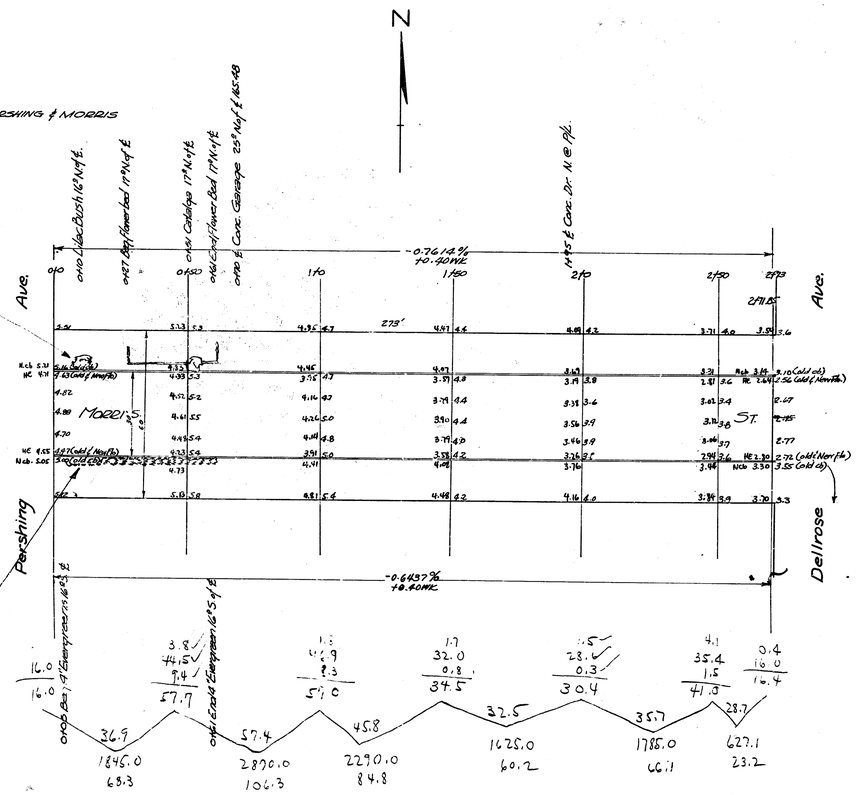

Remove from Parking
Notify owner in time
to move them if he
wants to save them.

Jno. C. Sellers
Dir. of Parking

Property

63.3	
106.3	
84.8	
60.2	
66.1	
23.2	
408.9	
40.9	7.0%
459.8	CU. YDS.

MORRIS ST.
EL. PERSHING to W.L. DELLROSE
30' CONC. & CB.
CITY OF WICHITA, KANSAS
L. K. WHITE CITY ENGINEER
AUGUST 1949 PROJECT NO. C19-147