
BM 1107.06 80# spike NE side HLP SW cor. St. Francis & Morris.

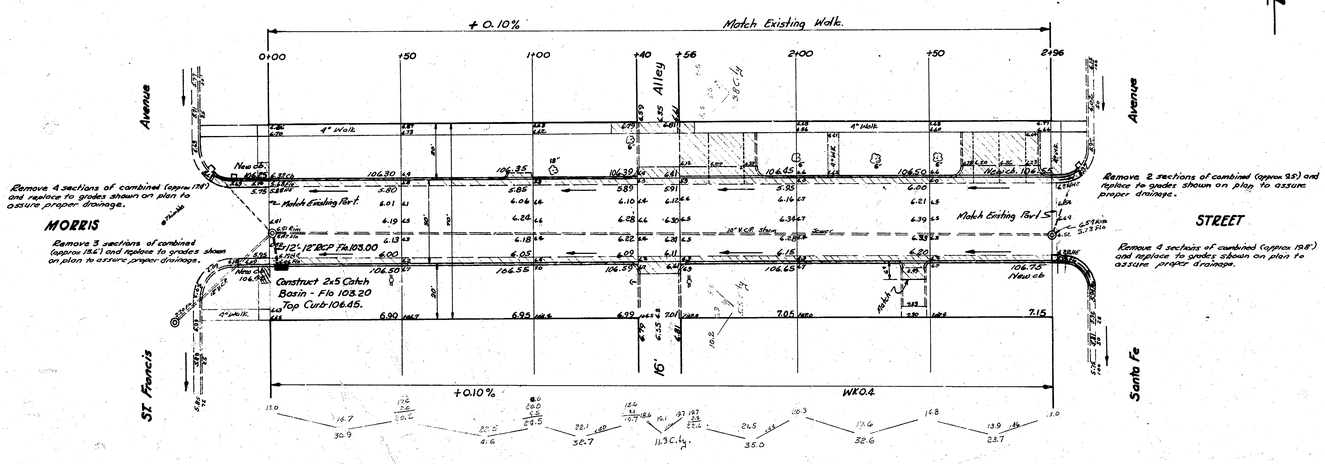

Excavation Totals-

Property	City
196.5	20.6
+10% 19.7	+10% 2.1
216.2 Cu yds.	22.7 Cu yds.

MORRIS STREET

EL ST Francis to WL Santa Fe

30' Conc & Cb.

CITY OF WICHITA, KANSAS

B.E. SMITH CITY ENGINEER

OCT. 1951 PROJ. NO. C 17-62

B.E. SMITH LICENSED 436 KANSAS PROFESSIONAL ENGINEER

JOHN W. EPPERSON LICENSED 531 KANSAS PROFESSIONAL ENGINEER

Survey Book 142 Y
Plan drawing
Inc drawing
Checked