


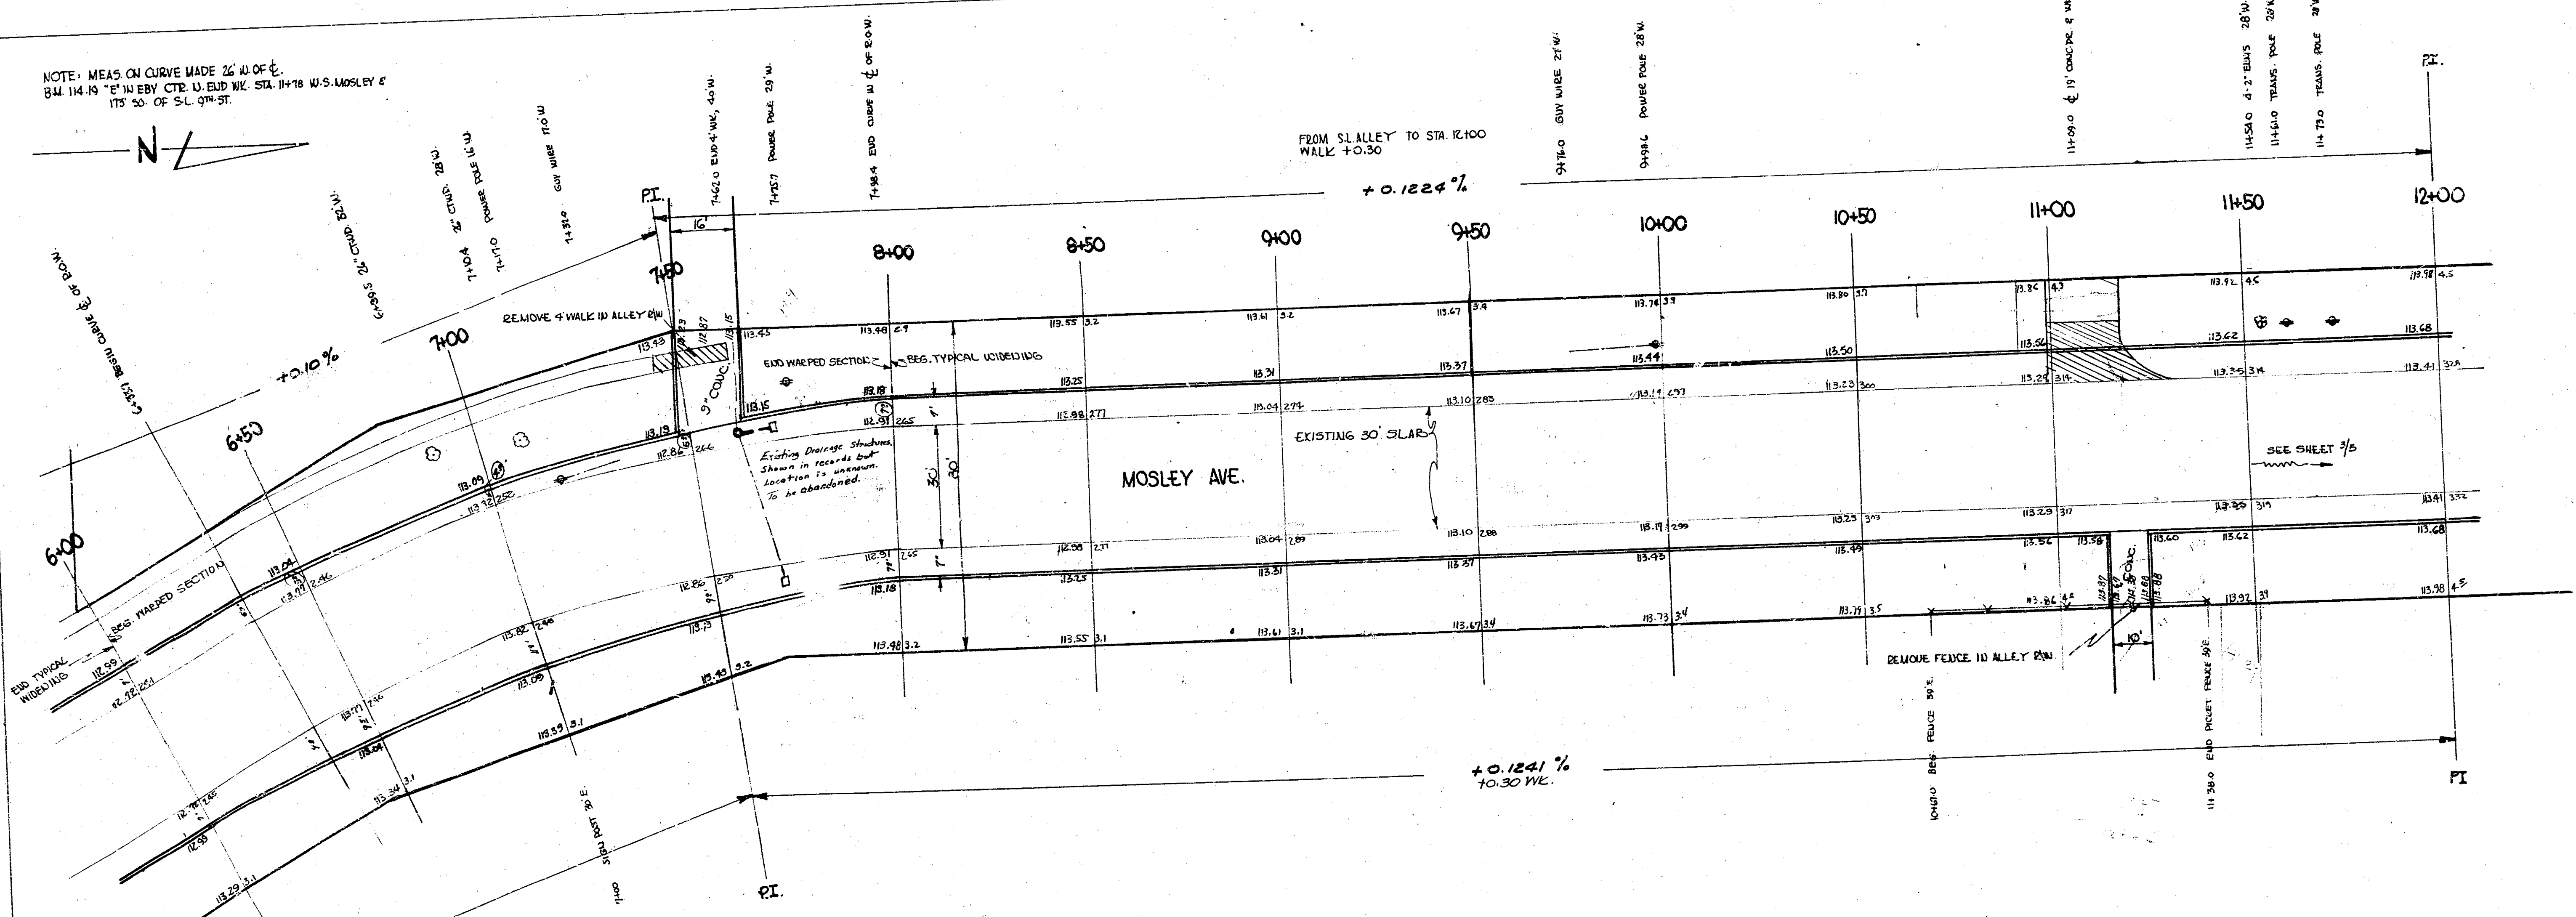

NOTE: MEAS ON CURVE MADE 26' W OF C.  
BAL 114.19 "E" IN EBY CTR. U. END W.C. STA. 11+76 W-5 MOSLEY &  
175' 50" OF SL. 4TH ST.




NOTE: BETWEEN STA 6+00 & STA 8+00 SEE CROSS-SECTIONS  
FOR ELEVATIONS

NOTE: ELEVATION IS TAKEN FROM CROSS-SECTIONS.



MOSLEY AVE.

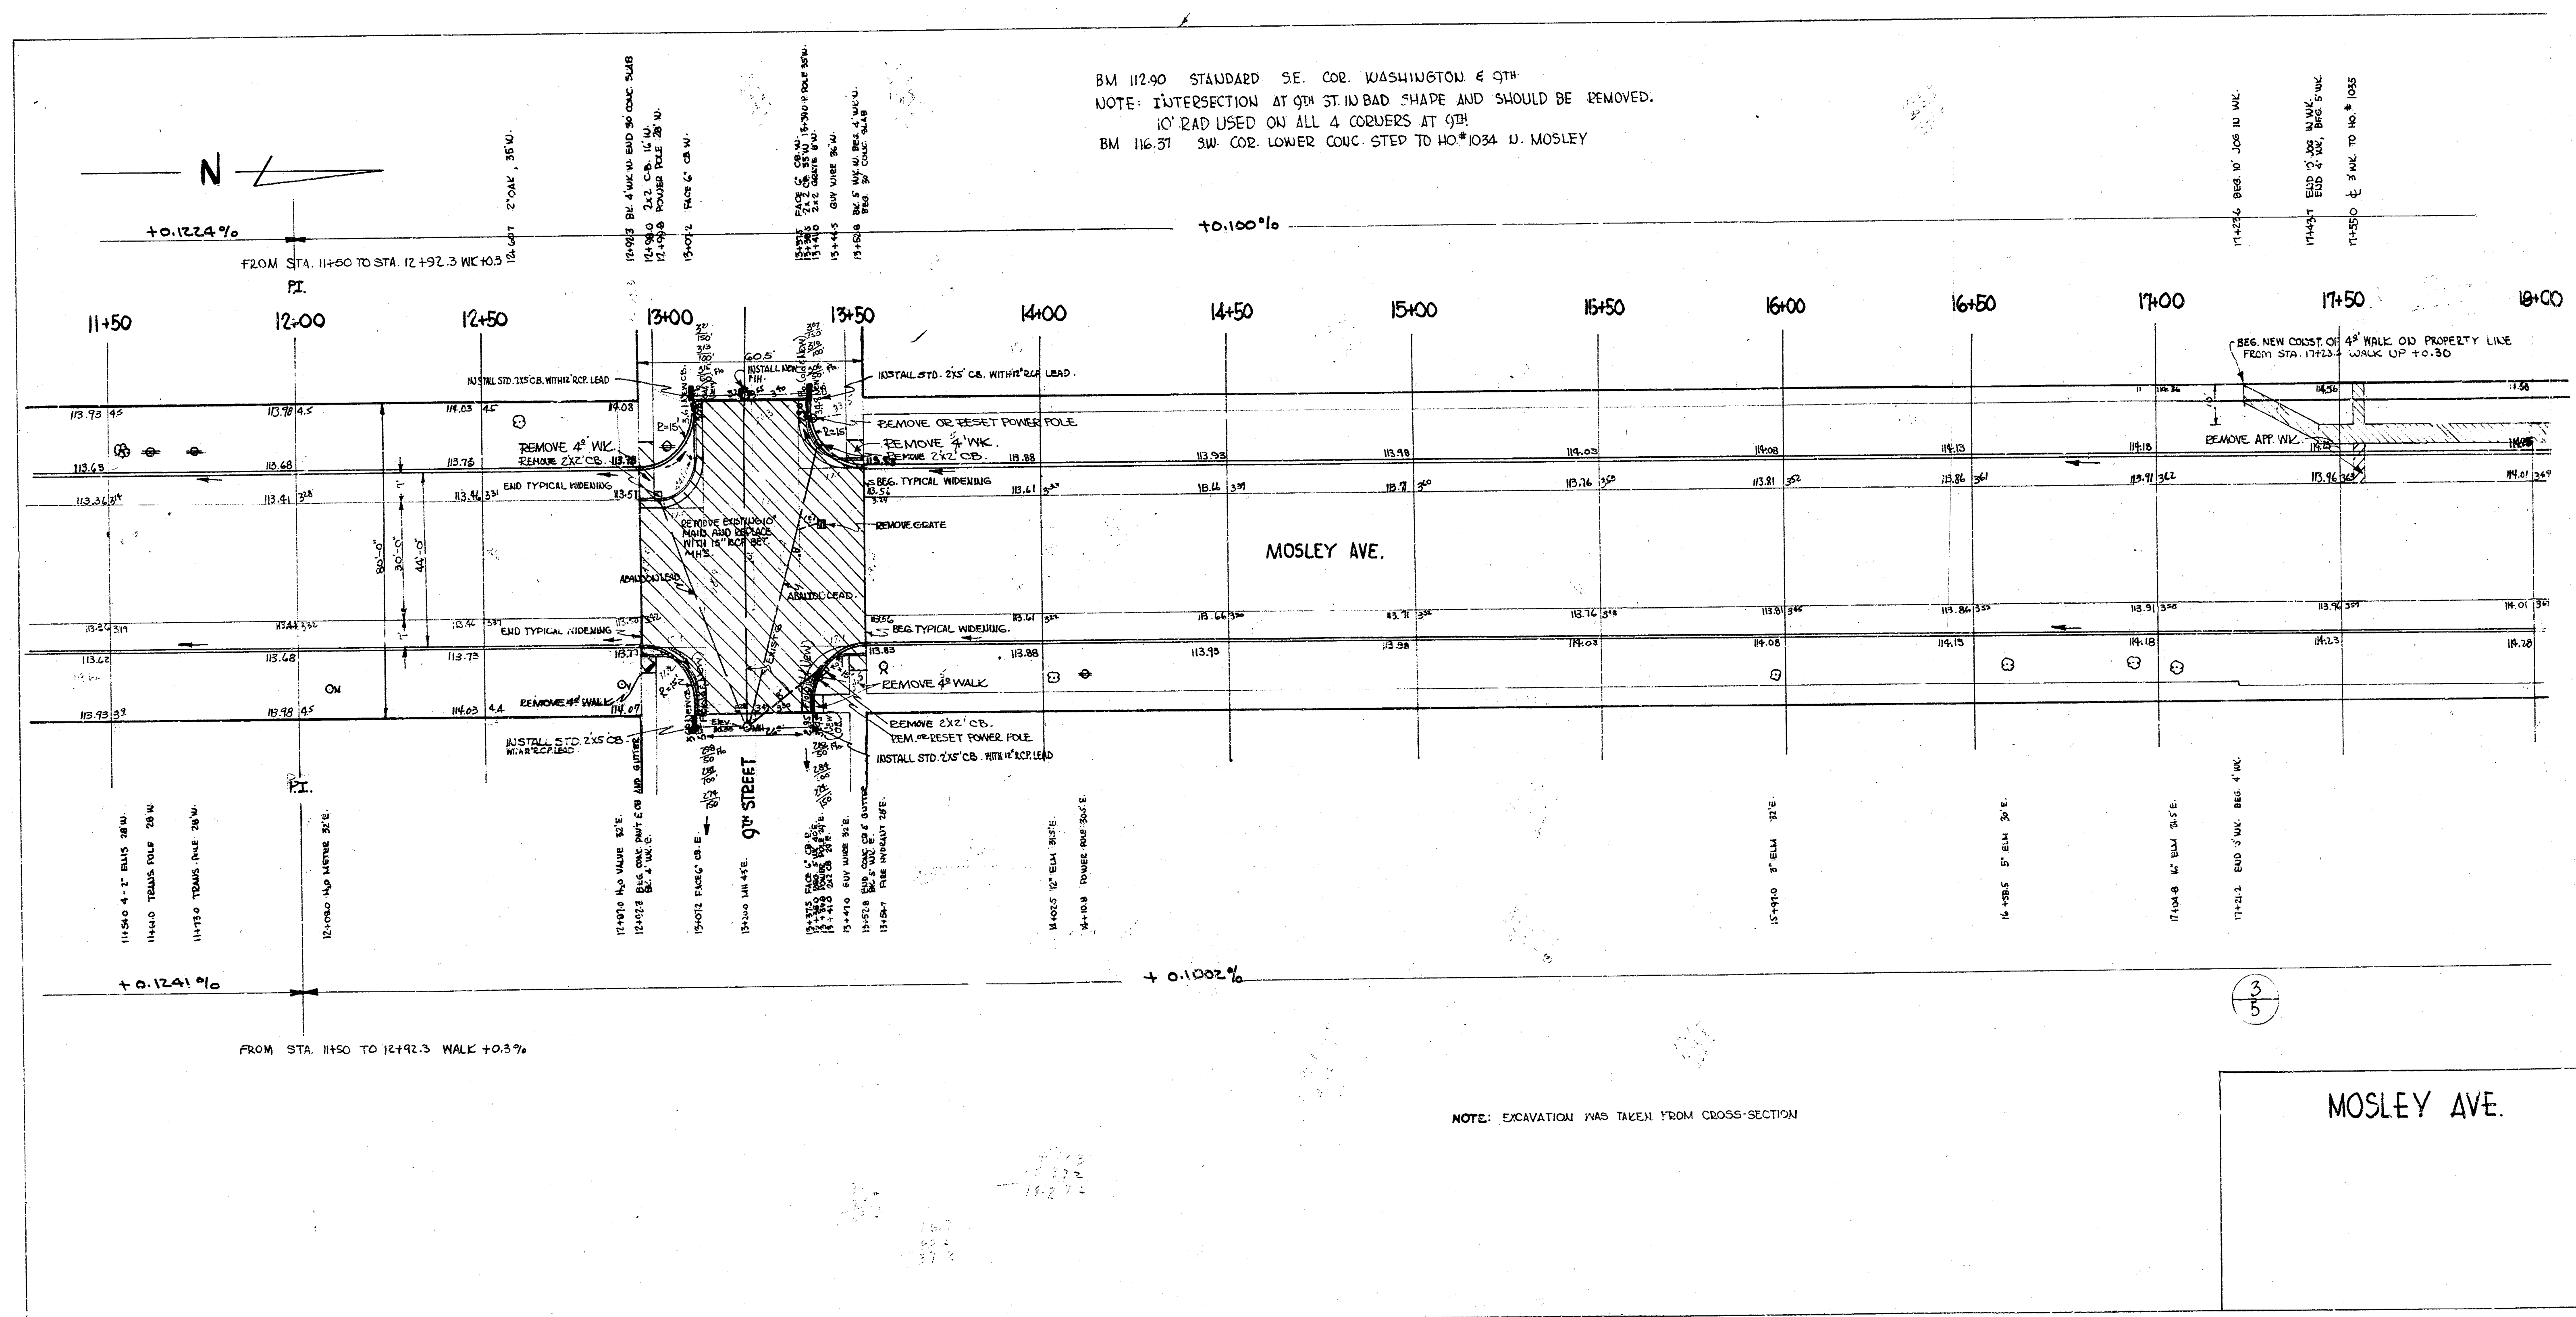

NOTE: EXCAVATION WAS TAKEN FROM CROSS SECTION



3/5

MOSLEY AVE.








# MOSLEY AVENUE S. L. VANCE - S. L. 11th ST 1950

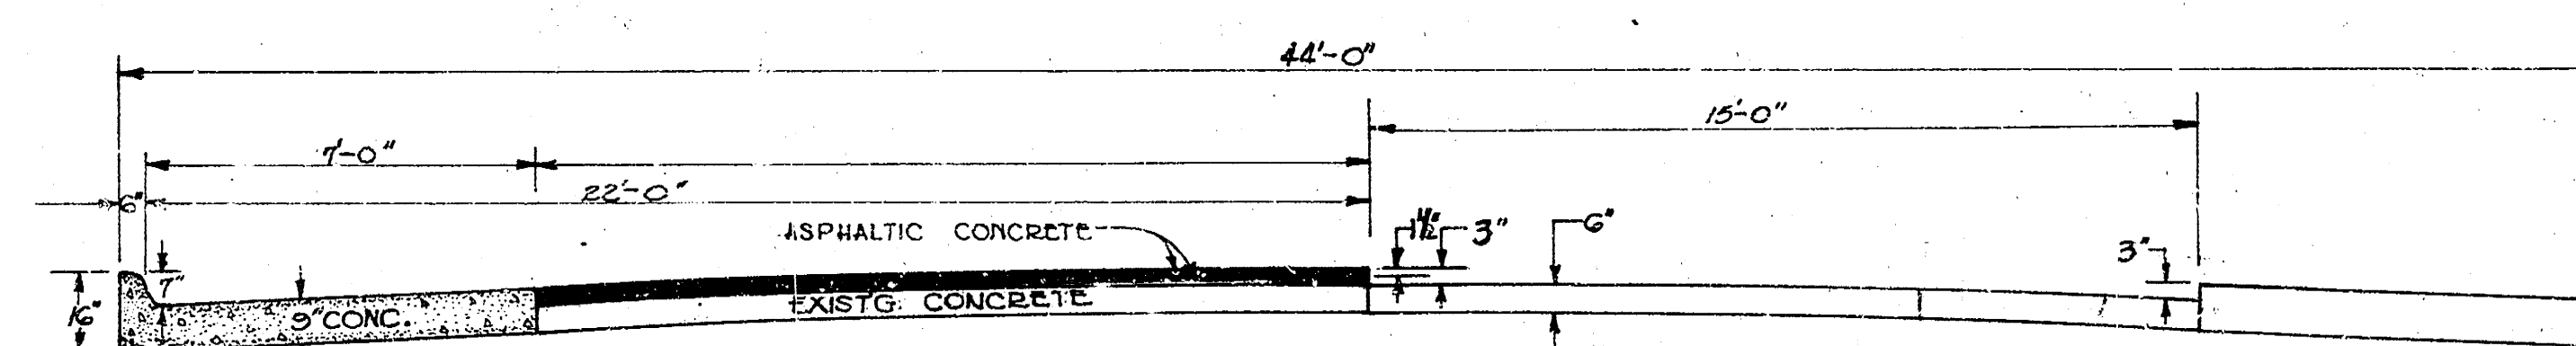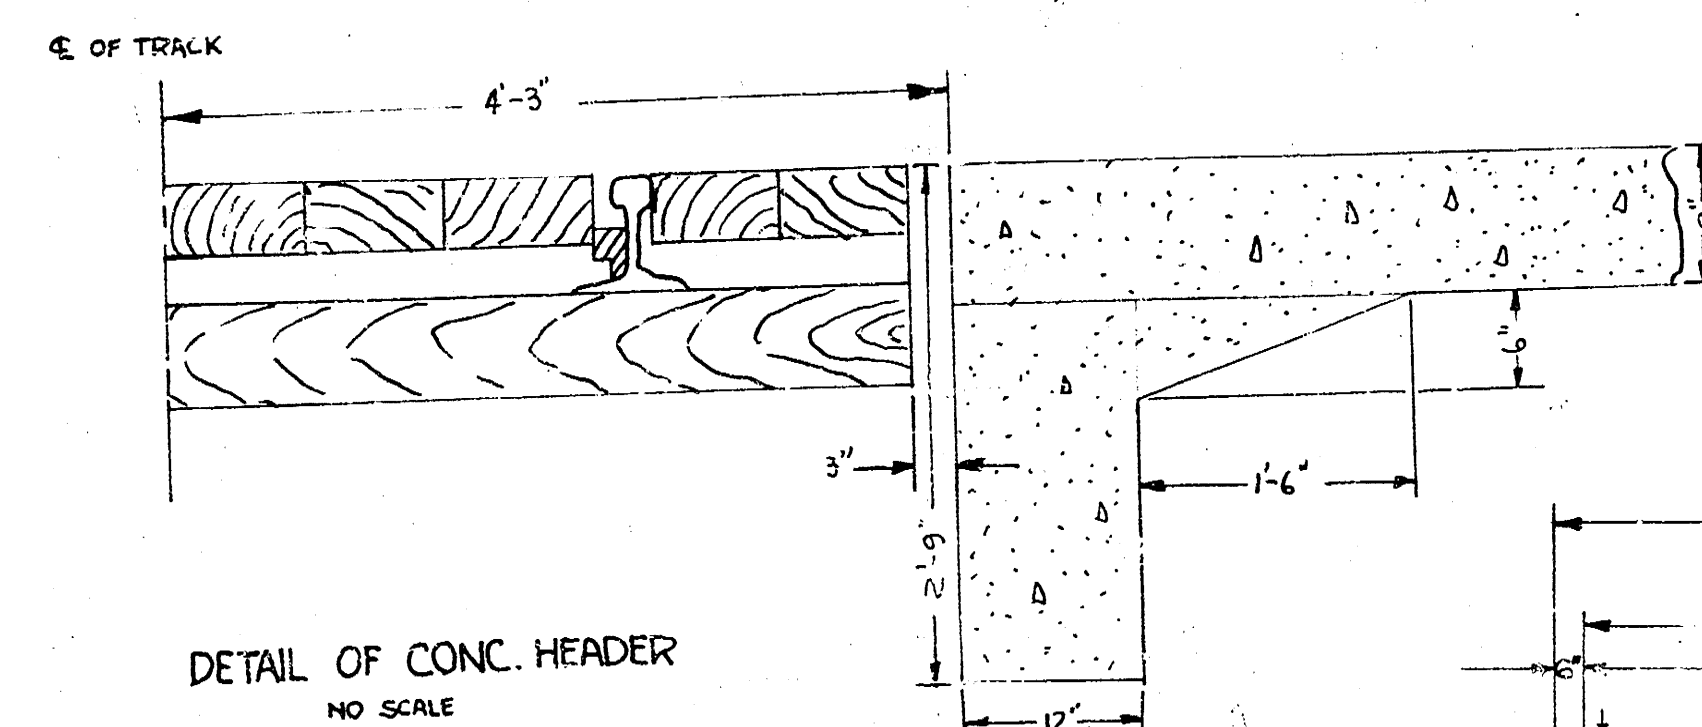

TYPICAL SECTION  
SCALE: 1" = 3'-0"

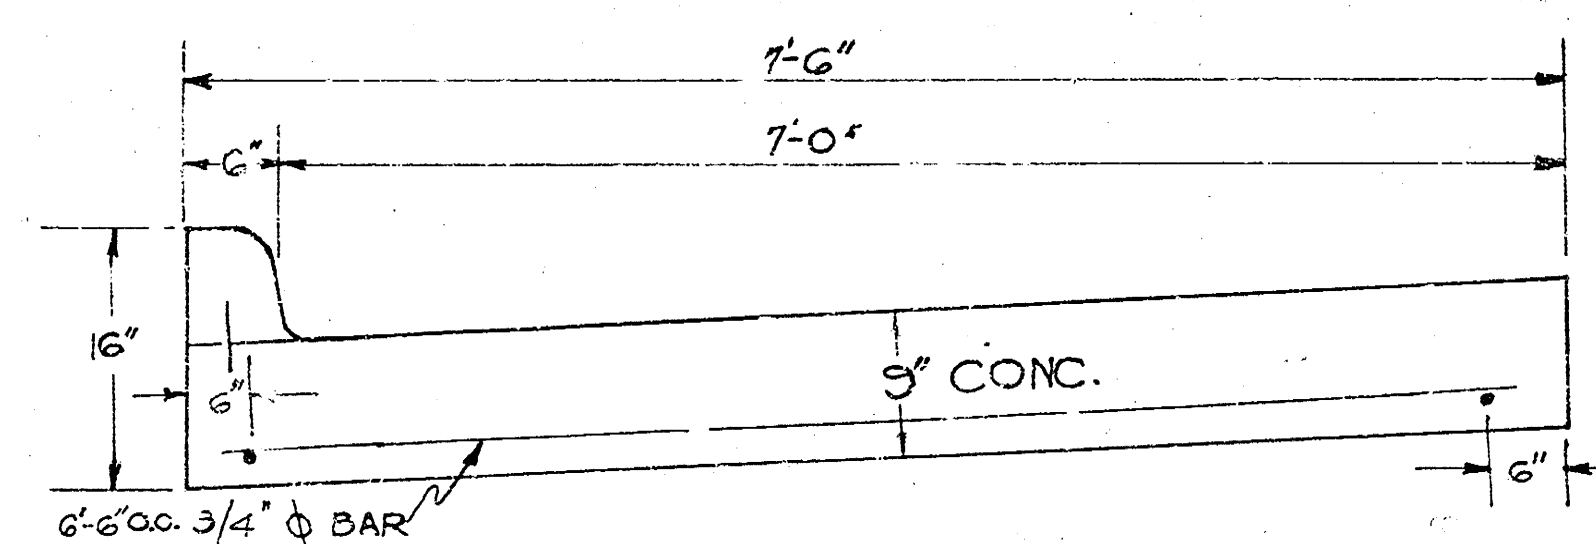







DETAIL OF WIDENING  
SCALE: 1" = 1'-0"

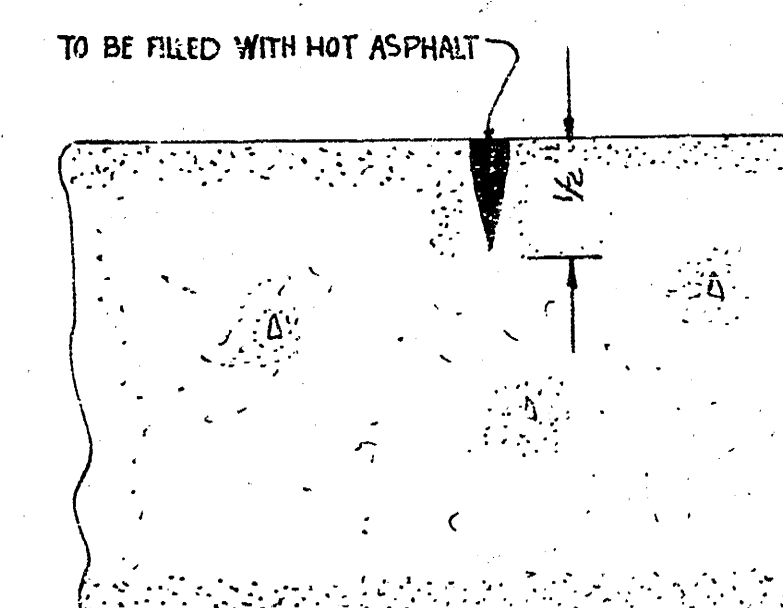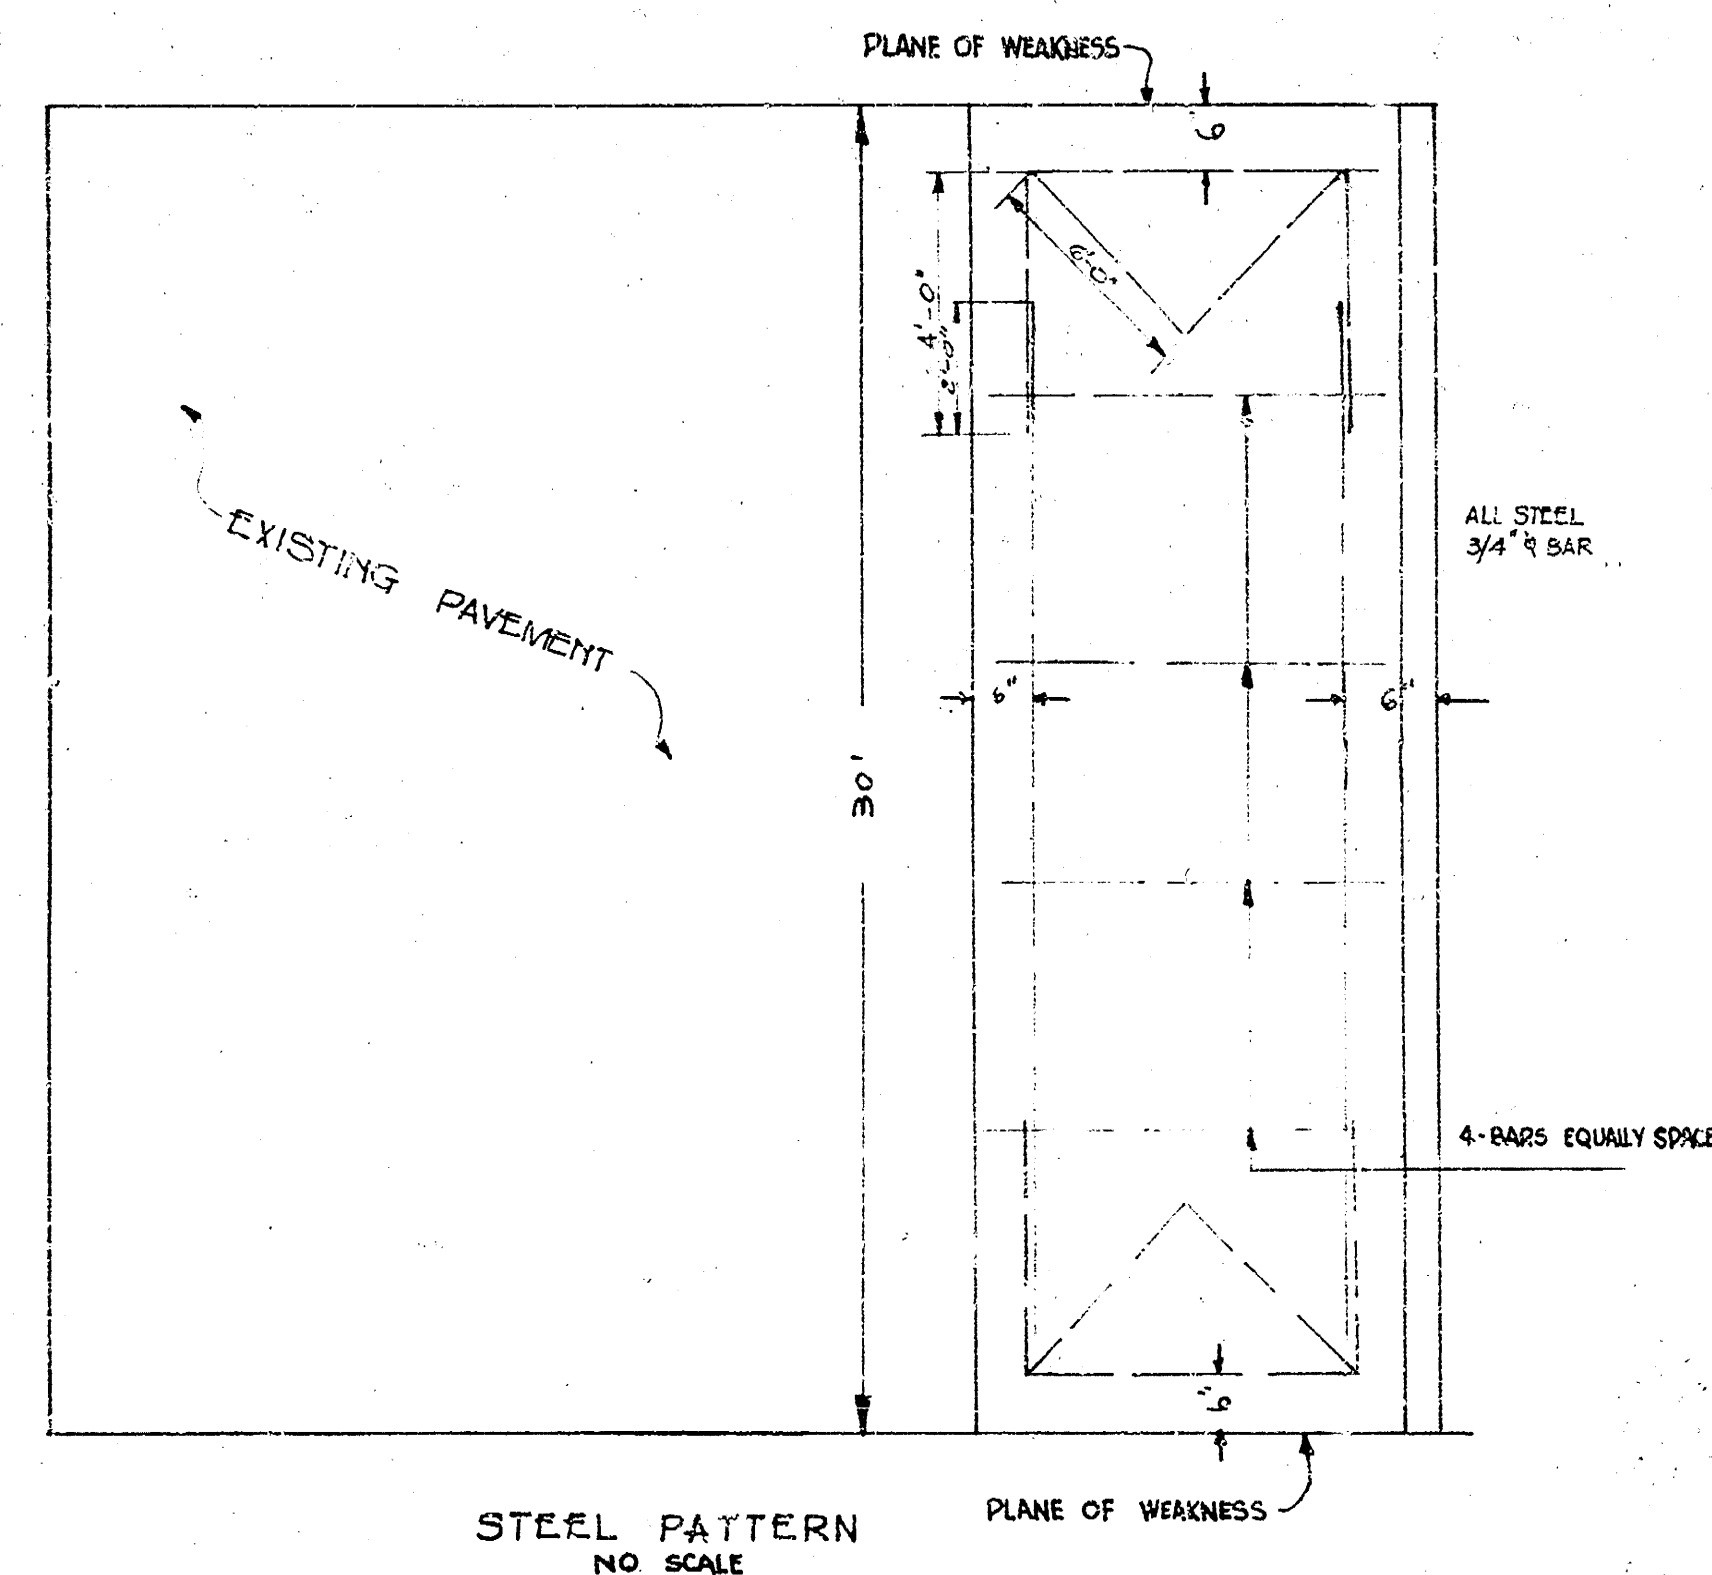

DETAIL OF PLANE OF WEAKNESS  
NO SCALE


NOTE: Every fourth Joint to be an Expansion Joint.


MOSLEY AVENUE  
S.L. 11<sup>th</sup> ST. to the S.L. 13<sup>th</sup> ST.  
1951

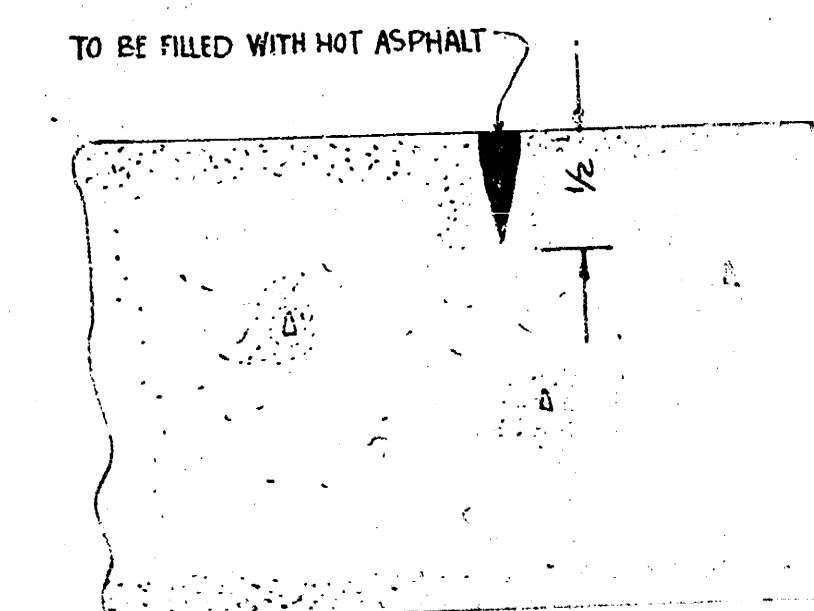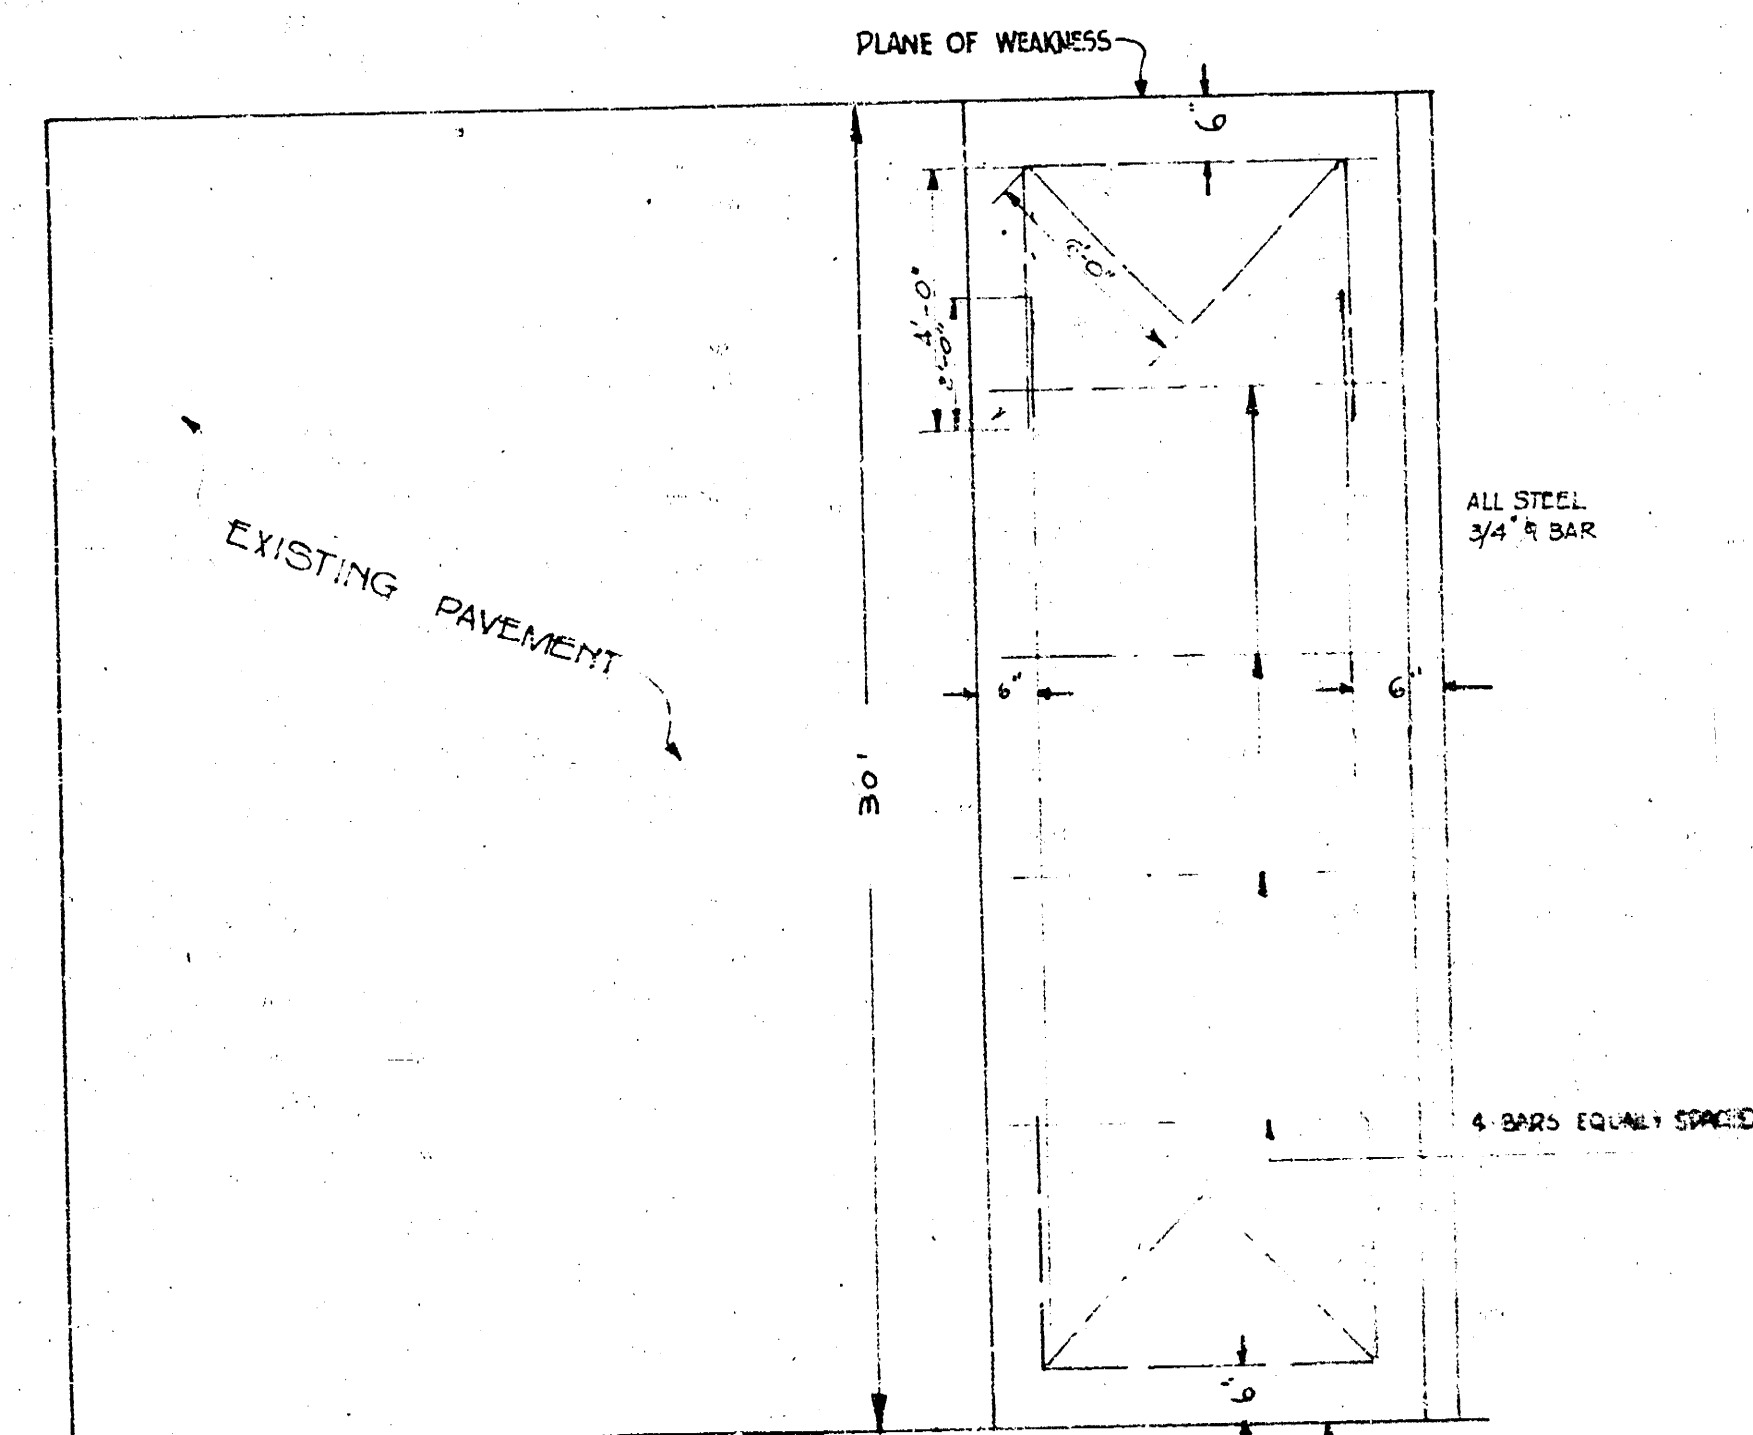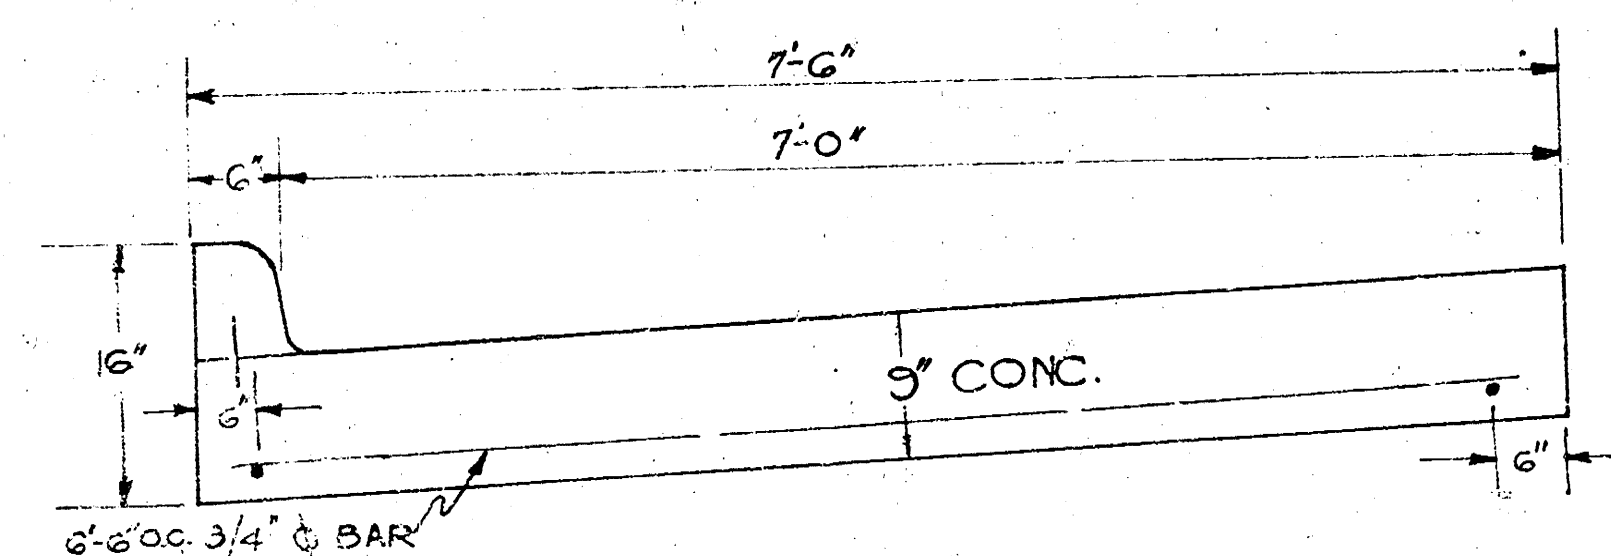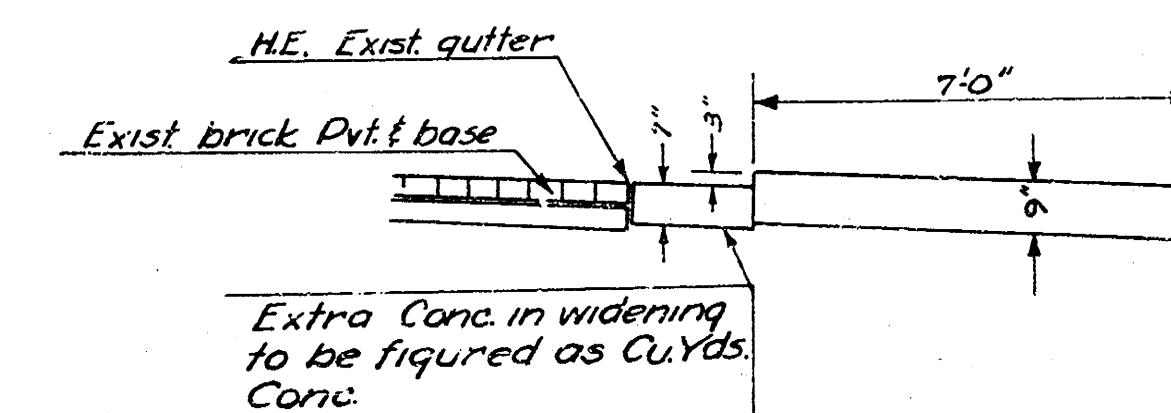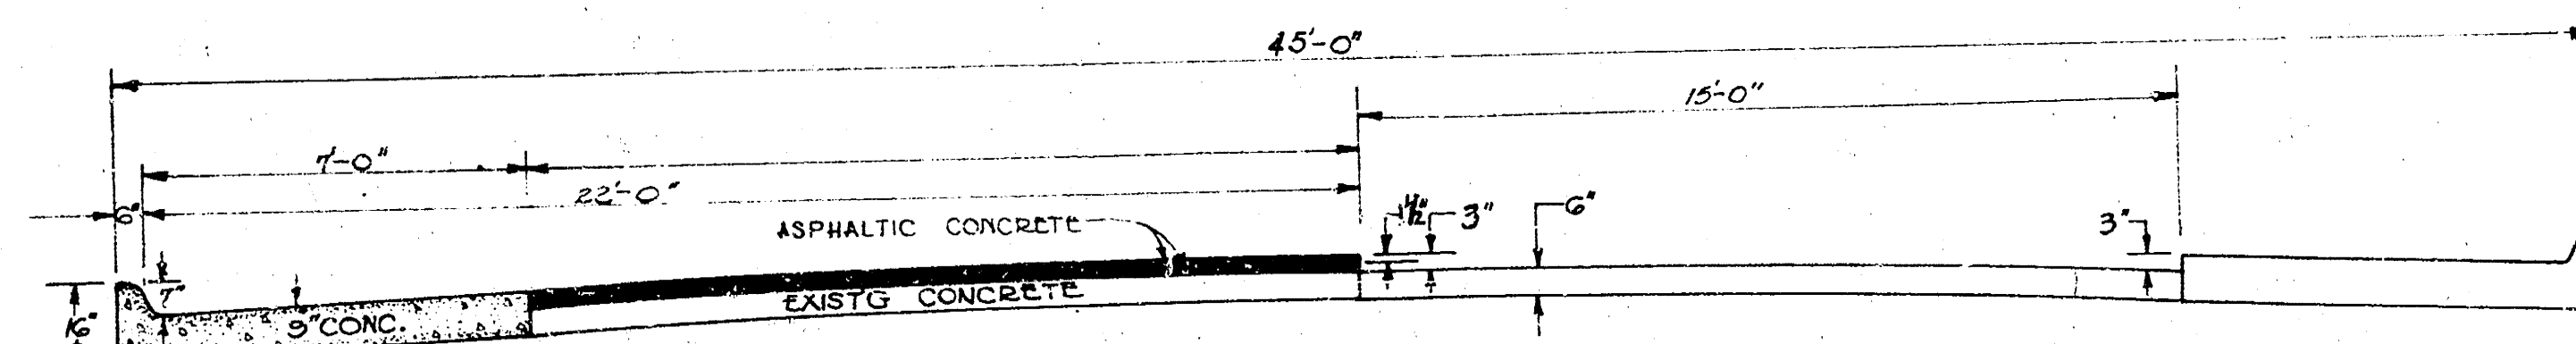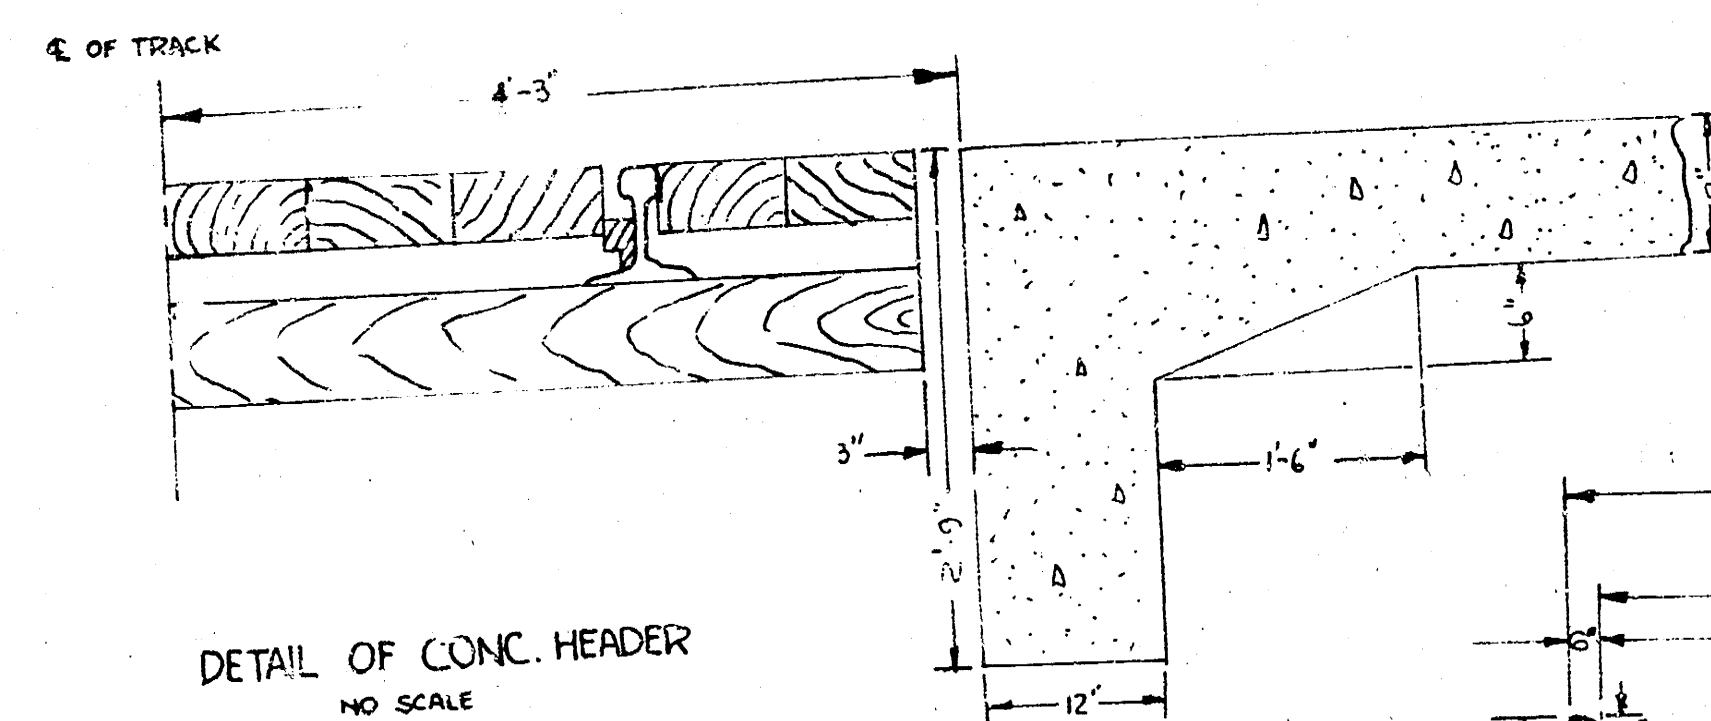



DETAIL OF PLANE OF WEARNESS  
NO SCALE




NOTE: For details of construction see specification.

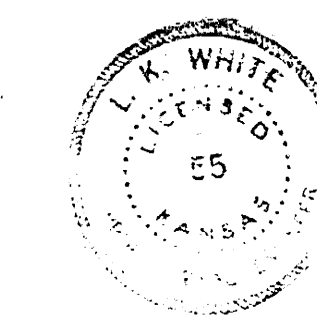

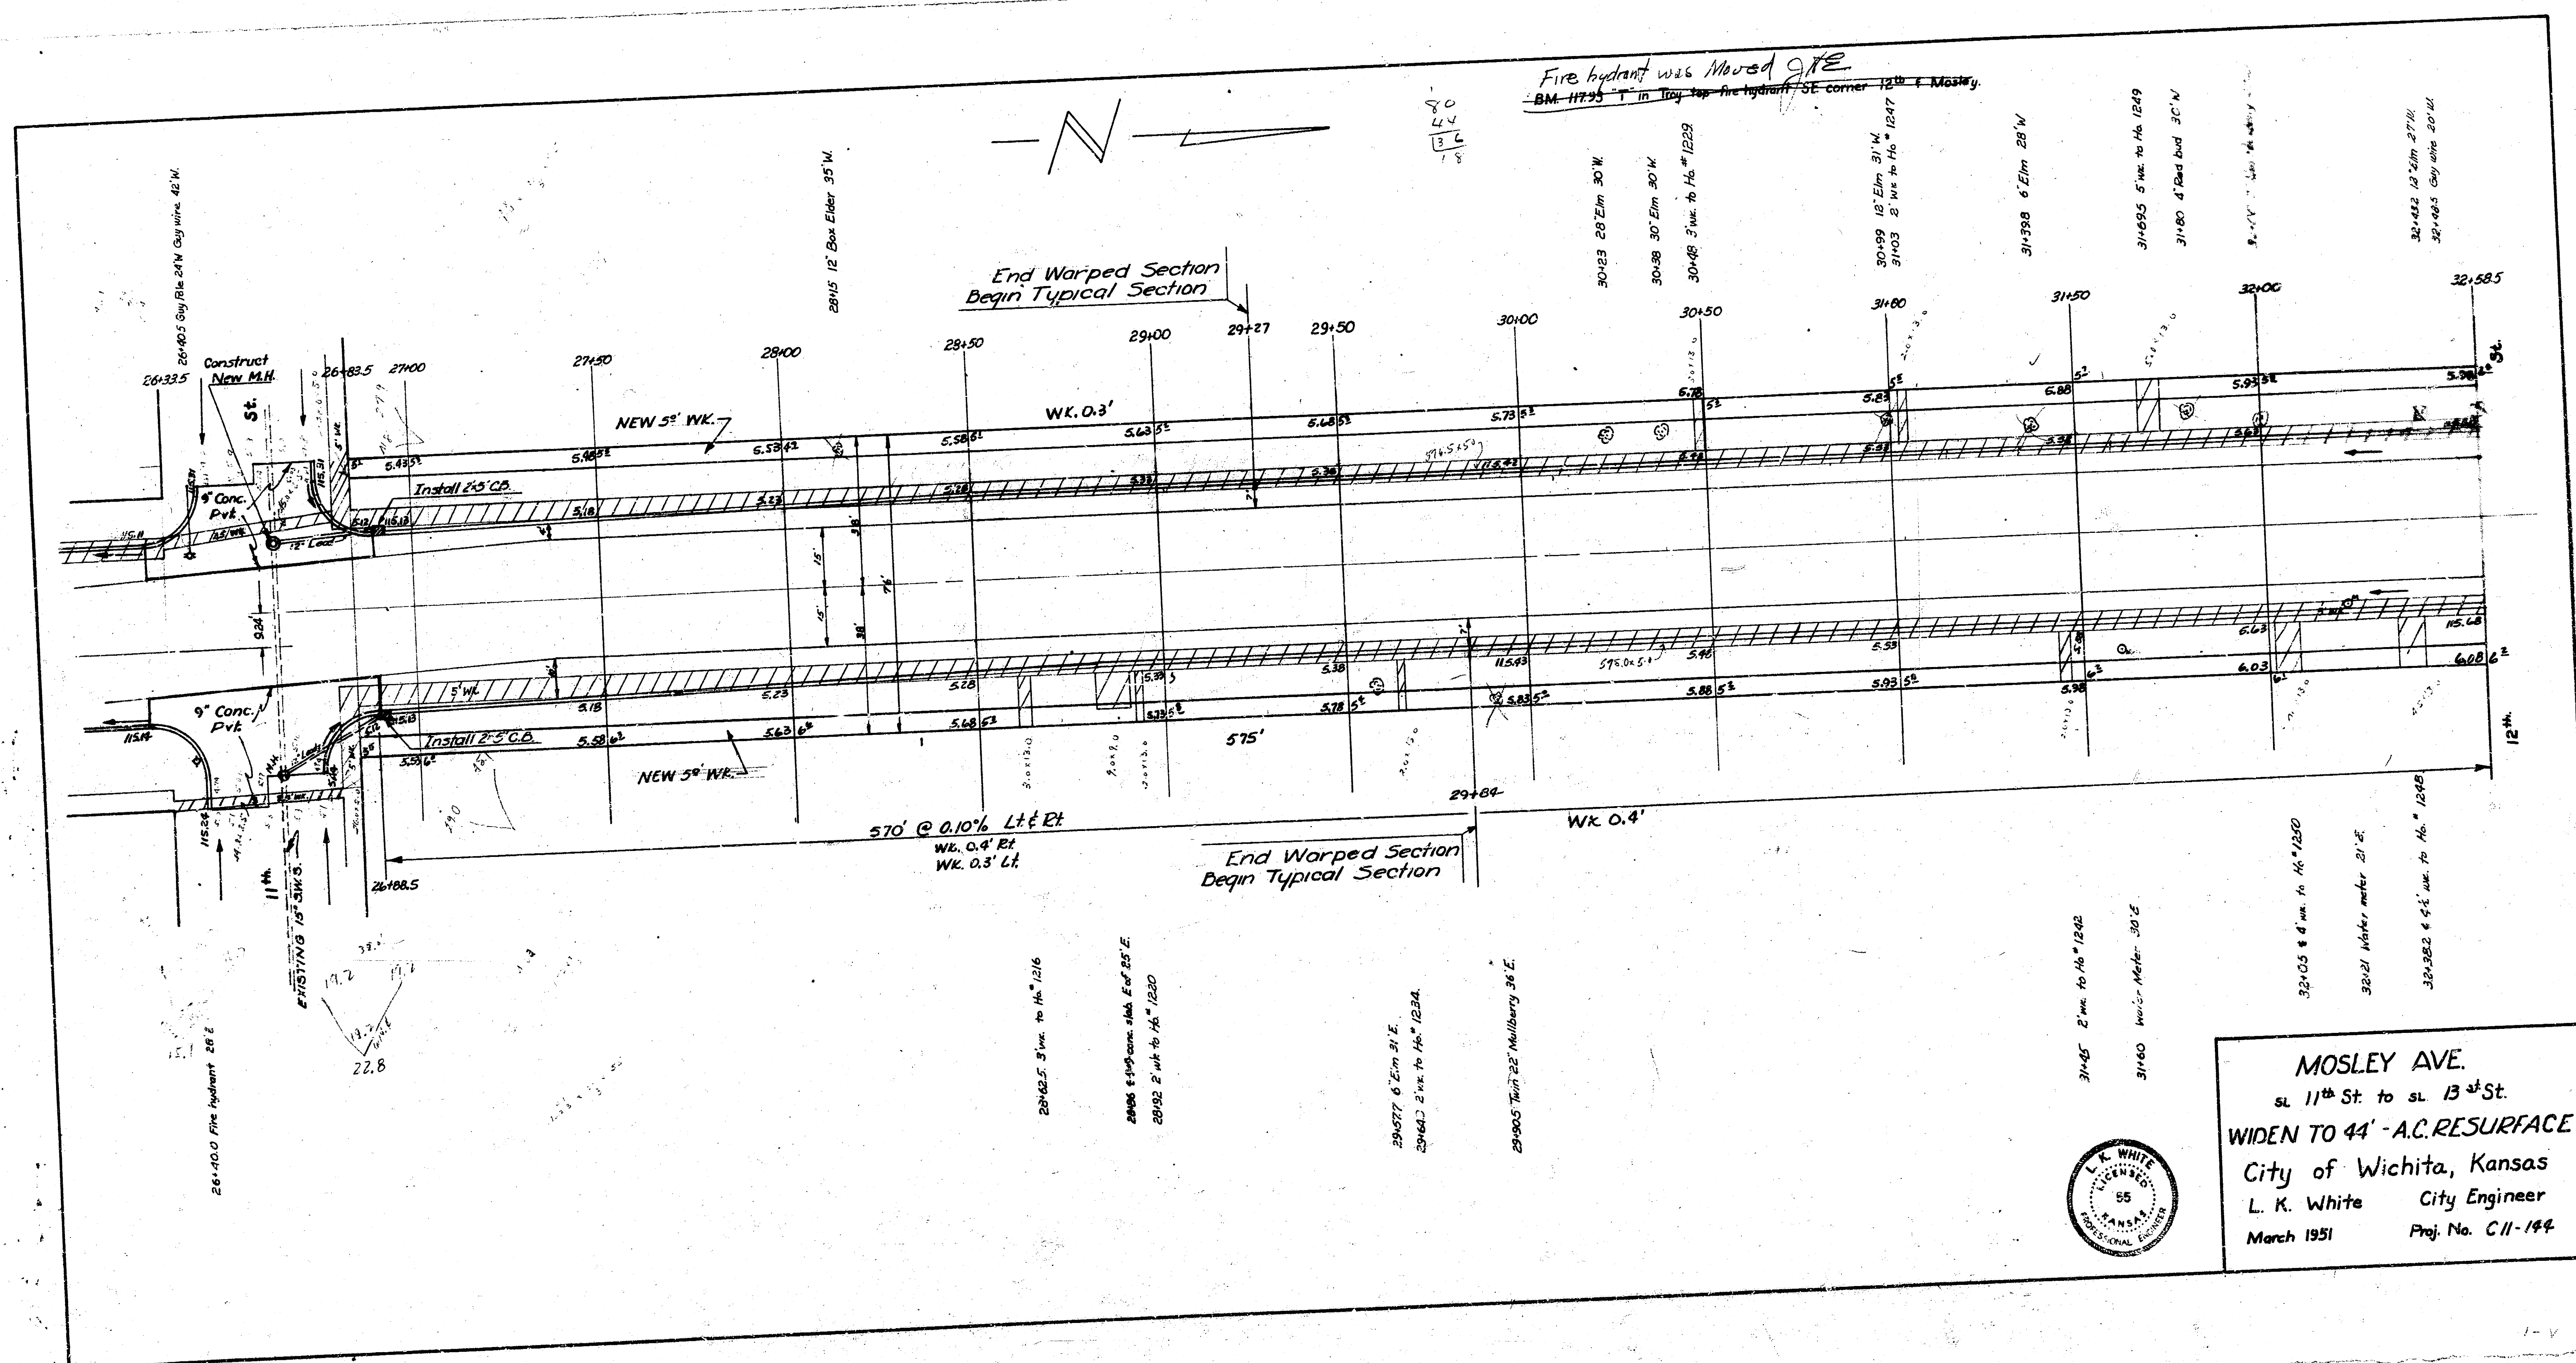

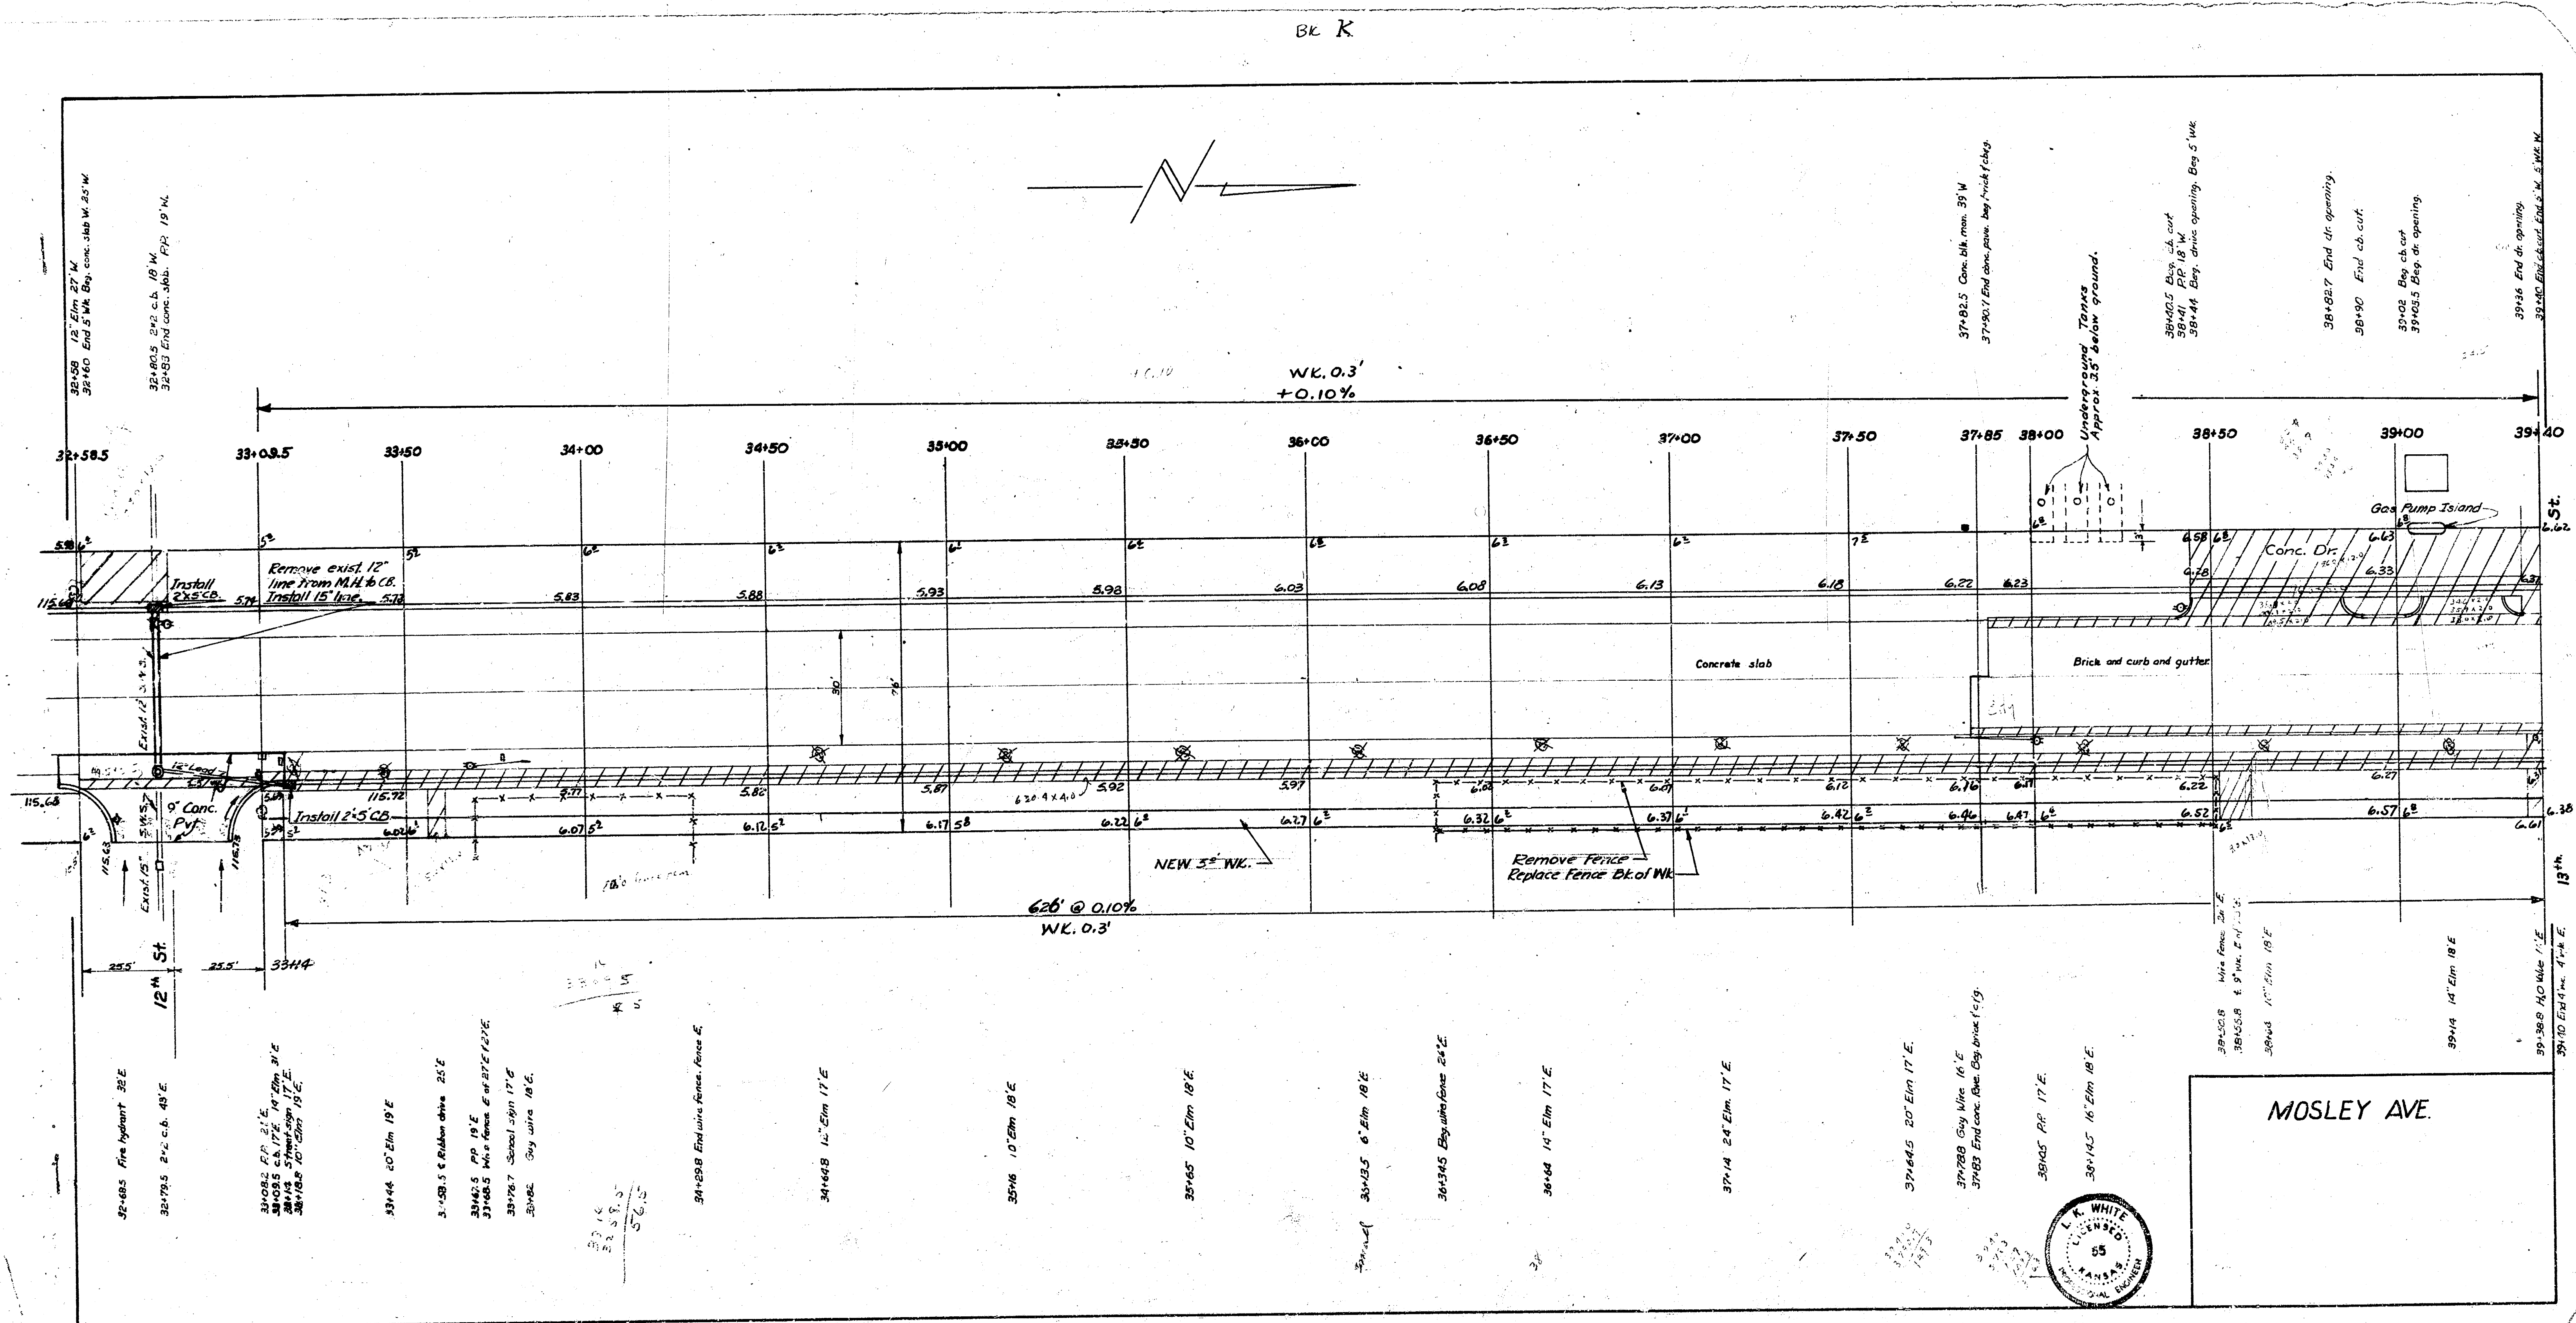

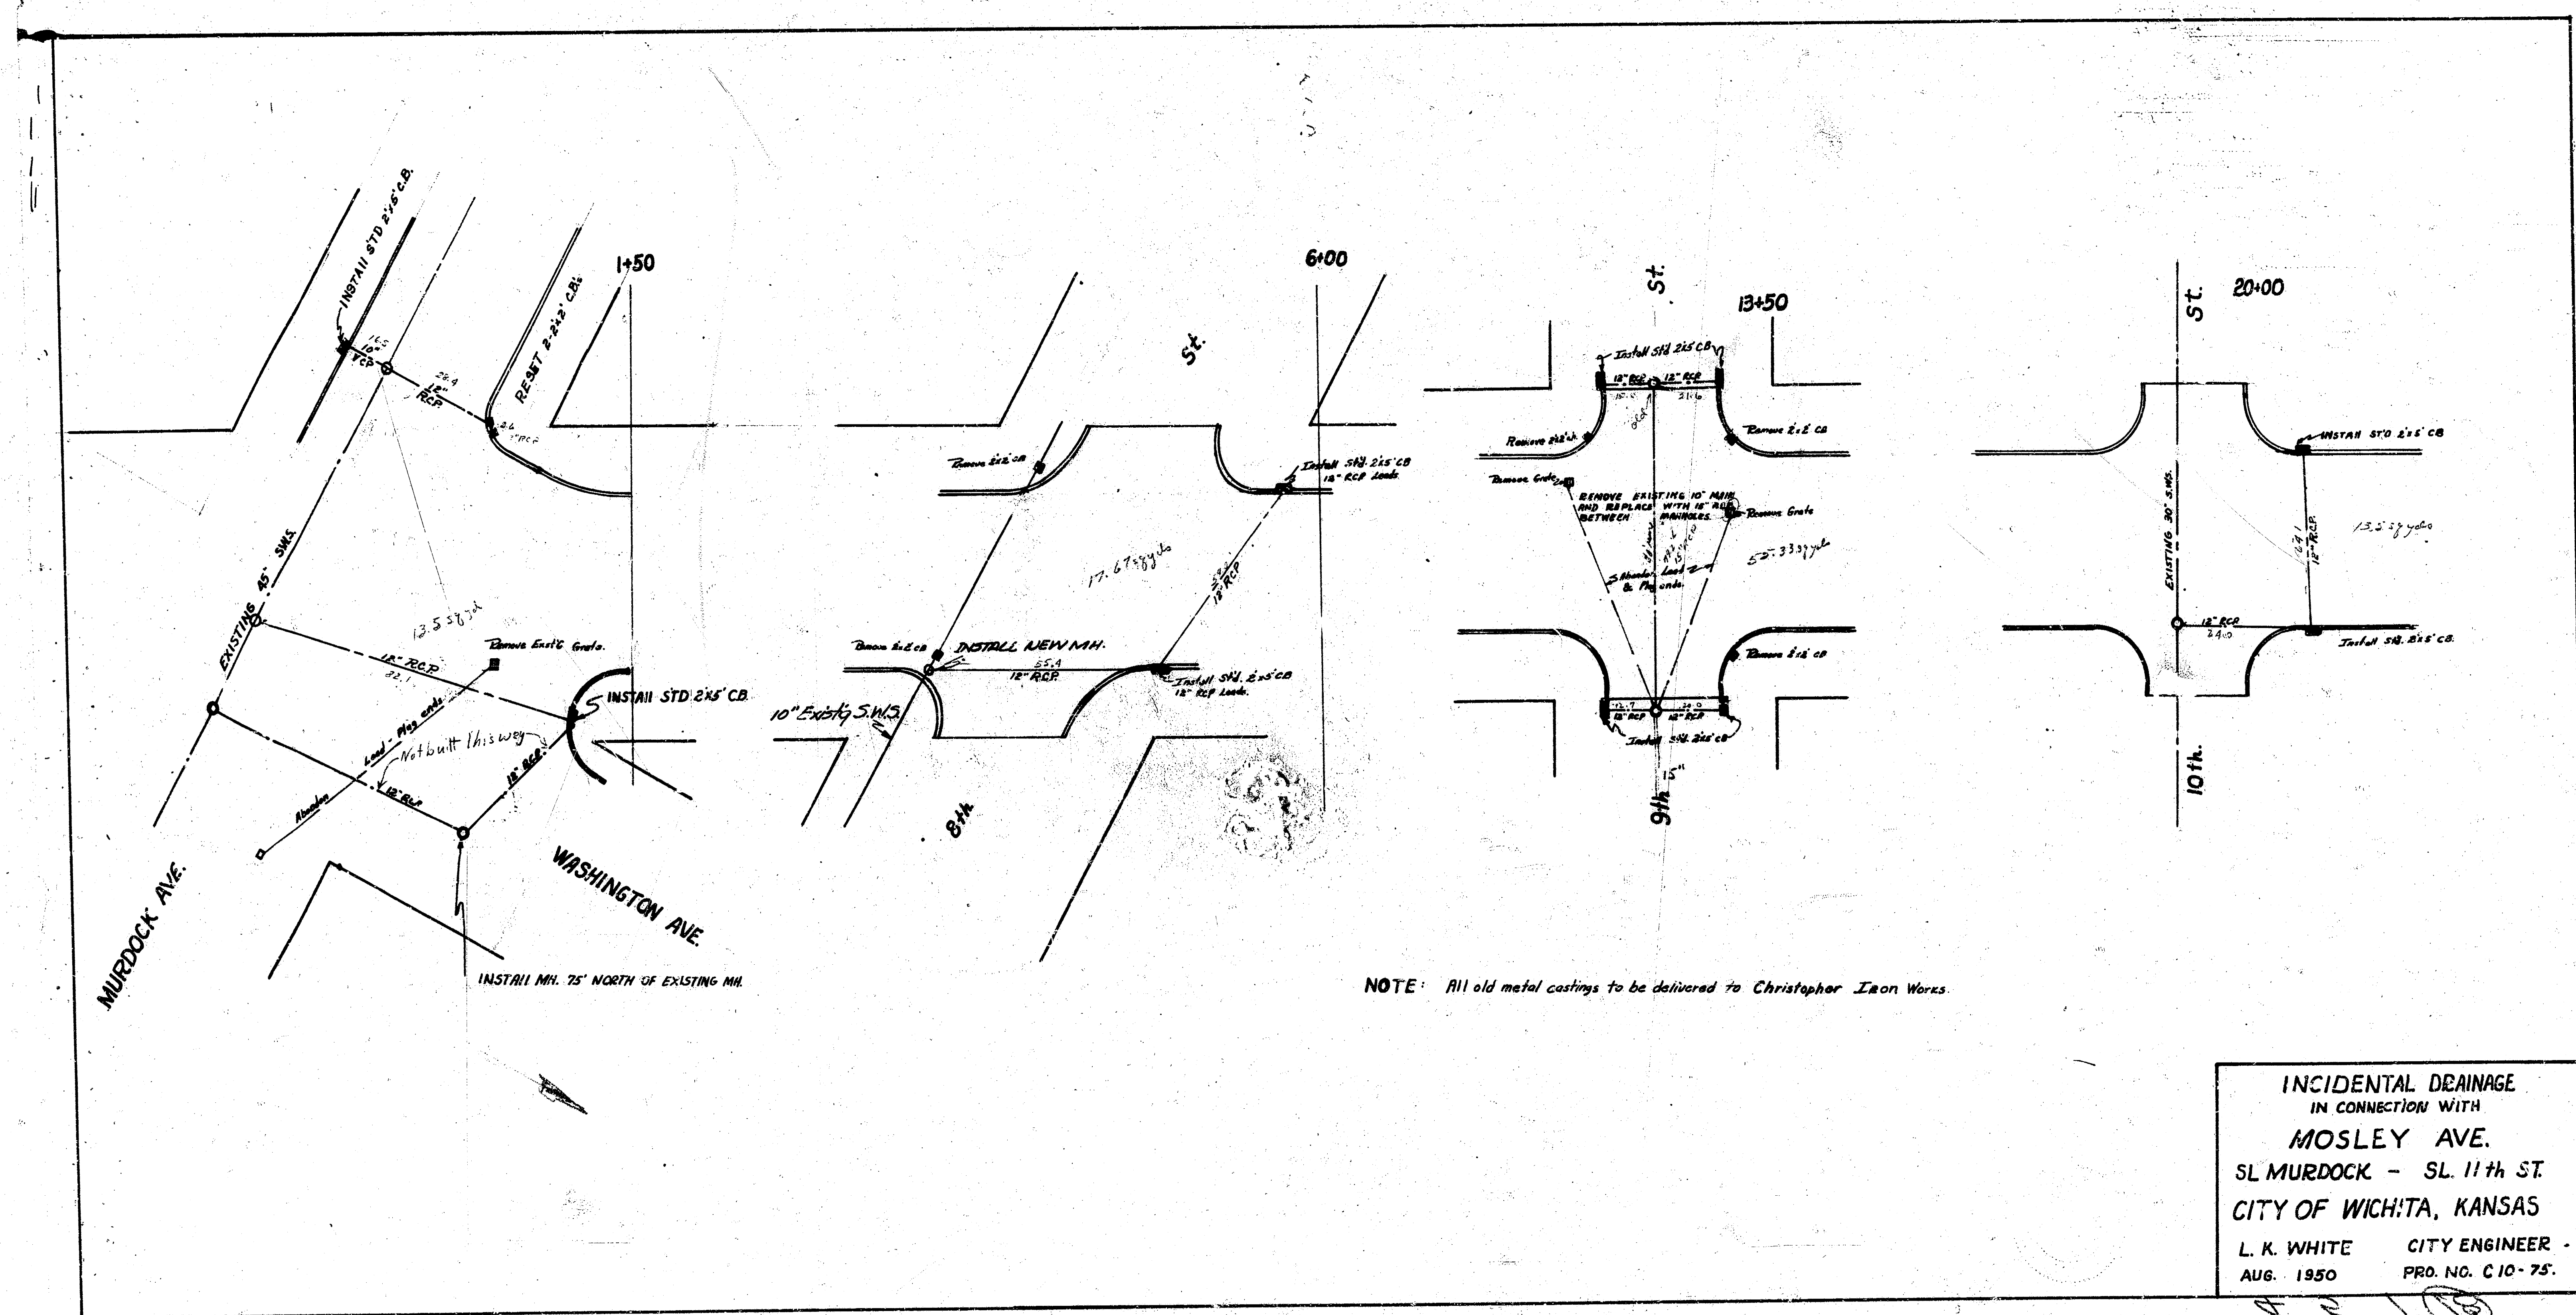

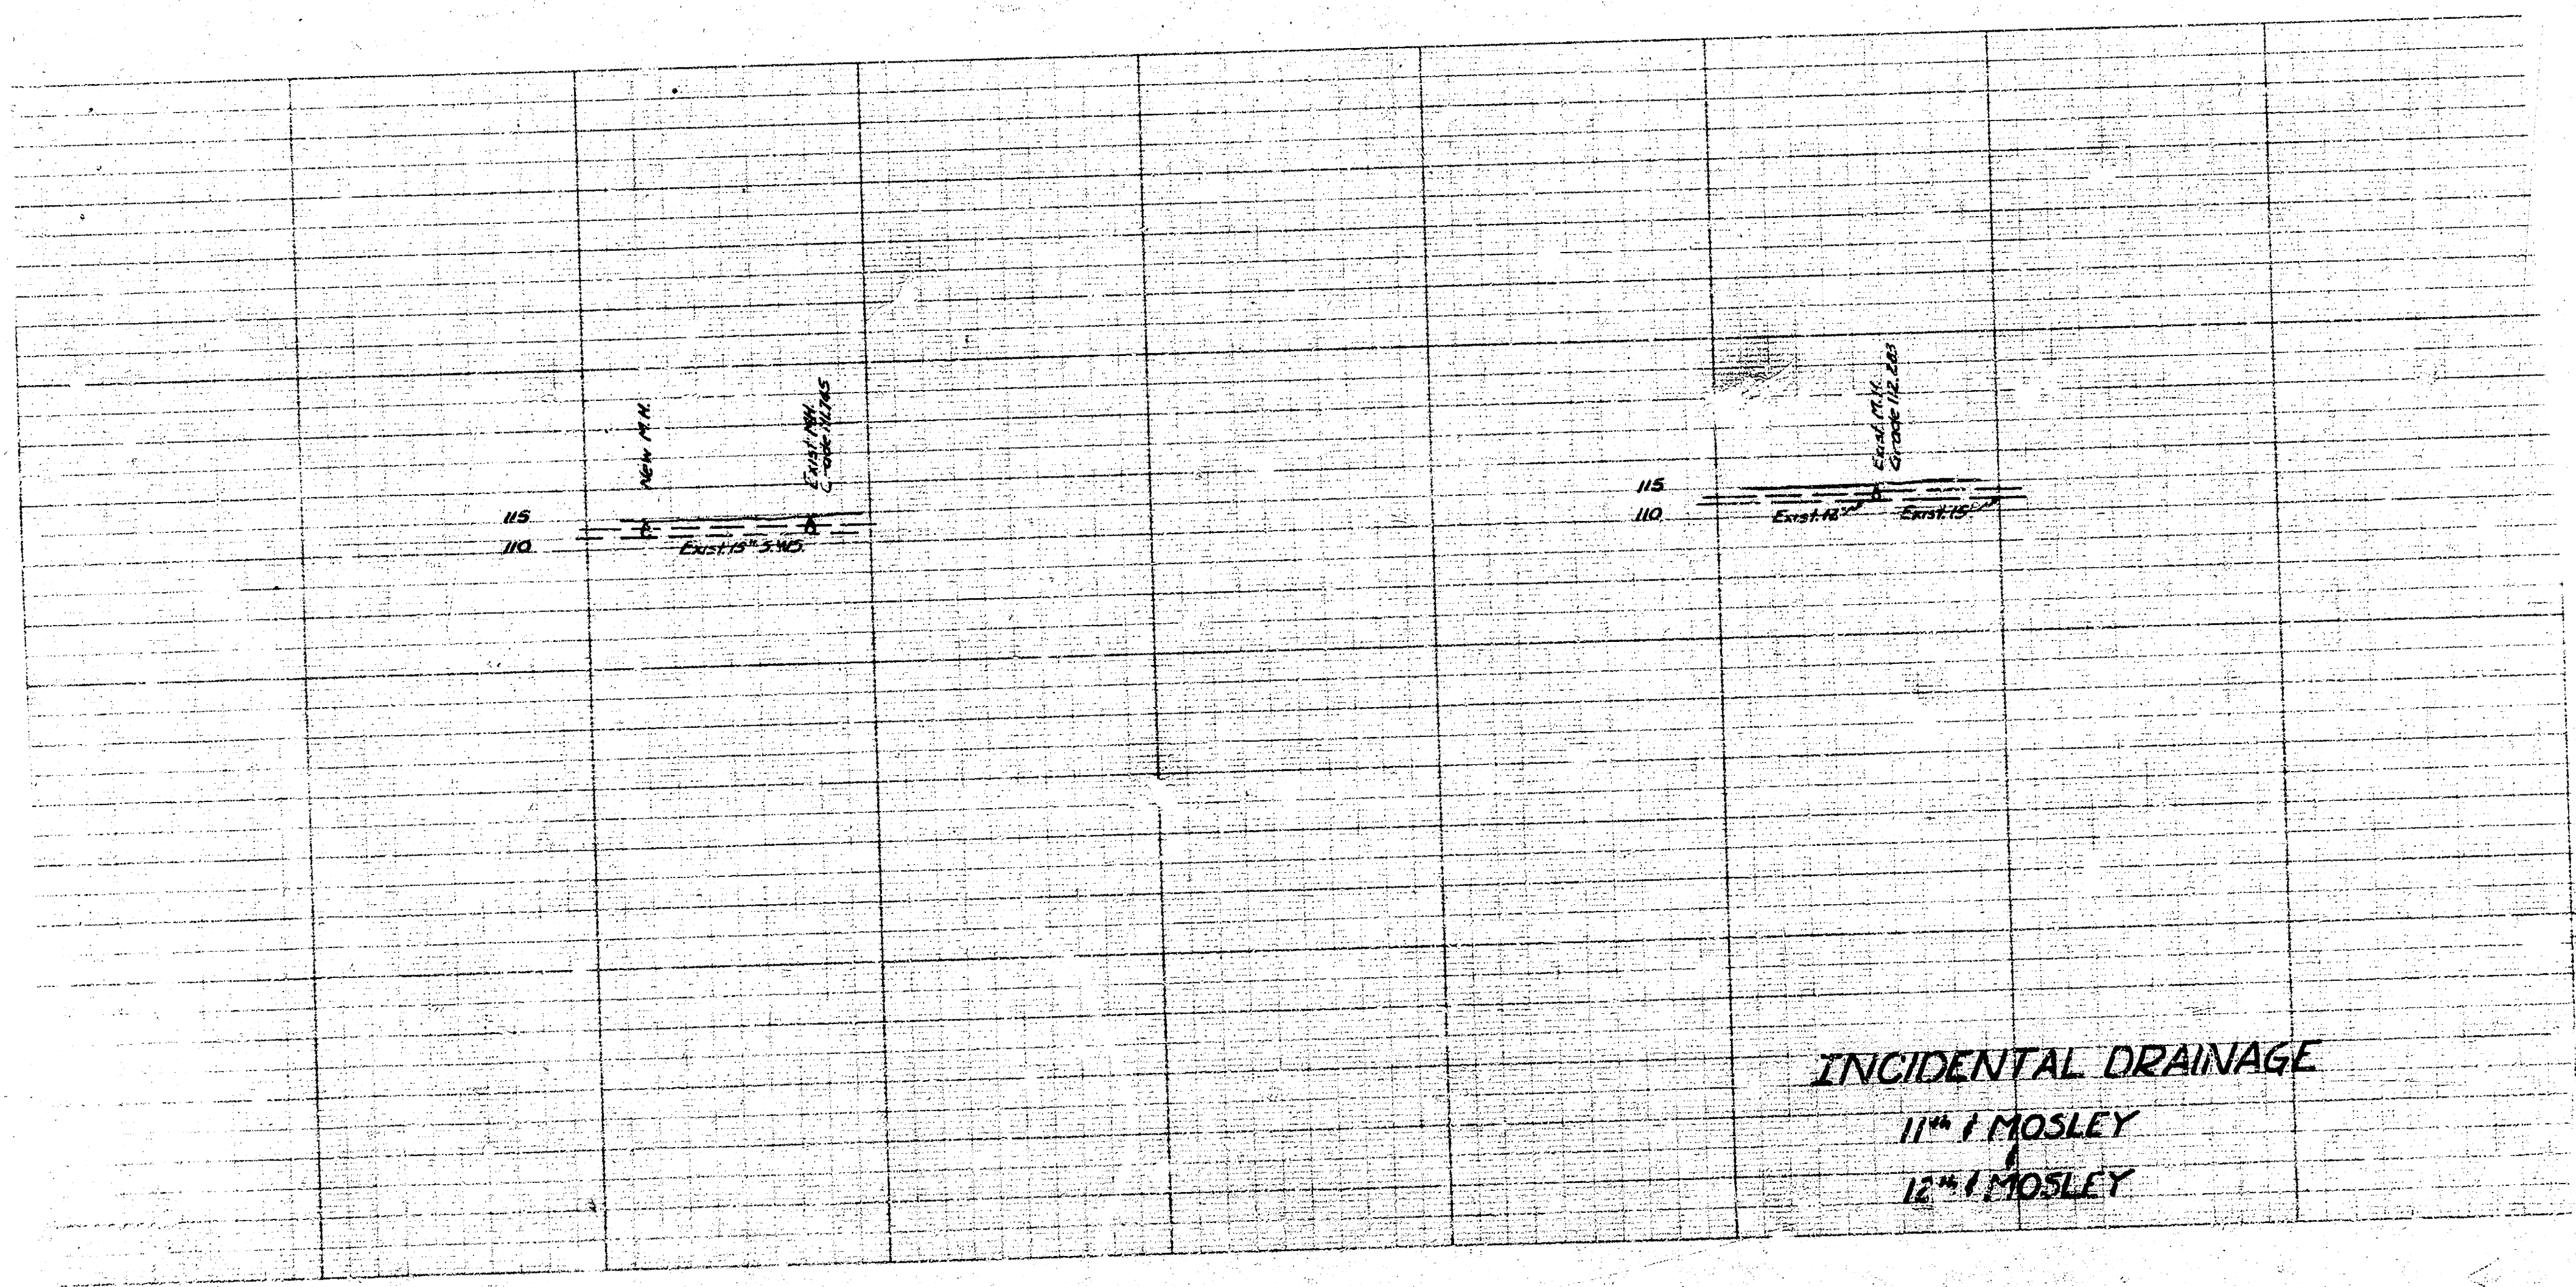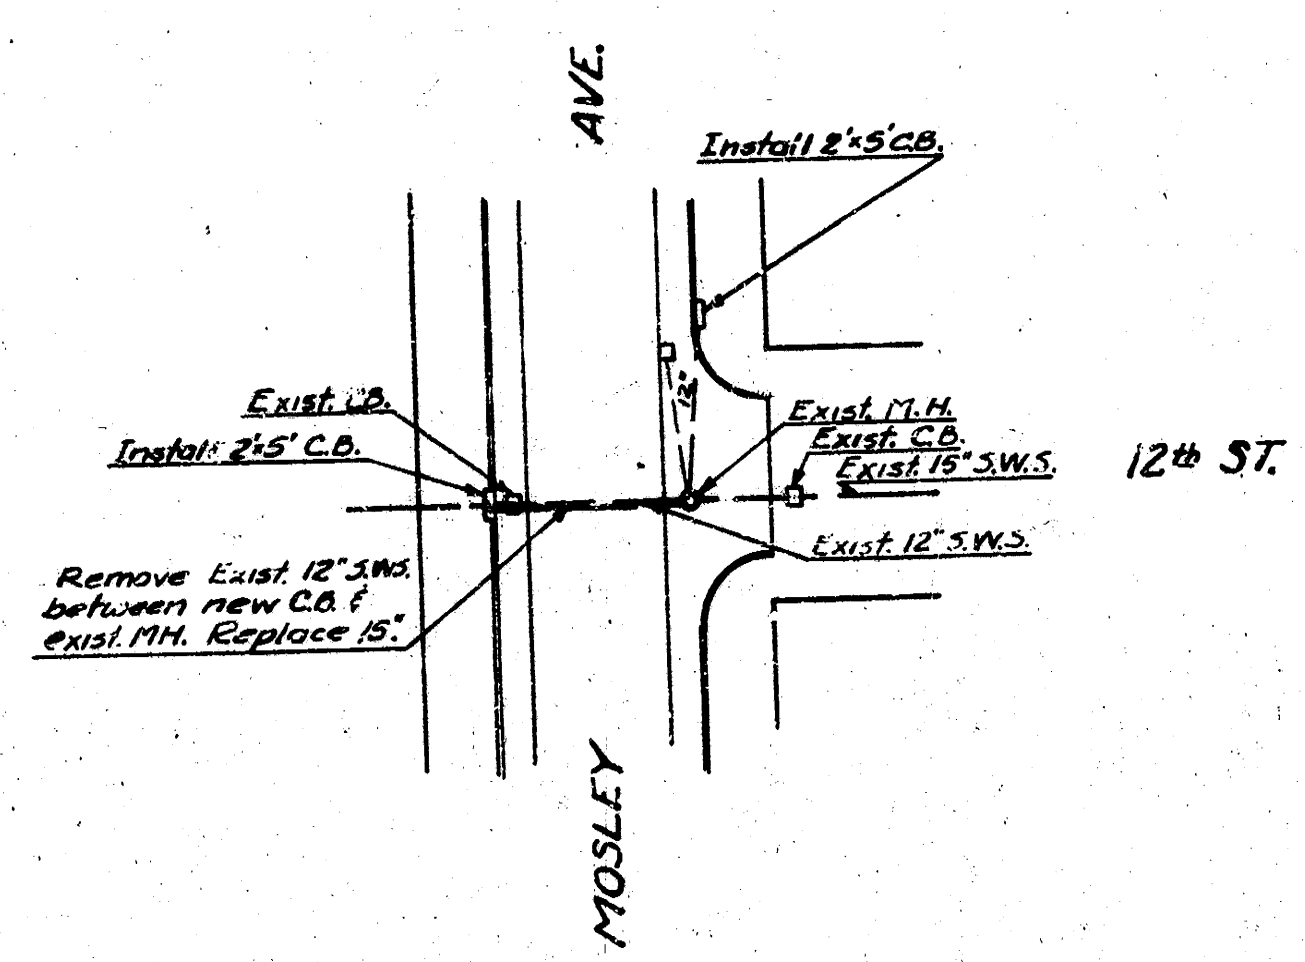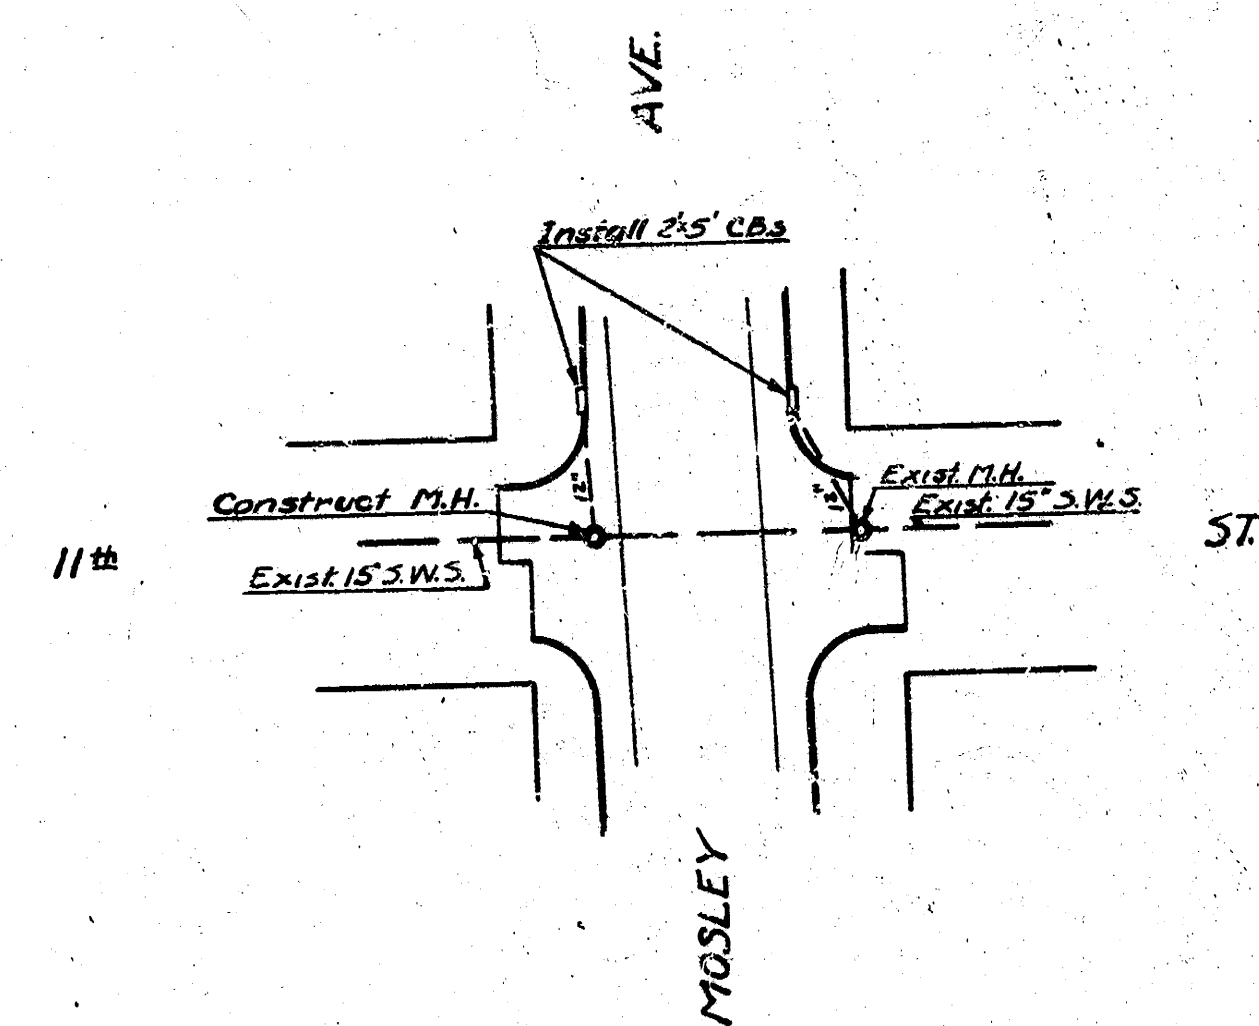

INCIDENTAL DRAINAGE  
 11" I MOSLEY  
 12" I MOSLEY