


MOSSMAN W.L. GROVE TO W.L. MADISON Curb & Gutter 2" Asphalt on 5" Conc Base.
 B.M. 115.31 "B" in Ball back of Wk. N.W. Cor. Platt & 92nd

+ 0.333 % →

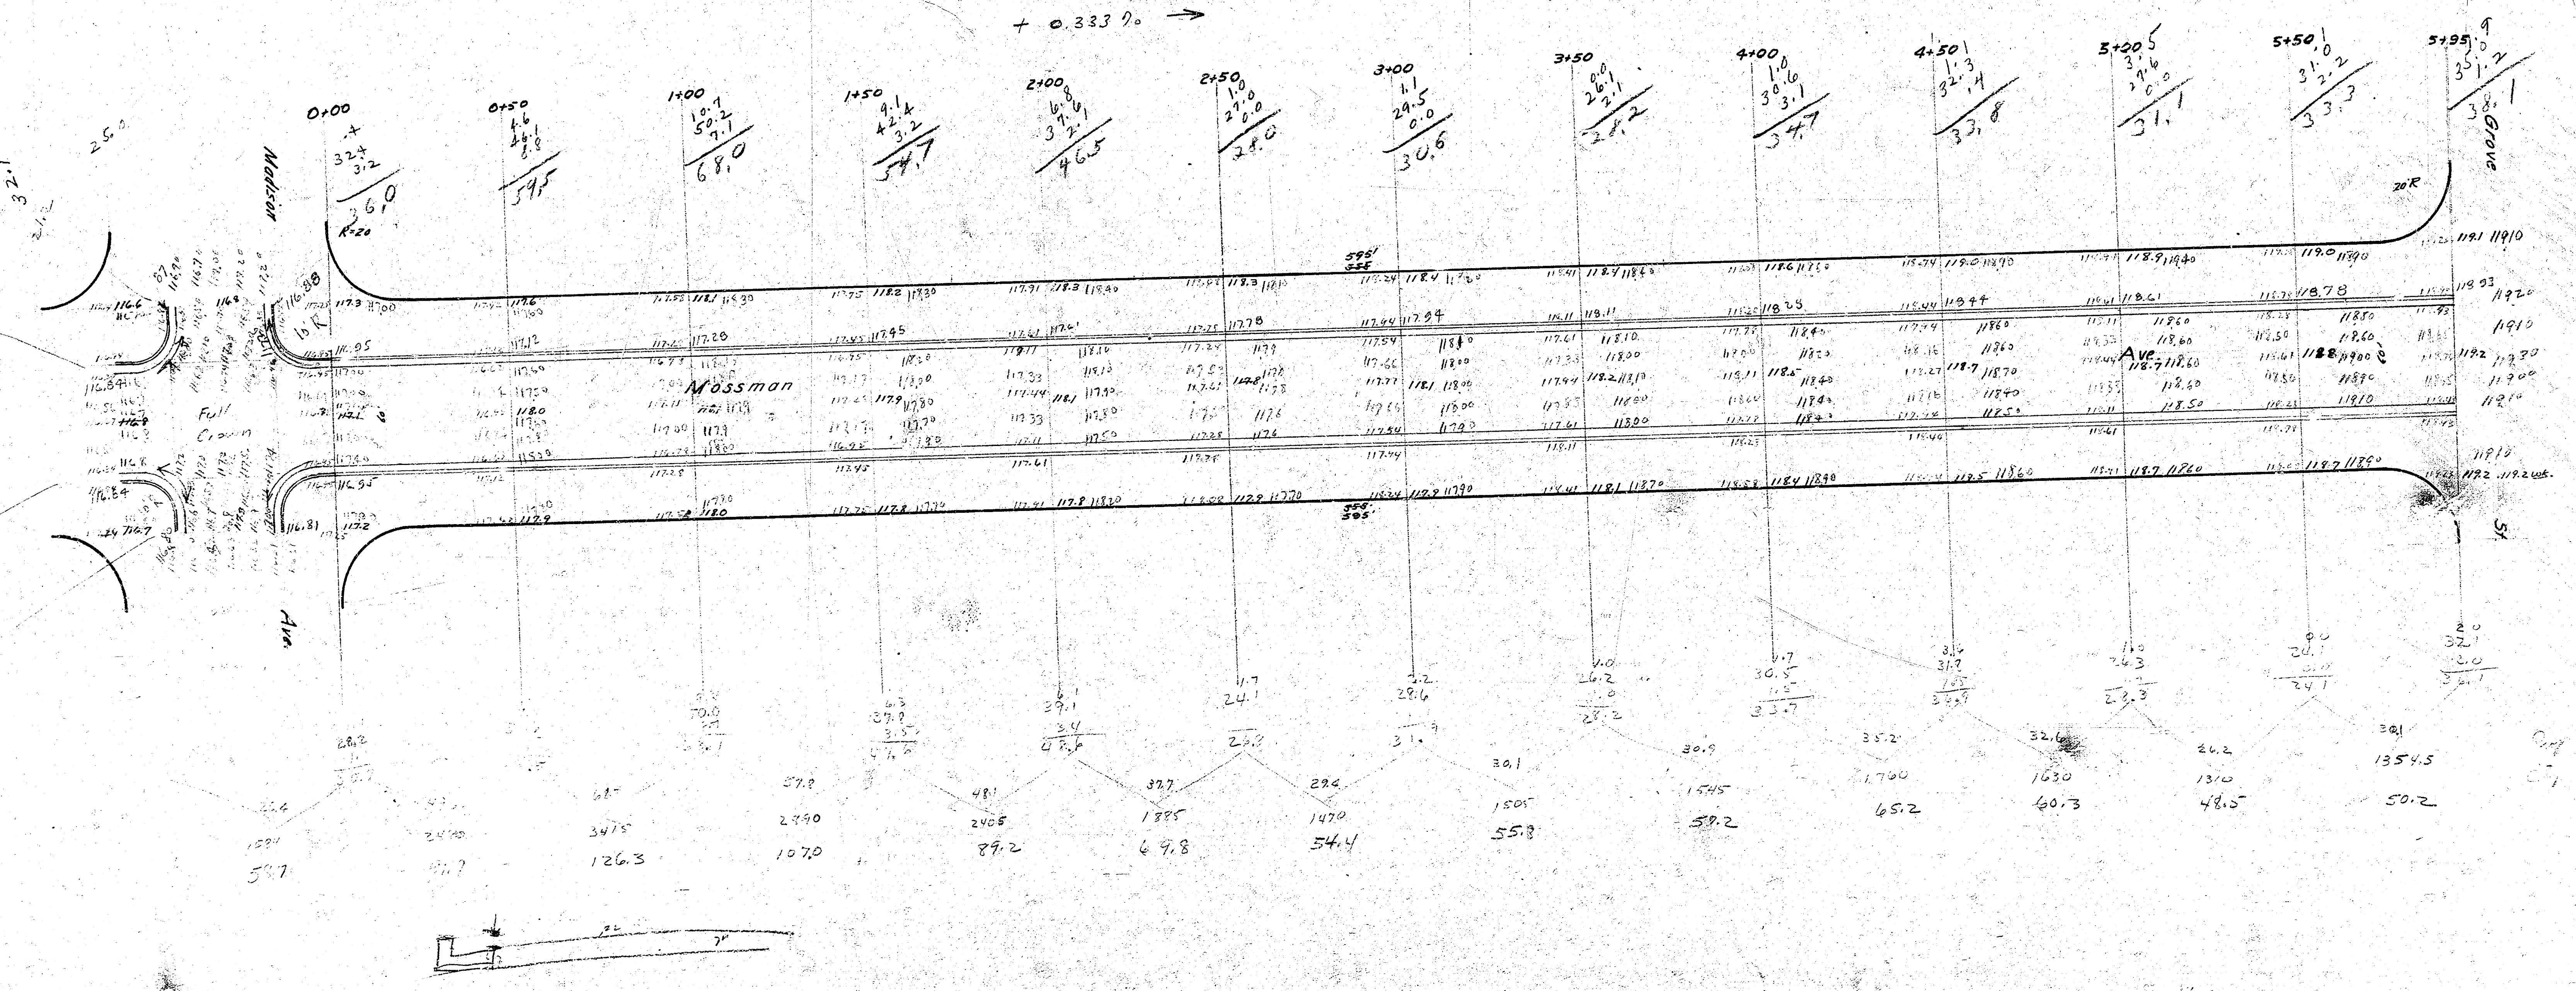

$1750 + 17.5 = 1767.5$
 $1767.5 - 17.5 = 1750$
 $1750 - 17.5 = 1732.5$