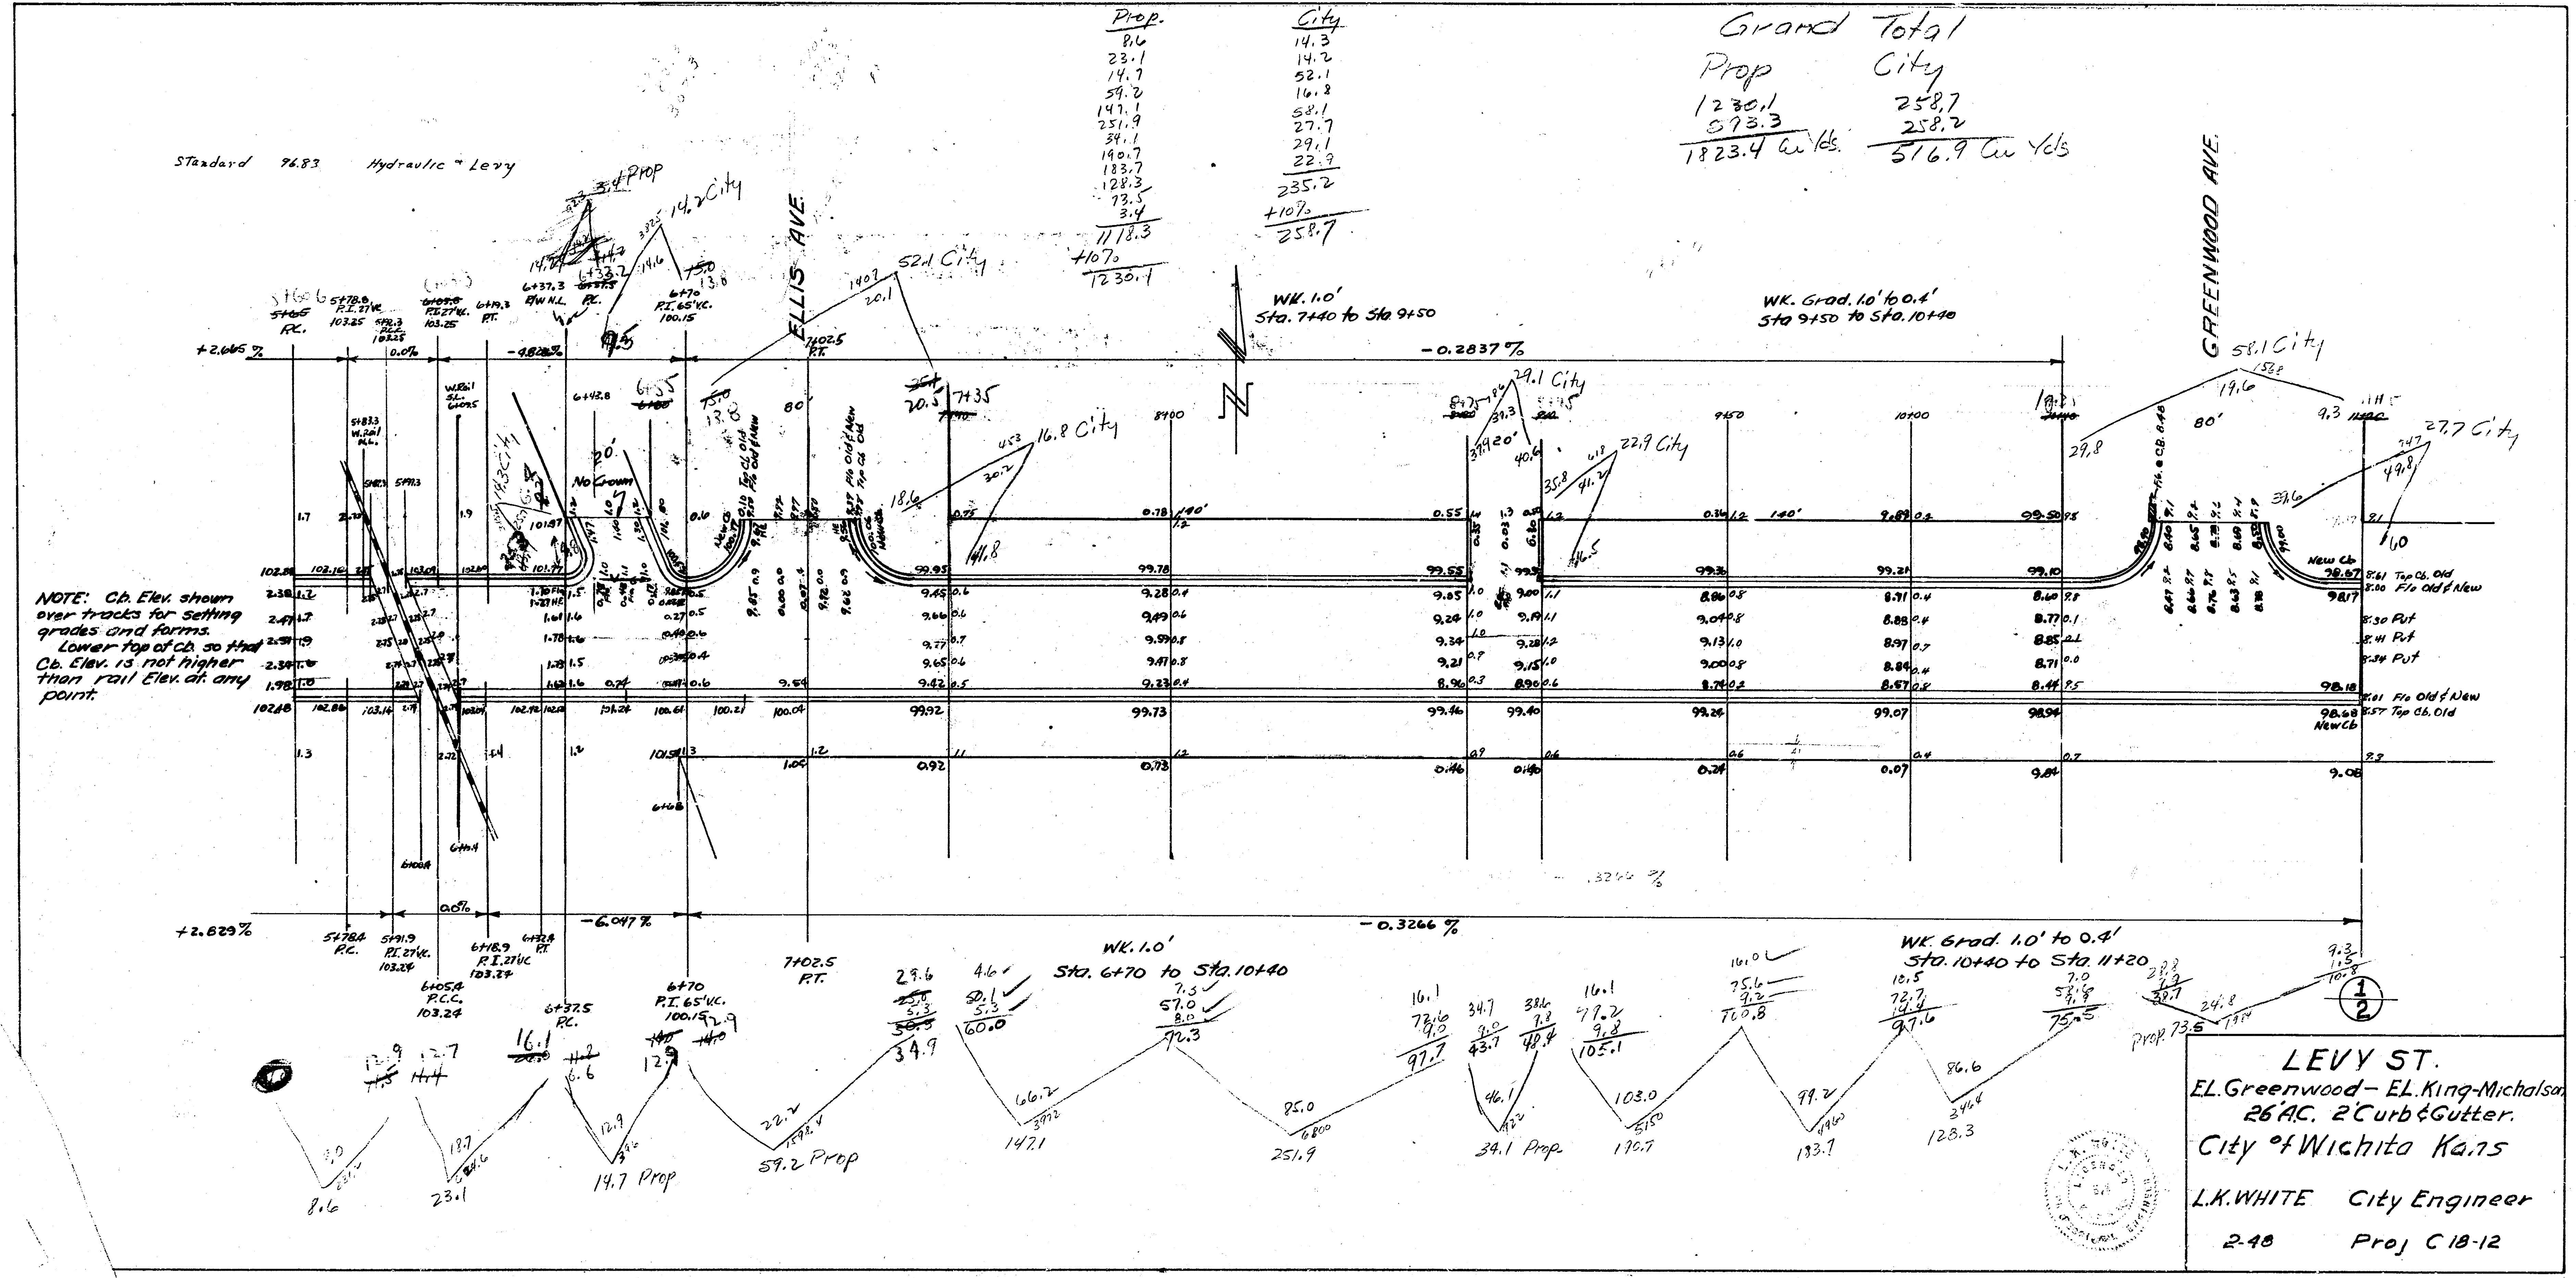
Standard 96.83 Hydraulic – Levy
ELLIS AVE
GREENWOOD AVE
WK. 1.0'
Sta. 7+40 to Sta. 9+50
WK. Grad. 1.0' to 0.4'
Sta 9+50 to Sta. 10+40
-0.2837 %
+2.646 %
+2.629 %
-6.097 %
-0.3266 %
WK. 1.0'
Sta. 6+70 to Sta. 10+40
WK. Grad. 1.0' to 0.4'
Sta. 10+40 to Sta. 11+20
P.I. 65° V.C.
P.C.
P.T.
P.C.C.
80'
140'
New Cb
Top Cb. Old
F/o Old & New
Put
52.1 City
14.2 City
16.8 City
29.1 City
22.9 City
58.1 City
27.7 City
59.2 Prop
14.7 Prop
34.1 Prop
Prop. 73.5

Prop.
8.6
23.1
14.7
59.2
147.1
251.9
34.1
190.7
183.7
128.3
73.5
3.4
1118.3
+10%
1230.1

City
14.3
14.2
52.1
16.8
58.1
27.7
29.1
22.9
235.2
+10%
258.7

Grand Total

Prop	City
1230.1	258.7
593.3	258.2
1823.4 Cu Yds.	516.9 Cu Yds

NOTE: Cb. Elev. shown over tracks for setting grades and forms.
Lower top of Cb. so that Cb. Elev. is not higher than rail Elev. at any point.

1/2

LEVY ST.

EL. Greenwood – EL. King-Michalson
26' A.C. 2' Curb & Gutter.
City of Wichita Kans

L.K. WHITE City Engineer
2-48 Proj C 18-12

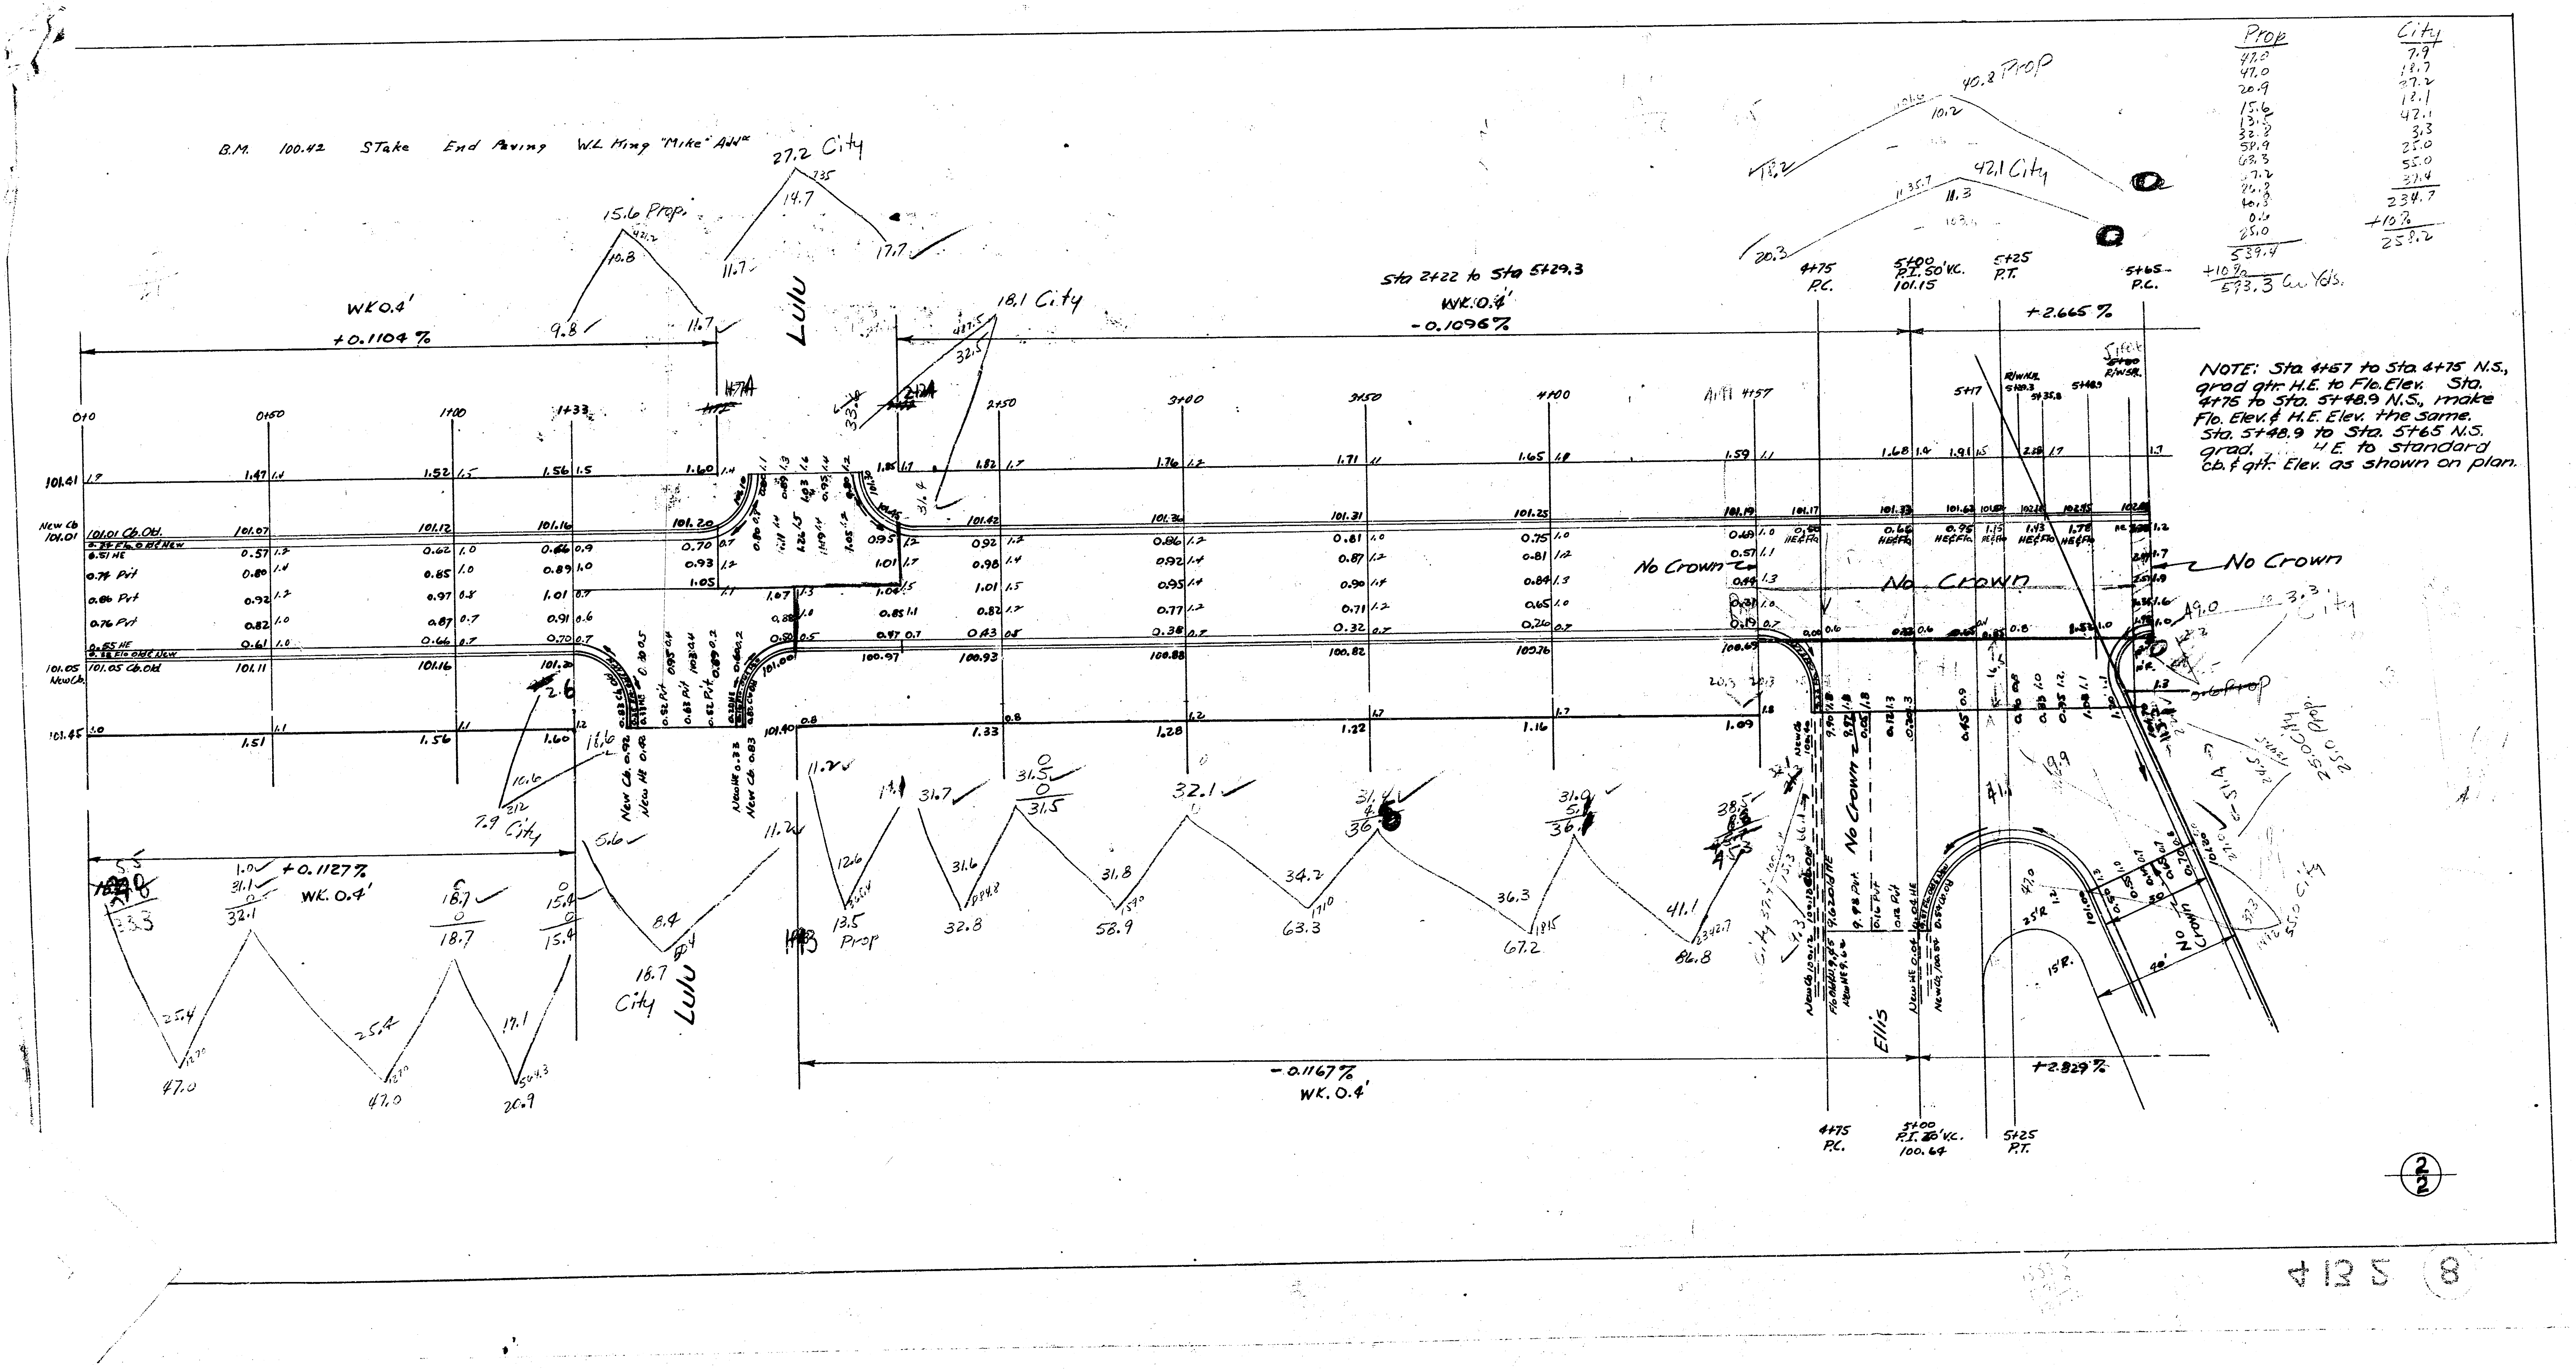
B.M. 100.42 STake End Paving W.L King "Mike" Add'n
WK 0.4'
+0.1104 %
15.6 Prop.
27.2 City
14.7
18.1 City
LULU
Sta 2+22 to Sta 5+29.3
WK 0.4'
-0.1096%
0+50
1+00
1+33
2+50
3+00
3+50
4+00
4+57
4+75 P.C.
5+00 P.I. 50' V.C. 101.15
5+25 P.T.
5+65 P.C.
+2.665 %
40.8 Prop
42.1 City
No Crown
101.01 Cb. Old
101.05 Cb. Old
New Cb
+0.1127%
WK. 0.4'
LULU
16.7 City
13.5 Prop
-0.1167%
WK. 0.4'
Ellis
4+75 P.C.
5+00 P.I. 50' V.C. 100.64
5+25 P.T.
+2.829 %
②/2

NOTE: Sta. 4+57 to Sta. 4+75 N.S., grad gtr. H.E. to Flo. Elev. Sta. 4+75 to Sta. 5+48.9 N.S., make Flo. Elev. & H.E. Elev. the same. Sta. 5+48.9 to Sta. 5+65 N.S. grad. H.E. to standard cb. & gtr. Elev. as shown on plan.

Prop	City
47.0	7.9
47.0	18.7
20.9	27.2
15.6	18.1
13.5	42.1
32.8	3.3
58.9	25.0
63.3	55.0
67.2	37.4
86.8	234.7
40.8	+10%
0.6	258.2
25.0	
539.4	
+10%	
593.3 Cu. Yds.	

4135 (8)