


B.M. 173.72 RR Spike in north face of power pole 380' West of west line of Mt. Vernon Court for lots 37-51, at south line of Cedar Lakes Village 4th Addition.

B.M. 159.16 RR Spike in north face of power pole at White Oak Drive and 6' South of south line of Cedar Lakes Village 4th Addition.


B is West P of Mt. Vernon Court for lots 65-75, Cedar Lakes Village 4th Addition.

Scale: 1" = 20'

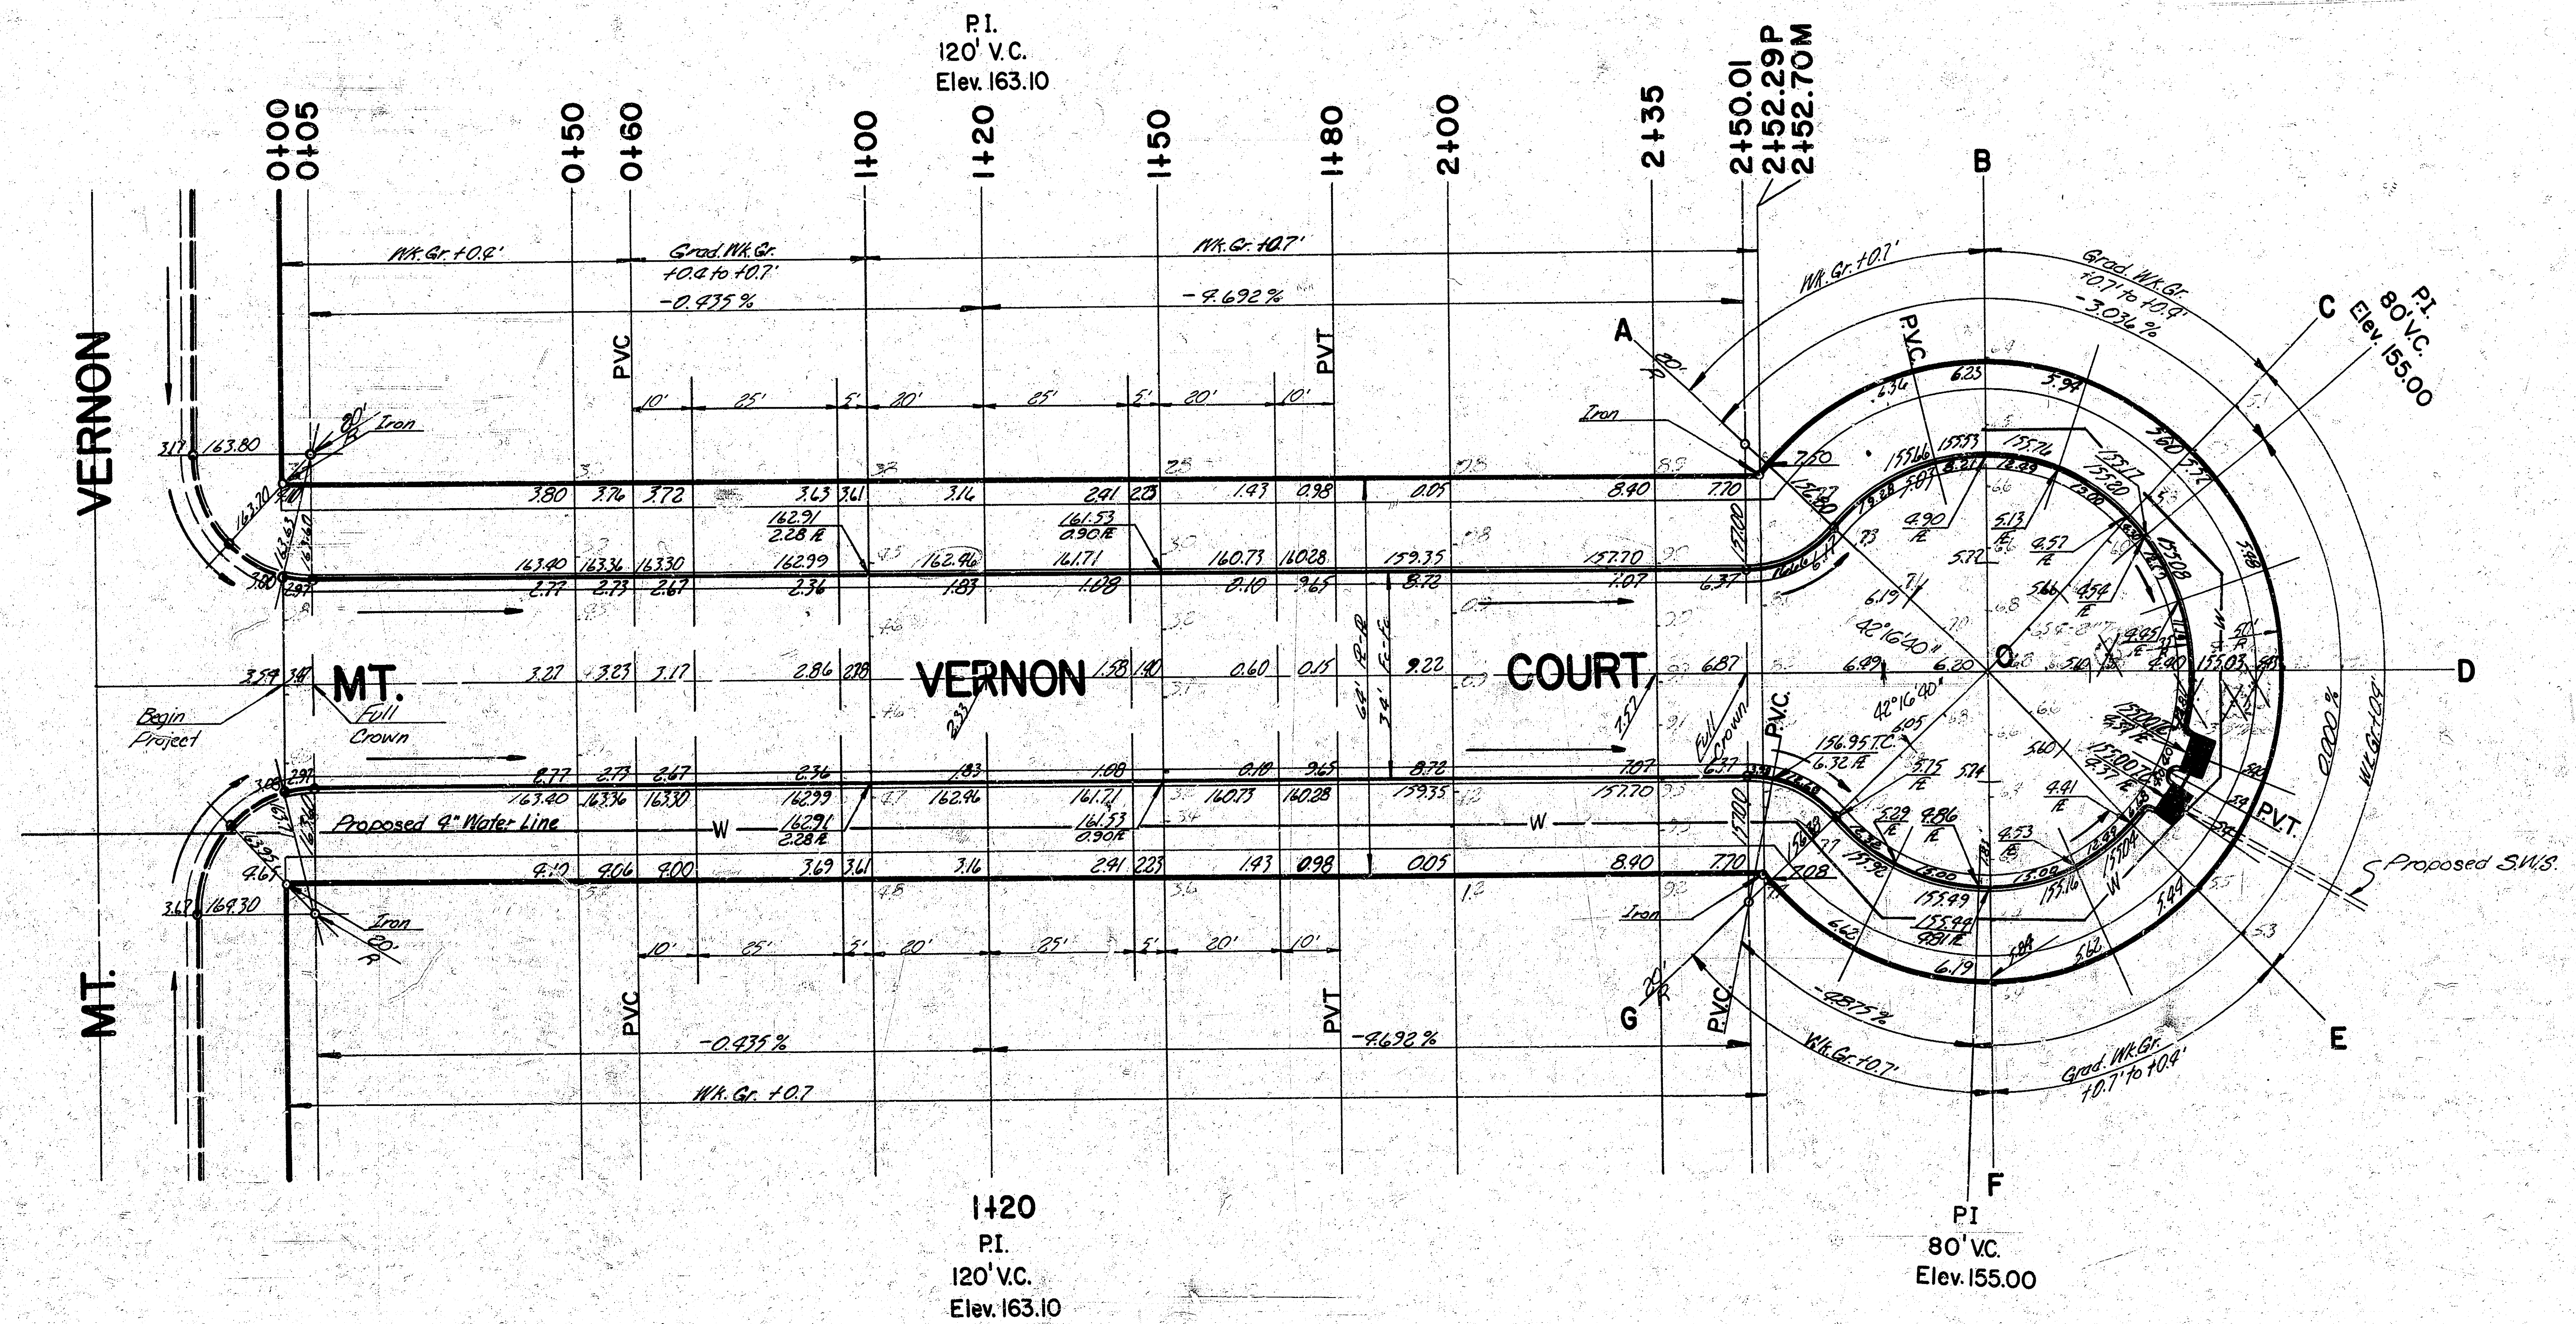

Trees to be removed are marked thus: except that any tree which in the opinion of the field engineer can be saved shall be spared.

MT. VERNON COURT
N.L. MT. Vernon to and including Cul-de-Sac
(For lots 65-75, Block 3, Cedar Lakes Village 4th Addition)
DAKS 574132

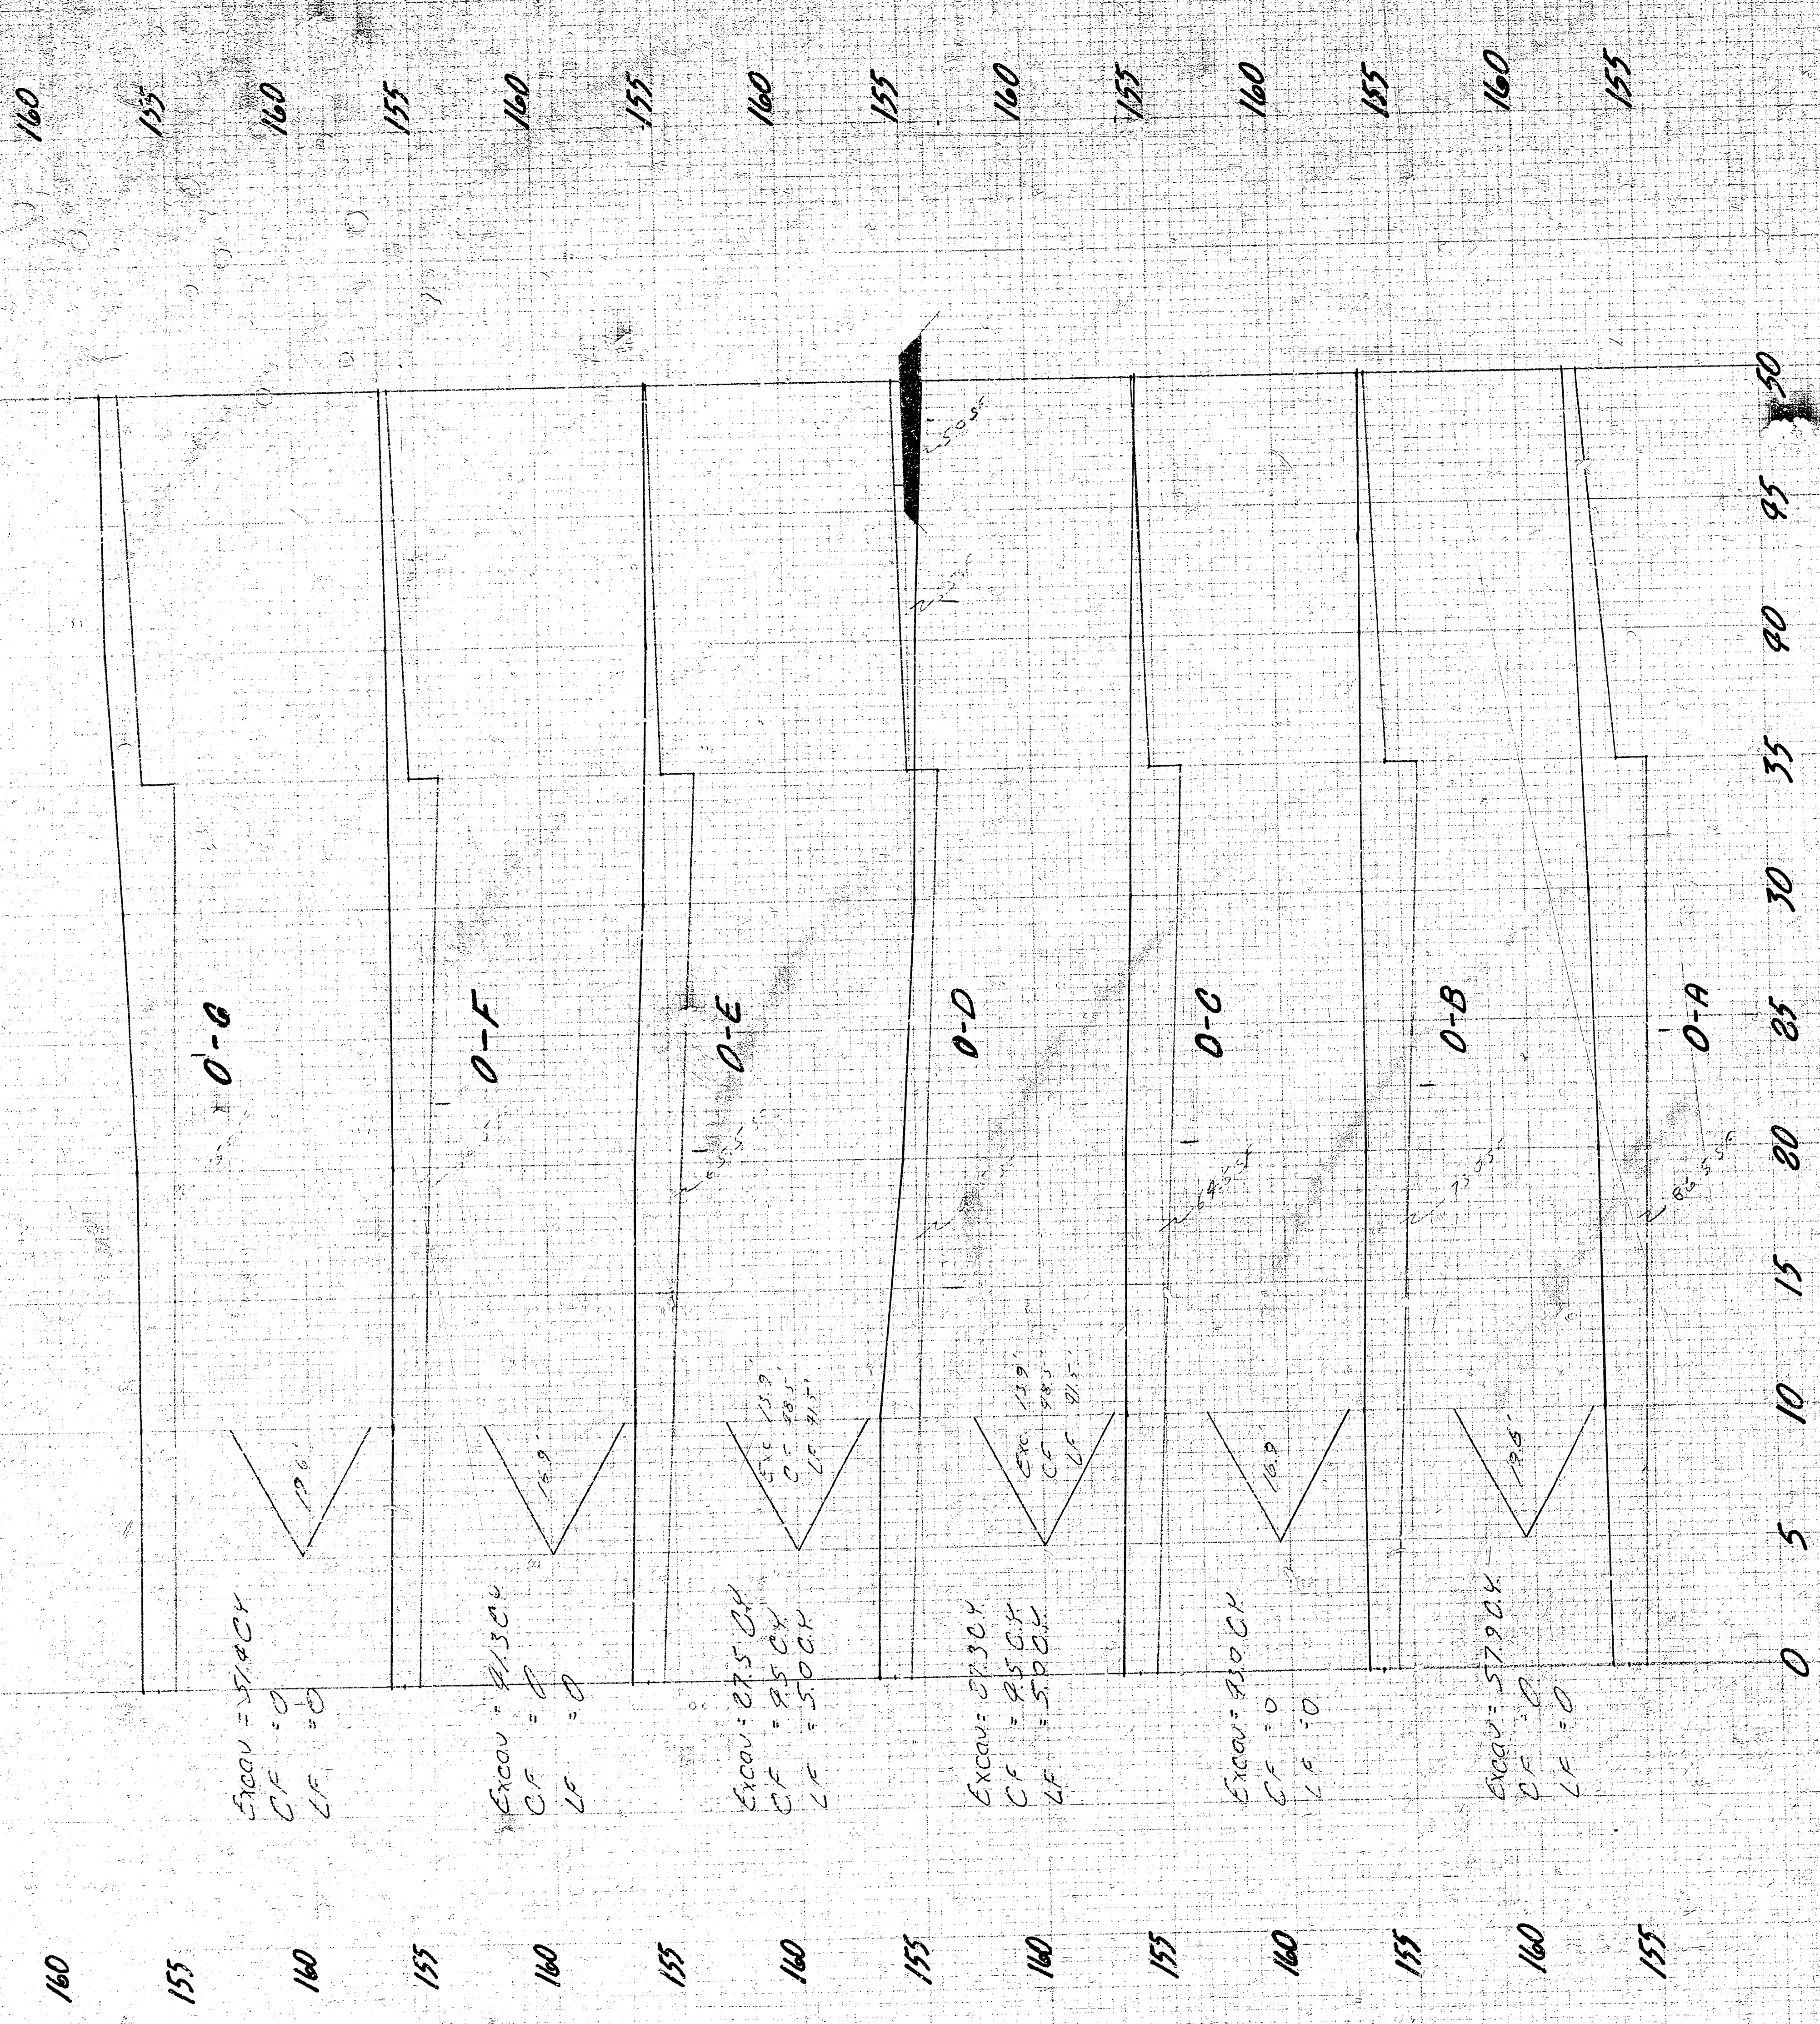


$$\text{Avg Depth} = \left[\frac{20.0}{2} + \frac{86.5}{50} + \frac{25.0}{50} \right] \frac{1}{2} = 15.44$$

$$\text{Volume} = \text{Area} \times \text{Depth} / 27$$

$$= 1220.6 \times 15.44 / 27$$

$$= 69.9 \text{ CH}$$

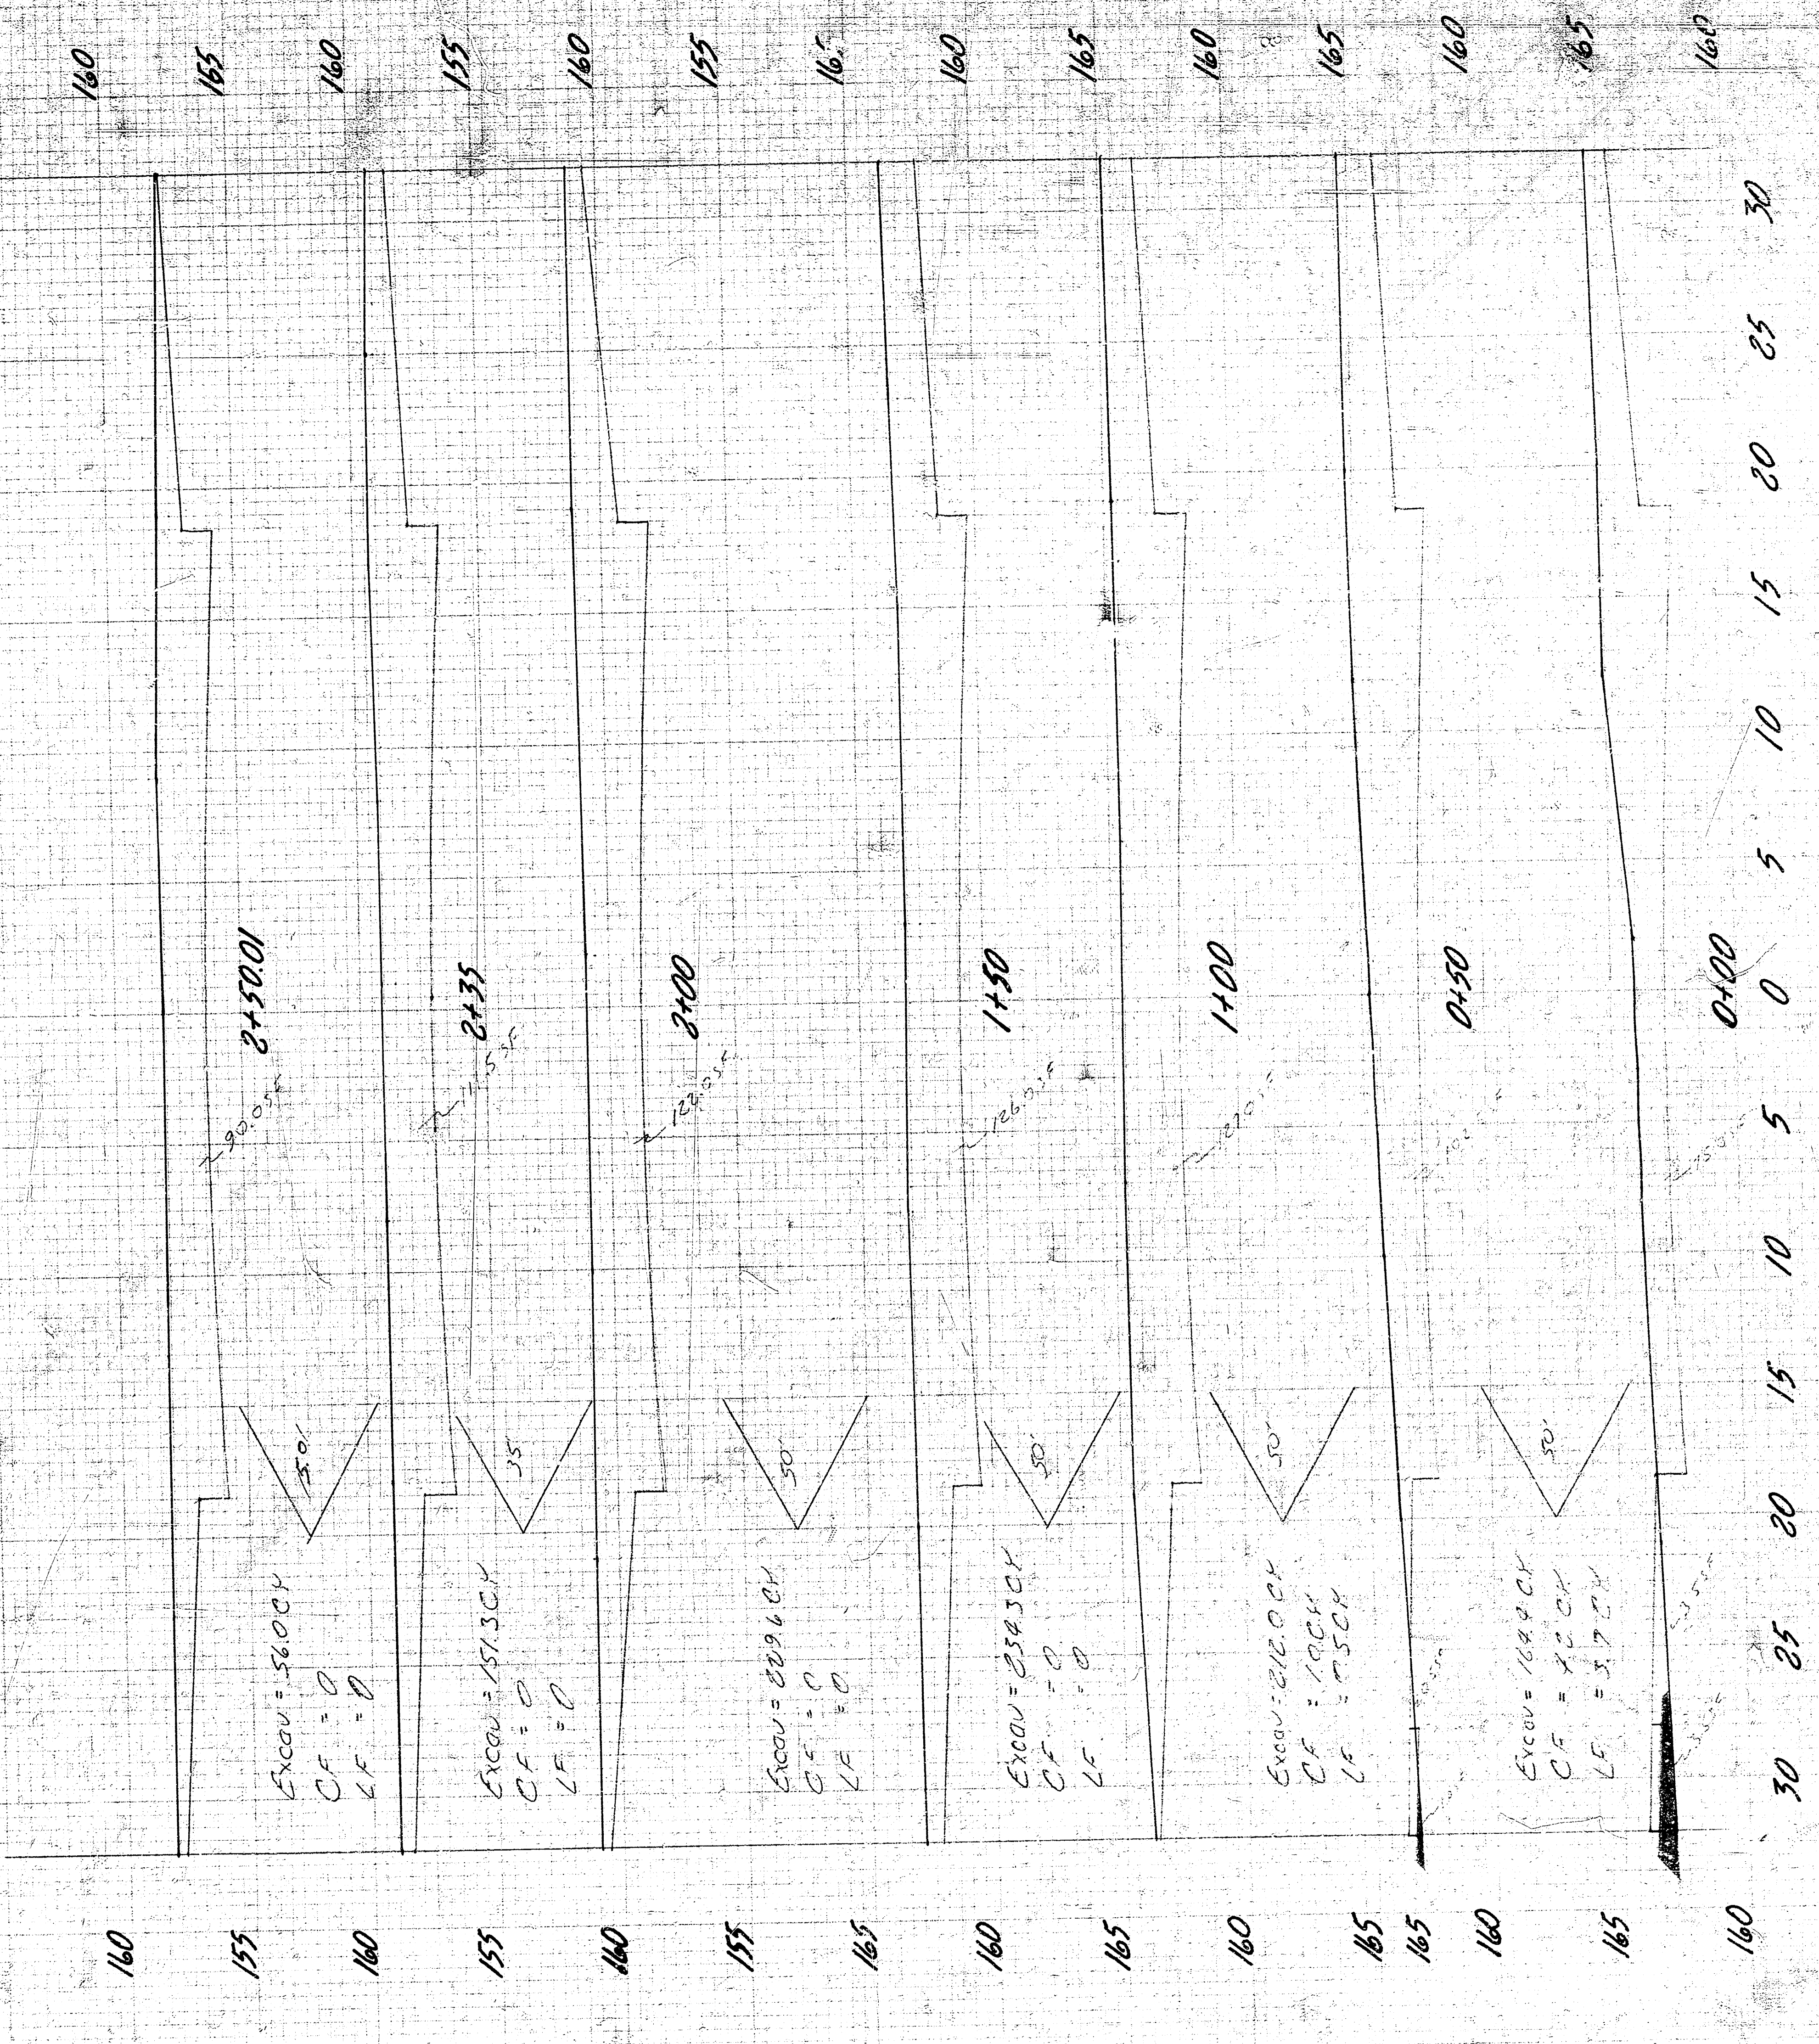

Speed Totals: Property City
 Excavation 132.59 CH
 Mt. Vernon Dist