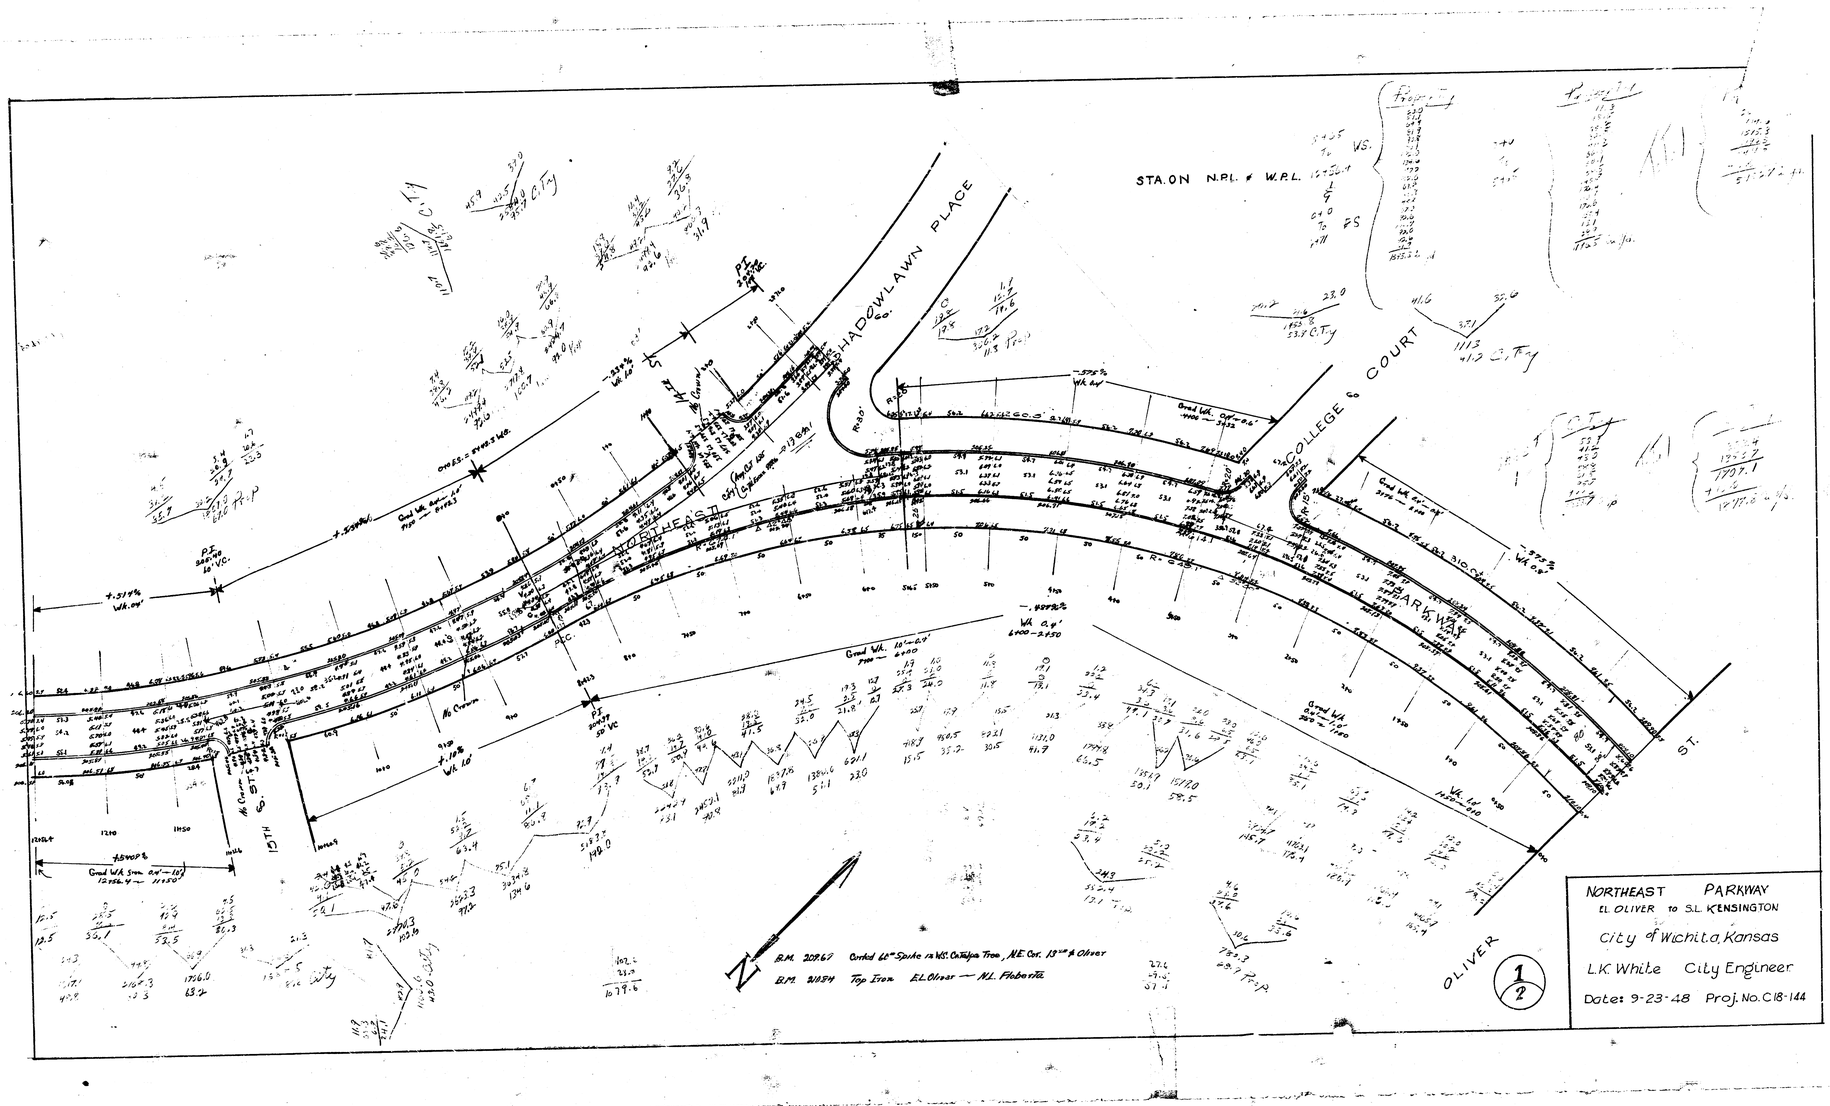


NORTHEAST PARKWAY
EL OLIVER to S.L. KENSINGTON
City of Wichita, Kansas
L.K. White City Engineer
Date: 9-23-48 Proj. No. C18-144

Note: Stationing is on N & W. Sides

SL. Crestview Dr To SL. Kensington

Property — C.T.y

APPR. To SL. Crestview Dr.

Property

KENSINGTON AVE.

CRESTVIEW DRIVE

NORTHEAST PARKWAY

E. St.

W. St.

+.2681% Wk. 40'

+.2681% Good Wk. Stem 18" — 8"

+.2681% Wk. 04'

+.2711% Wk. 10'

+.5714% Wk. 04'

+.5709% Wk. 04'

R=2306.25

774.5'