



WESTLINK IMPROVEMENT DISTRICT
SANITARY SEWER EXTENIONS
WESTLINK VILLAGE FIFTH ADDITION

SEDGWICK COUNTY, KANSAS

KENNETH O. TAYLOR
CONSULTING ENGINEER
324 1/2 NORTH MARKET
WICHITA, KANSAS
NOVEMBER 1961

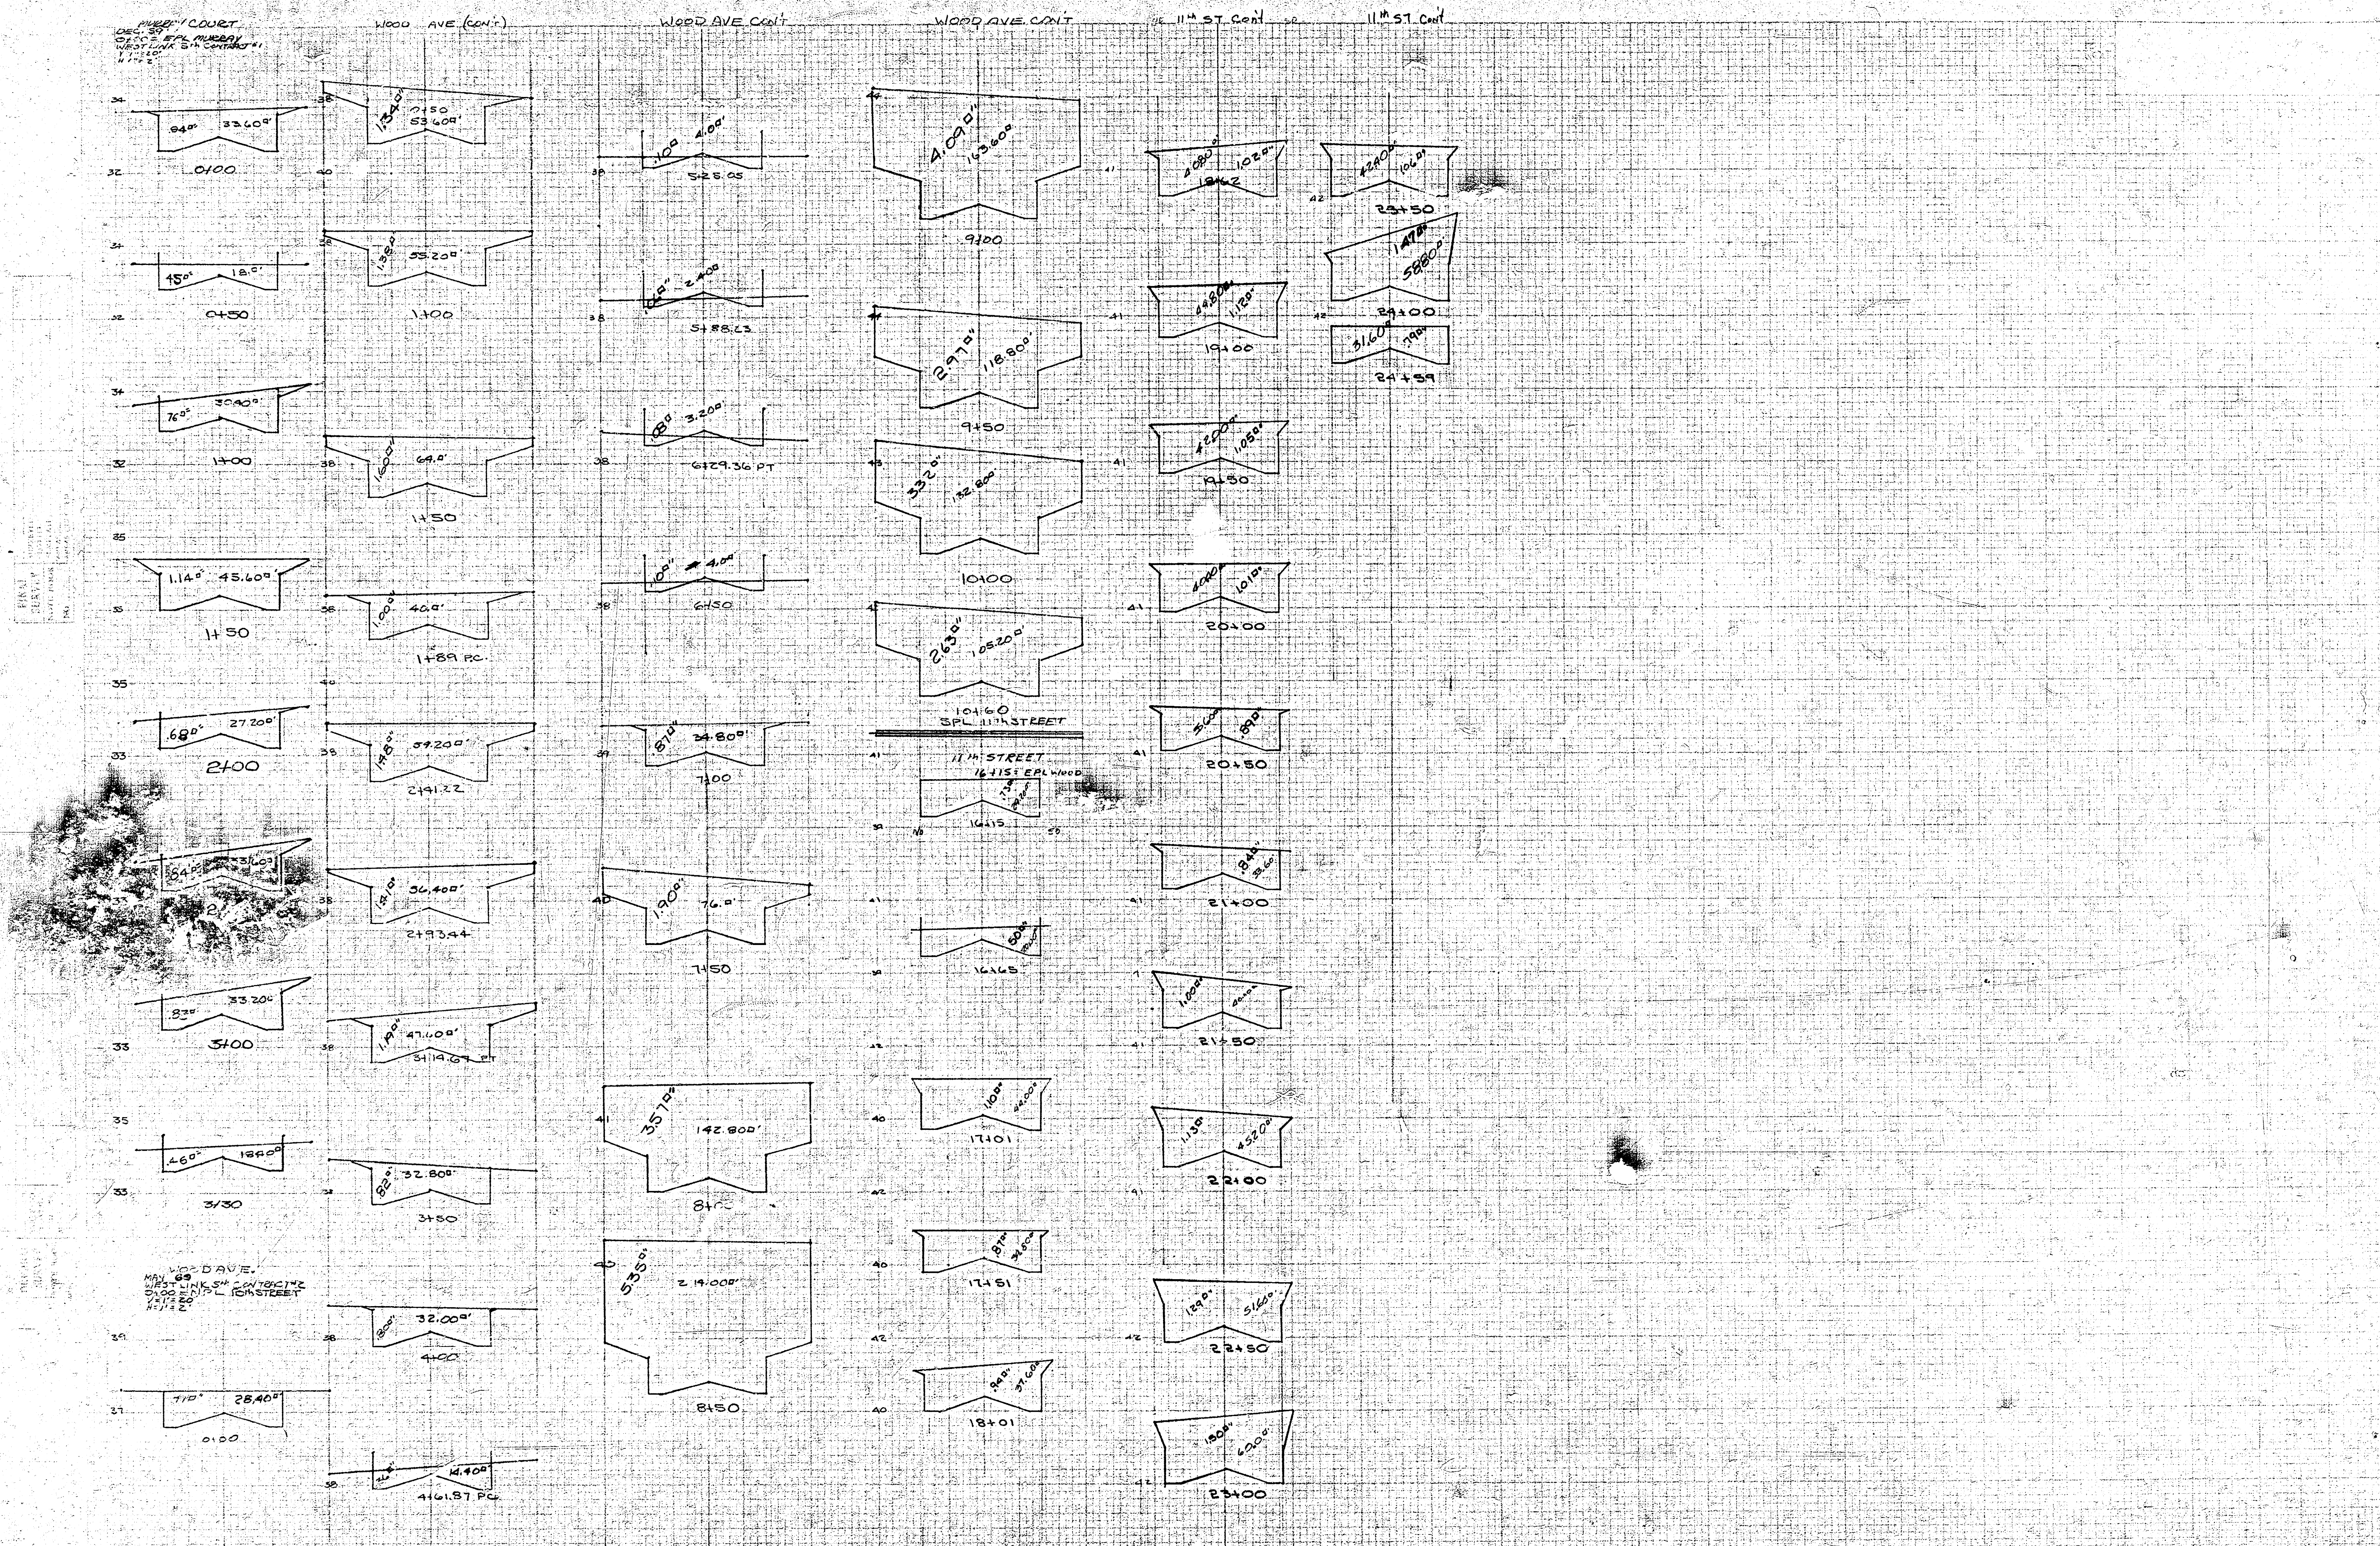

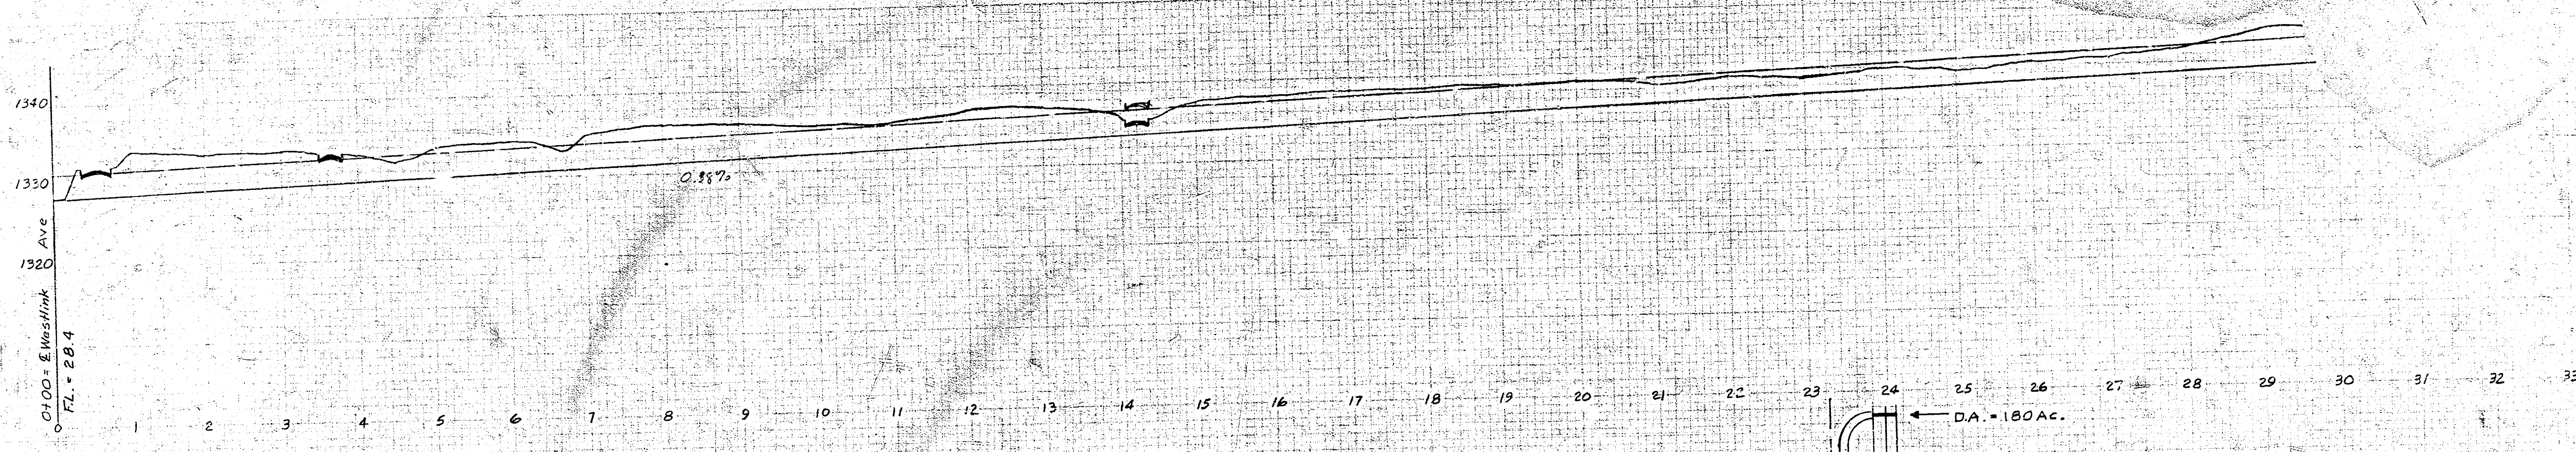

PROFILE - DRAINAGE CHANNEL

