


X Sections for drainage ditch between
Builders 6th and Builders 8th Additions,
and Purcells 8th Addition.

SHEET NO. 1 of 3

Scale 1" = 5' Horiz.
1" = 5' Vert.

Note Book No. G6

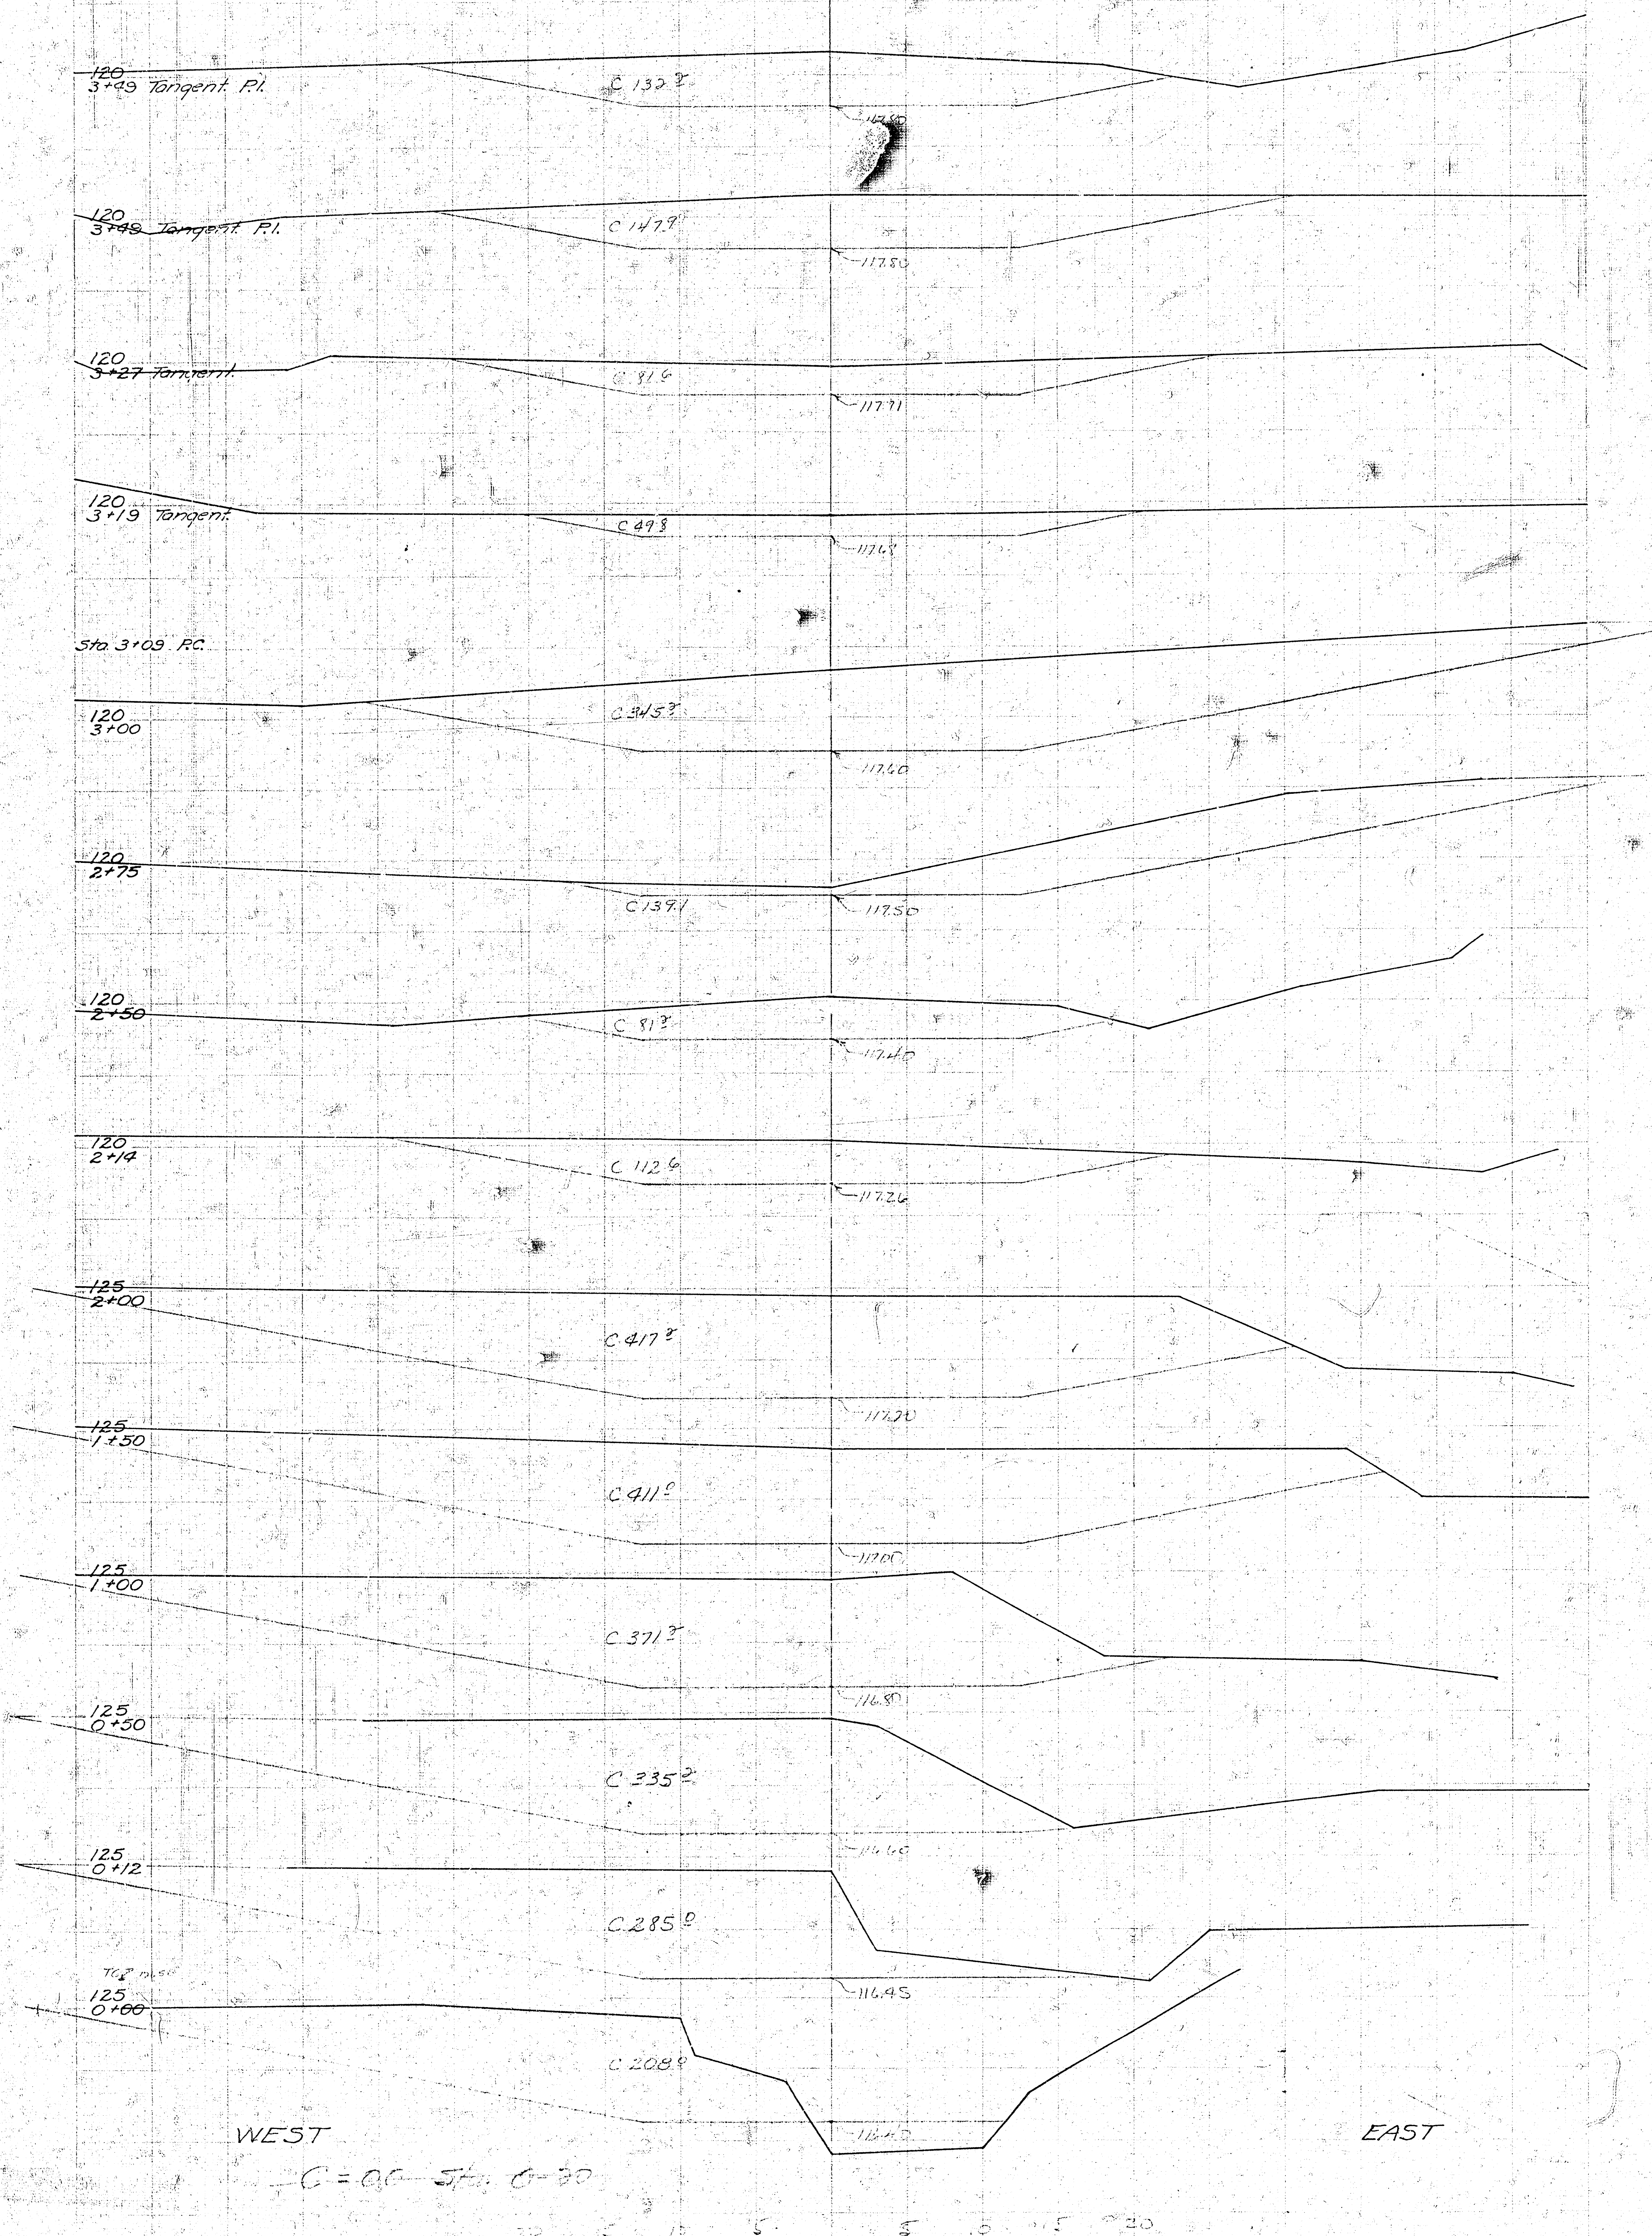


X Sections for drainage ditch between
 Builders 6m and Builders 8m Additions,
 and Purcell's 8m Addition

SHEET No. 2 of 3

Scale 1" = 5' Horiz

Note Book No. 66

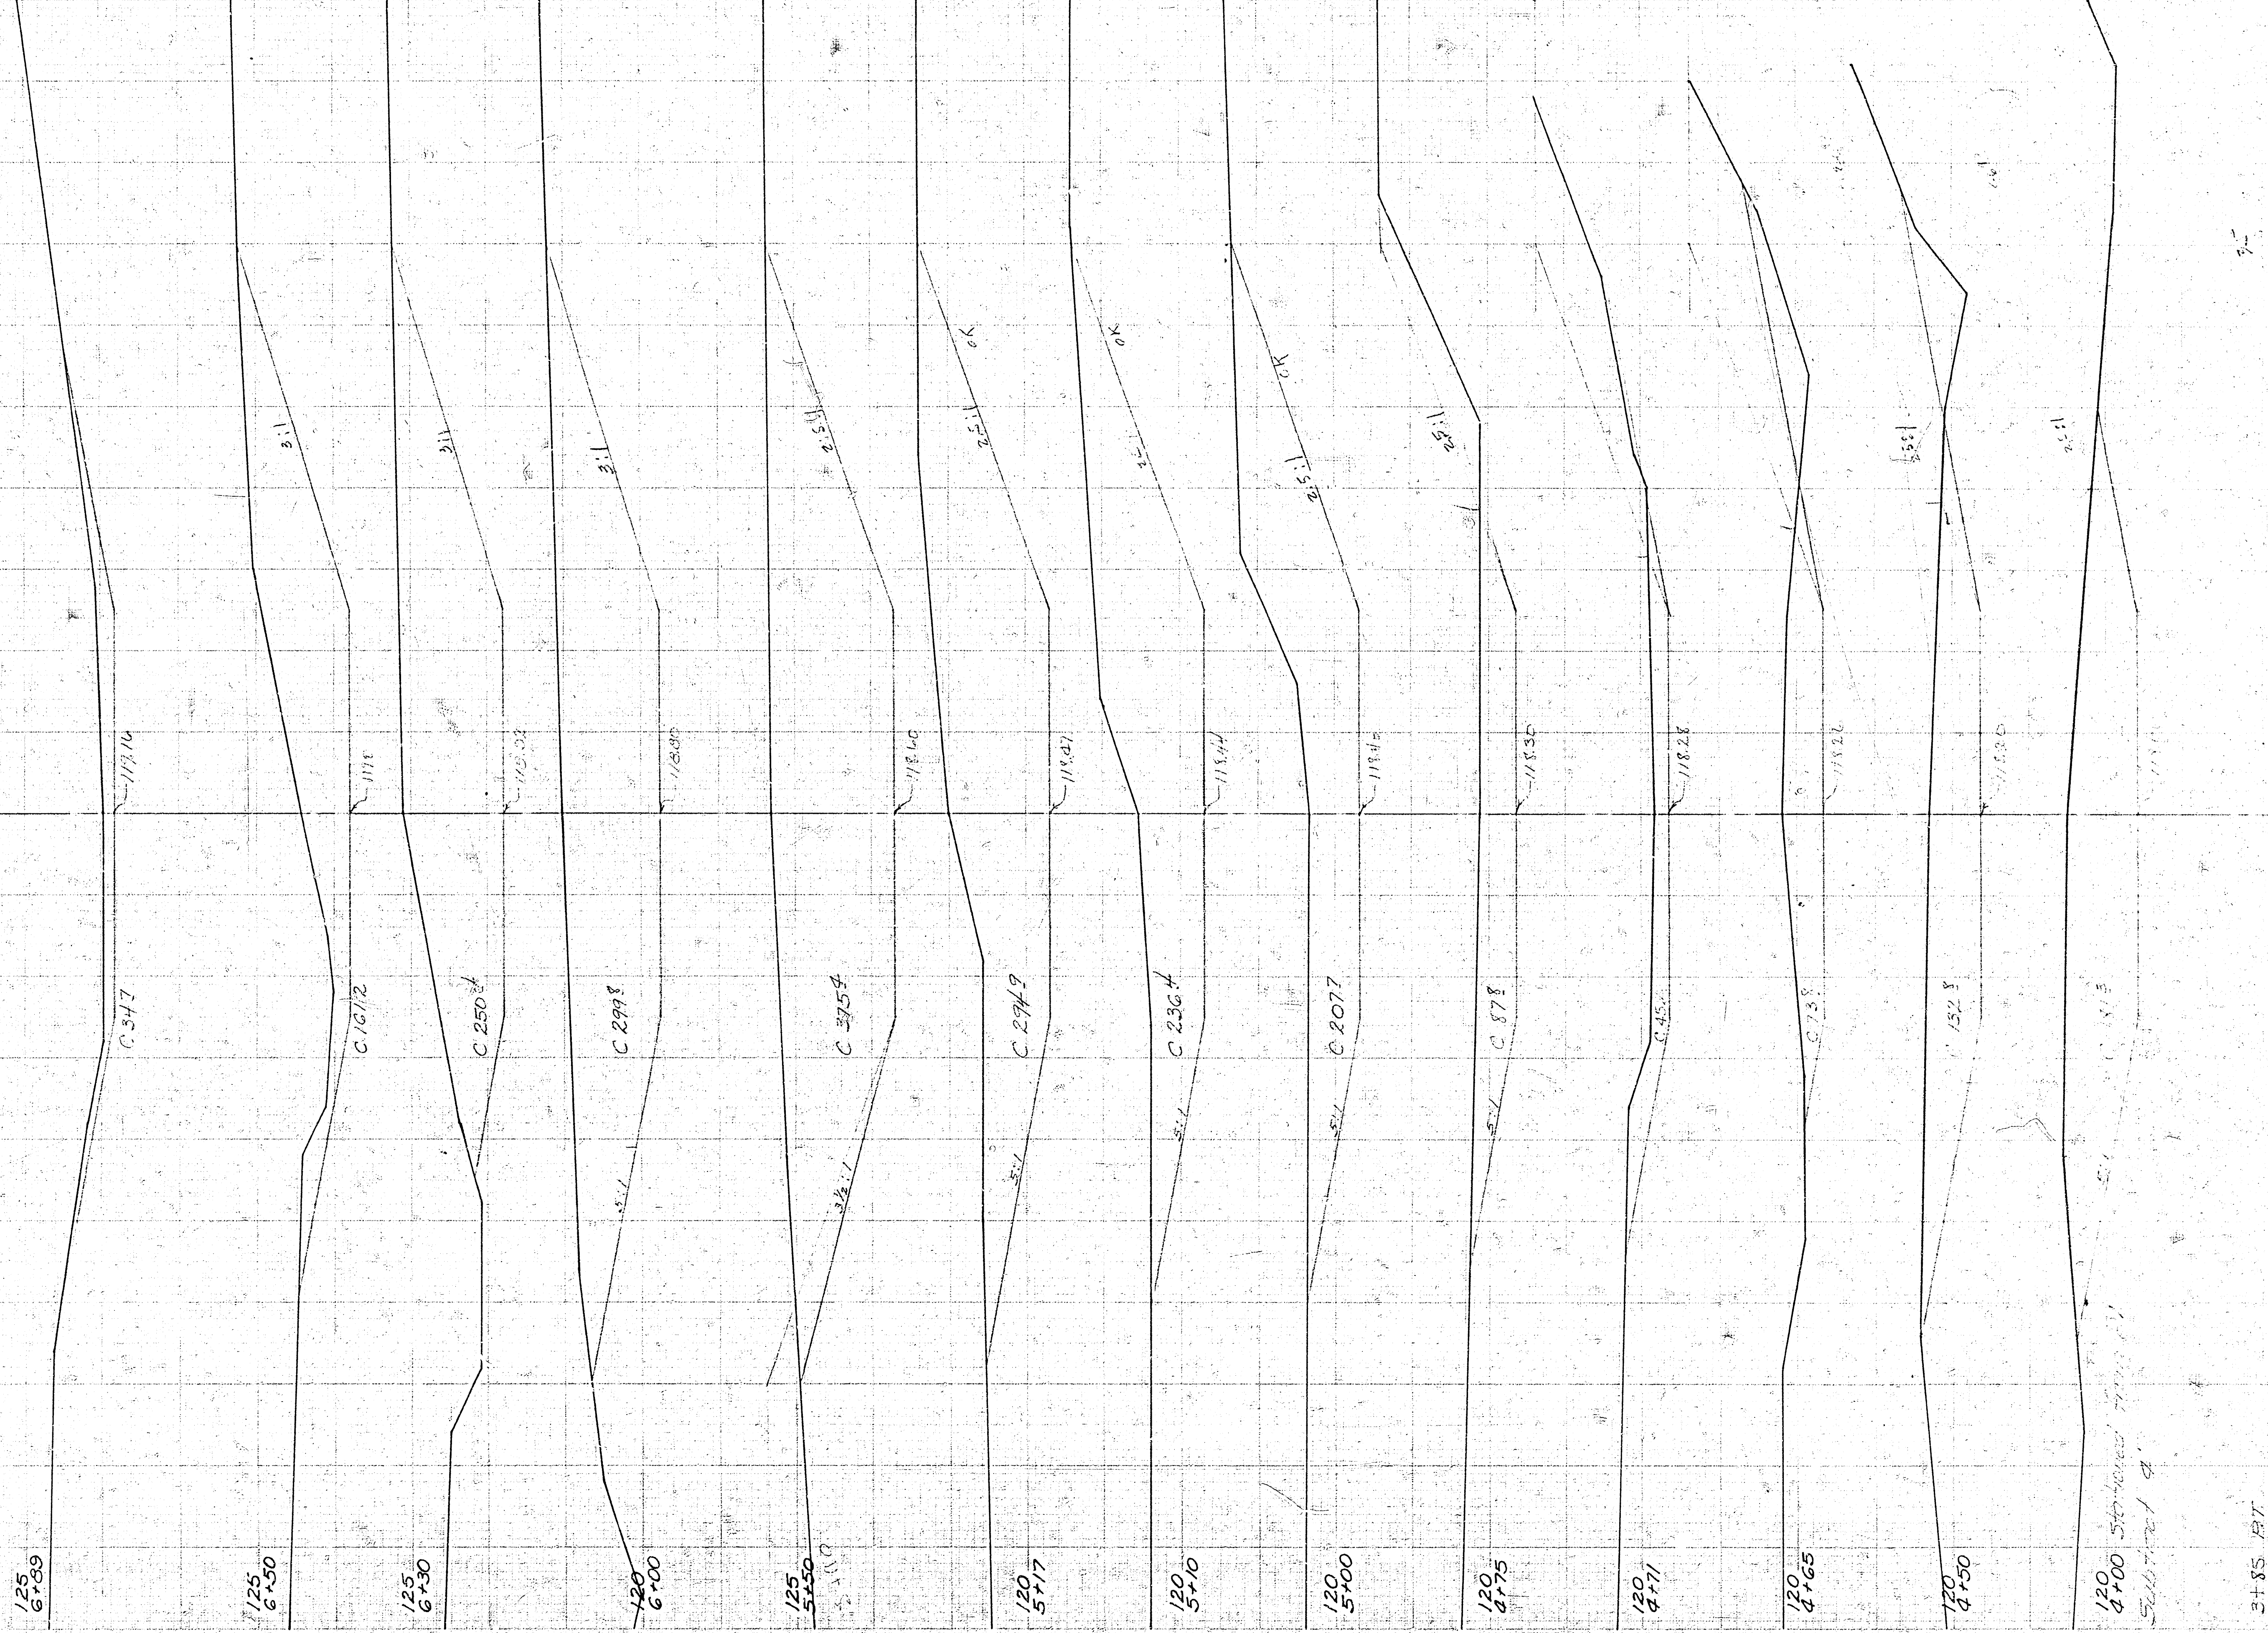

SHEET NO. 3 OF 3

-/+30. Creek F.L.E! 109.0

