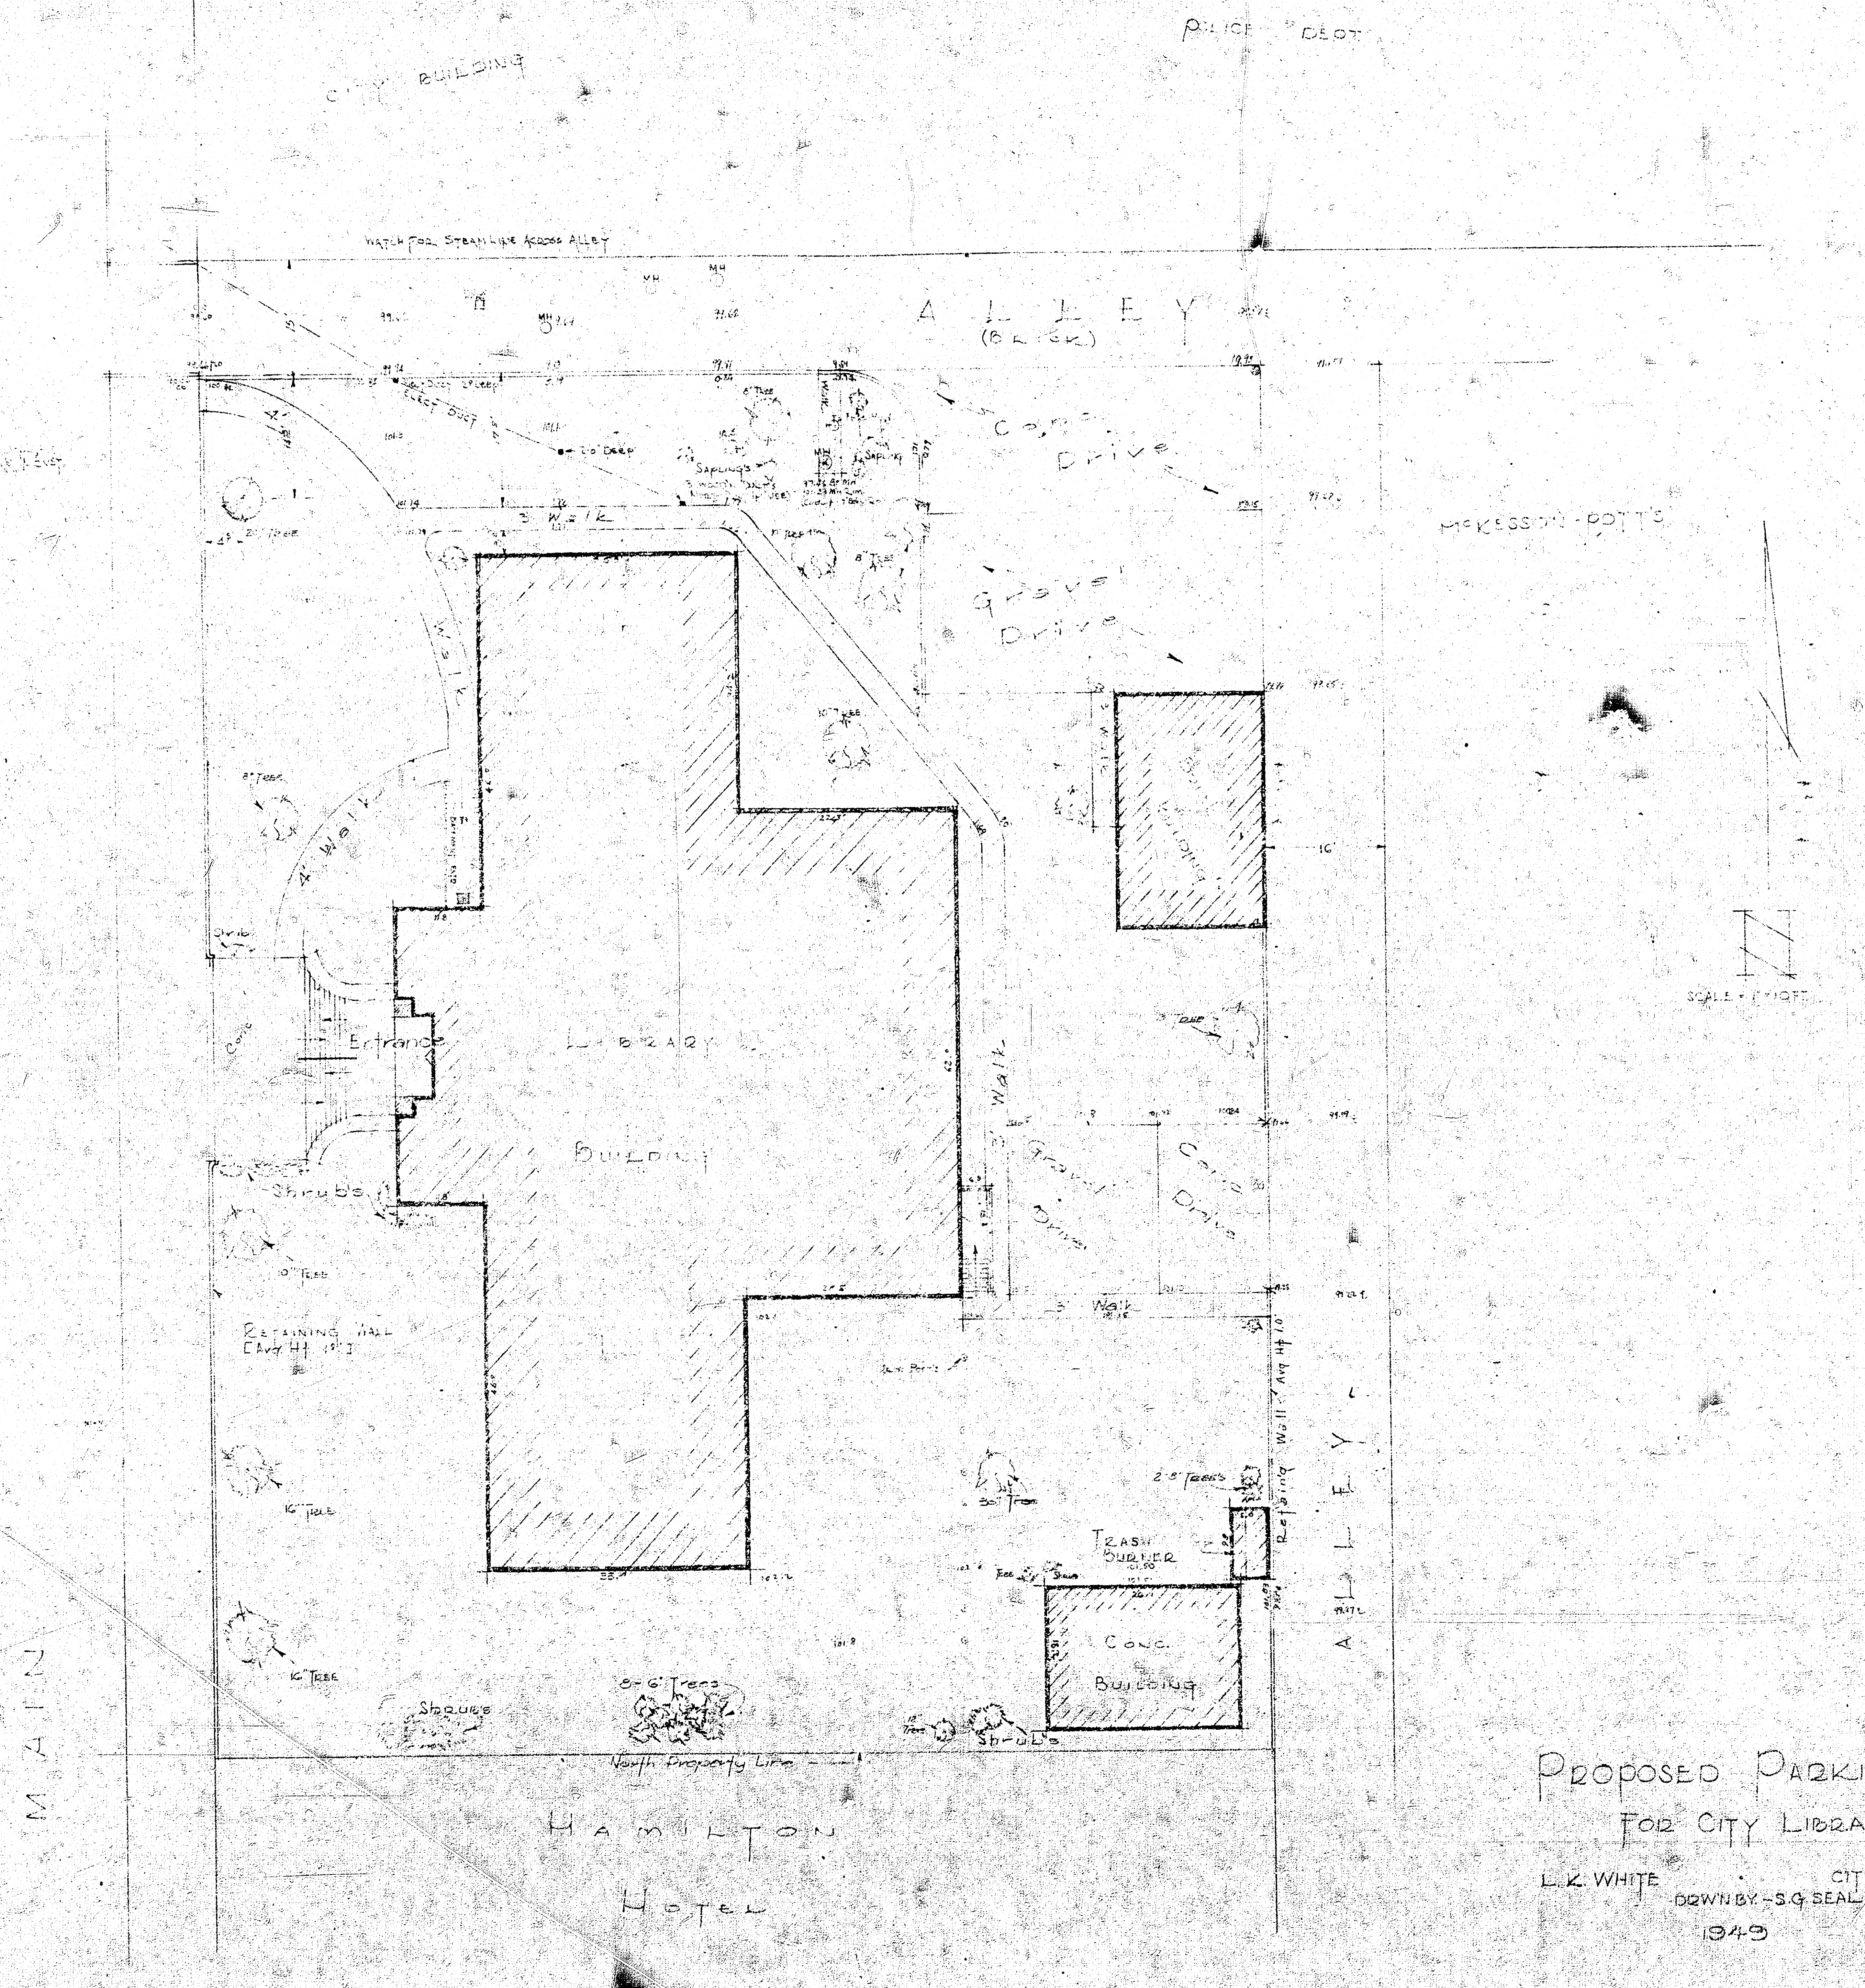

PROPOSED PARKING AREA
FOR CITY LIBRARY

L.K. WHITE · CITY ENGINEER
DRWN BY - S.G. SEAL
1949

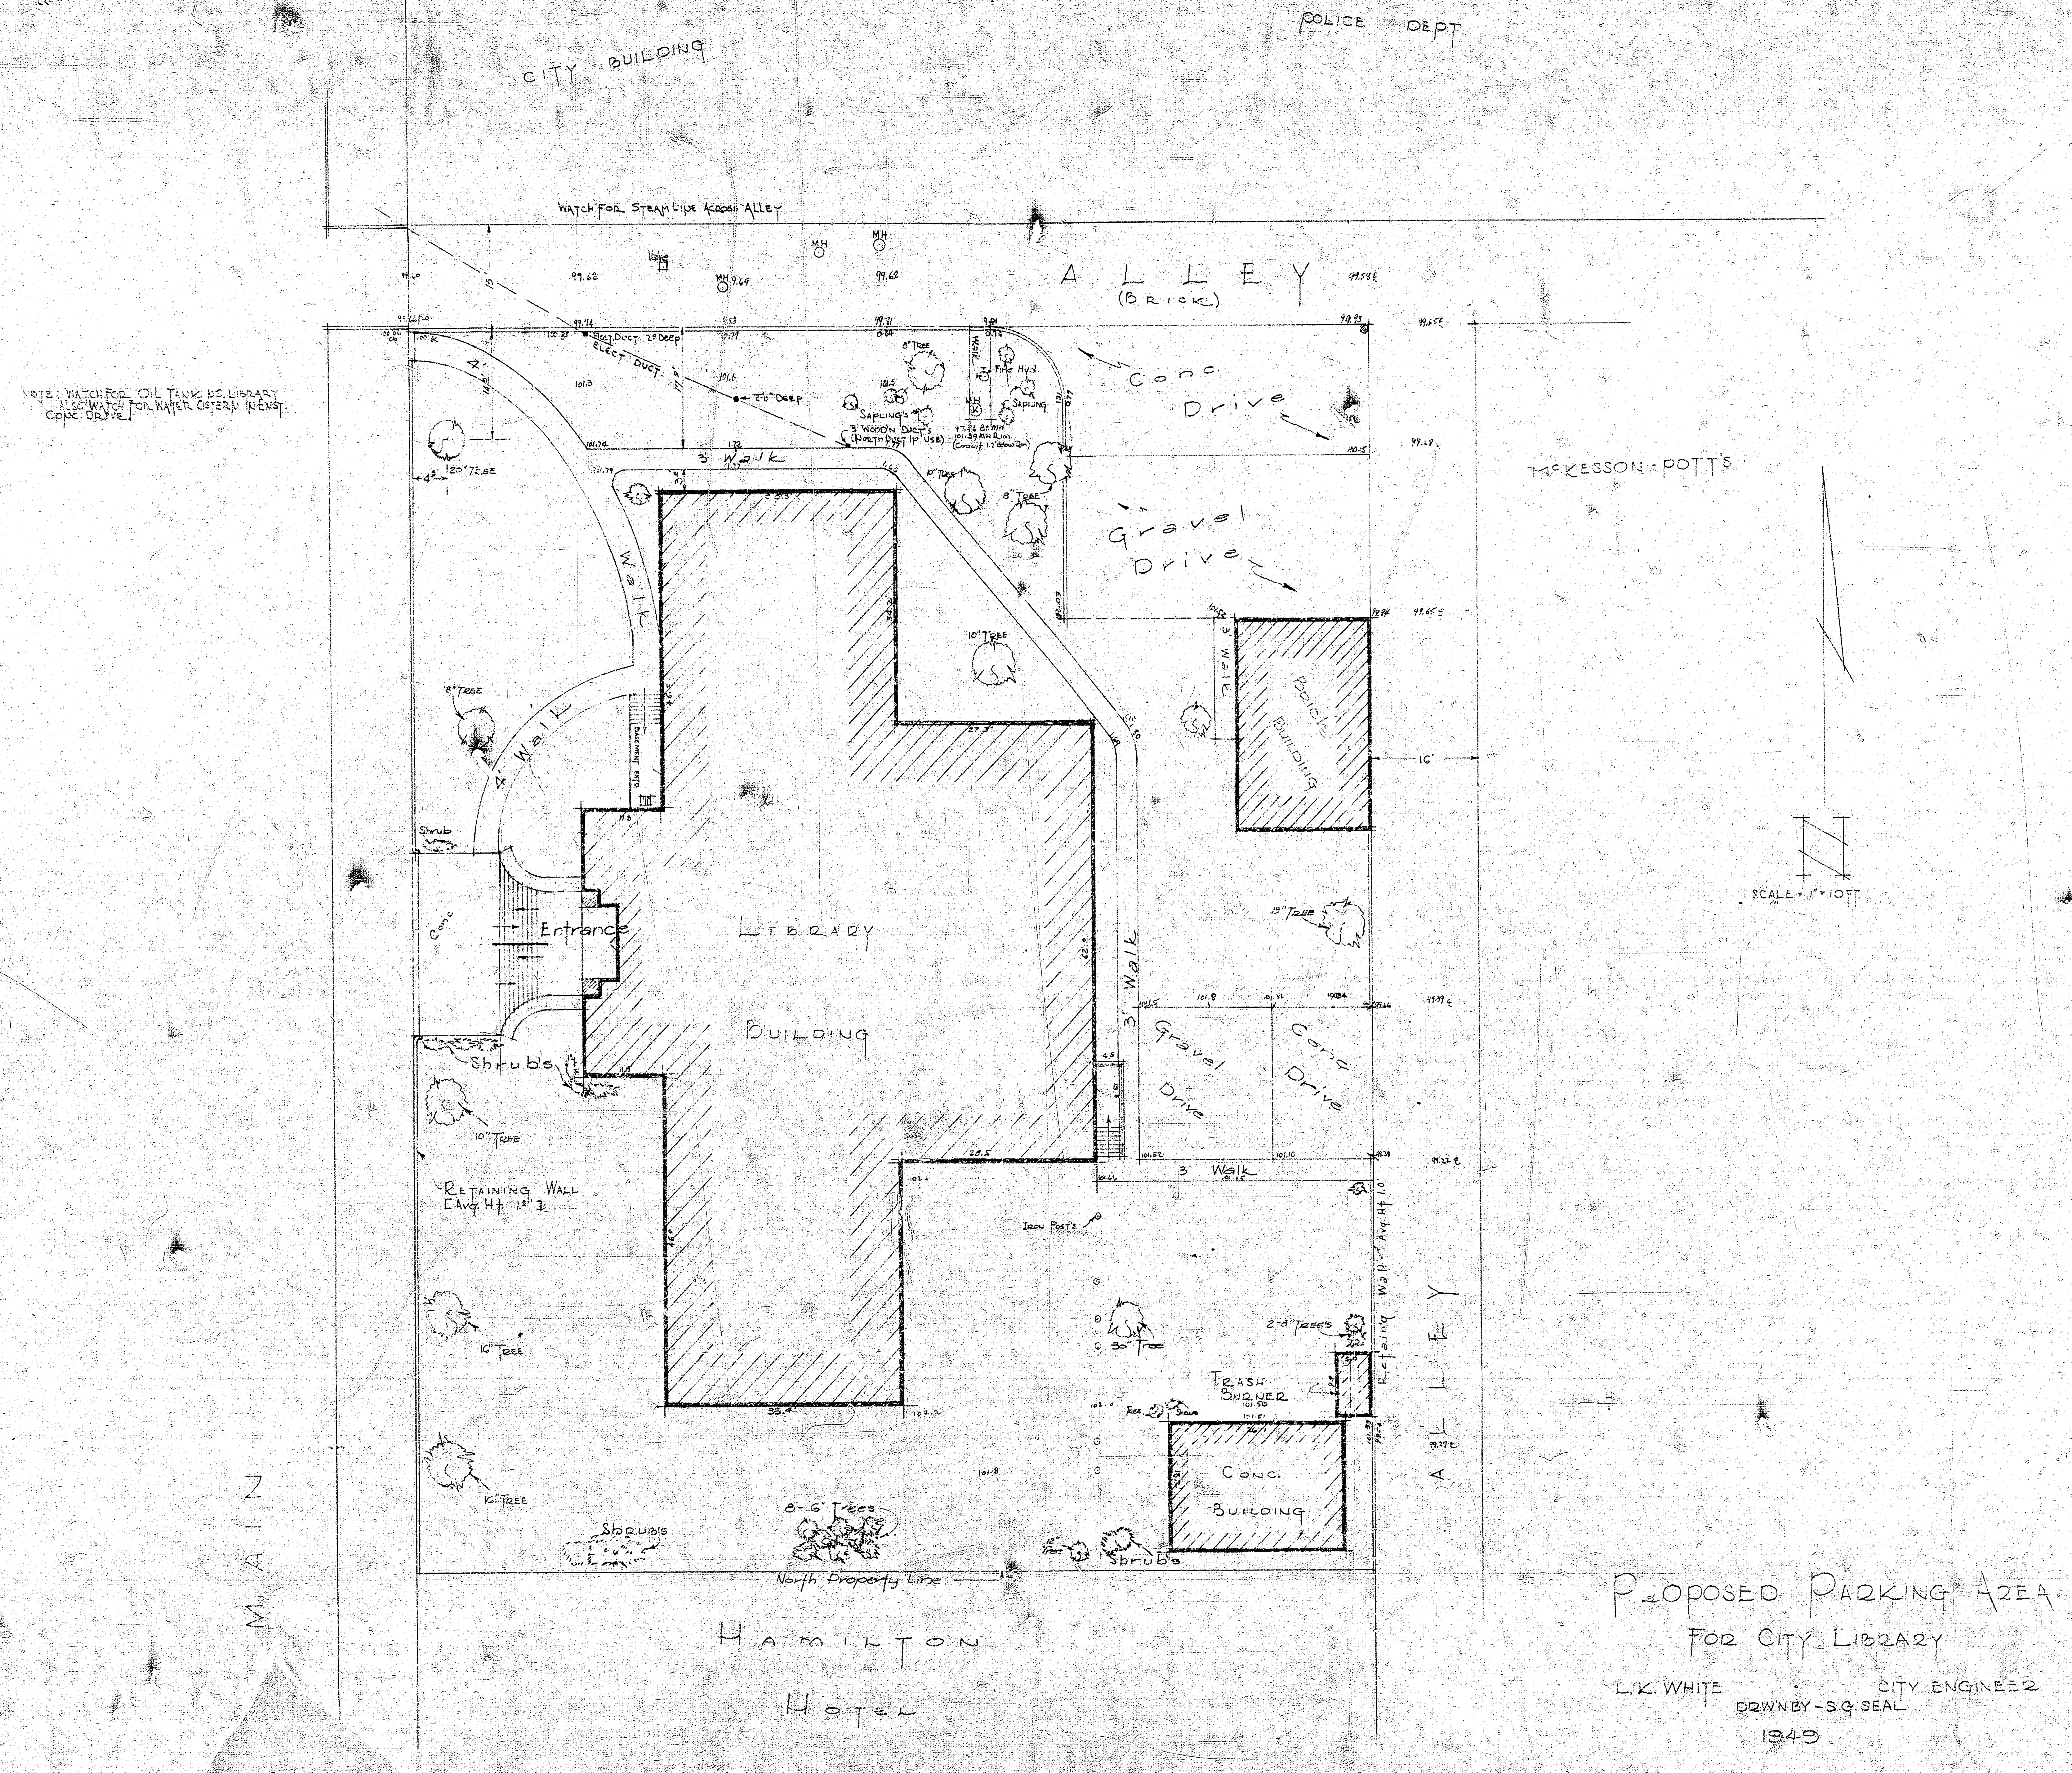

PROPOSED PARKING AREA
FOR CITY LIBRARY

L.K. WHITE CITY ENGINEER
DRWN BY - S.G. SEAL
1949