


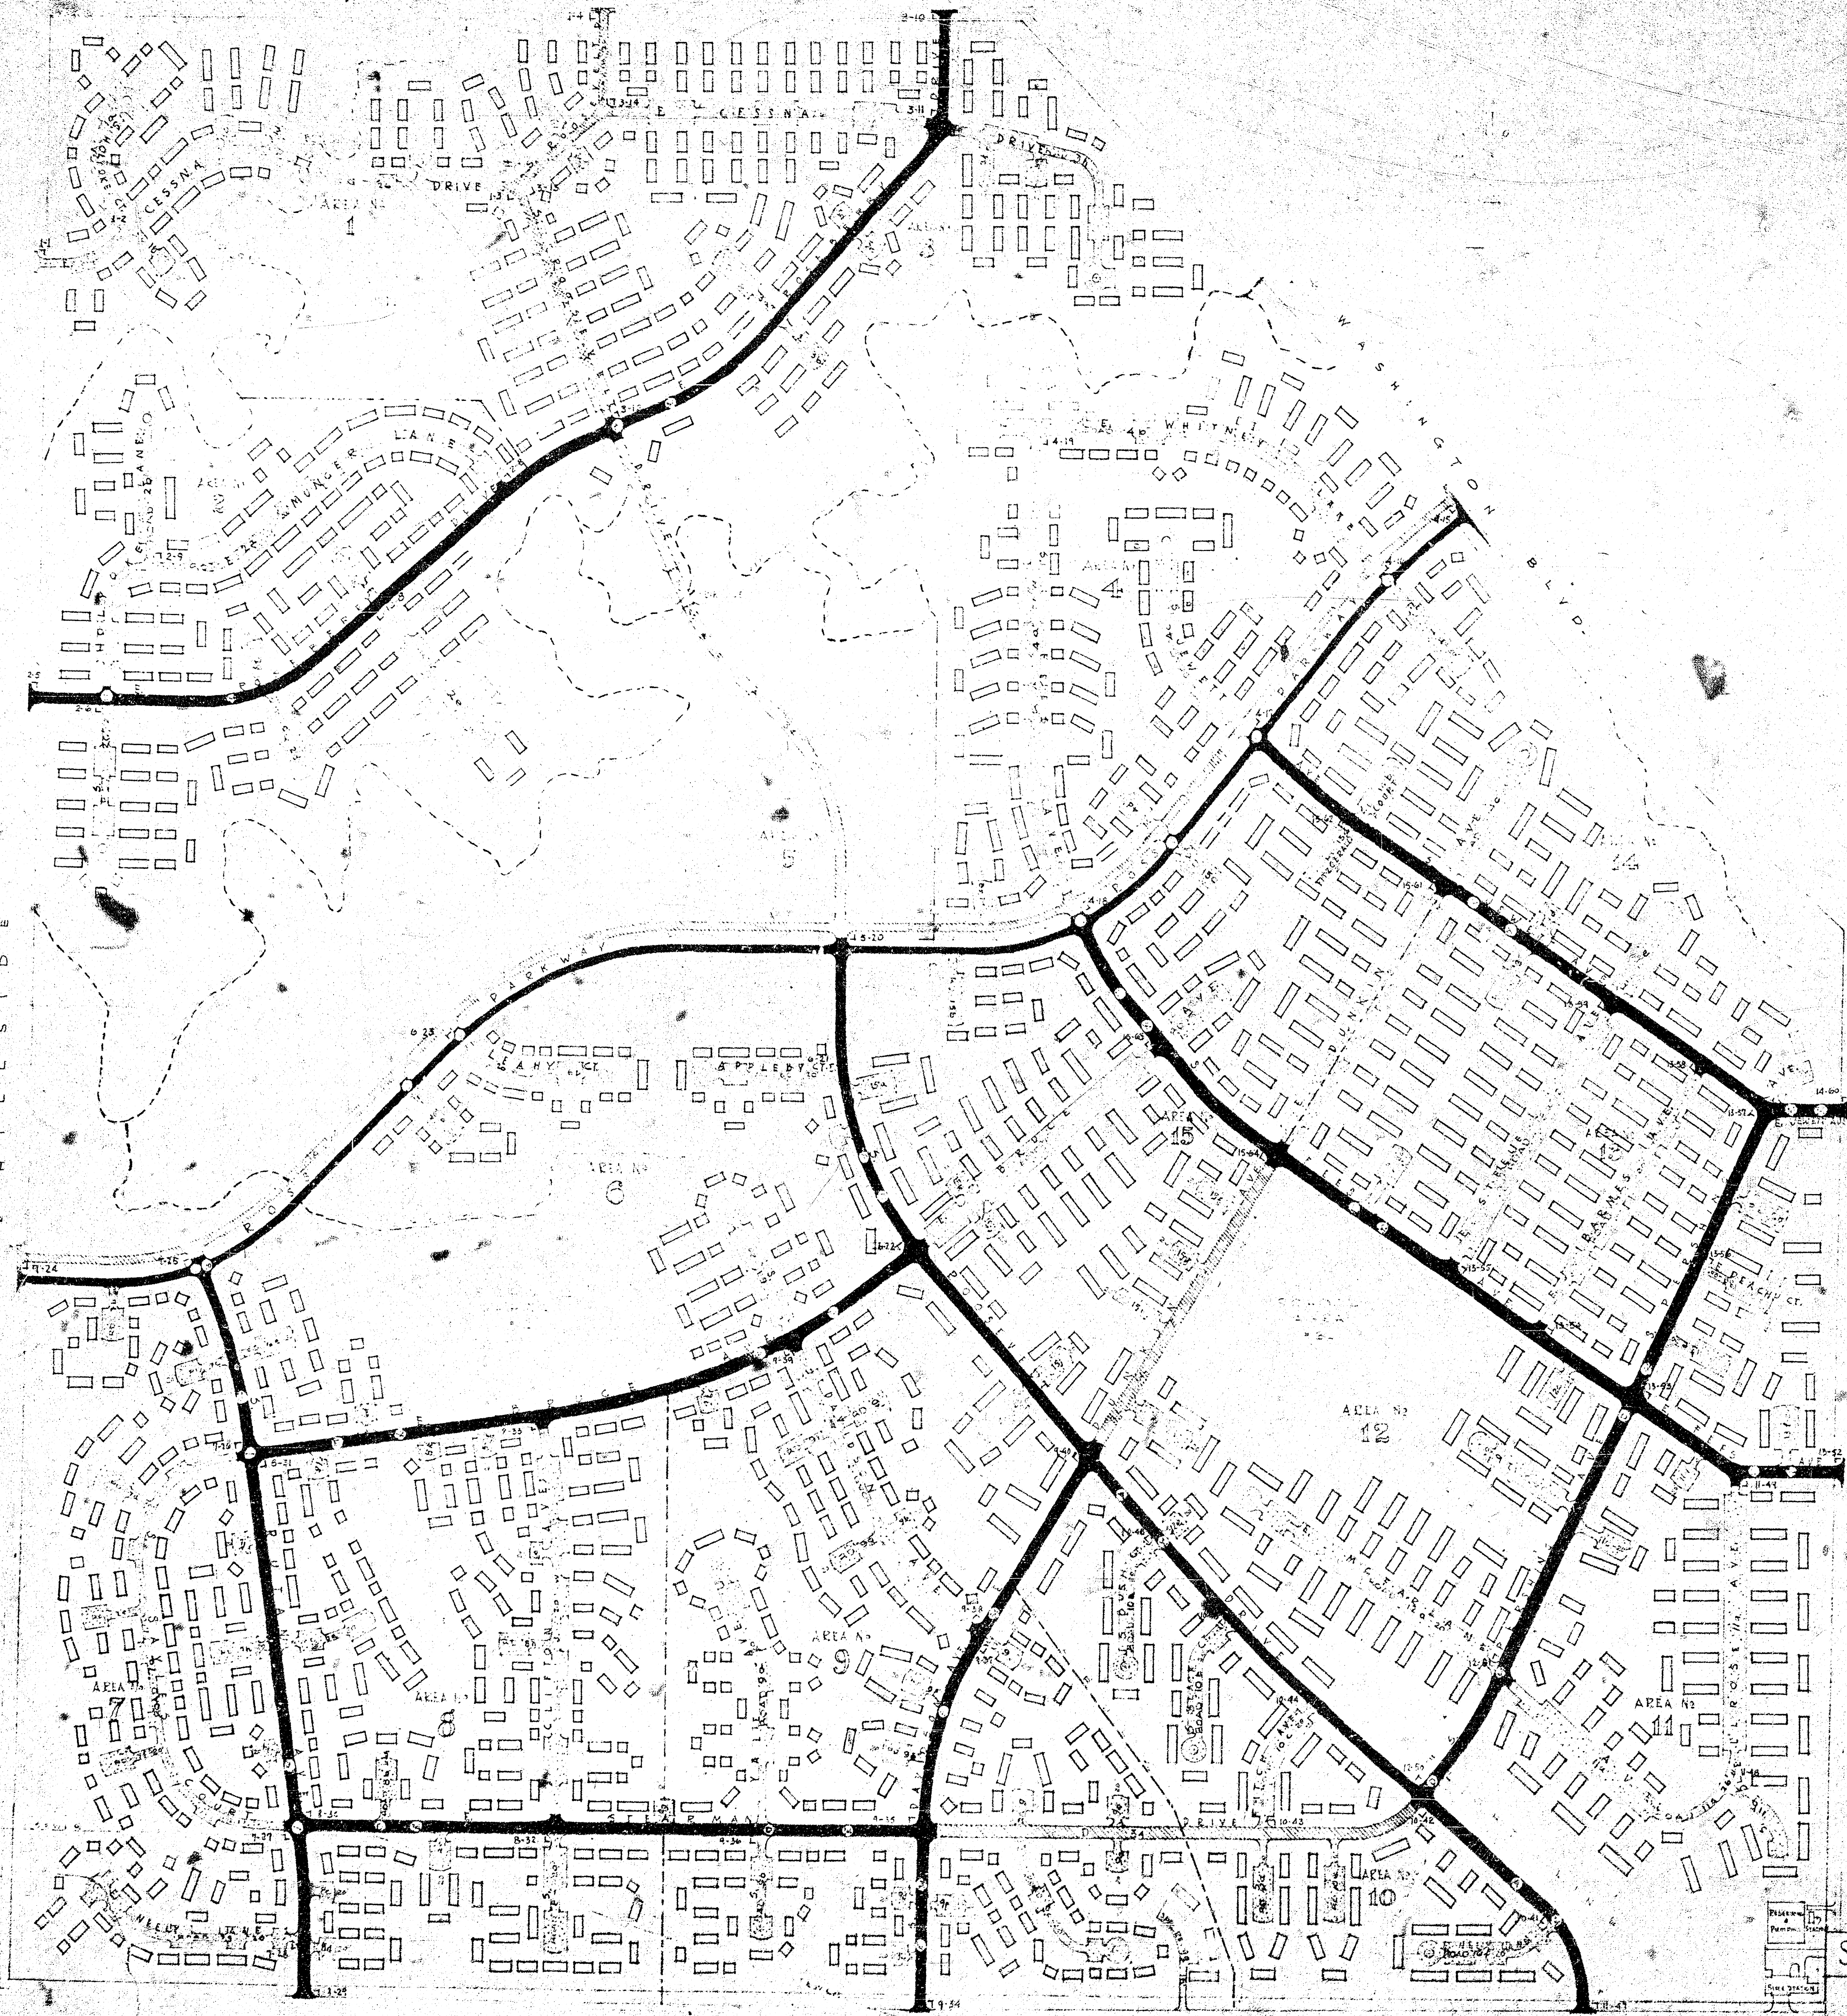

LEGEND SHOWING TYPES OF ROAD CONSTRUCTION

- MAJOR ROAD (ACCESS)
1" SHEET ASPHALT
75' 9" 2" BLACK BASE
6" BINDER SOIL BASE
- MINOR ROADS (ACCESS)
3" (3APPL) BITUMINOUS & COVER MATERIAL
75' 9" 2" AGG. BINDER BASE
6" BINDER SOIL BASE
- MAJOR ROADS (NOT ACCESS)
4" 5" 1" SHEET ASPHALT
4" BLACK BASE
- MINOR ROADS (NOT ACCESS) & PARKING AREAS
56' 6" 3" (3APPL) BITUMINOUS & COVER MATERIAL
6" AGGREGATE BINDER BASE
- BOUNDARY OF AREA

SITE PLAN PLANEVIEW STREET NAMES: SIGNS


WAR HOUSING PROJECT
PROJECT NO. KAN. 14023-24
NATIONAL HOUSING AGENCY
JOHN B. BLANDY, CHIEF OF ADMINISTRATION
FEDERAL PUBLIC HOUSING AUTHORITY

Revised Oct 8, 1942
Plotted Nov 17, 1942
Revised Jan 18, 1943

SCALE: 1" = 200'

KANSAS		COUNTY		CITY		SUBDIVISION	
NORTH	1	2	3	4	5	6	7
PORTION	8	9	10	11	12	13	14
AREA NO.	1	2	3	4	5	6	7
Nº1	1	2	3	4	5	6	7
Nº2	8	9	10	11	12	13	14
Nº3	15	16	17	18	19	20	21
Nº4	22	23	24	25	26	27	28
Nº5	29	30	31	32	33	34	35
Nº6	36	37	38	39	40	41	42
Nº7	43	44	45	46	47	48	49
Nº8	50	51	52	53	54	55	56
Nº9	57	58	59	60	61	62	63
Nº10	64	65	66	67	68	69	70
Nº11	71	72	73	74	75	76	77
Nº12	78	79	80	81	82	83	84
Nº13	85	86	87	88	89	90	91
Nº14	92	93	94	95	96	97	98
Nº15	99	100	101	102	103	104	105
NORTH PORTION	106	107	108	109	110	111	112
SOUTH PORTION	113	114	115	116	117	118	119
TOTAL	120	121	122	123	124	125	126
GRAND TOTAL	127	128	129	130	131	132	133

BLDG TYPE	UNIT COMBINATION	Nº	Nº	Nº	Nº	Nº	Nº
h1	1-1	2	50	13	7	1	1
h2	2-1	2	60	12	7	1	1
l1	3-1	3	38	7	1	1	1
l2	4-1	3	40	28	9	1	1
q	5-1	1	82	71	1	1	1
b	6-1	2	157	173	50	1	1
c	7-1	3	107	105	112	1	1
d	8-1	2	16	54	7	1	1
e	9-1	2	29	64	1	1	1
f	10-1	0	0	0	0	0	0
GRAND TOTAL		15	581	1554	1	1	1

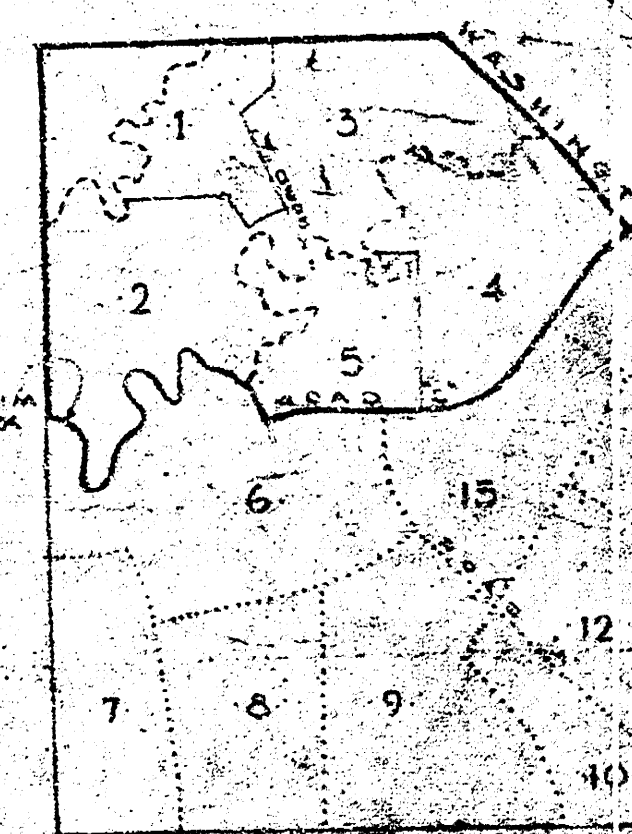

APPROVED: *[Signature]* DATE: *[Date]*

2182 UNIT PROJECT

WAR HOUSING PROJECT

PROJECT NO. KAN. 141223

NATIONAL HOUSING ADMINISTRATION

JOHN B. BUCKENBERG, JR. ADMLT

FEDERAL PUBLIC HOUSING ADMINISTRATION

HERBERT SANDERSON - CHIEF ENGINEER

DR. CARL O. MILLS & JOY

ASSOCIATED ARCHITECTS - ENGINEERS

1400 E. 12TH ST. KANSAS CITY, MO.

DATE: *[Date]*




SITE PLAN





KAN. 14023 BUILDING TYPES (SOUTHERN MILLS, CO.)

PORTION	h	r	l	a	b	c	d	e	f	NO. OF UNITS
AREA 195										
N96	9	9	12	11	10	20	13	3	5	92
N97	12	18	6	6	20	31	23	9	5	126
N95	13	12	7	6	18	43	47	6	11	165
N99	16	21	13	17	34	61	24	4	8	196
SOUTH PORTION TOTAL	50	60	36	40	82	157	107	16	25	581
NORTH PORTION TOTAL	13	16	36	28	71	173	105	54	44	561
GRAND TOTAL	63	76	74	68	153	330	212	72	69	1142

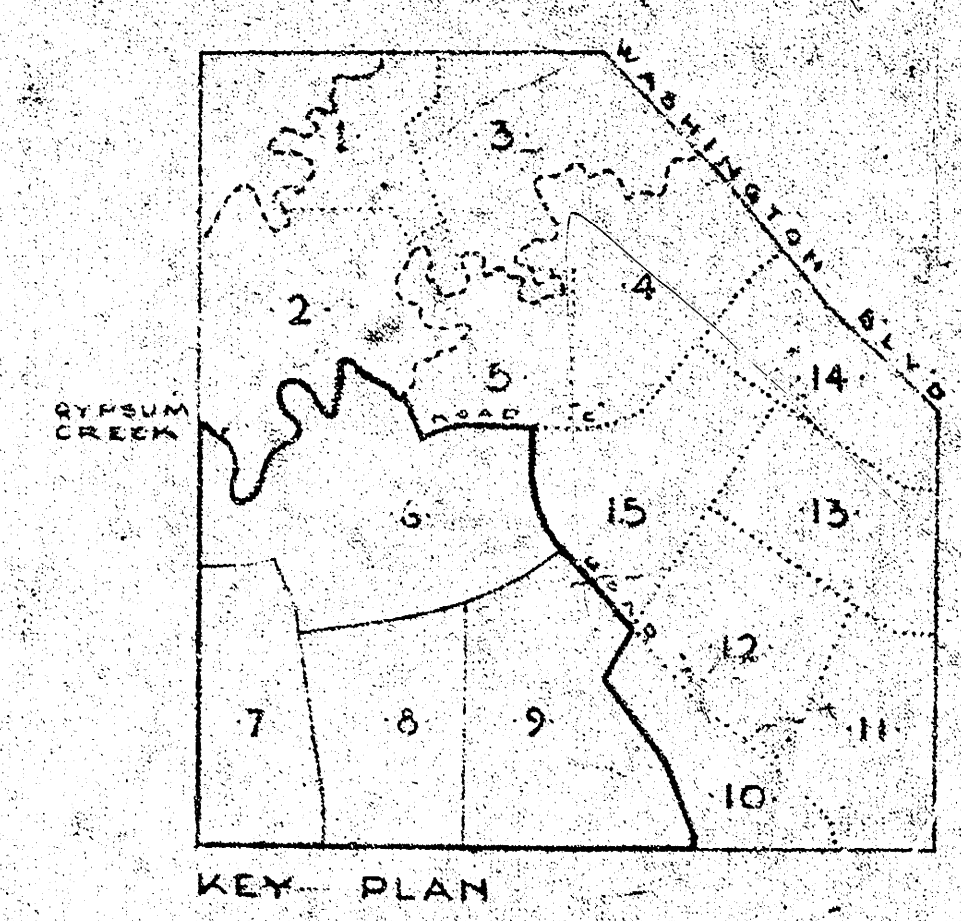

SITE PLAN

APPROVED: [Signature] POSTMASTER

2182 UNIT PROJECT SOUTH-HALF

WAR HOUSING PROJECT

PROJECT NO. KAN. 14023

NATIONAL HOUSING AGENCY

JOHN B. BLANDFORD, JR. ADMINISTRATOR

FEDERAL PUBLIC HOUSING AUTHORITY

HERBERT EMERICH - COMMISSIONER

DESIGNED BY: E. O. MILLS & JOHN NOYES

ASSOCIATED ARCHITECTS-ENGINEERS, P.C., LOUIS, MO.

ASSOCIATES: J. H. BERRY

FROM: J. H. BERRY

FOR: J. H. BERRY

DATE: 10/1/41

SCALE: 1" = 100'

SP 743