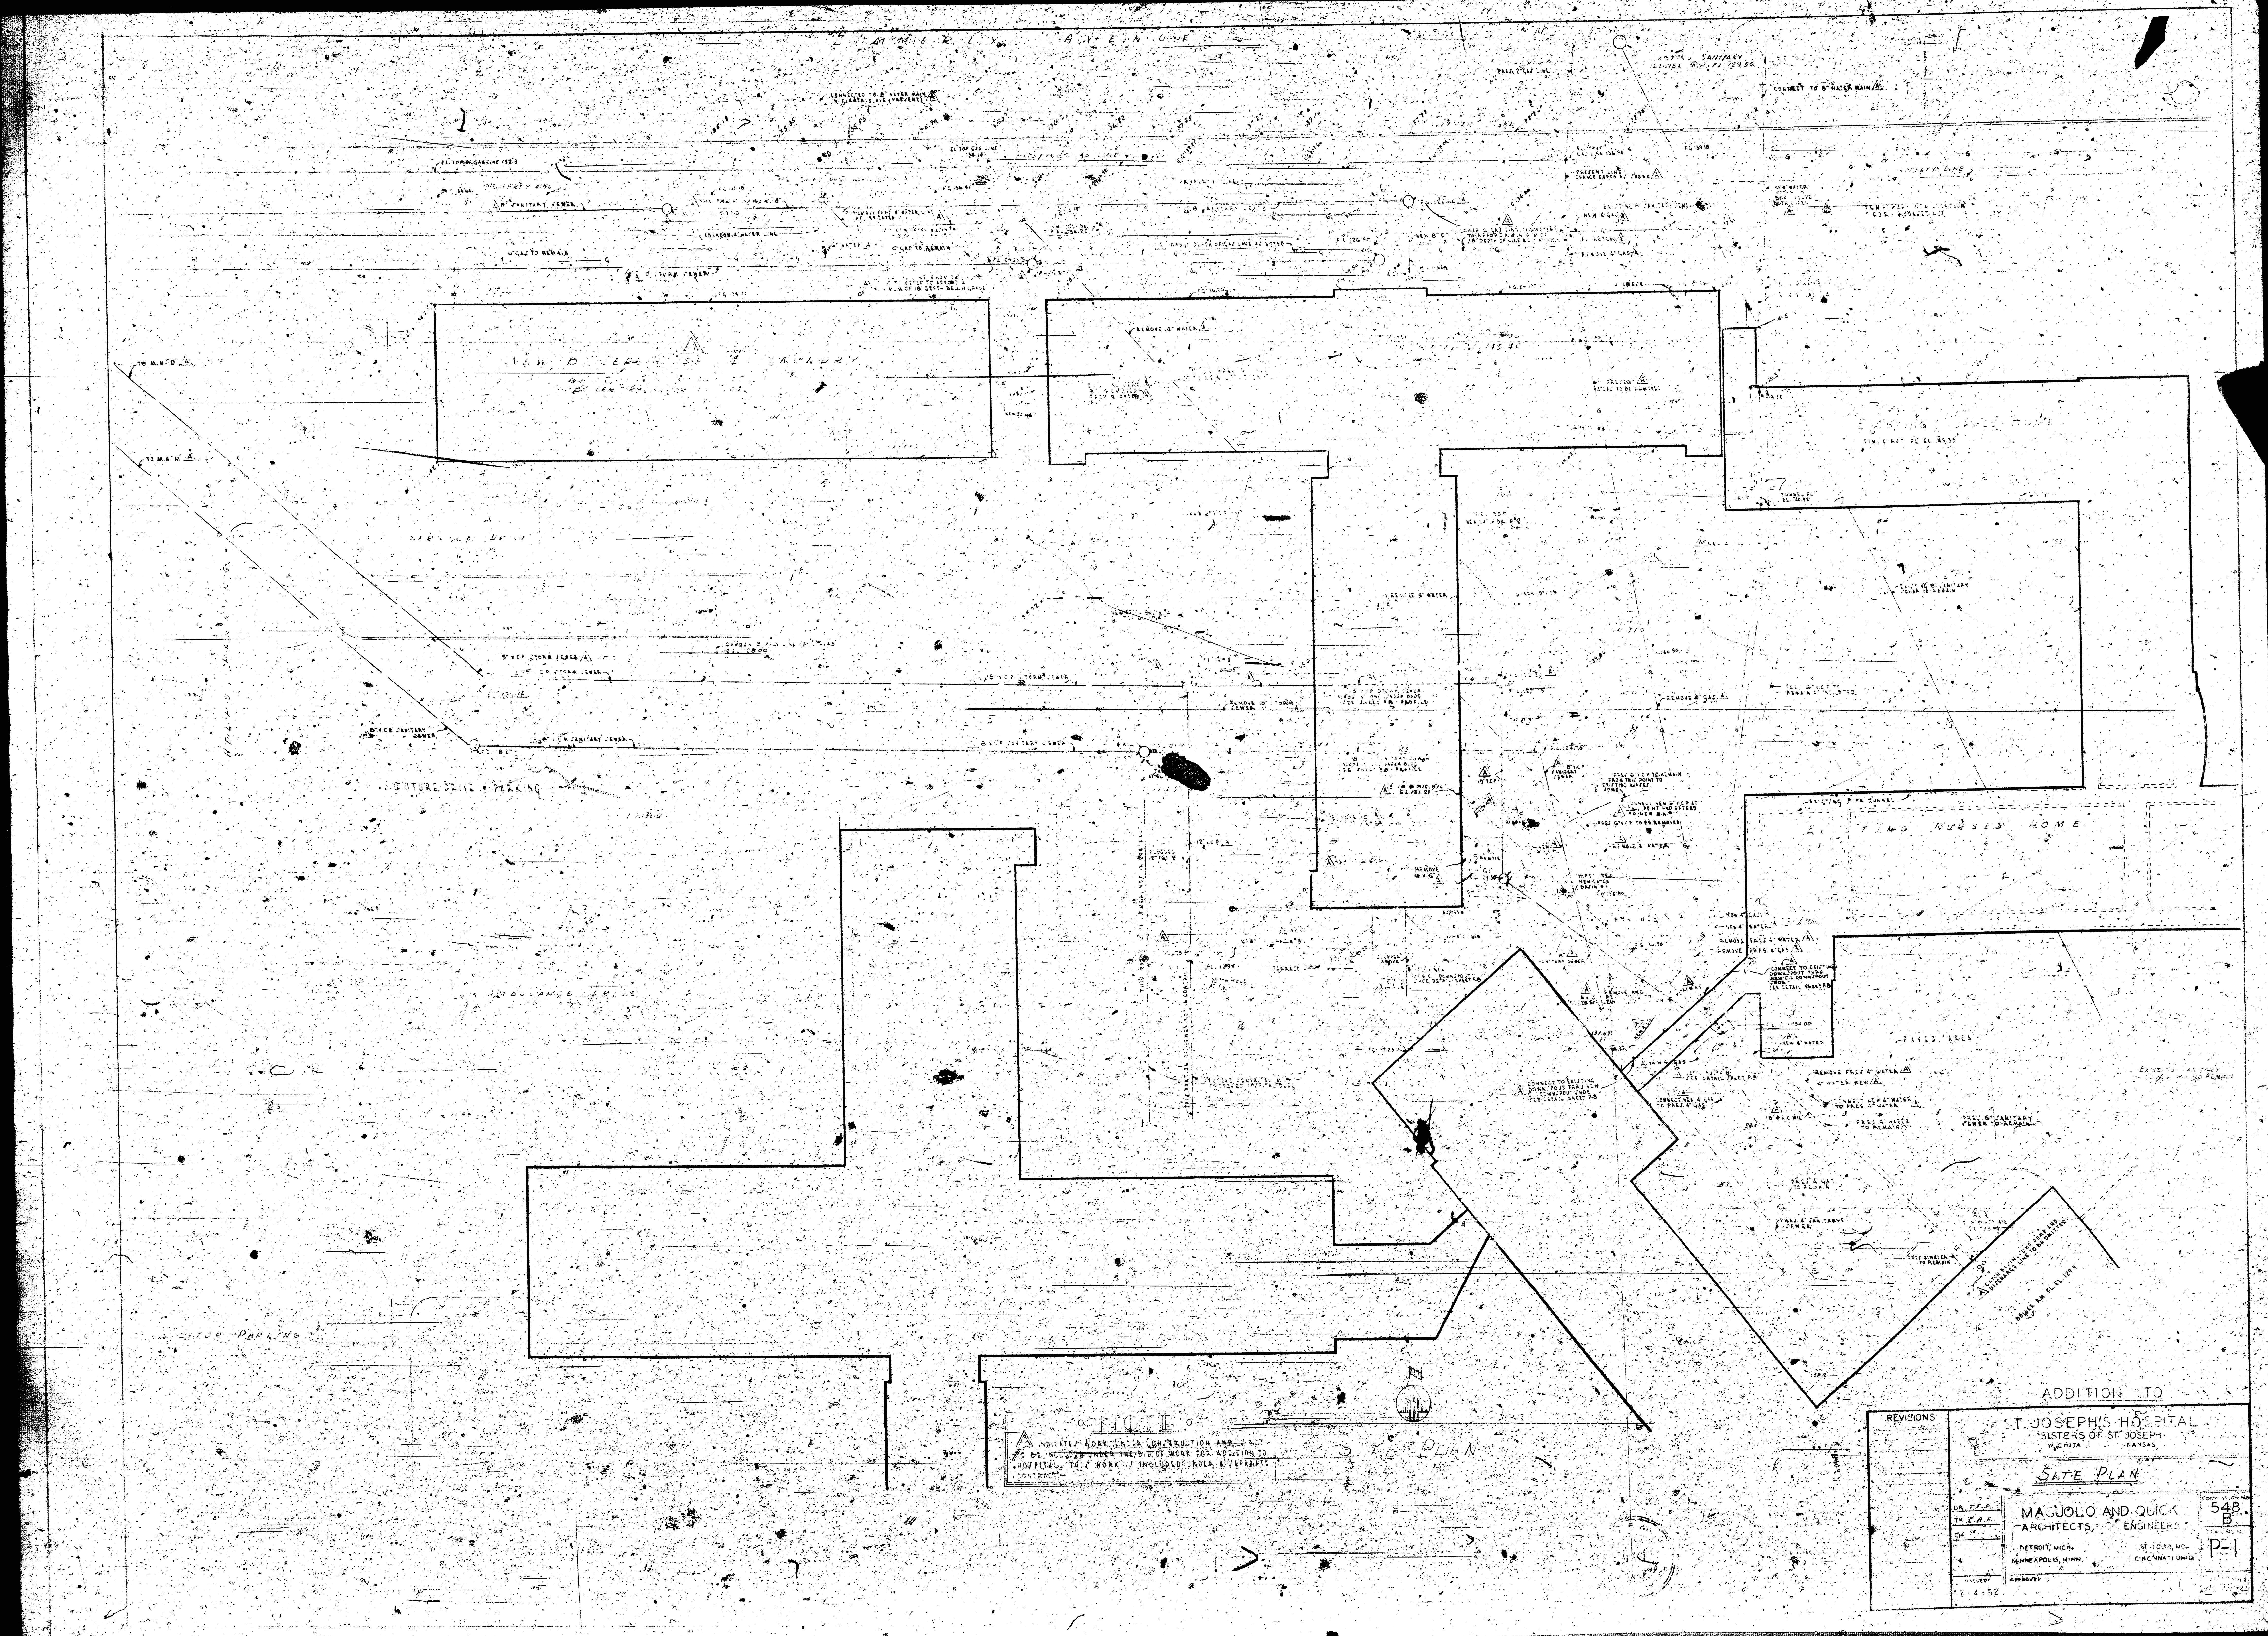

NOTE

A indicates work under construction and is not to be included under the bid of work for addition to hospital. This work is included under a separate contract.

SITE PLAN

ADDITION TO

REVISIONS

ST. JOSEPH'S HOSPITAL
SISTERS OF ST. JOSEPH
WICHITA KANSAS

SITE PLAN

DR. T.F.P.
TR. C.A.F.
CH.

MAGUOLO AND QUICK
ARCHITECTS, ENGINEERS
DETROIT, MICH. ST. LOUIS, MO.
MINNEAPOLIS, MINN. CINCINNATI OHIO

COMMISSION NO.
548.
B

DRAWING NO.
P-1

ISSUED
2-4-52

APPROVED

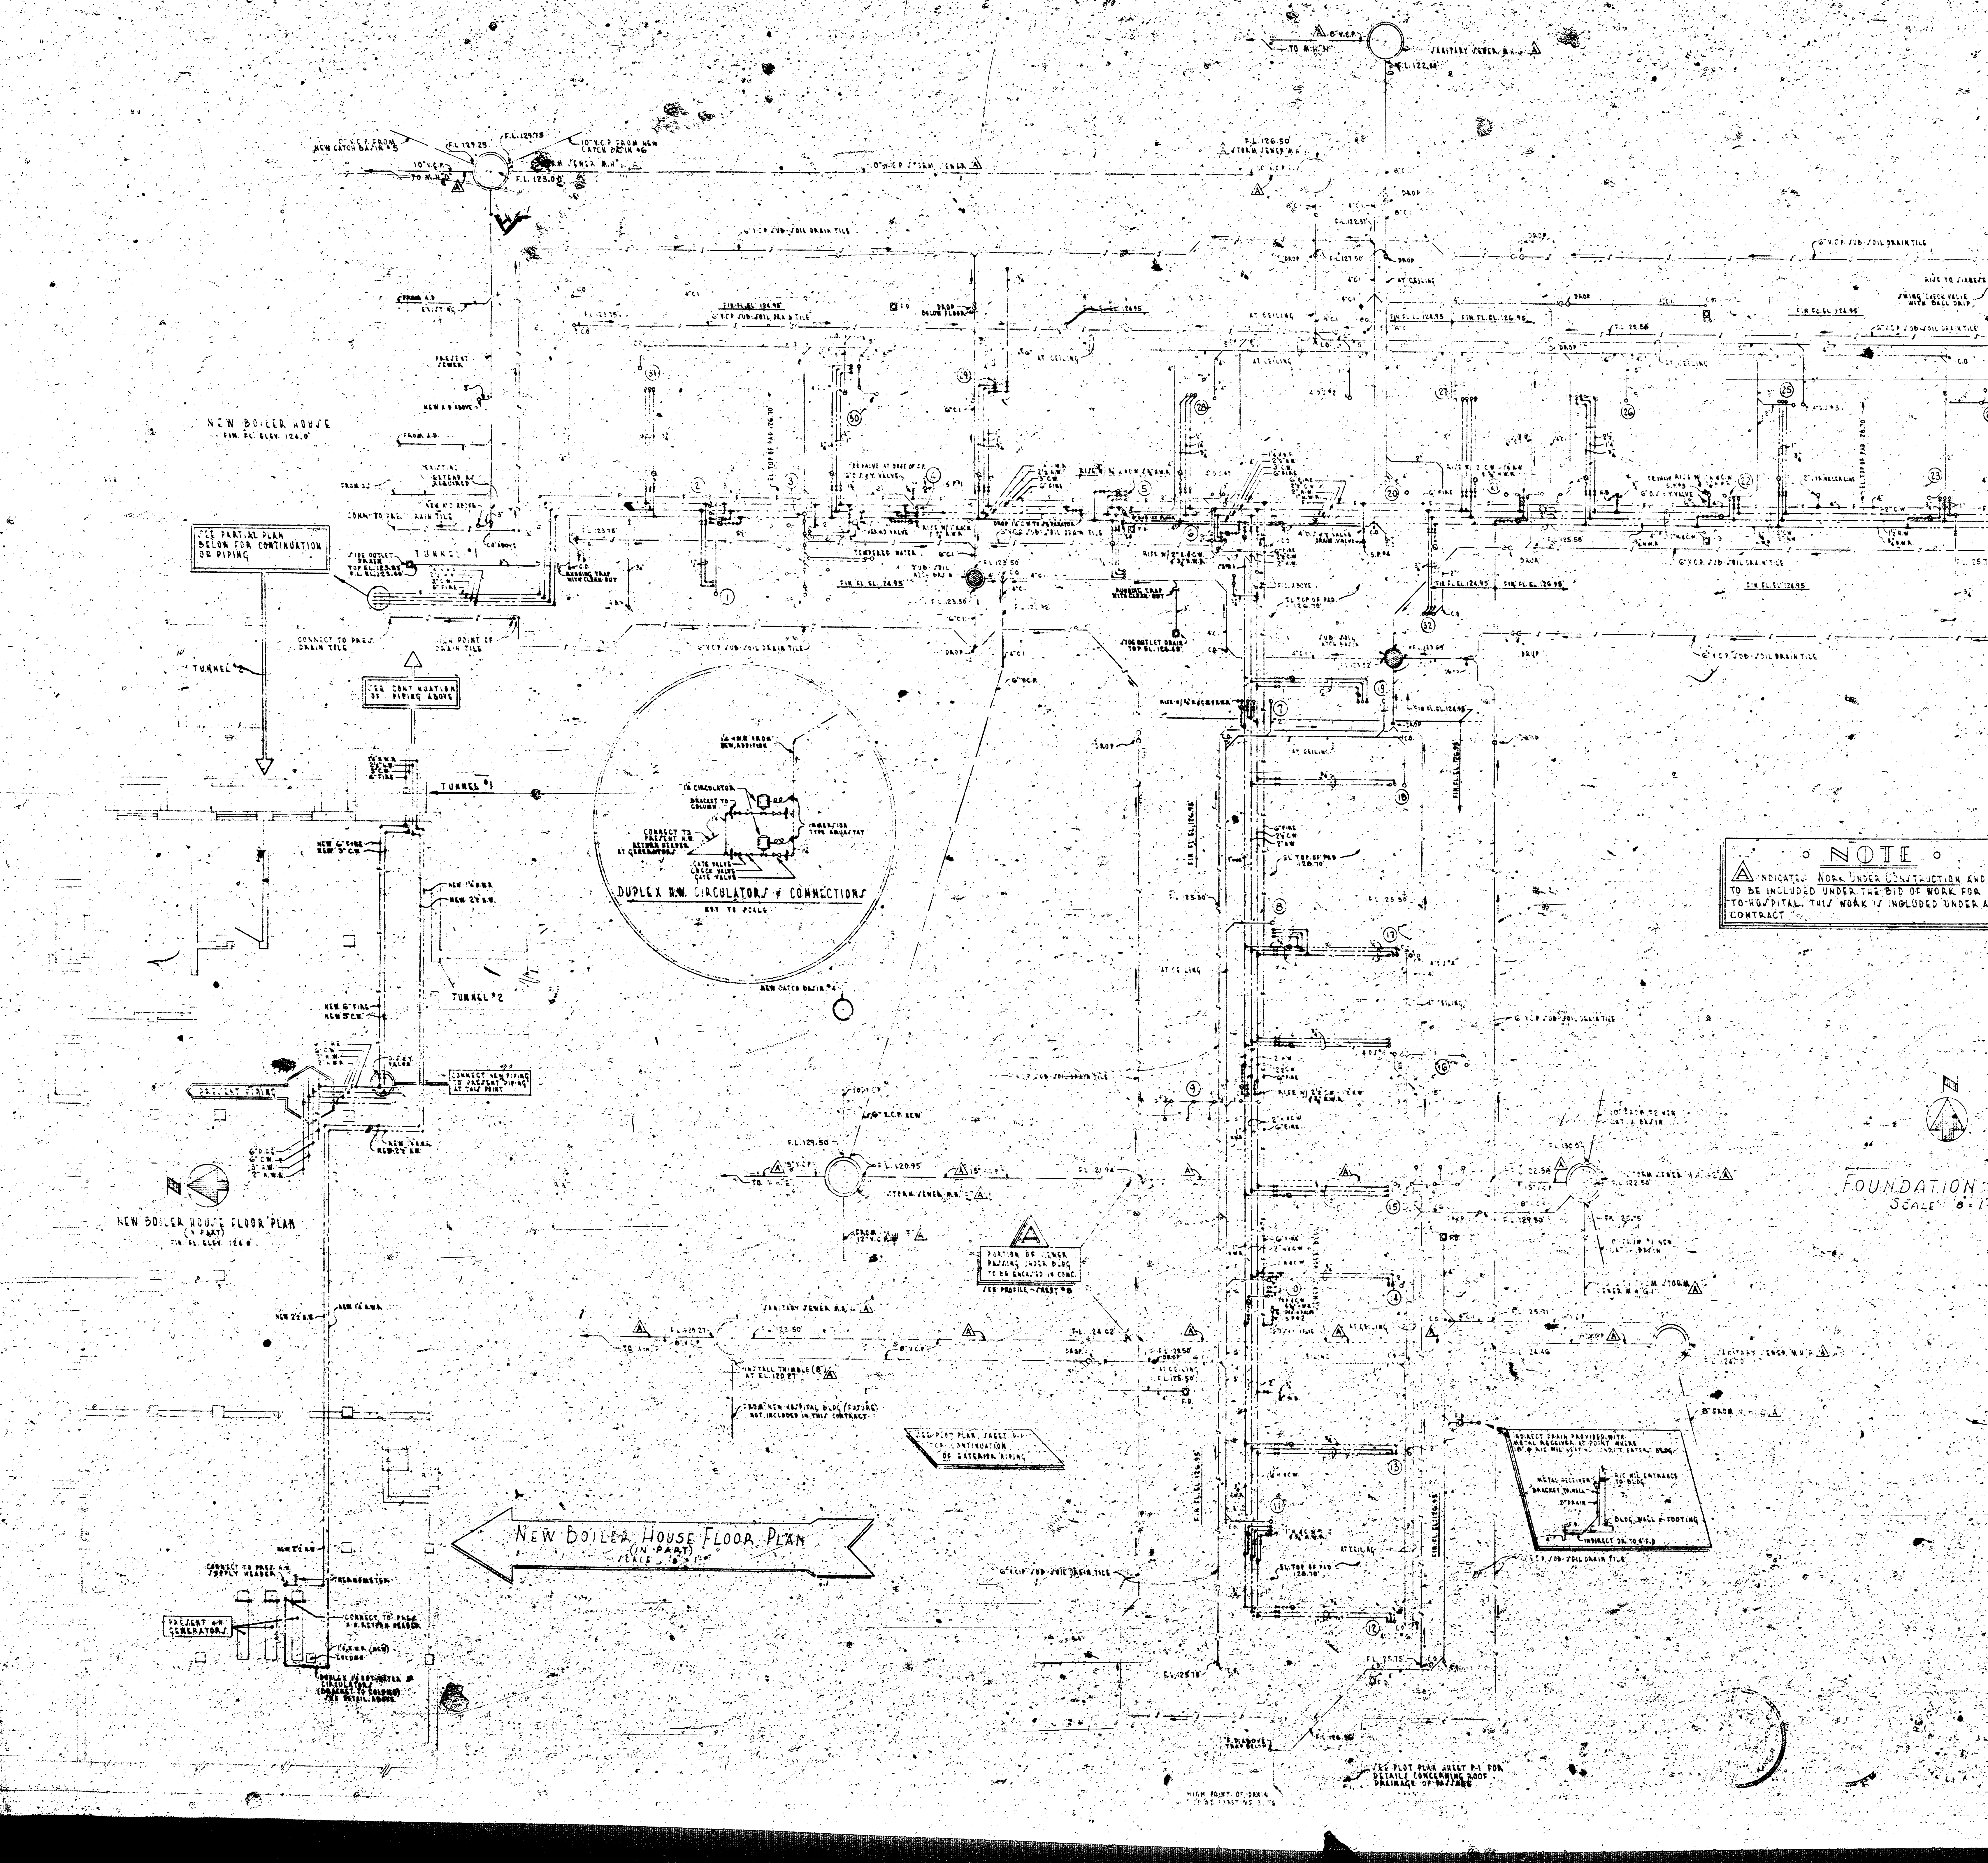
NEW BOILER HOUSE
FIN. FL. ELEV. 124.0'
SEE PARTIAL PLAN BELOW FOR CONTINUATION OF PIPING
SEE CONTINUATION OF PIPING ABOVE
TUNNEL #1
TUNNEL #2
CONNECT TO PRES. DRAIN TILE
HIGH POINT OF DRAIN TILE
PRESENT SEWER
NEW A.D. ABOVE
DUPLEX H.W. CIRCULATORS & CONNECTIONS
CONNECT NEW PIPING TO PRESENT PIPING AT THIS POINT
NEW BOILER HOUSE FLOOR PLAN (IN PART)
STORM SEWER M.H.
SANITARY SEWER M.H.
PORTION OF SEWER PASSING UNDER BLDG TO BE ENCASED IN CONC.
SEE PROFILE - SHEET #B
INSTALL THIMBLE (8") AT EL. 120.27'
FROM NEW HOSPITAL BLDG (FUTURE) NOT INCLUDED IN THIS CONTRACT
SEE PLOT PLAN, SHEET P-1 FOR CONTINUATION OF EXTERIOR PIPING
NEW BOILER HOUSE FLOOR PLAN (IN PART)
FOUNDATION PLAN
SCALE 1/8" = 1'-0"
PRESENT AIR GENERATORS

○ NOTE ○

A INDICATES WORK UNDER CONSTRUCTION AND IS NOT TO BE INCLUDED UNDER THE BID OF WORK FOR ADDITION TO HOSPITAL. THIS WORK IS INCLUDED UNDER A SEPARATE CONTRACT

ADDITION TO

REVISIONS	
	ST. JOSEPH'S HOSPITAL SISTERS OF ST. JOSEPH WICHITA KANSAS
	FOUNDATION PLAN

DR. F.D.
TR. C.A.P.
CH.

MAGUOLO AND QUICK
ARCHITECTS • ENGINEERS
DETROIT, MICH. ST. LOUIS, MO.
MINNEAPOLIS, MINN. CINCINNATI, OHIO

ISSUED 2-1-52
APPROVED

COMMISSION NO. 548 B
DRAWING NO. P-2
SCALE As Noted

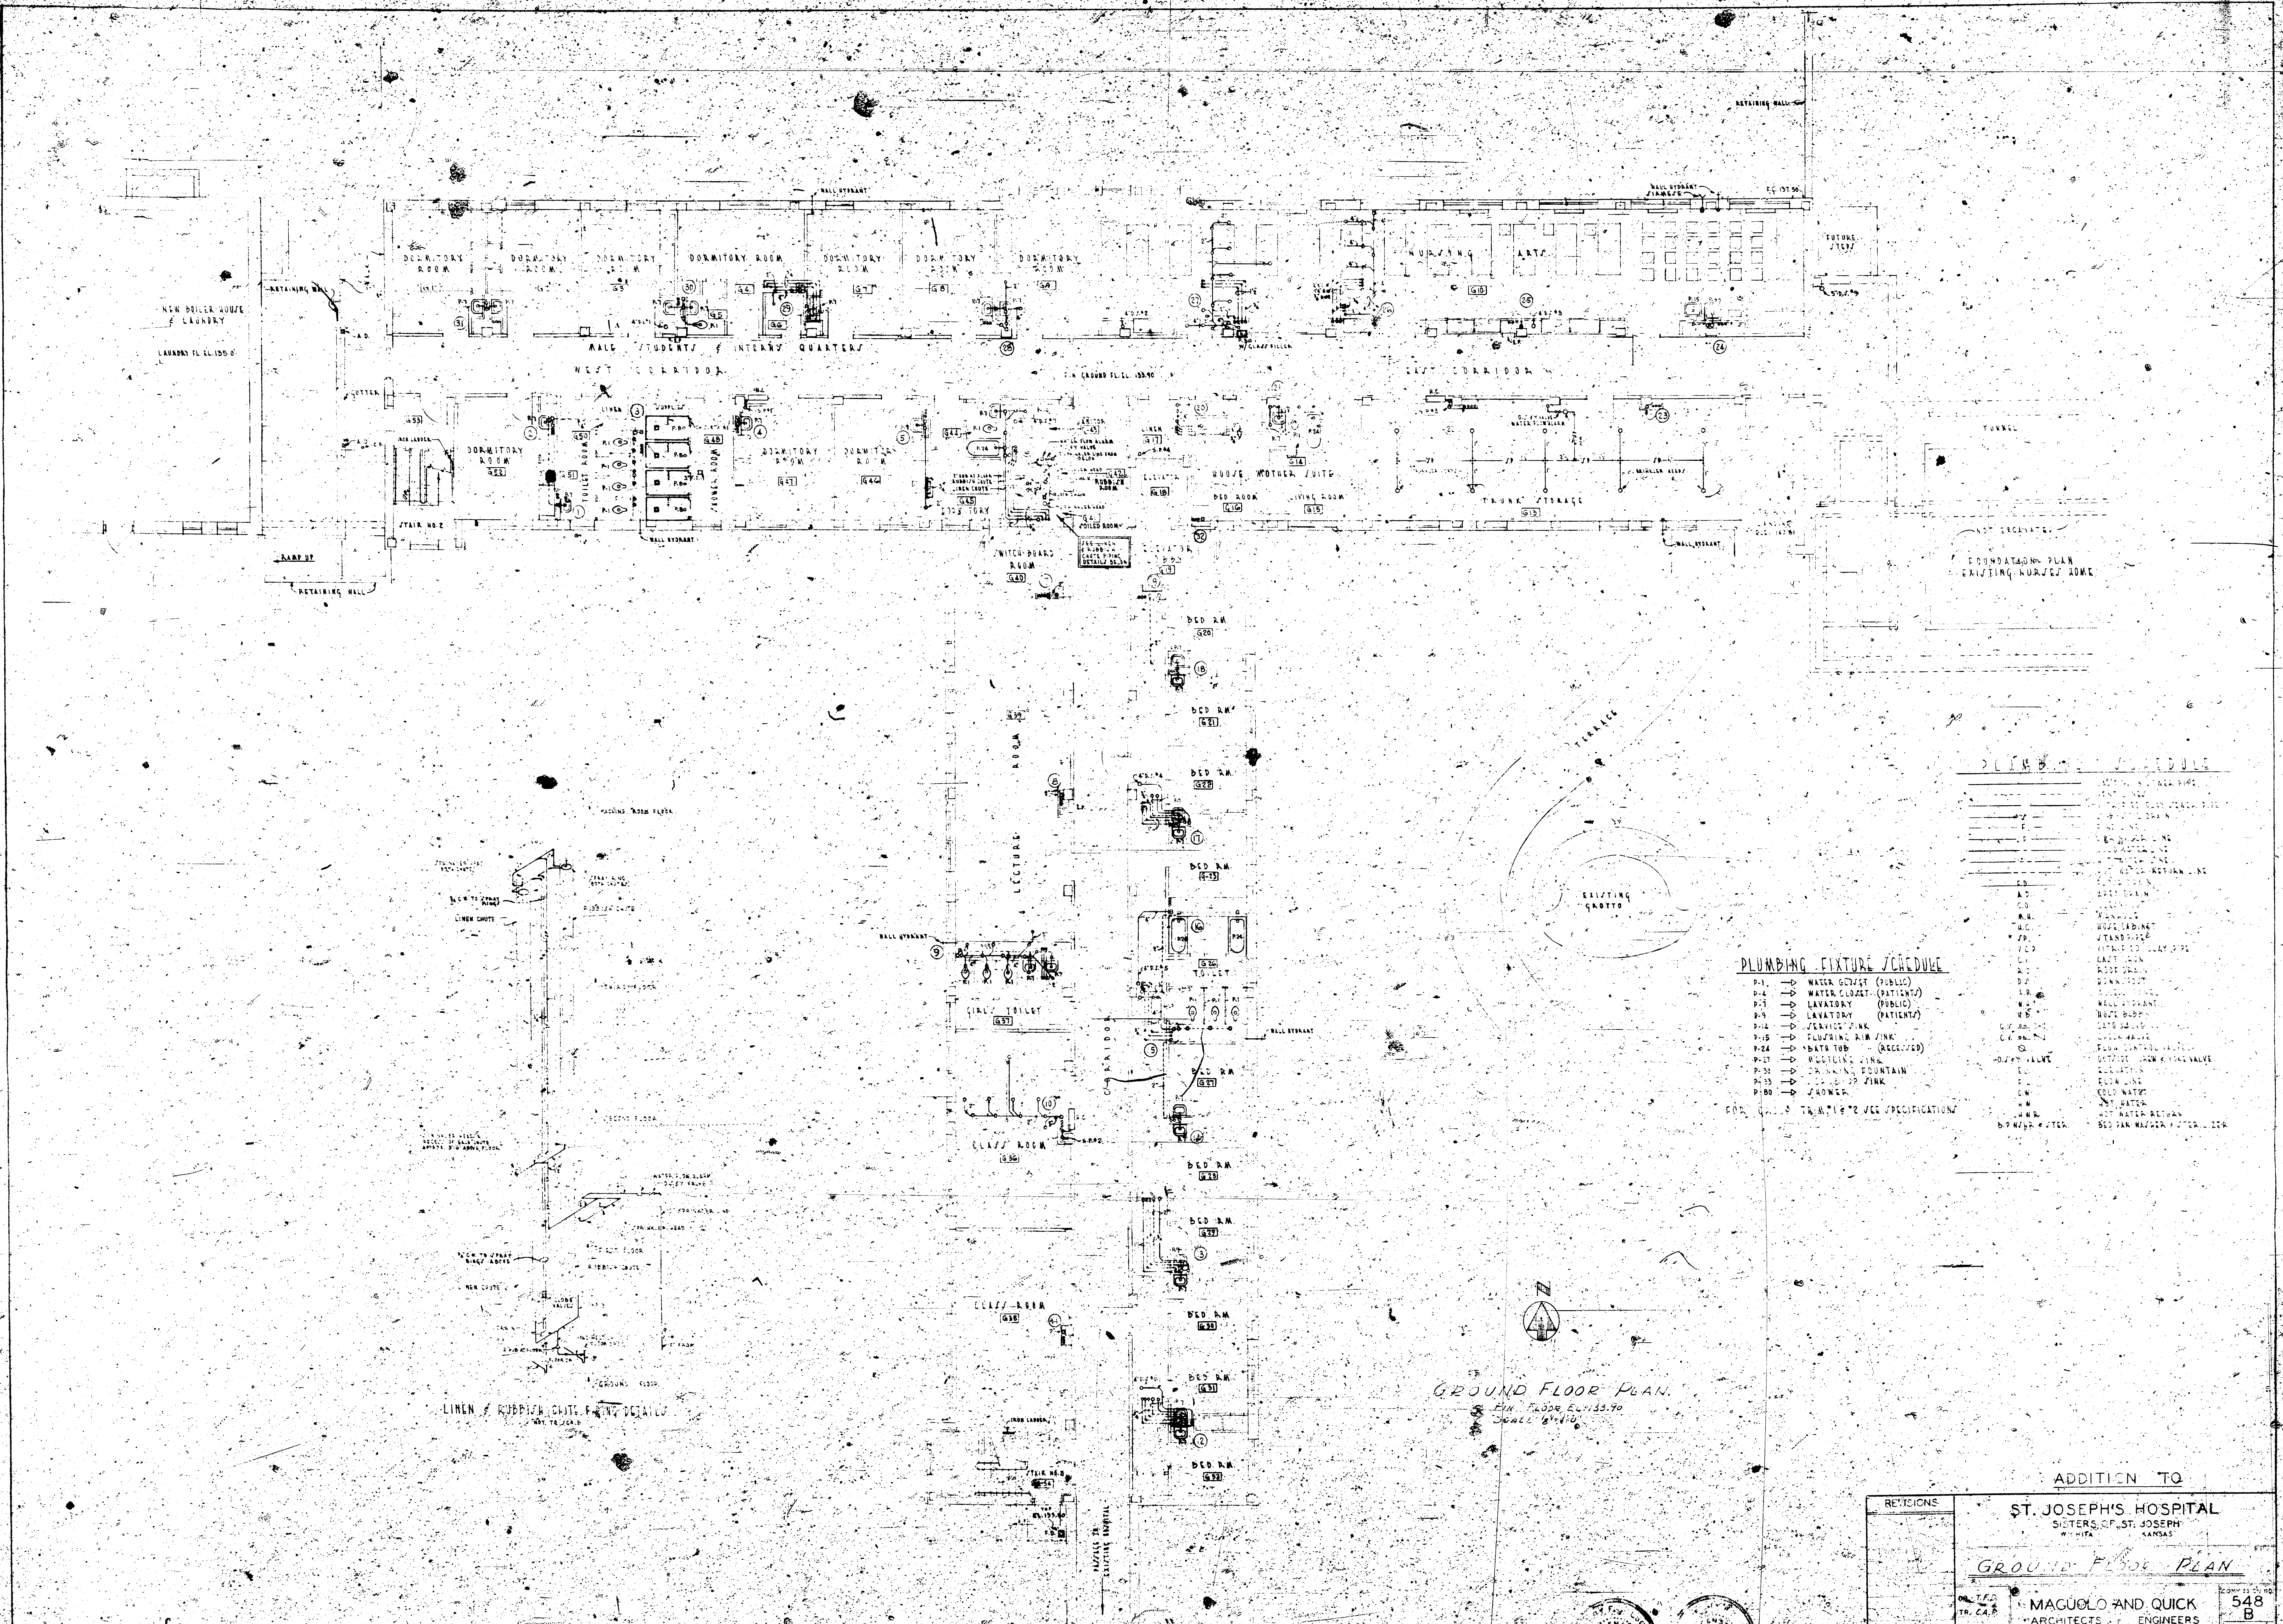

GROUND FLOOR PLAN
FIN. FLOOR EL. 133.90
SCALE 1/8"=1'-0"

LINEN & RUBBISH CHUTE PIPING DETAILS

PLUMBING FIXTURE SCHEDULE

P-1 → WATER CLOSET (PUBLIC)
P-4 → WATER CLOSET (PATIENTS)
P-7 → LAVATORY (PUBLIC)
P-9 → LAVATORY (PATIENTS)
P-14 → SERVICE SINK
P-15 → FLUSHING RIM SINK
P-24 → BATH TUB (RECESSED)
P-27 → MEDICINE SINK
P-30 → DRINKING FOUNTAIN
P-33 → SCRUB-UP SINK
P-80 → SHOWER

FOR [illegible] #1 & #2 SEE SPECIFICATIONS

PLUMBING SCHEDULE

	CAST IRON SEWER PIPE
	VENT LINES
	VITRIFIED CLAY SEWER PIPE
S	[illegible] DRAIN
F	FIRE LINE
SP	SPRINKLER LINE
	COLD WATER LINE
	HOT WATER LINE
	HOT WATER RETURN LINE
F.D.	FLOOR DRAIN
A.D.	AREA DRAIN
C.O.	CLEAN-OUT
M.H.	MANHOLE
H.C.	HOSE CABINET
SP.	STANDPIPE
V.C.P.	VITRIFIED CLAY PIPE
C.I.	CAST IRON
R.D.	ROOF DRAIN
D.S.	DOWNSPOUT
A.P.	ACCESS PANEL
W.H.	WALL HYDRANT
H.B.	HOSE BIBB
G.V.	GATE VALVE
C.V.	CHECK VALVE
	FLOW CONTROL VALVE
O.S.&Y. VALVE	OUTSIDE SCREW & YOKE VALVE
EL.	ELEVATION
F.L.	FLOW LINE
C.W.	COLD WATER
H.W.	HOT WATER
H.W.R.	HOT WATER RETURN
B.P. WSHR & STER.	BED PAN WASHER & STERILIZER

ADDITION TO
ST. JOSEPH'S HOSPITAL
SISTERS OF ST. JOSEPH
WICHITA KANSAS

REVISIONS

GROUND FLOOR PLAN

DR. T.F.D.
TR. C.A.P.
CH.

MAGUOLO AND QUICK
ARCHITECTS ENGINEERS
DETROIT, MICH.
MINNEAPOLIS, MINN.
ST. LOUIS, MO.
CINCINNATI, OHIO

COMMISSION NO. 548 B
DRAWING NO. P-3

ISSUED 2-4-52
APPROVED
SCALE As Noted

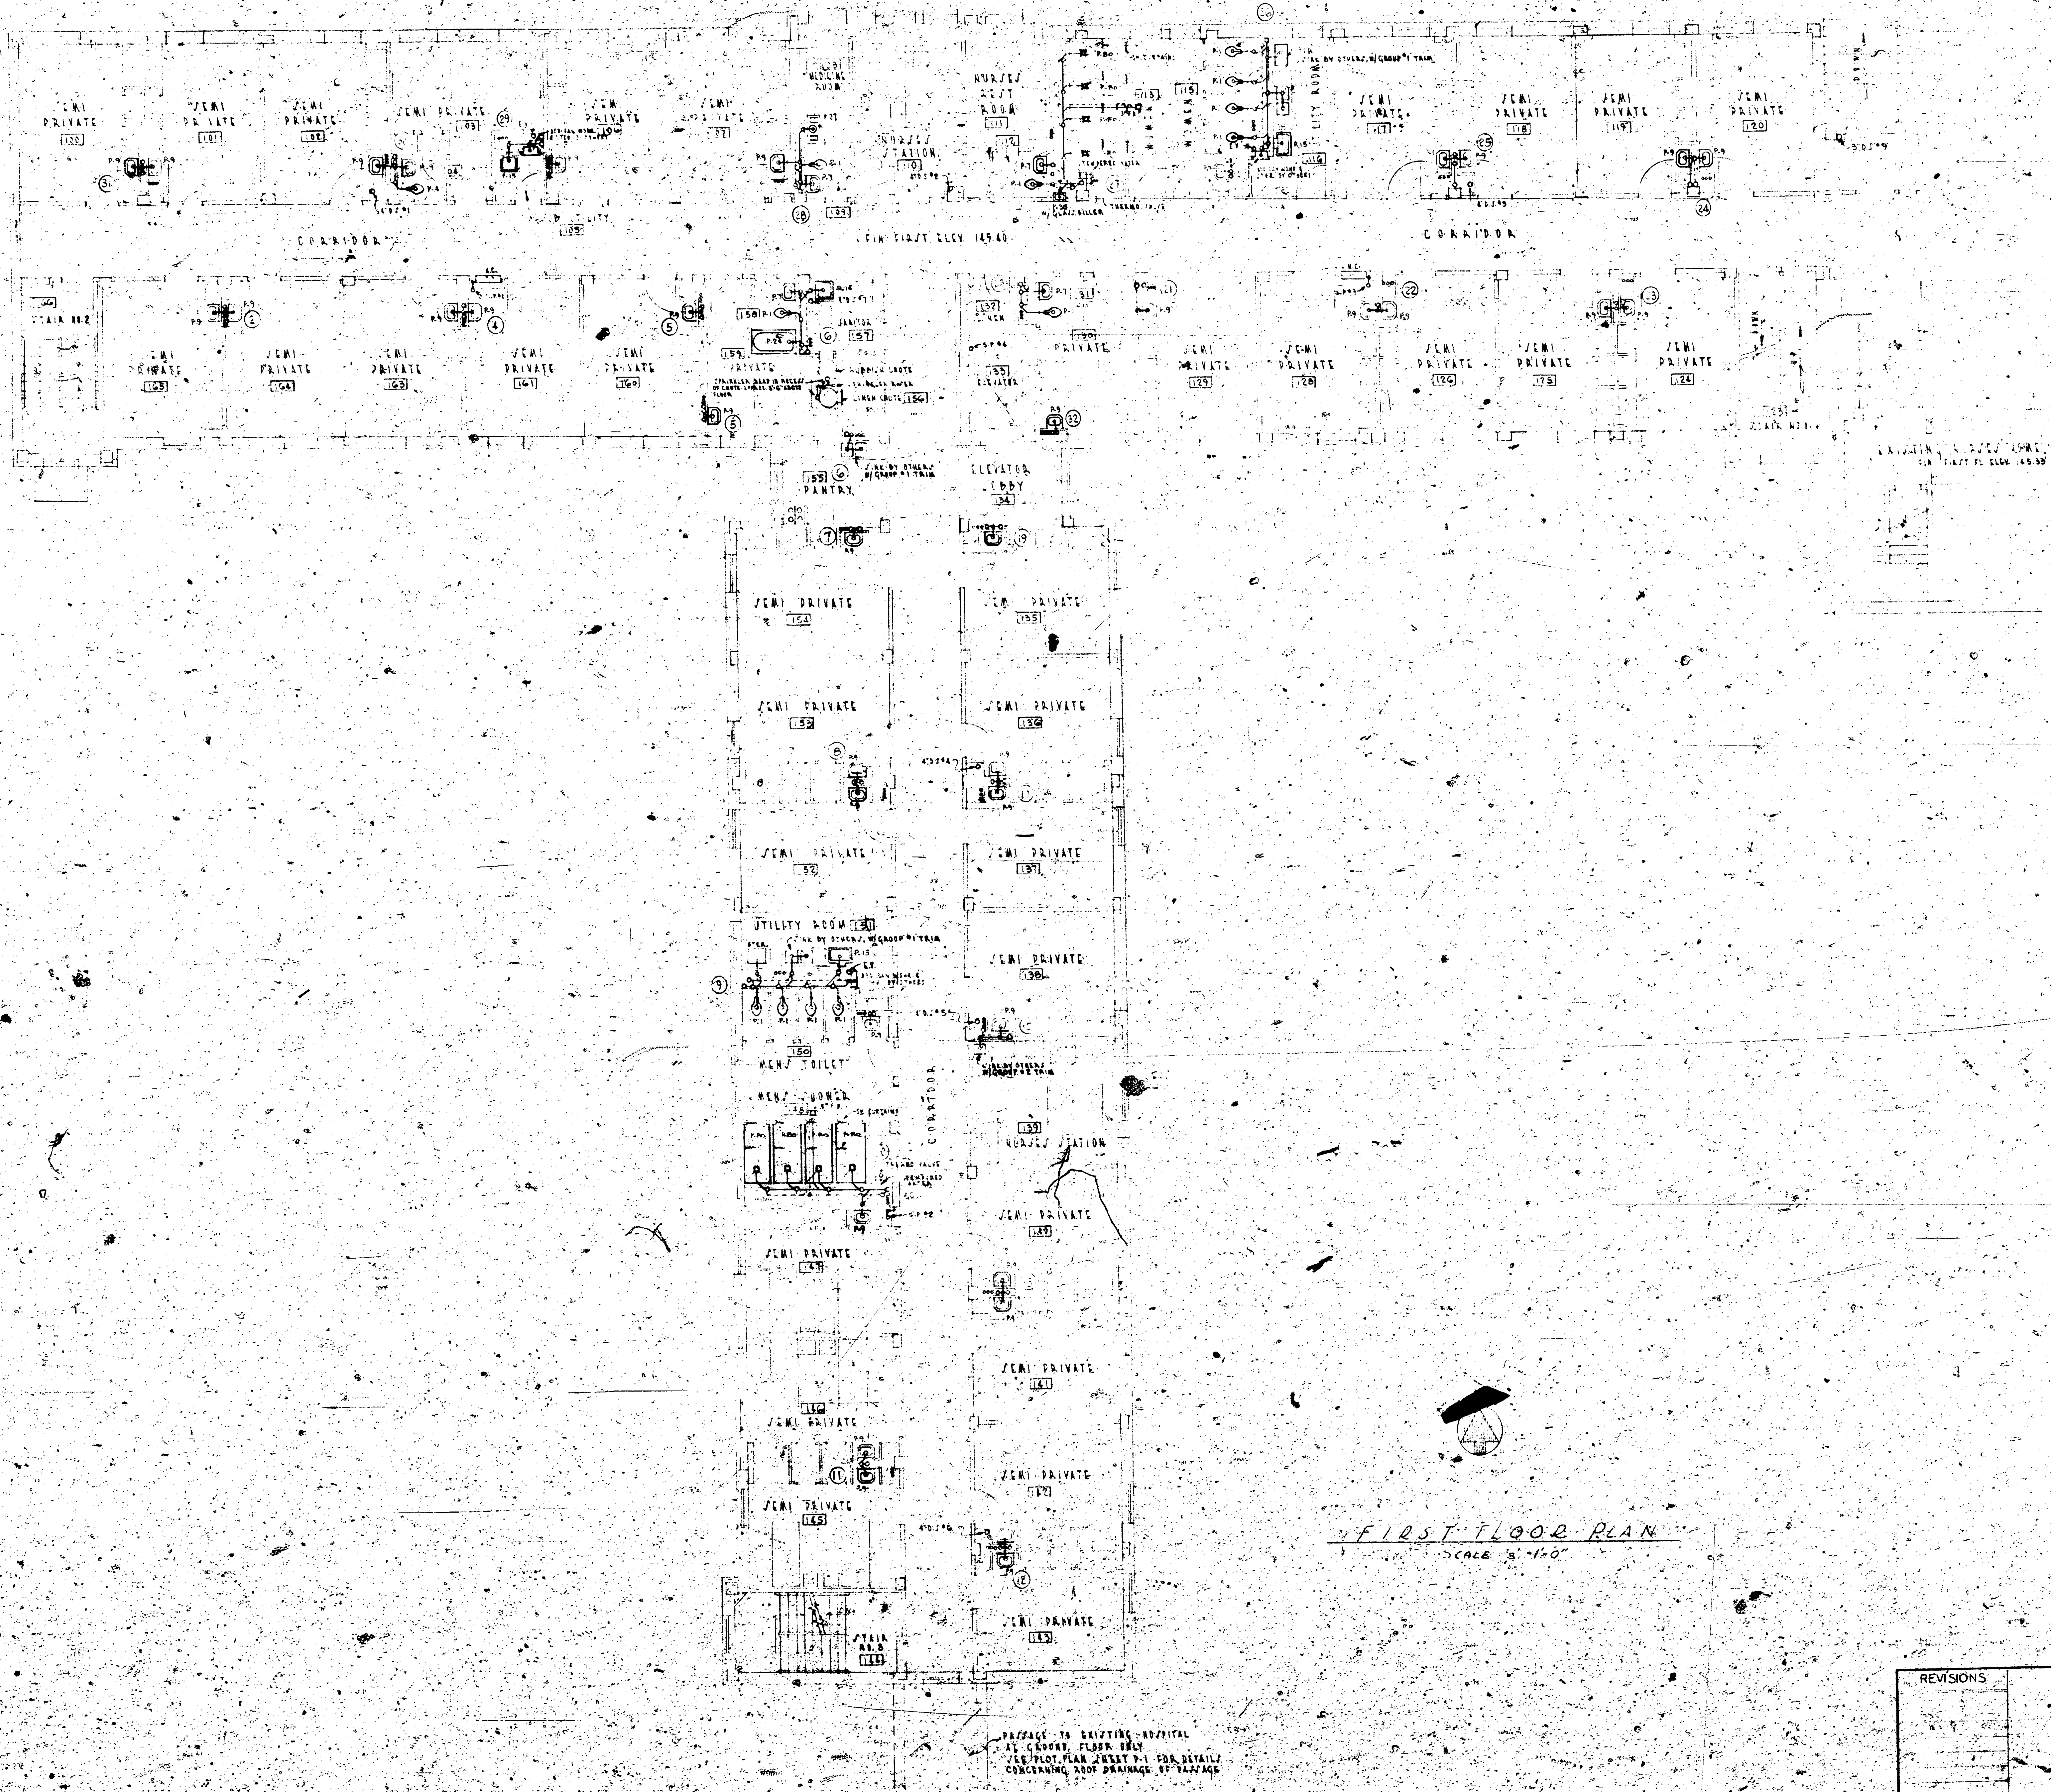

FIRST FLOOR PLAN

SCALE ⅛" = 1'-0"

ADDITION TO

ST. JOSEPH'S HOSPITAL
SISTERS OF ST. JOSEPH
WICHITA KANSAS

REVISIONS

FIRST FLOOR PLAN

DR. T.F.D.
TR. C.A.R.
CH.

MAGUOLO AND QUICK
ARCHITECTS ENGINEERS
DETROIT, MICH. ST. LOUIS, MO.
MINNEAPOLIS, MINN. CINCINNATI, OHIO

ISSUED 2-1-52
APPROVED

COMMISSION NO. 548 B
DRAWING NO. P-4
SCALE As Noted

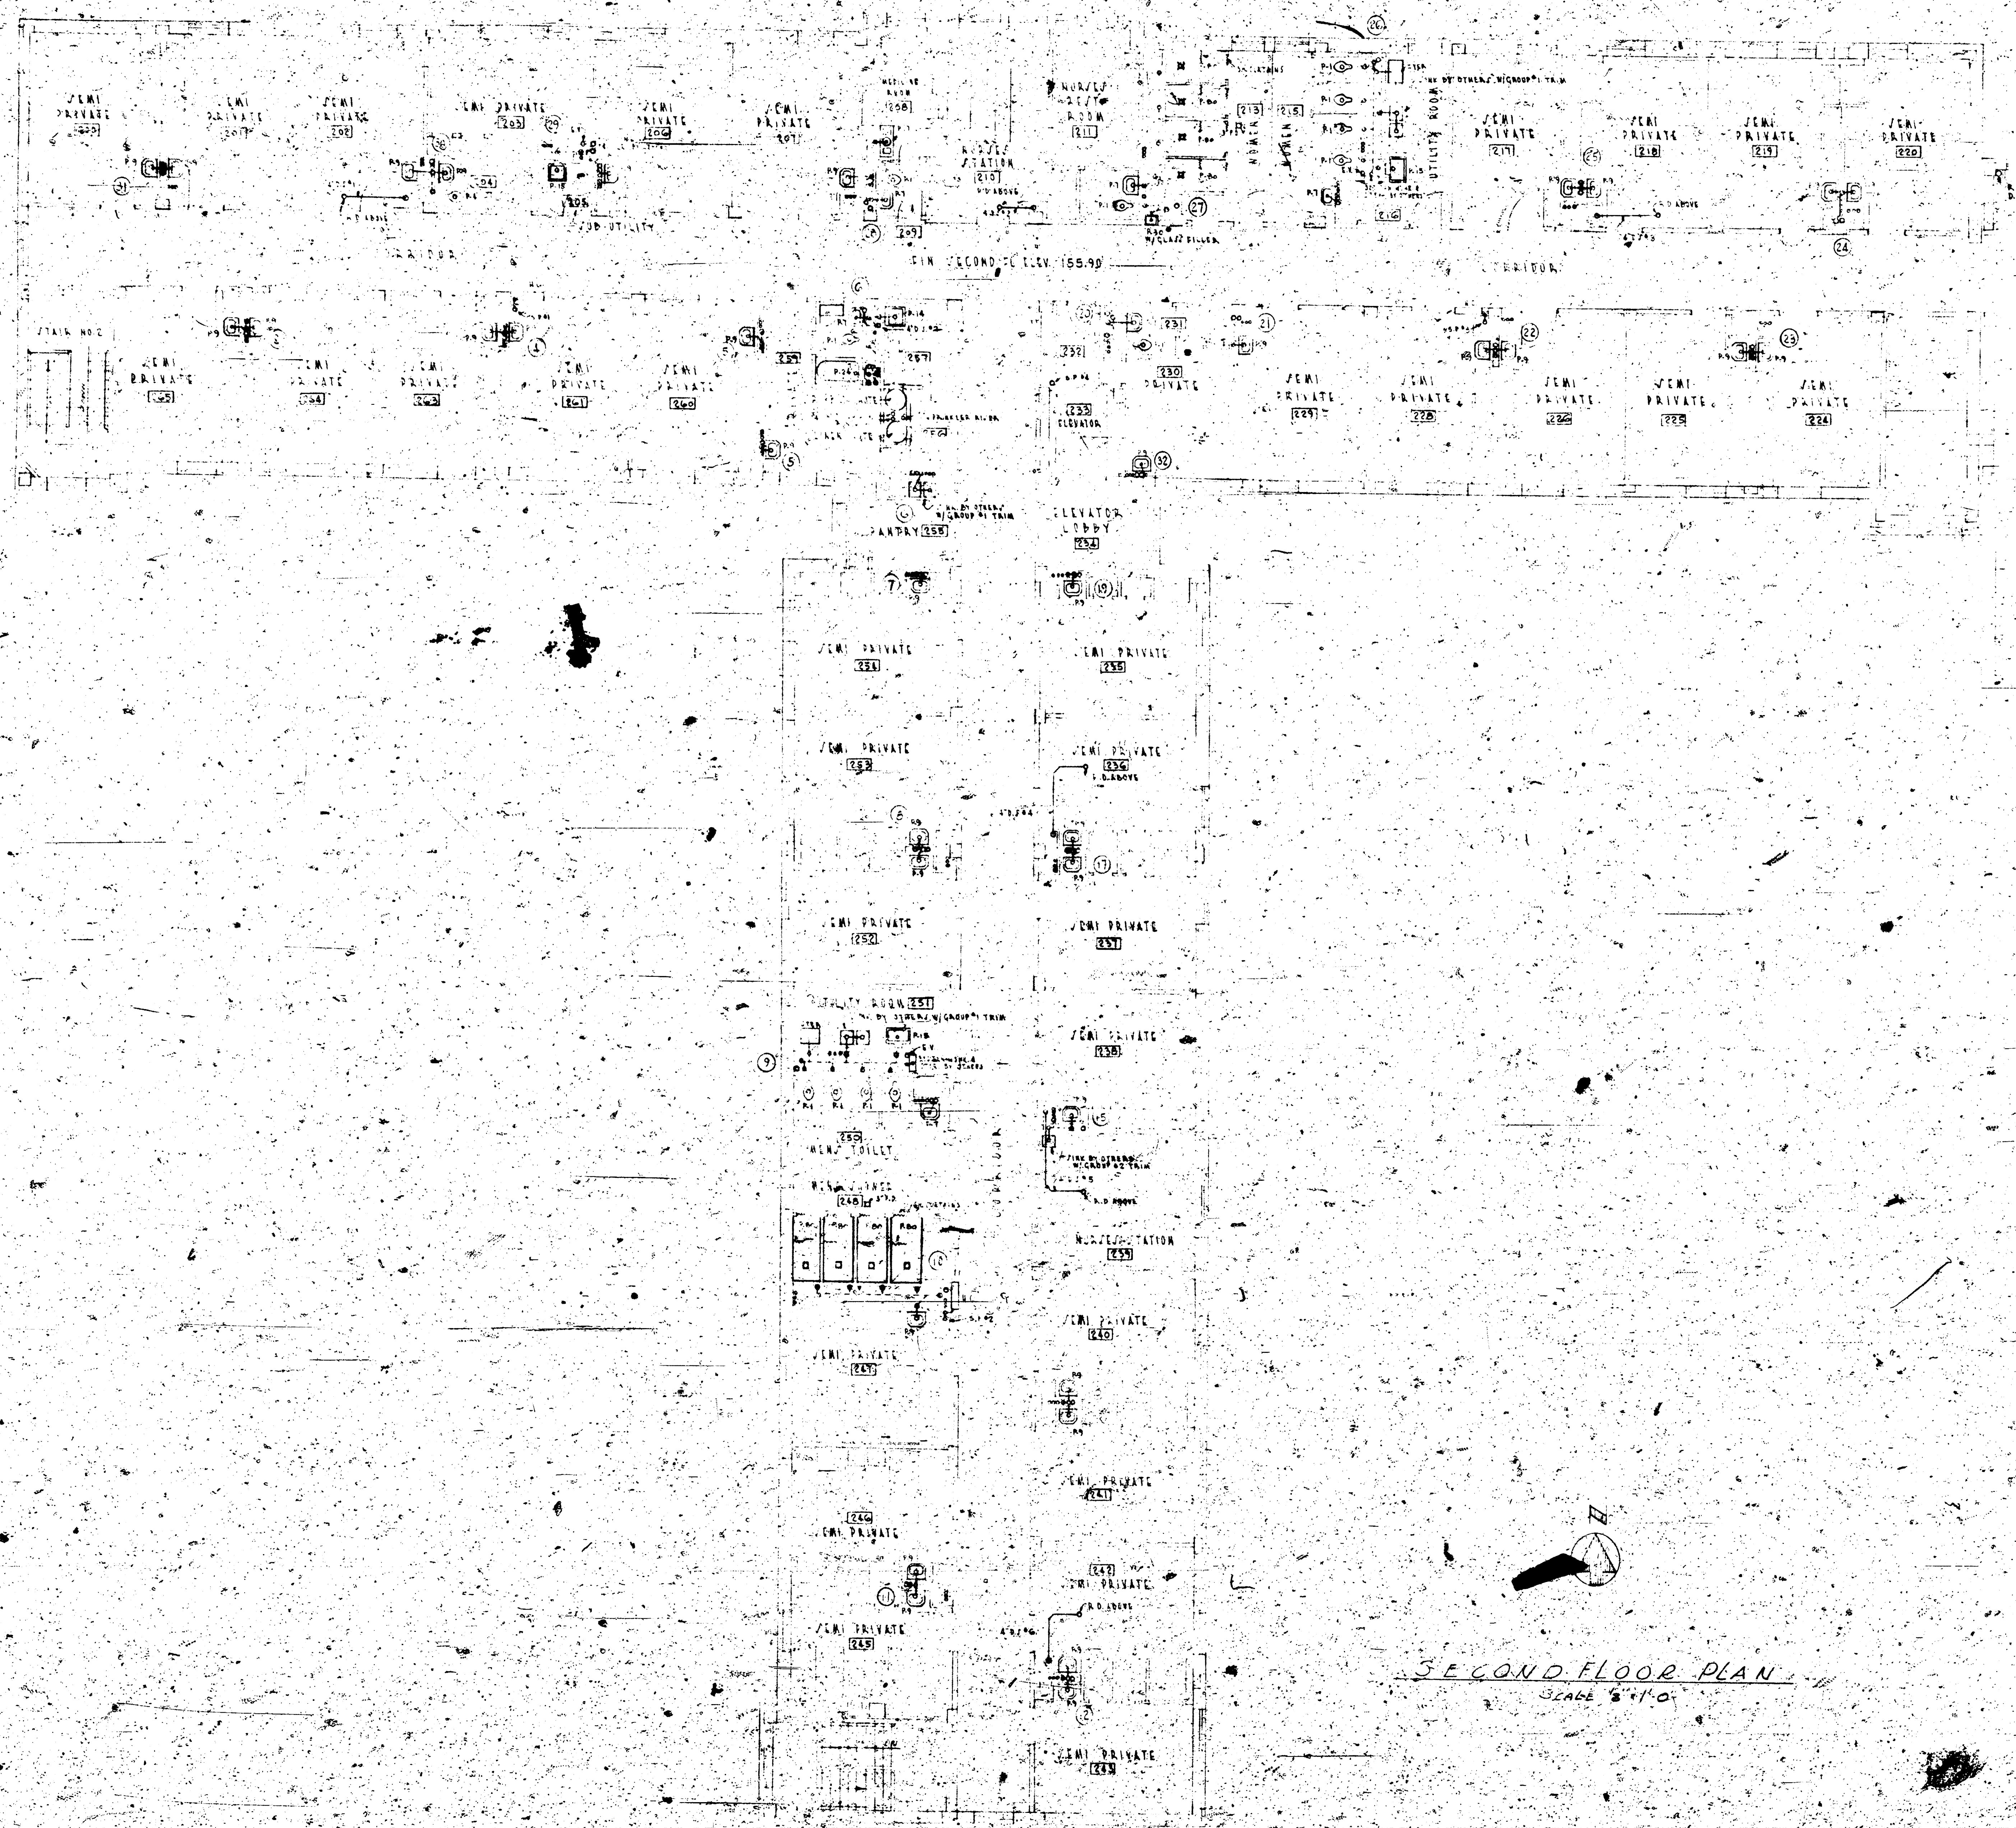

SECOND FLOOR PLAN
SCALE 1/8"=1'-0"

ADDITION TO

REVISIONS

ST. JOSEPH'S HOSPITAL
SISTERS OF ST. JOSEPH
WICHITA KANSAS

SECOND FLOOR PLAN

DR. T.F.D.
TR. C.A.P.
CH.

MAGUOLO AND QUICK
ARCHITECTS – ENGINEERS
DETROIT, MICH. ST. LOUIS, MO.
MINNEAPOLIS, MINN. CINCINNATI, OHIO

COMMISSION NO. 548 B
DRAWING NO. P-5

ISSUED 2-4-52
APPROVED
SCALE As Noted

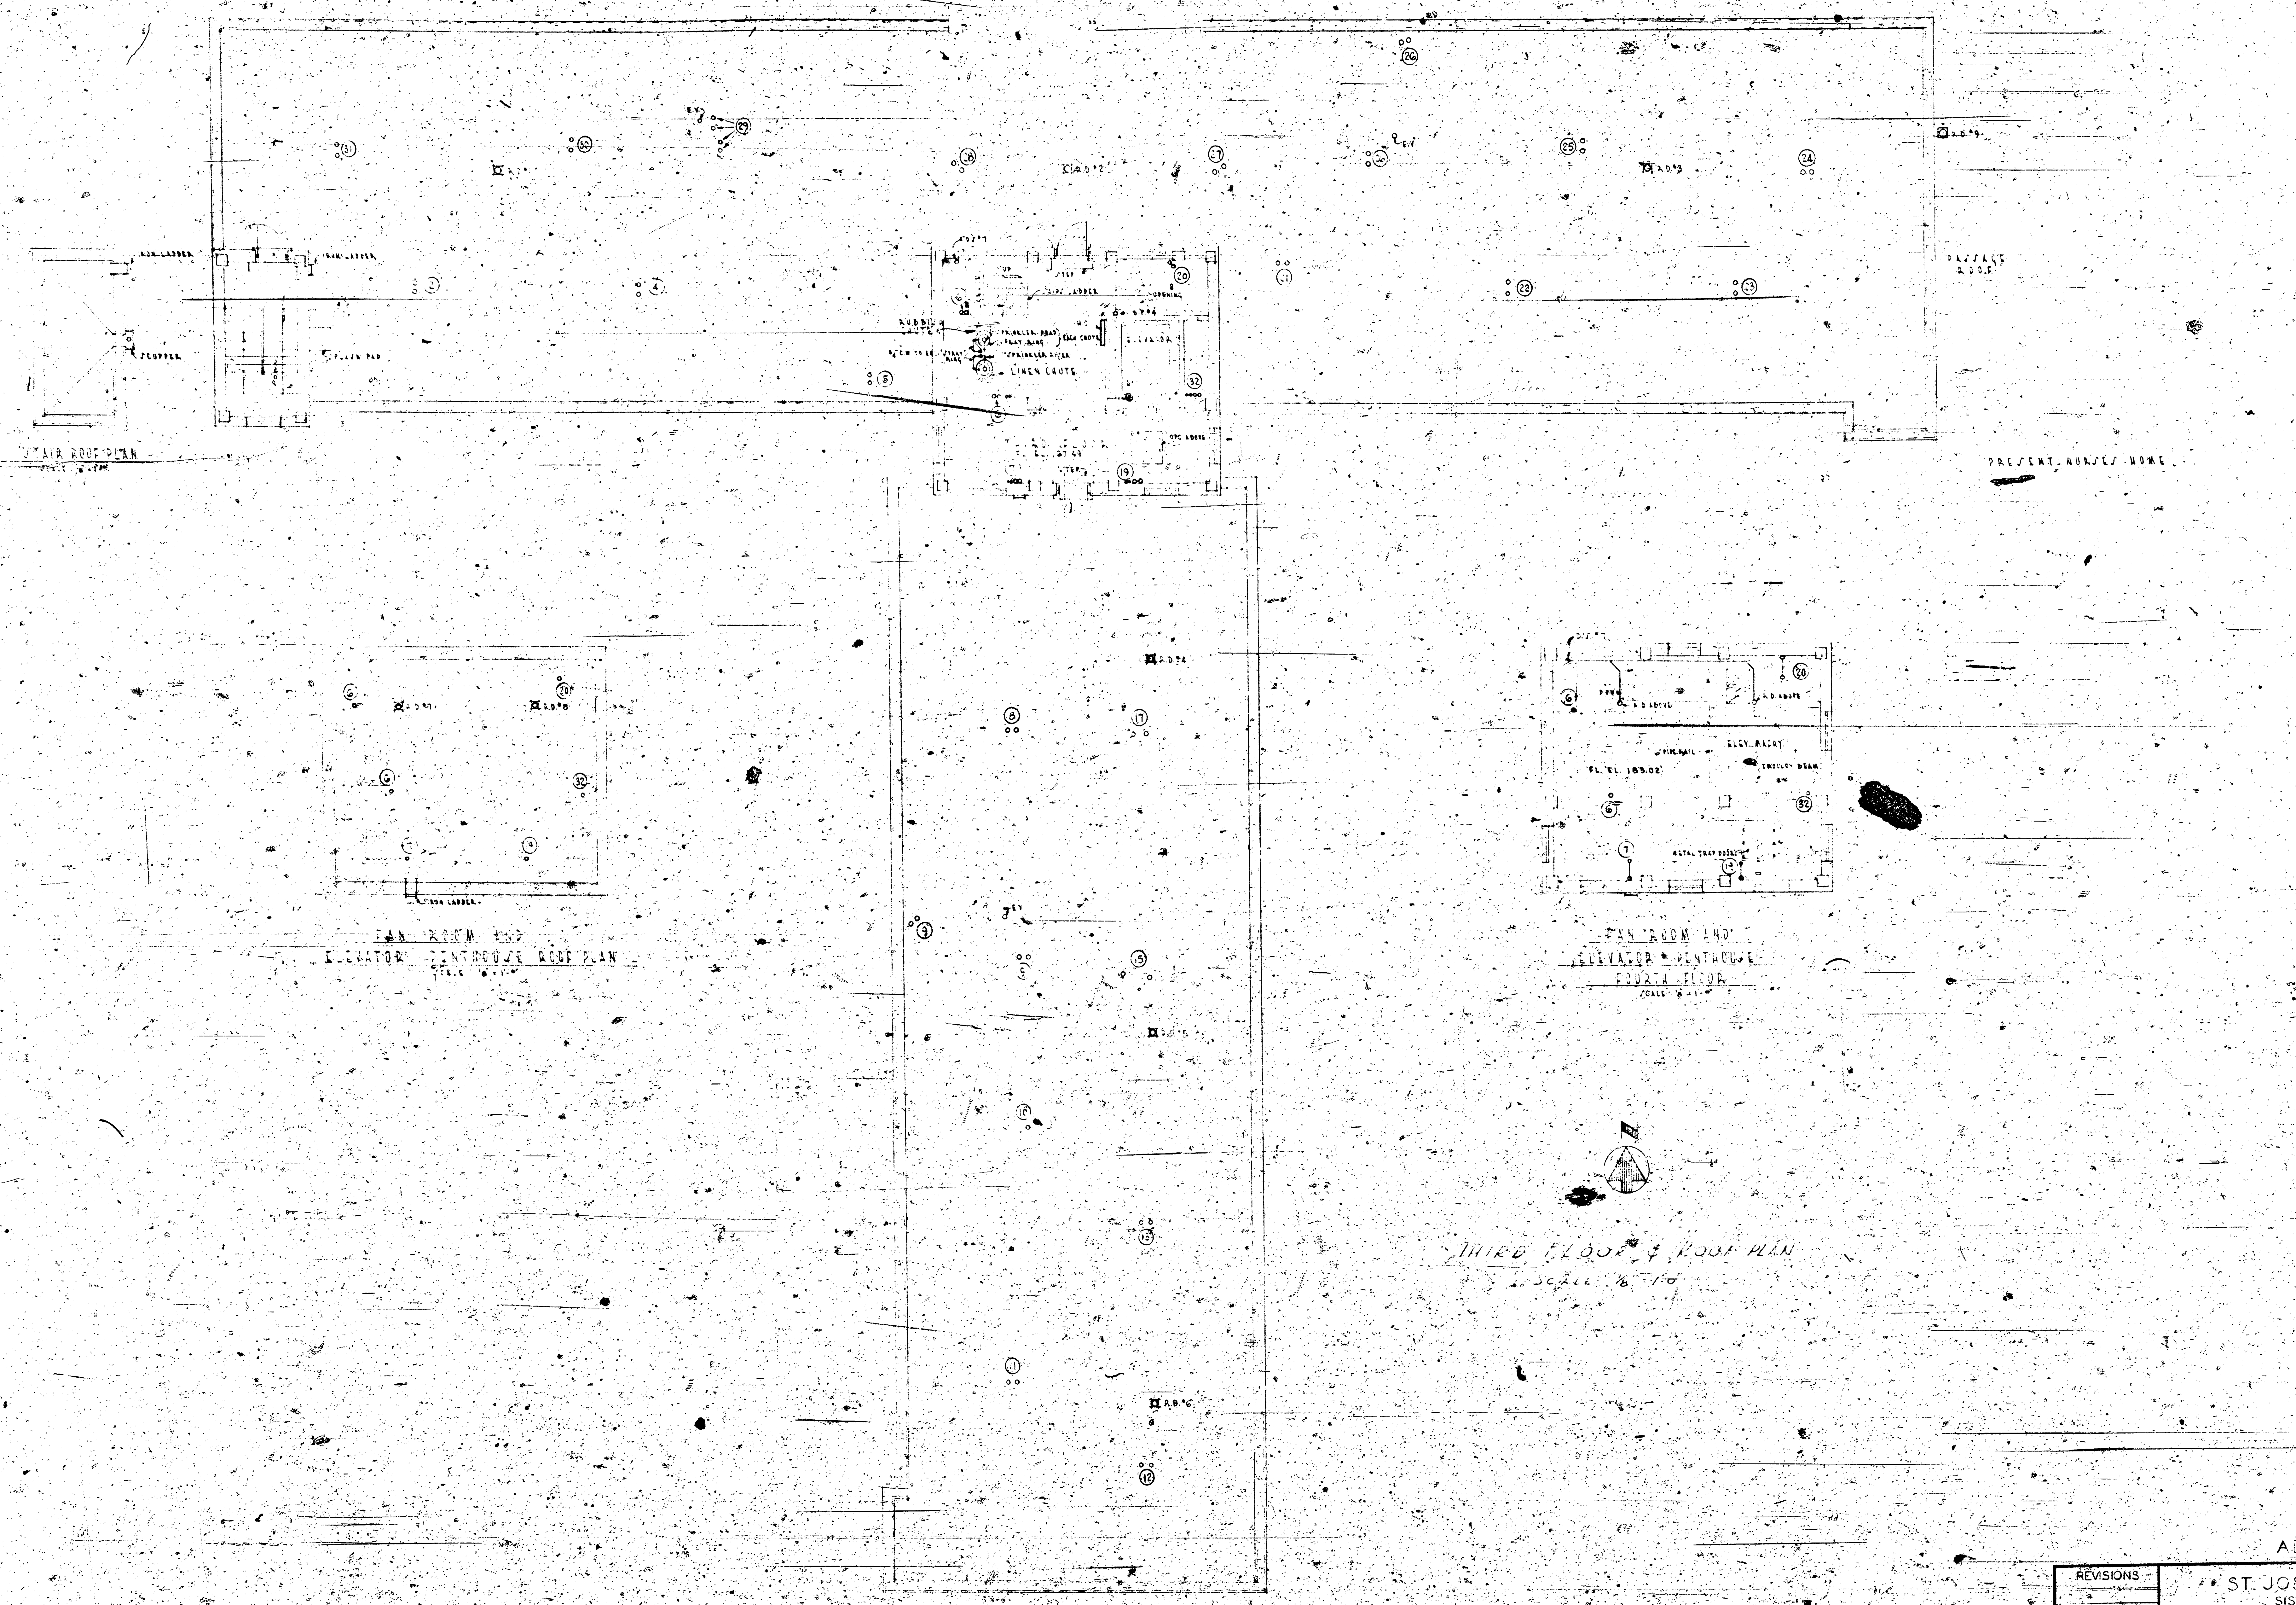

ADDITION TO

REVISIONS

ST. JOSEPH'S HOSPITAL
SISTERS OF ST. JOSEPH
WICHITA KANSAS

THIRD FLOOR & ROOF PLAN

DR. T.F.D.
TR. C.A.P.
CH.

MAGUOLO AND QUICK
ARCHITECTS – ENGINEERS
DETROIT, MICH. ST. LOUIS, MO.
MINNEAPOLIS, MINN. CINCINNATI, OHIO.

COMMISSION NO. 548 B

DRAWING NO. P-6

ISSUED 2-4-52

APPROVED

SCALE AS NOTED

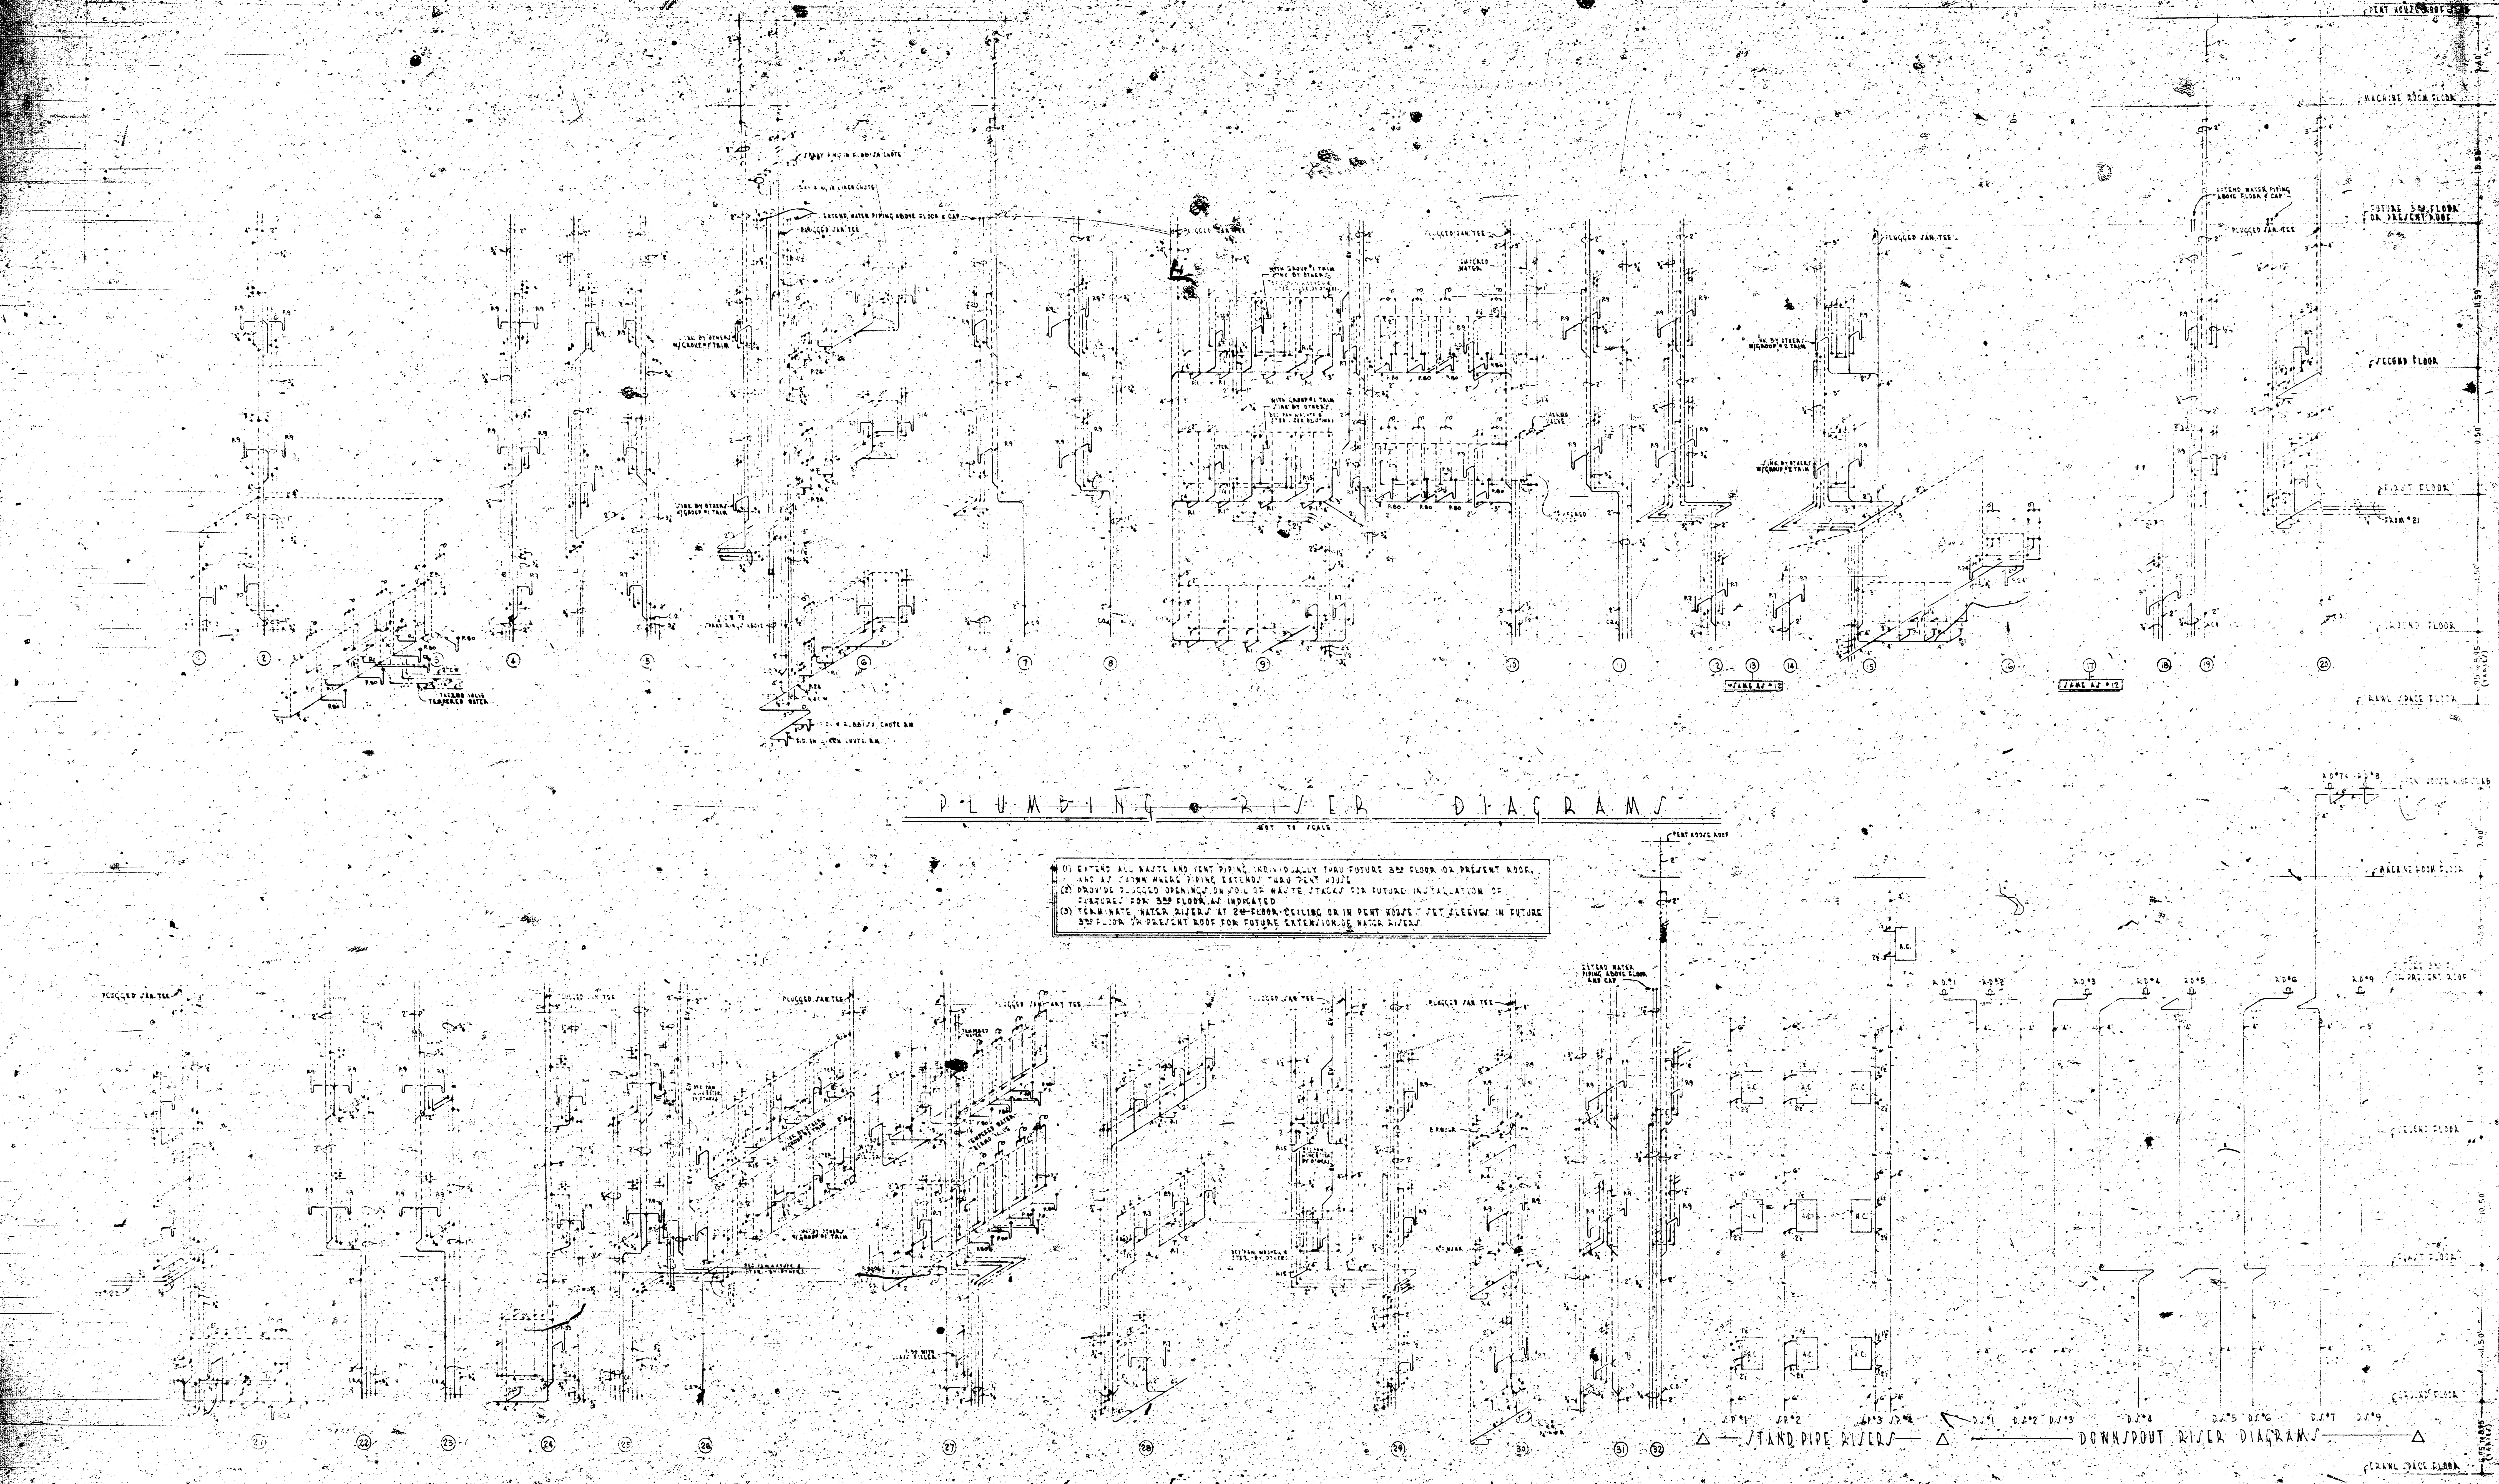

PLUMBING RISER DIAGRAMS

NOT TO SCALE

(1) EXTEND ALL WASTE AND VENT PIPING INDIVIDUALLY THRU FUTURE 3RD FLOOR OR PRESENT ROOF, AND AS SHOWN WHERE PIPING EXTENDS THRU PENT HOUSE.
(2) PROVIDE PLUGGED OPENINGS ON SOIL OR WASTE STACKS FOR FUTURE INSTALLATION OF FIXTURES FOR 3RD FLOOR AS INDICATED.
(3) TERMINATE WATER RISERS AT 2ND FLOOR CEILING OR IN PENT HOUSE. SET SLEEVES IN FUTURE 3RD FLOOR OR PRESENT ROOF FOR FUTURE EXTENSION OF WATER RISERS.

ADDITION TO

REVISIONS

ST. JOSEPH'S HOSPITAL
SISTERS OF ST. JOSEPH
WICHITA KANSAS

RISER DIAGRAMS

DR. T.F.D.
TR. C.A.P.
CH.

MAGUOLO AND QUICK
ARCHITECTS ENGINEERS
DETROIT, MICH. ST. LOUIS, MO.
MINNEAPOLIS, MINN. CINCINNATI, OHIO

DATE 2-4-52
APPROVED

COMMISSION NO. 548 B
DRAWING NO. P-7
SCALE As Noted

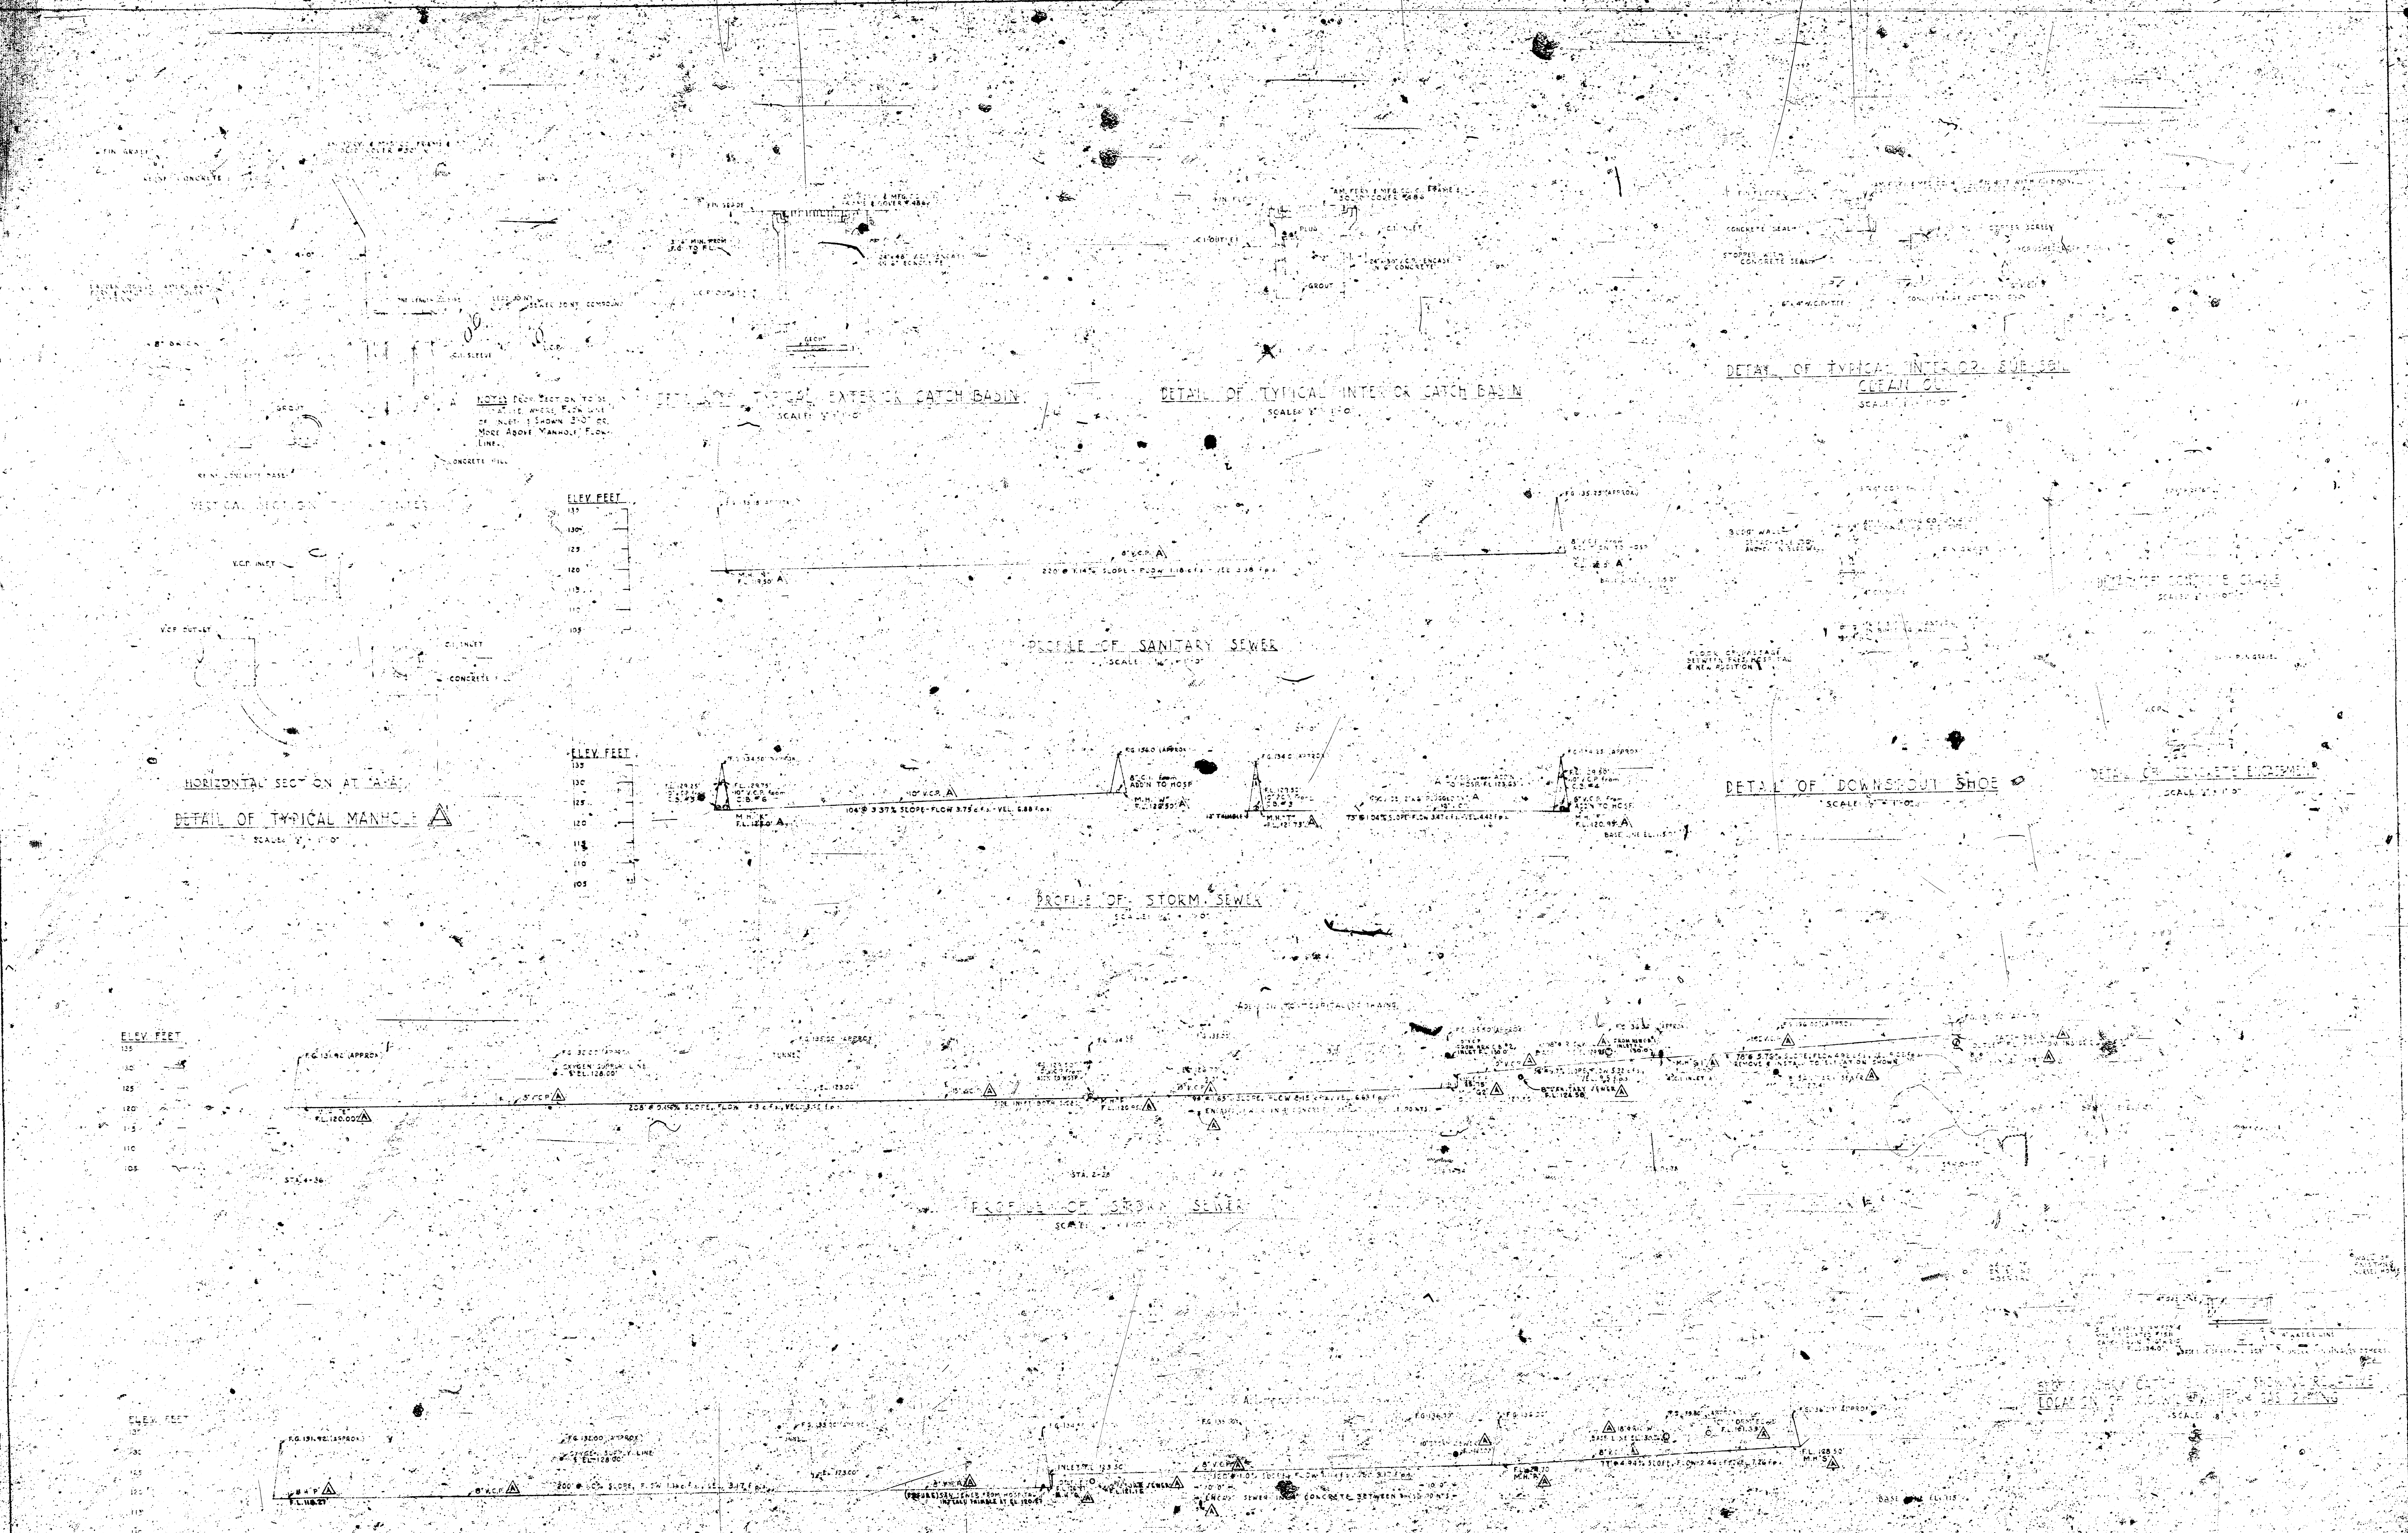

PROFILE OF SANITARY SEWER
SCALE

ADDITION TO

REVISIONS

ST. JOSEPH'S HOSPITAL
SISTERS OF ST. JOSEPH
WICHITA KANSAS

PROFILES & DETAILS

DR. T.F.C.
TR. C.A.F.
CH.

MAGUOLO AND QUICK
ARCHITECTS - ENGINEERS
DETROIT, MICH. ST. LOUIS, MO.
MINNEAPOLIS, MINN. CINCINNATI, OHIO

ISSUED APPROVED

COMMISSION NO.
548
B

SHEET NO.
P-8

SCALE
AS NOTED