




CITY OF WICHITA
WATER DEPARTMENT
DESIGN & PLANNING DIVISION
PLAN OF
WATER MAIN CONSTRUCTION

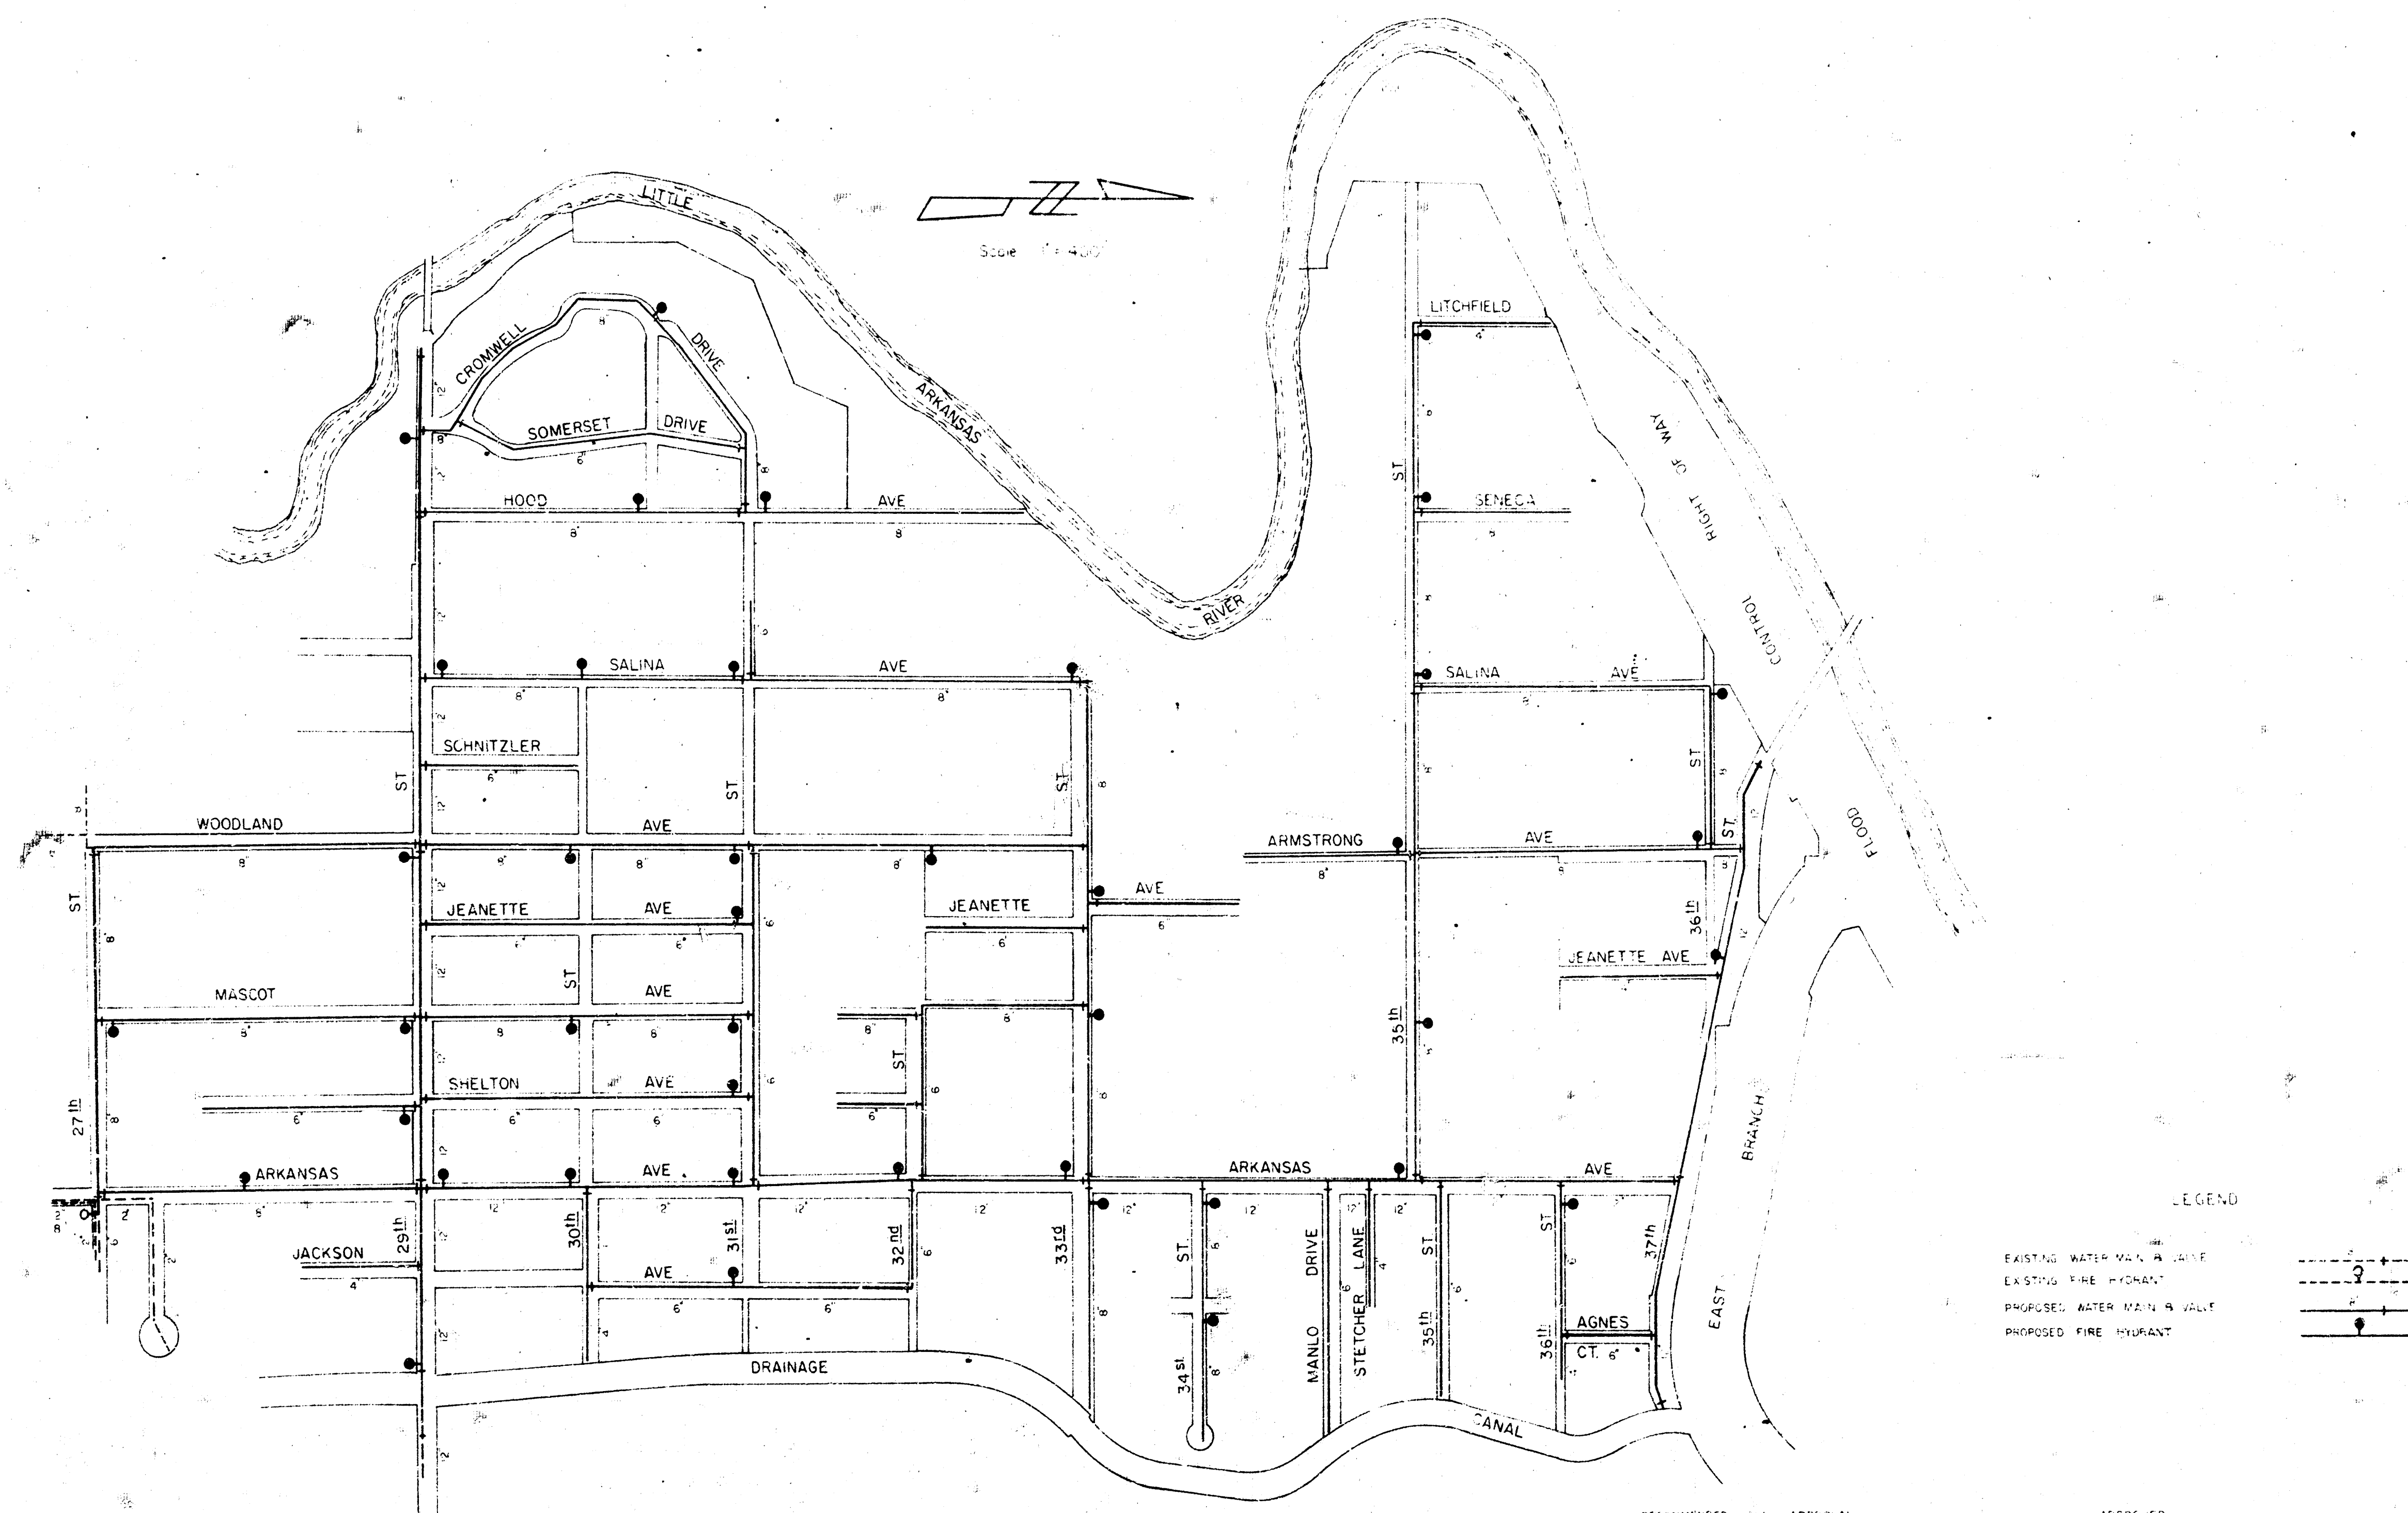


RECOMMENDED FOR APPROVAL
Bert H. Cotton
Supt. of Design & Planning


APPROVED
John J. Smith
City Engineer

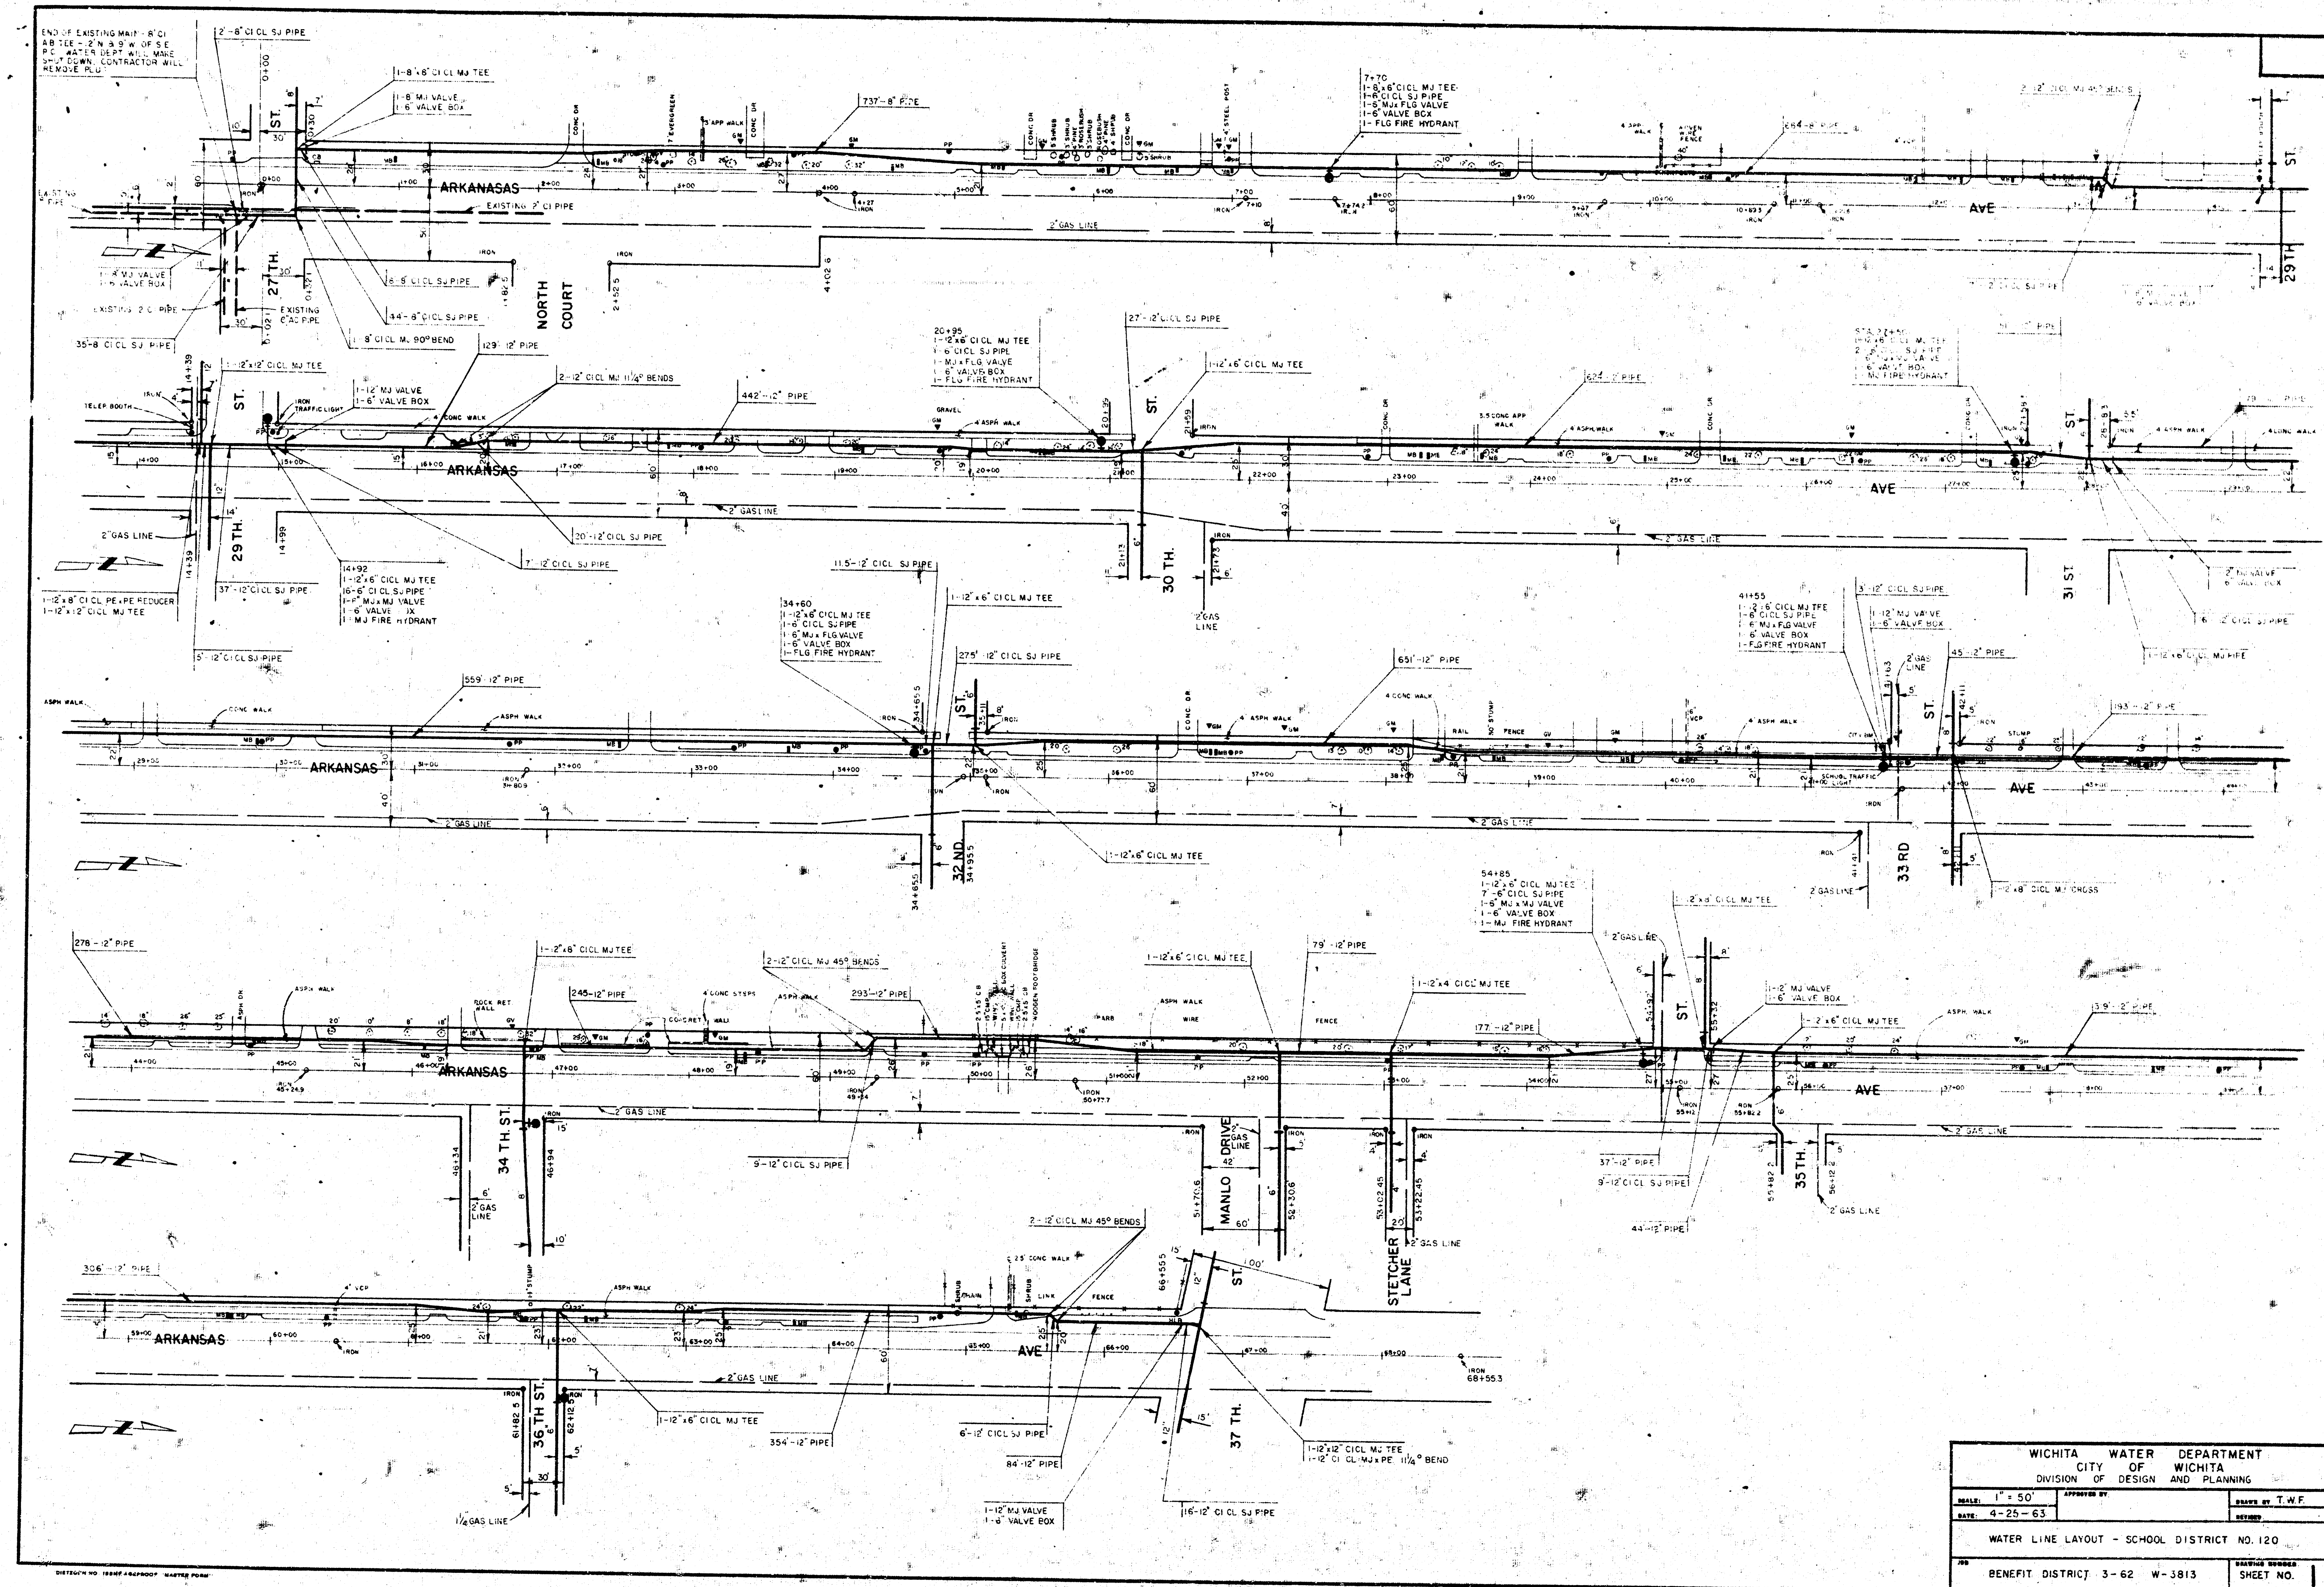


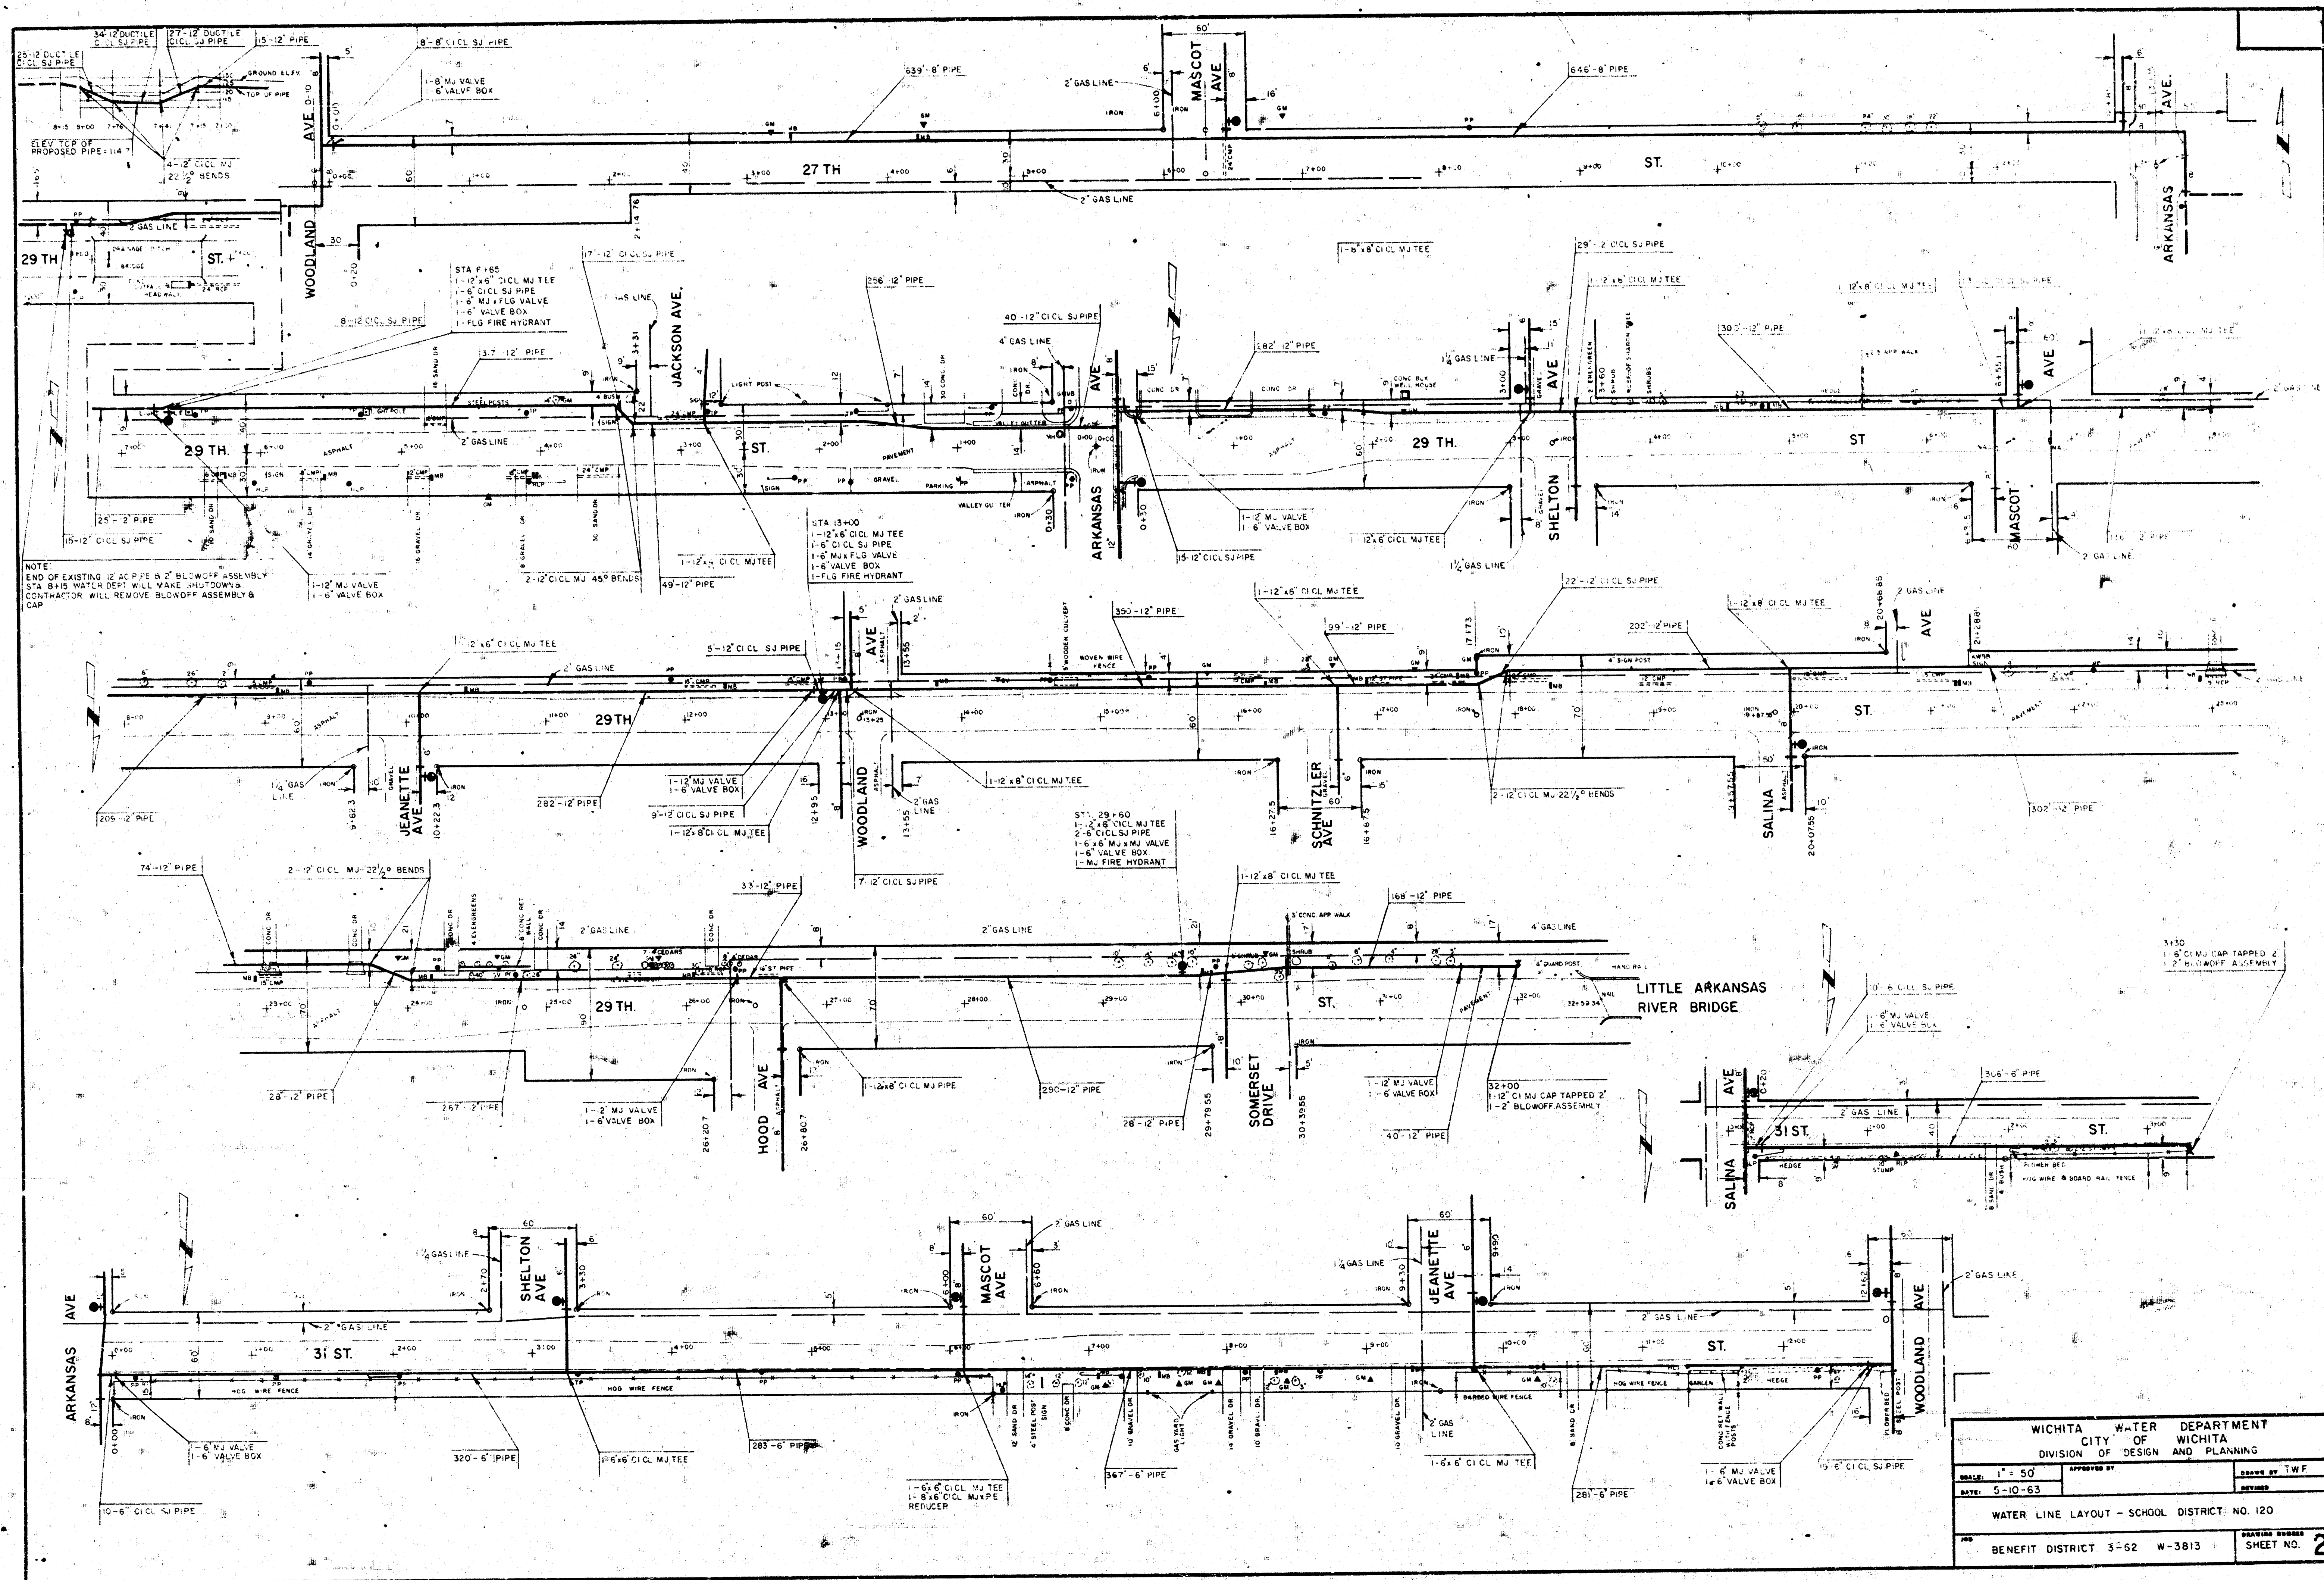



WICHITA WATER DEPARTMENT			
CITY OF WICHITA			
DIVISION OF DESIGN AND PLANNING			
SCALE: 1" = 50'	DESIGNED BY		CHECKED BY T.W.F.
DATE: 5-10-63			REVISED
WATER LINE LAYOUT - SCHOOL DISTRICT NO. 120			
BENEFIT DISTRICT 3-62 W-3813			SHEET NO. 2

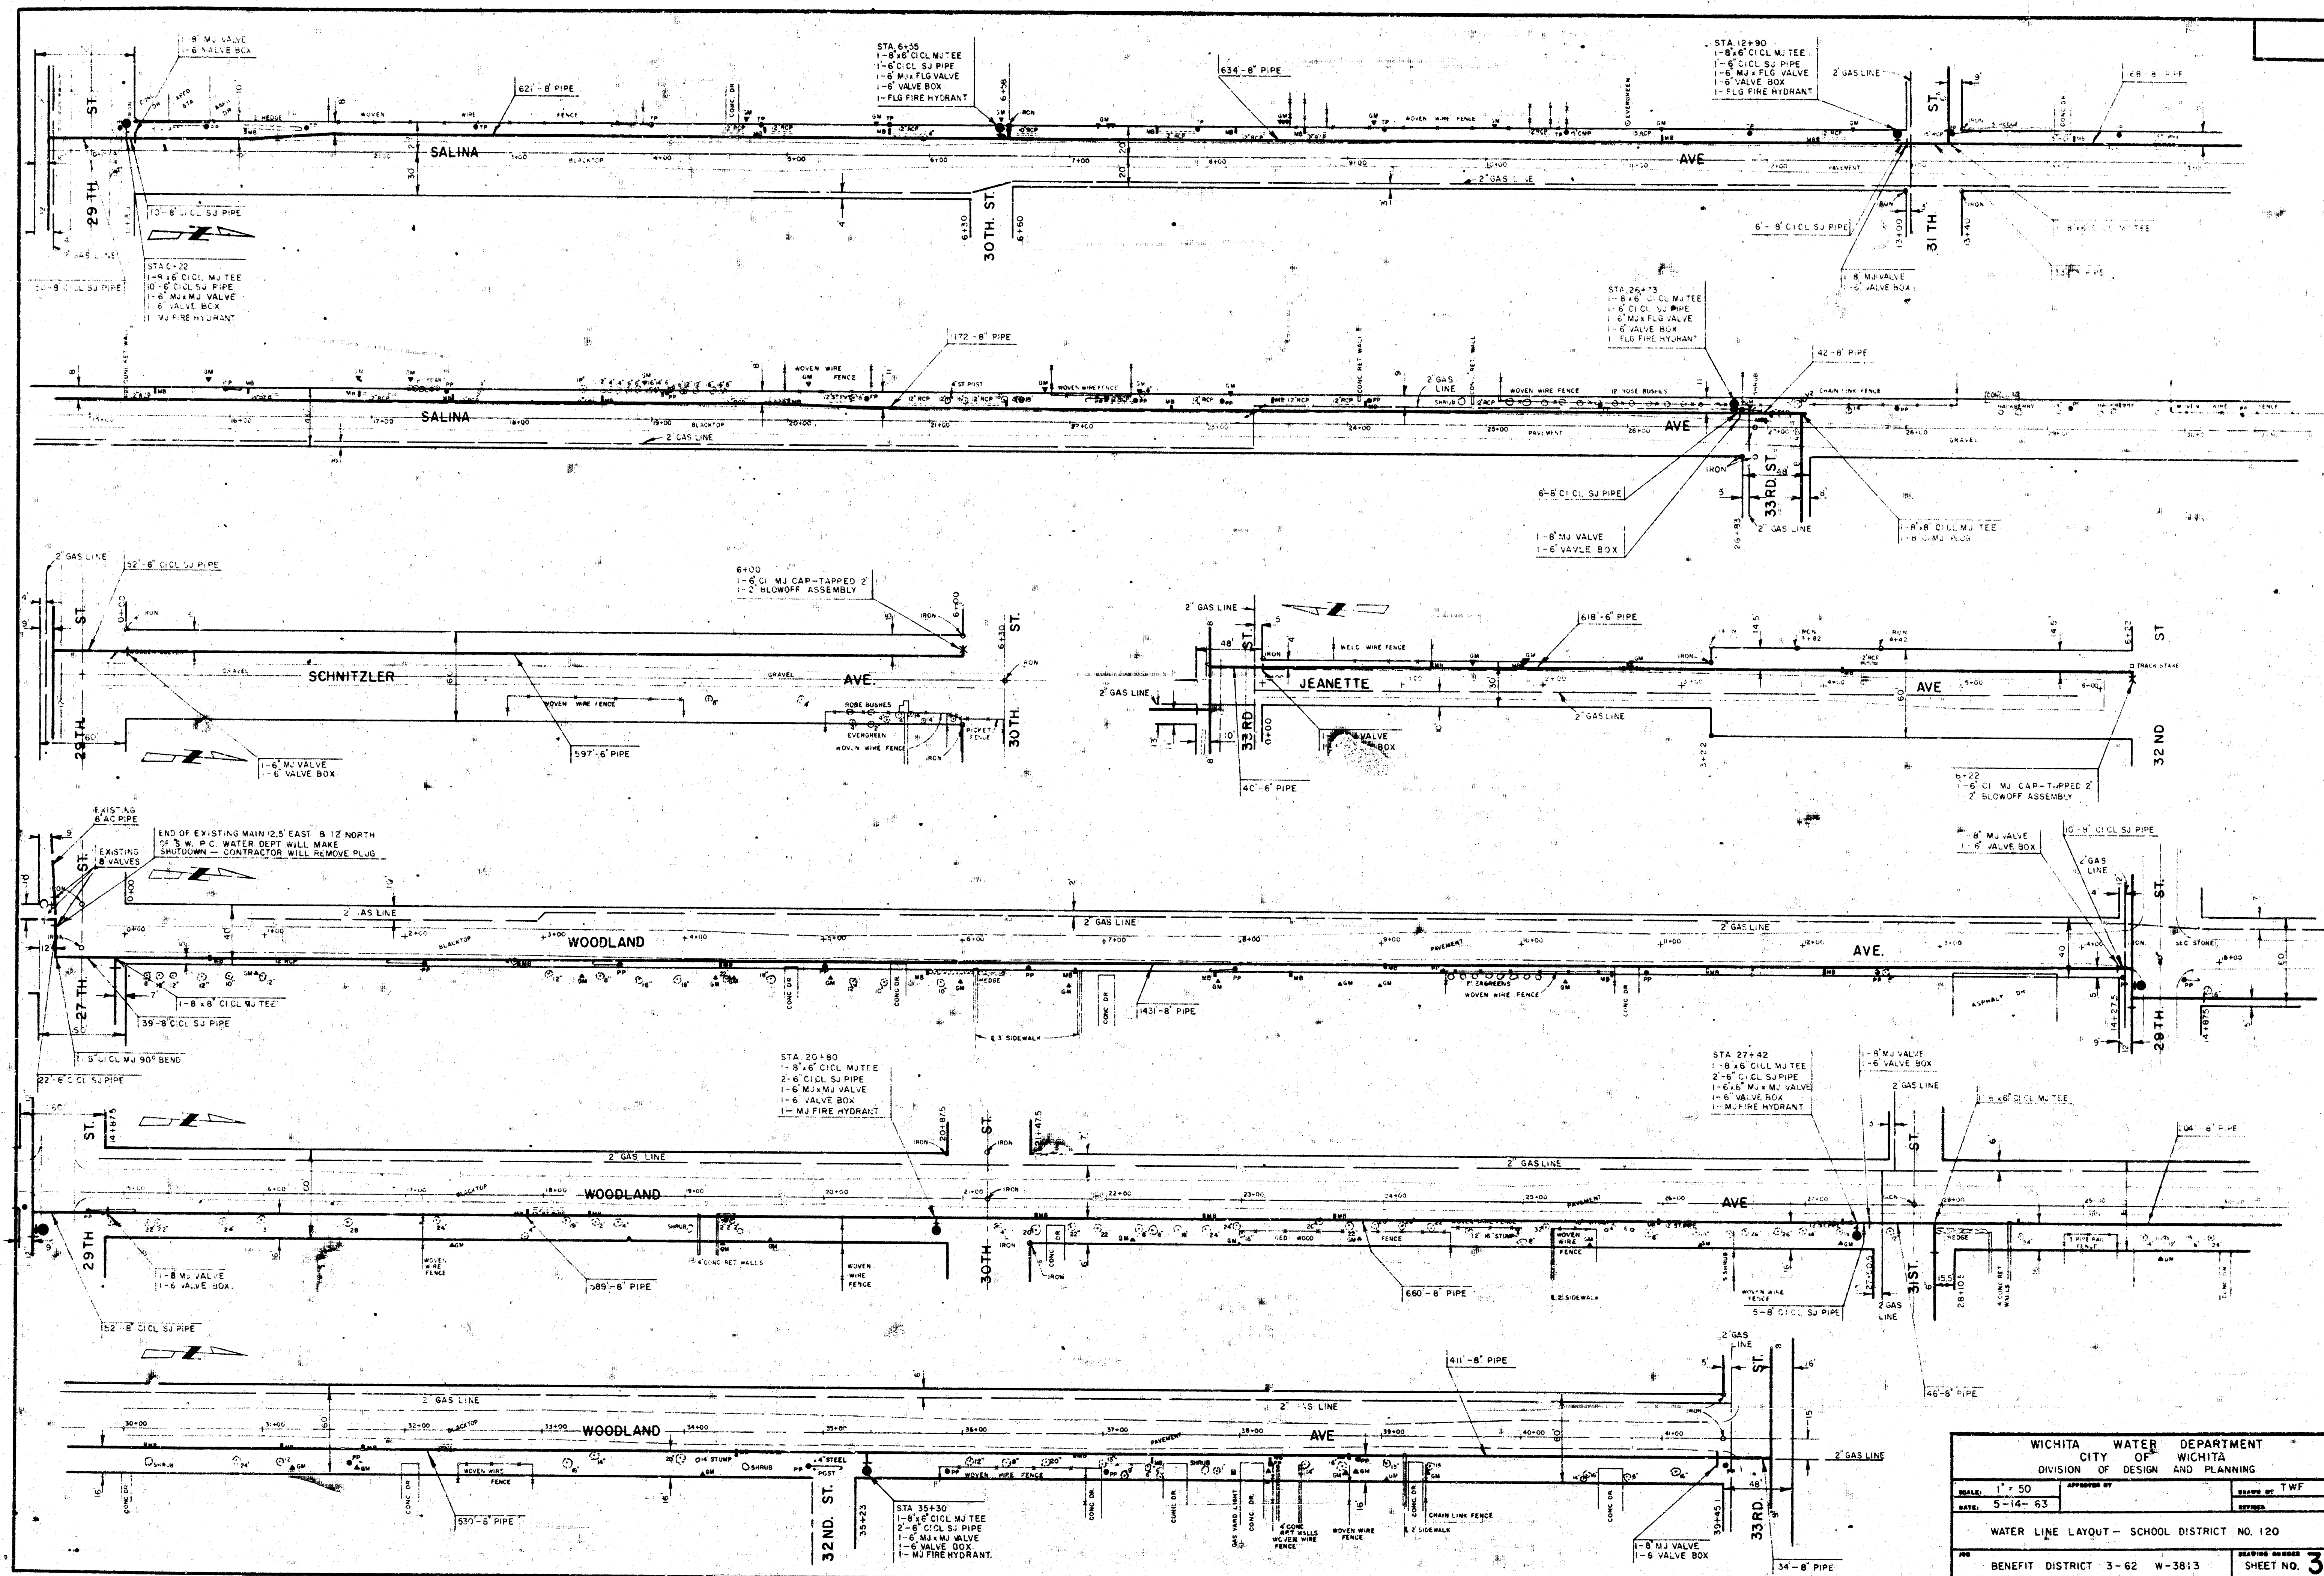


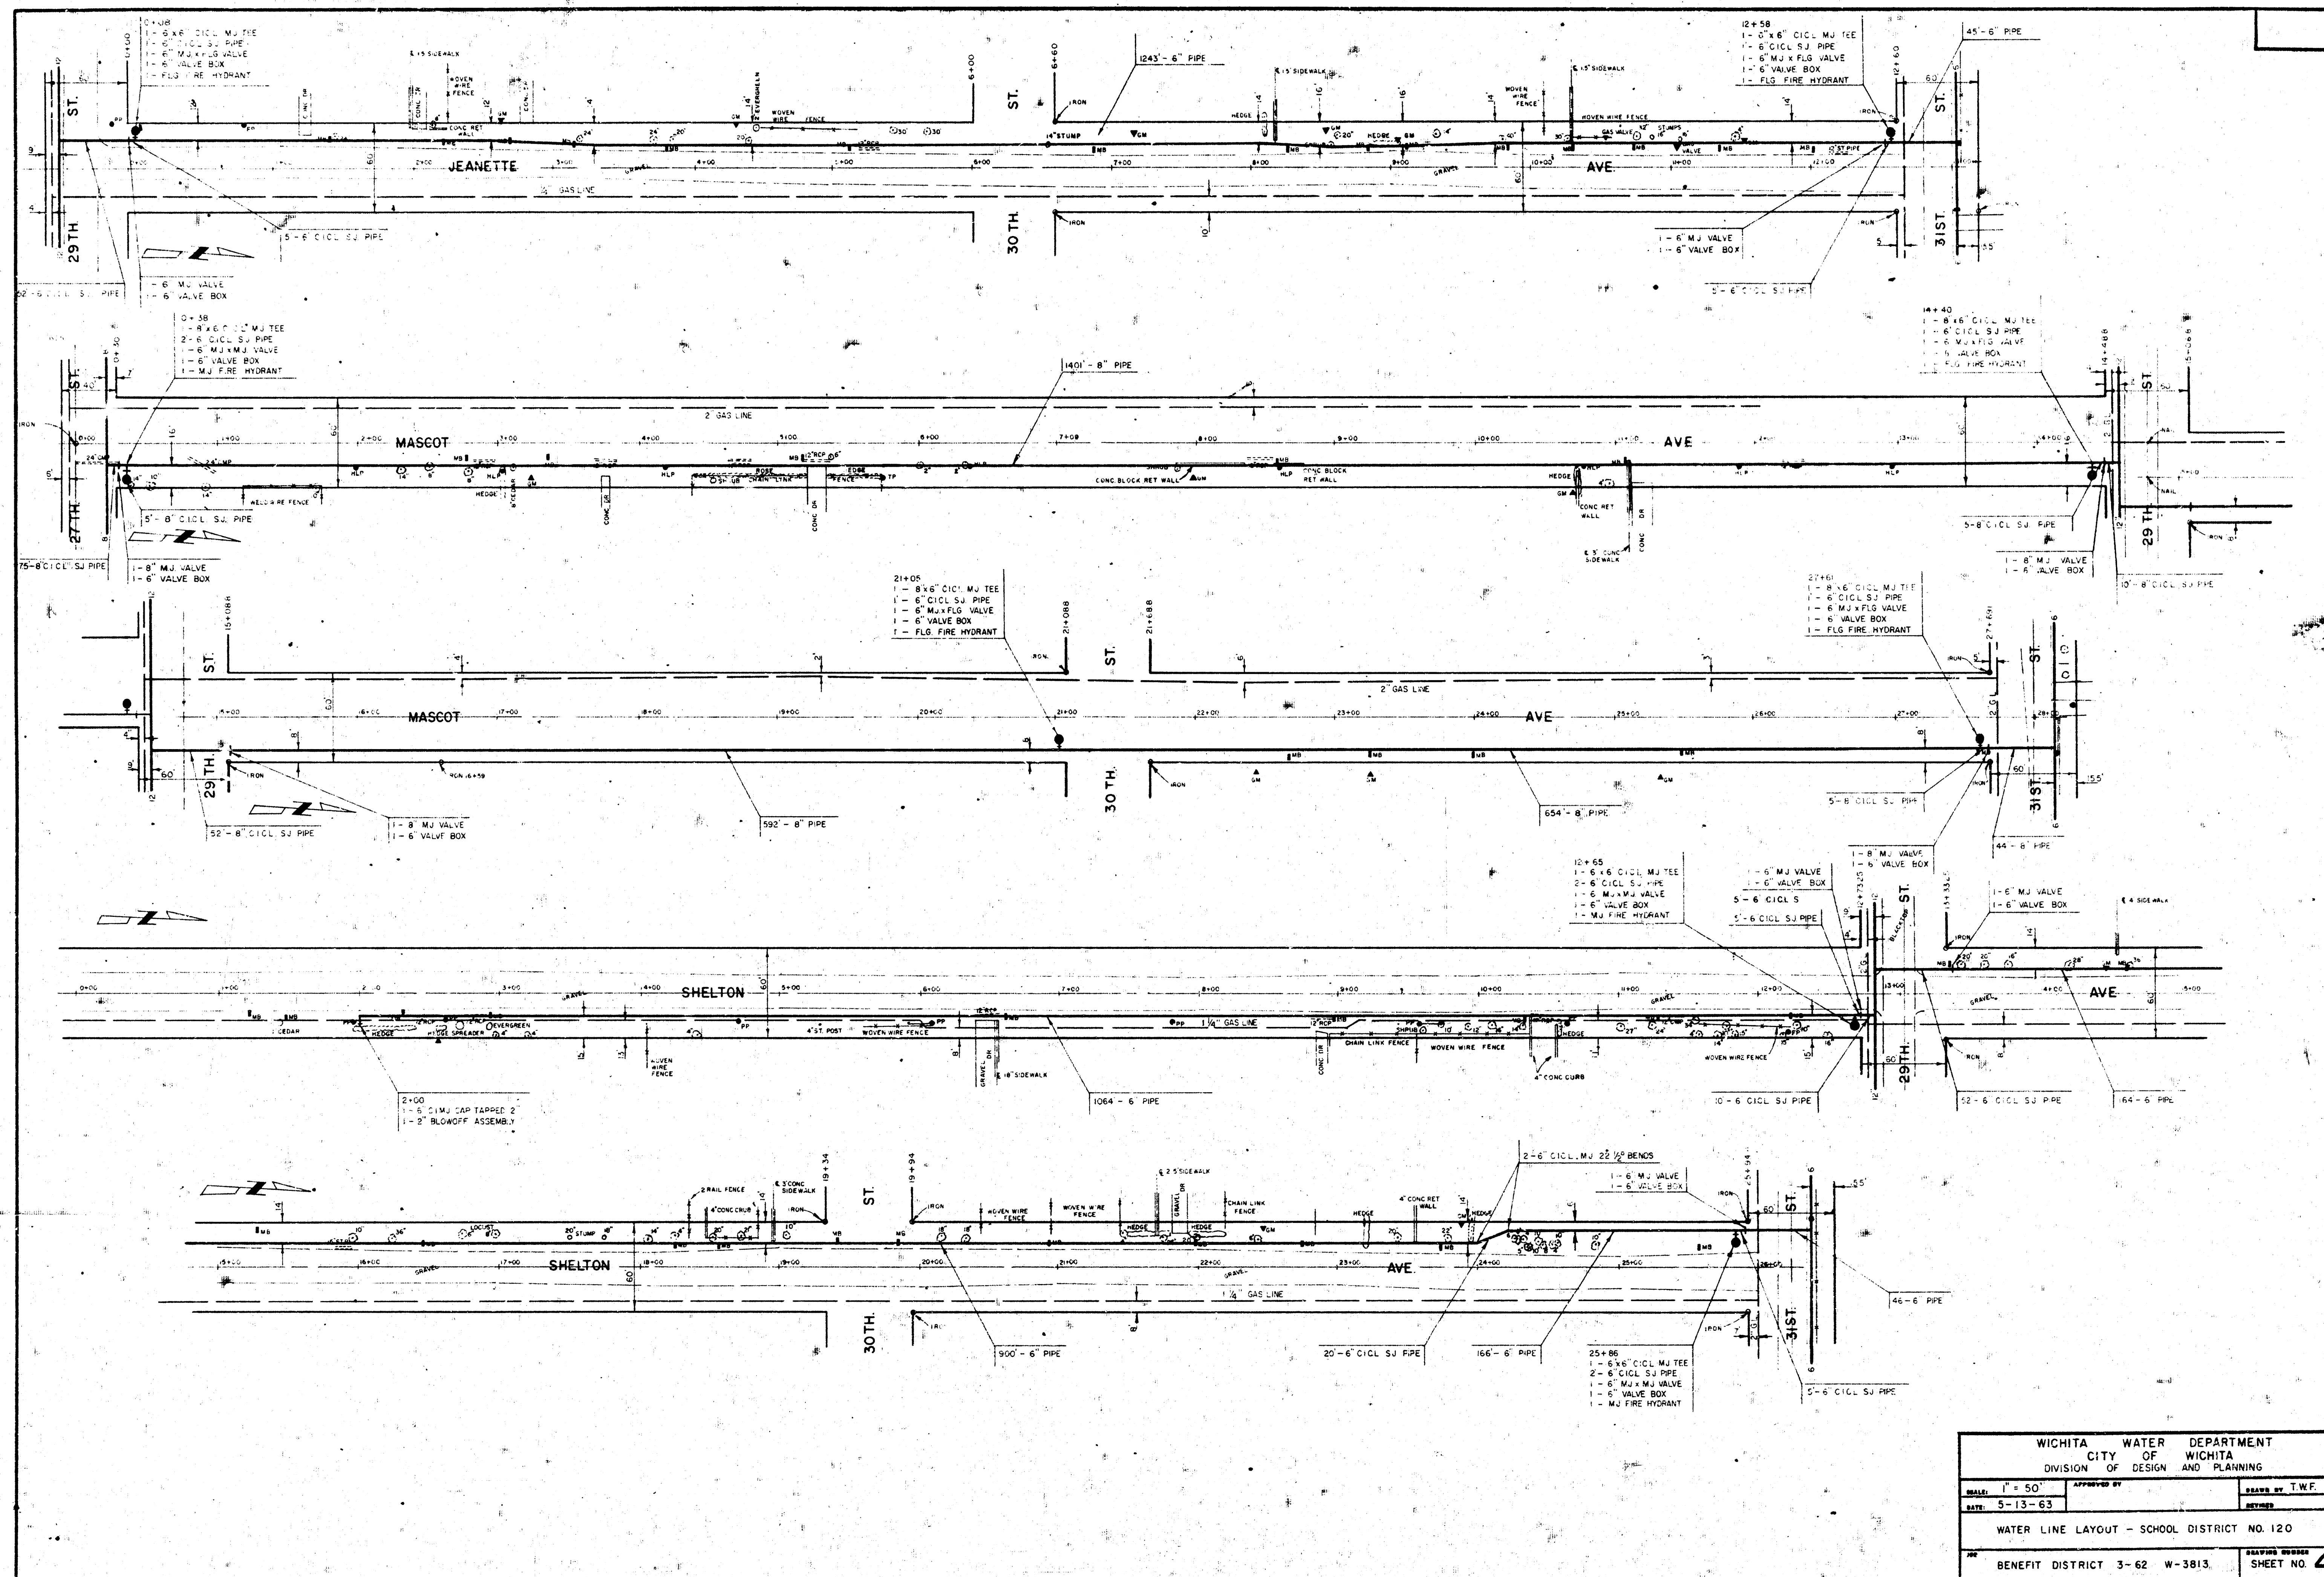

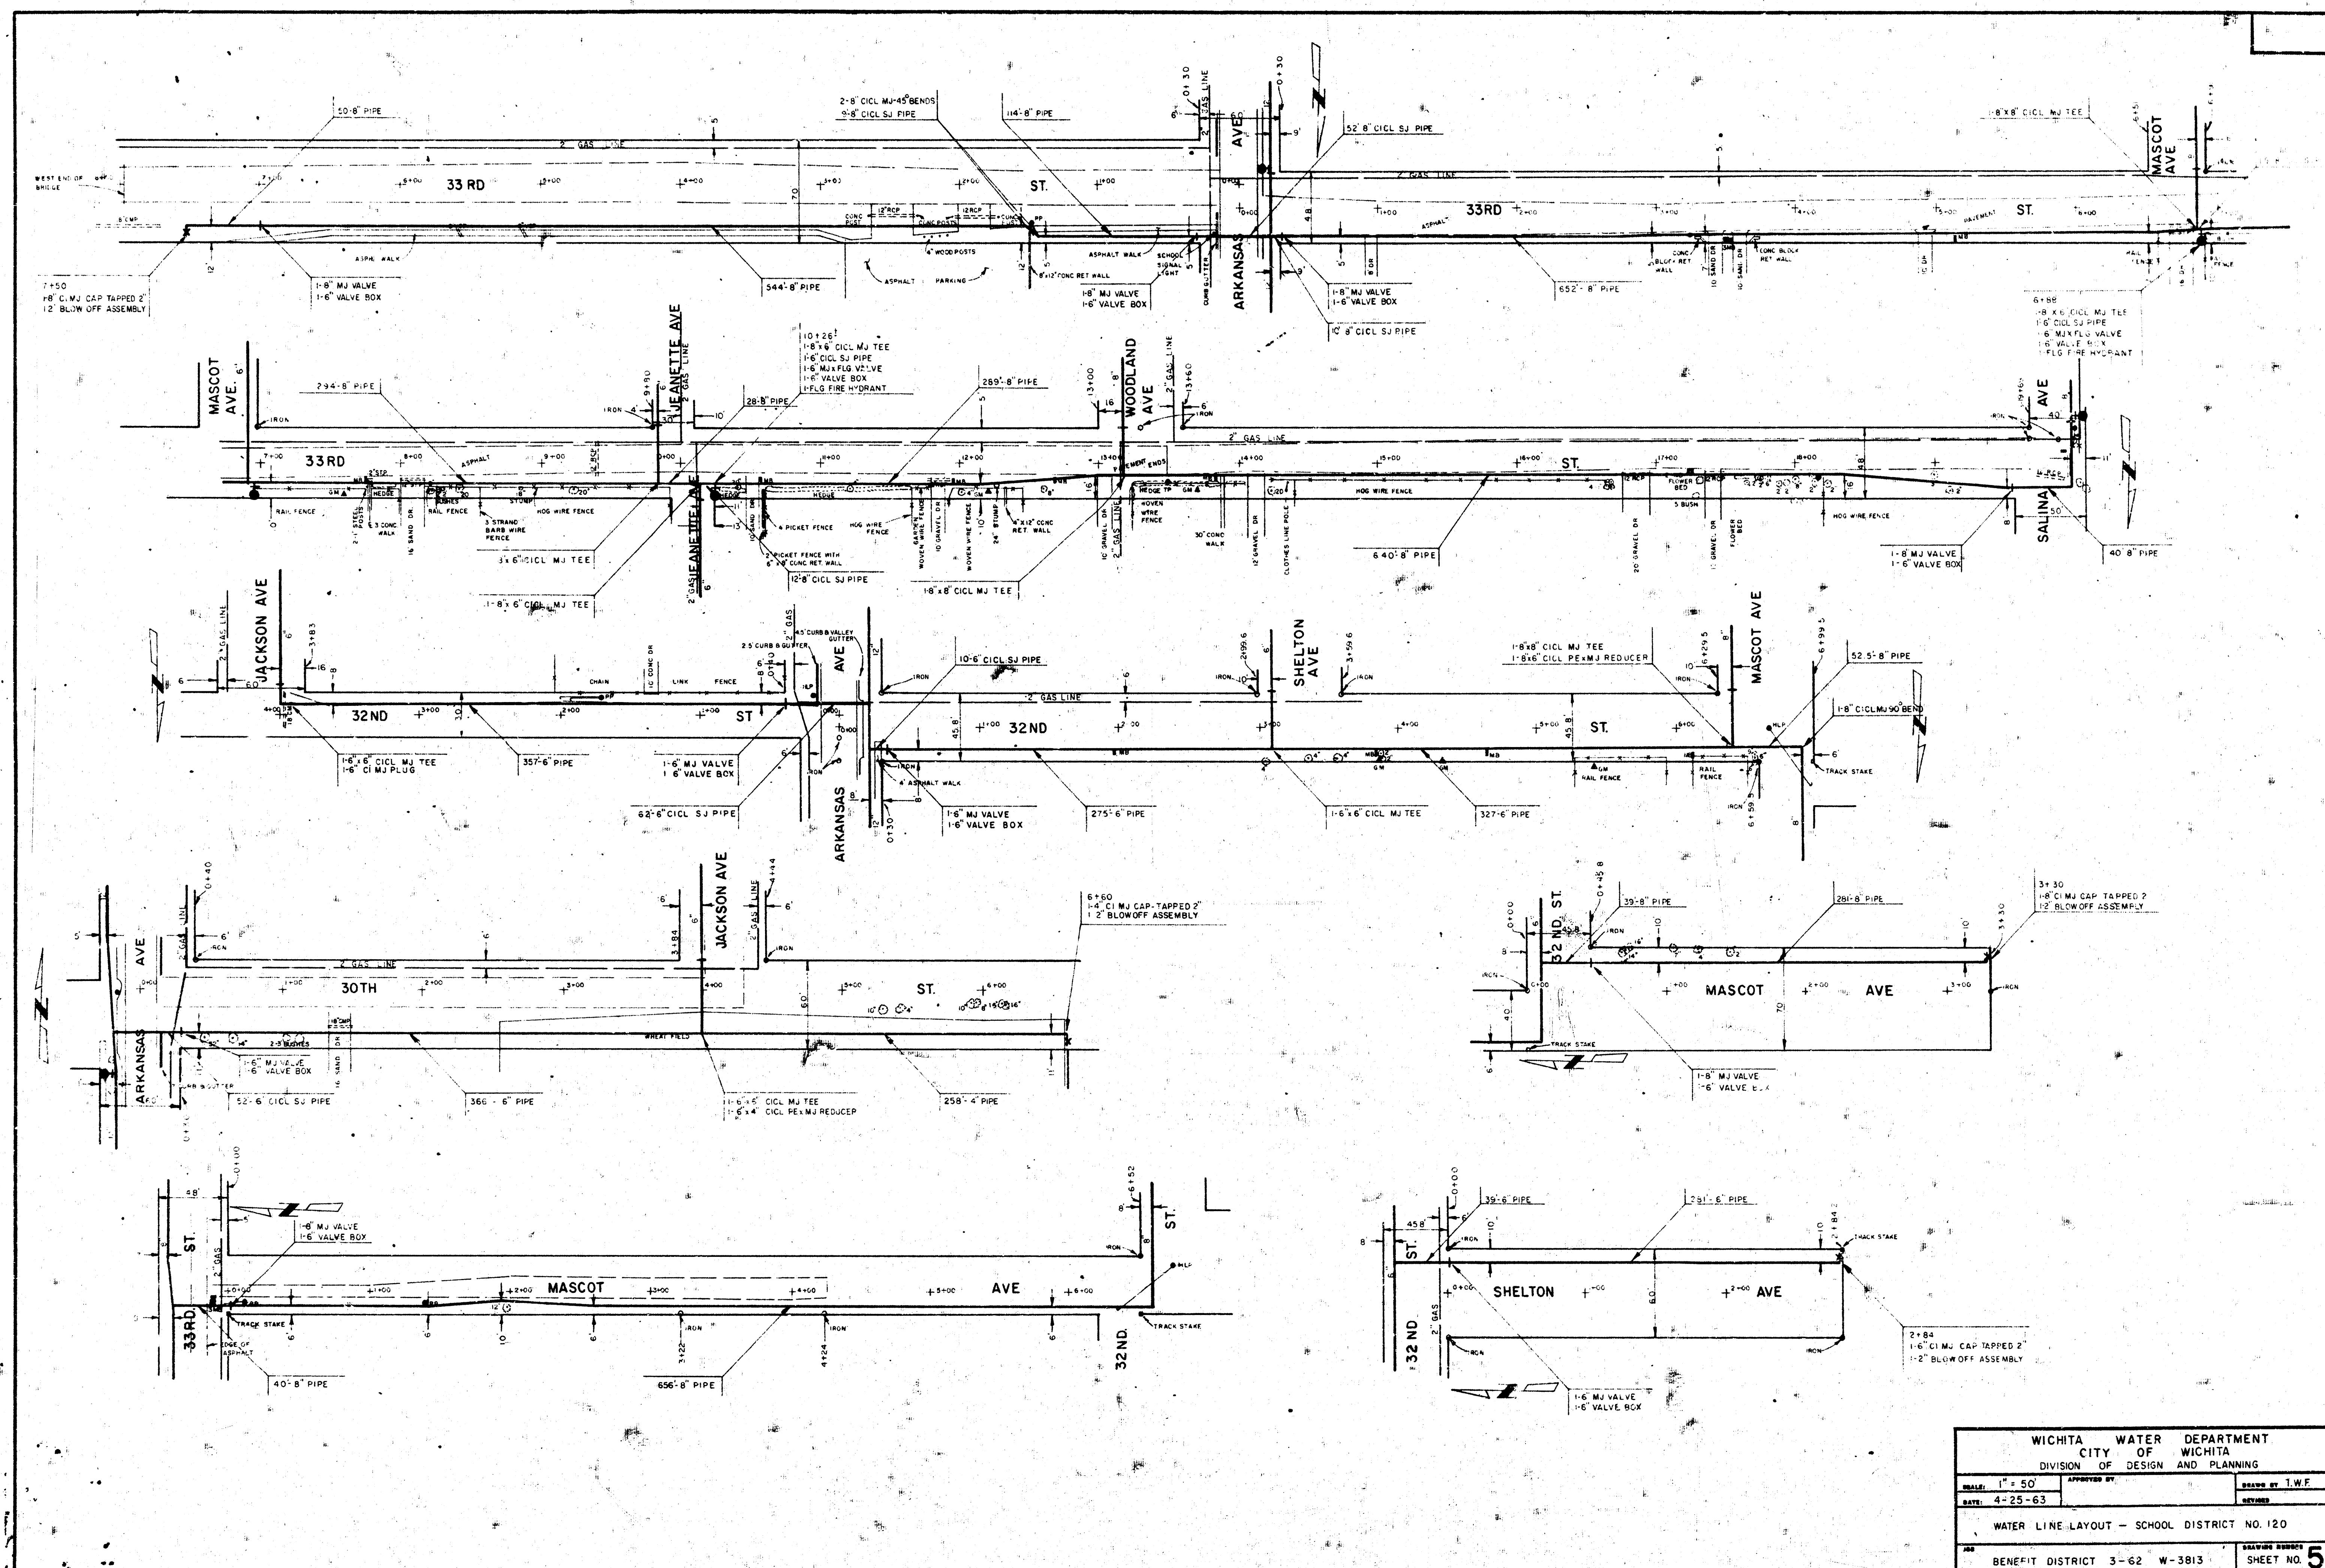

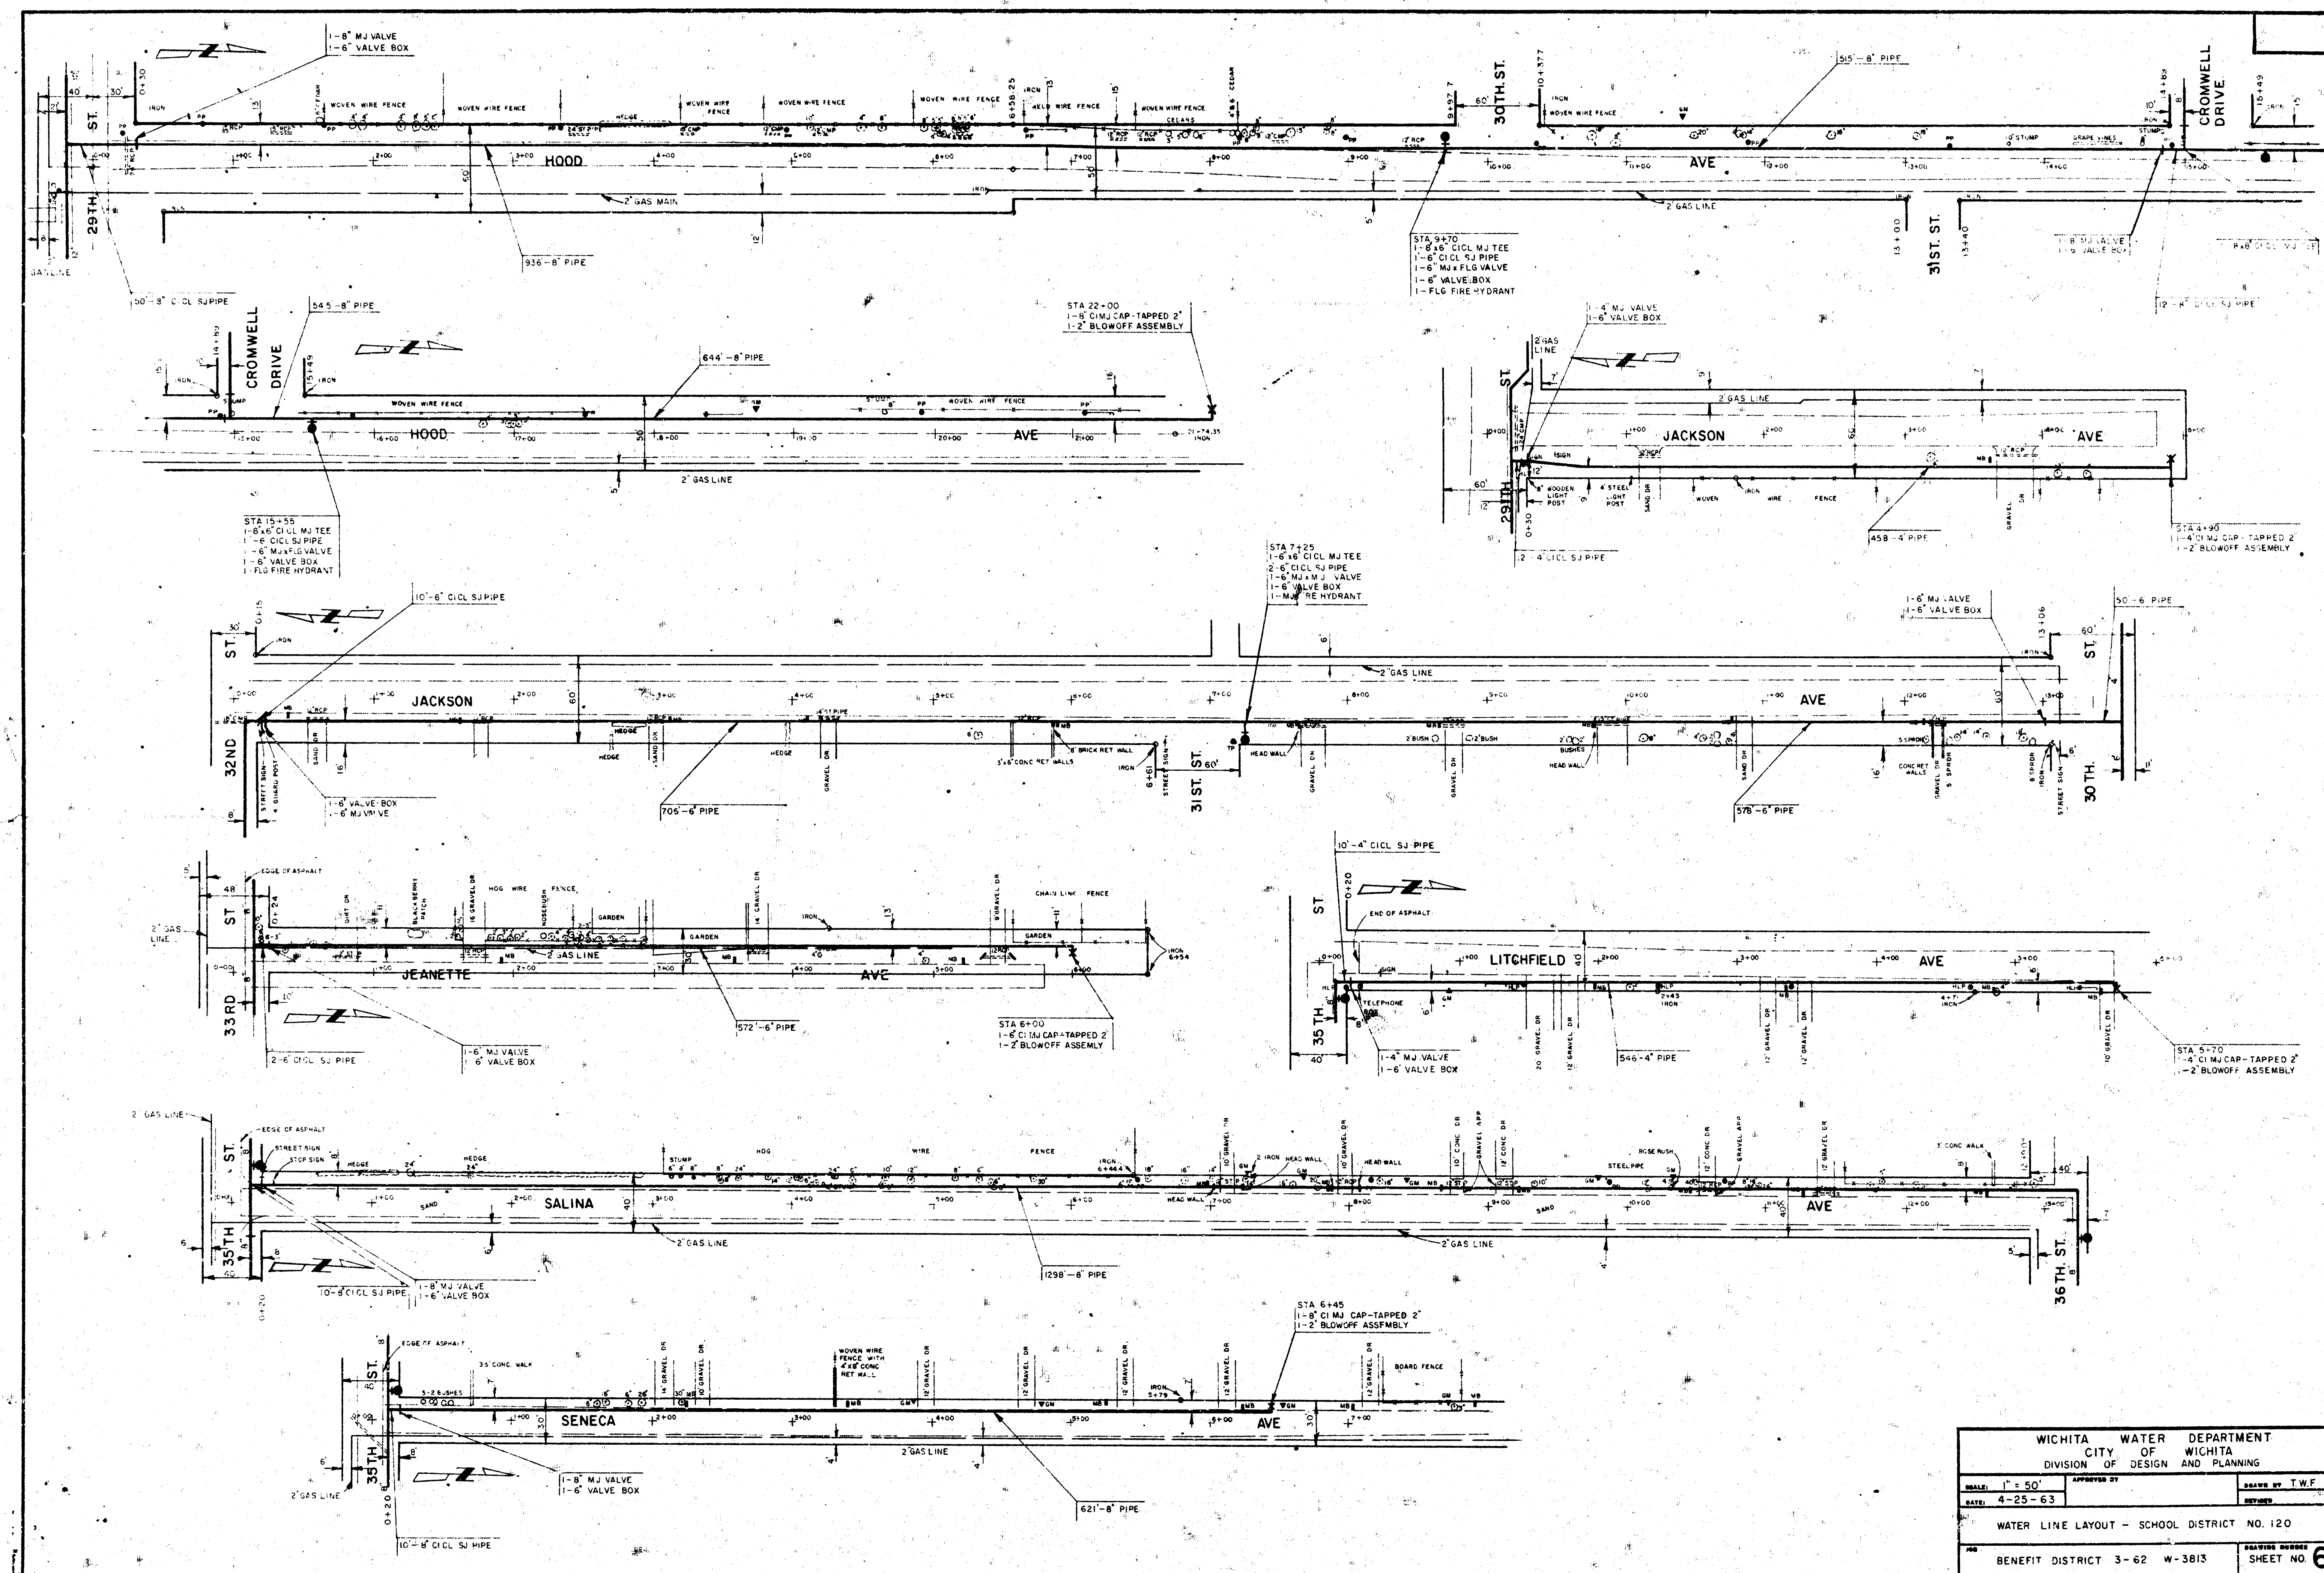

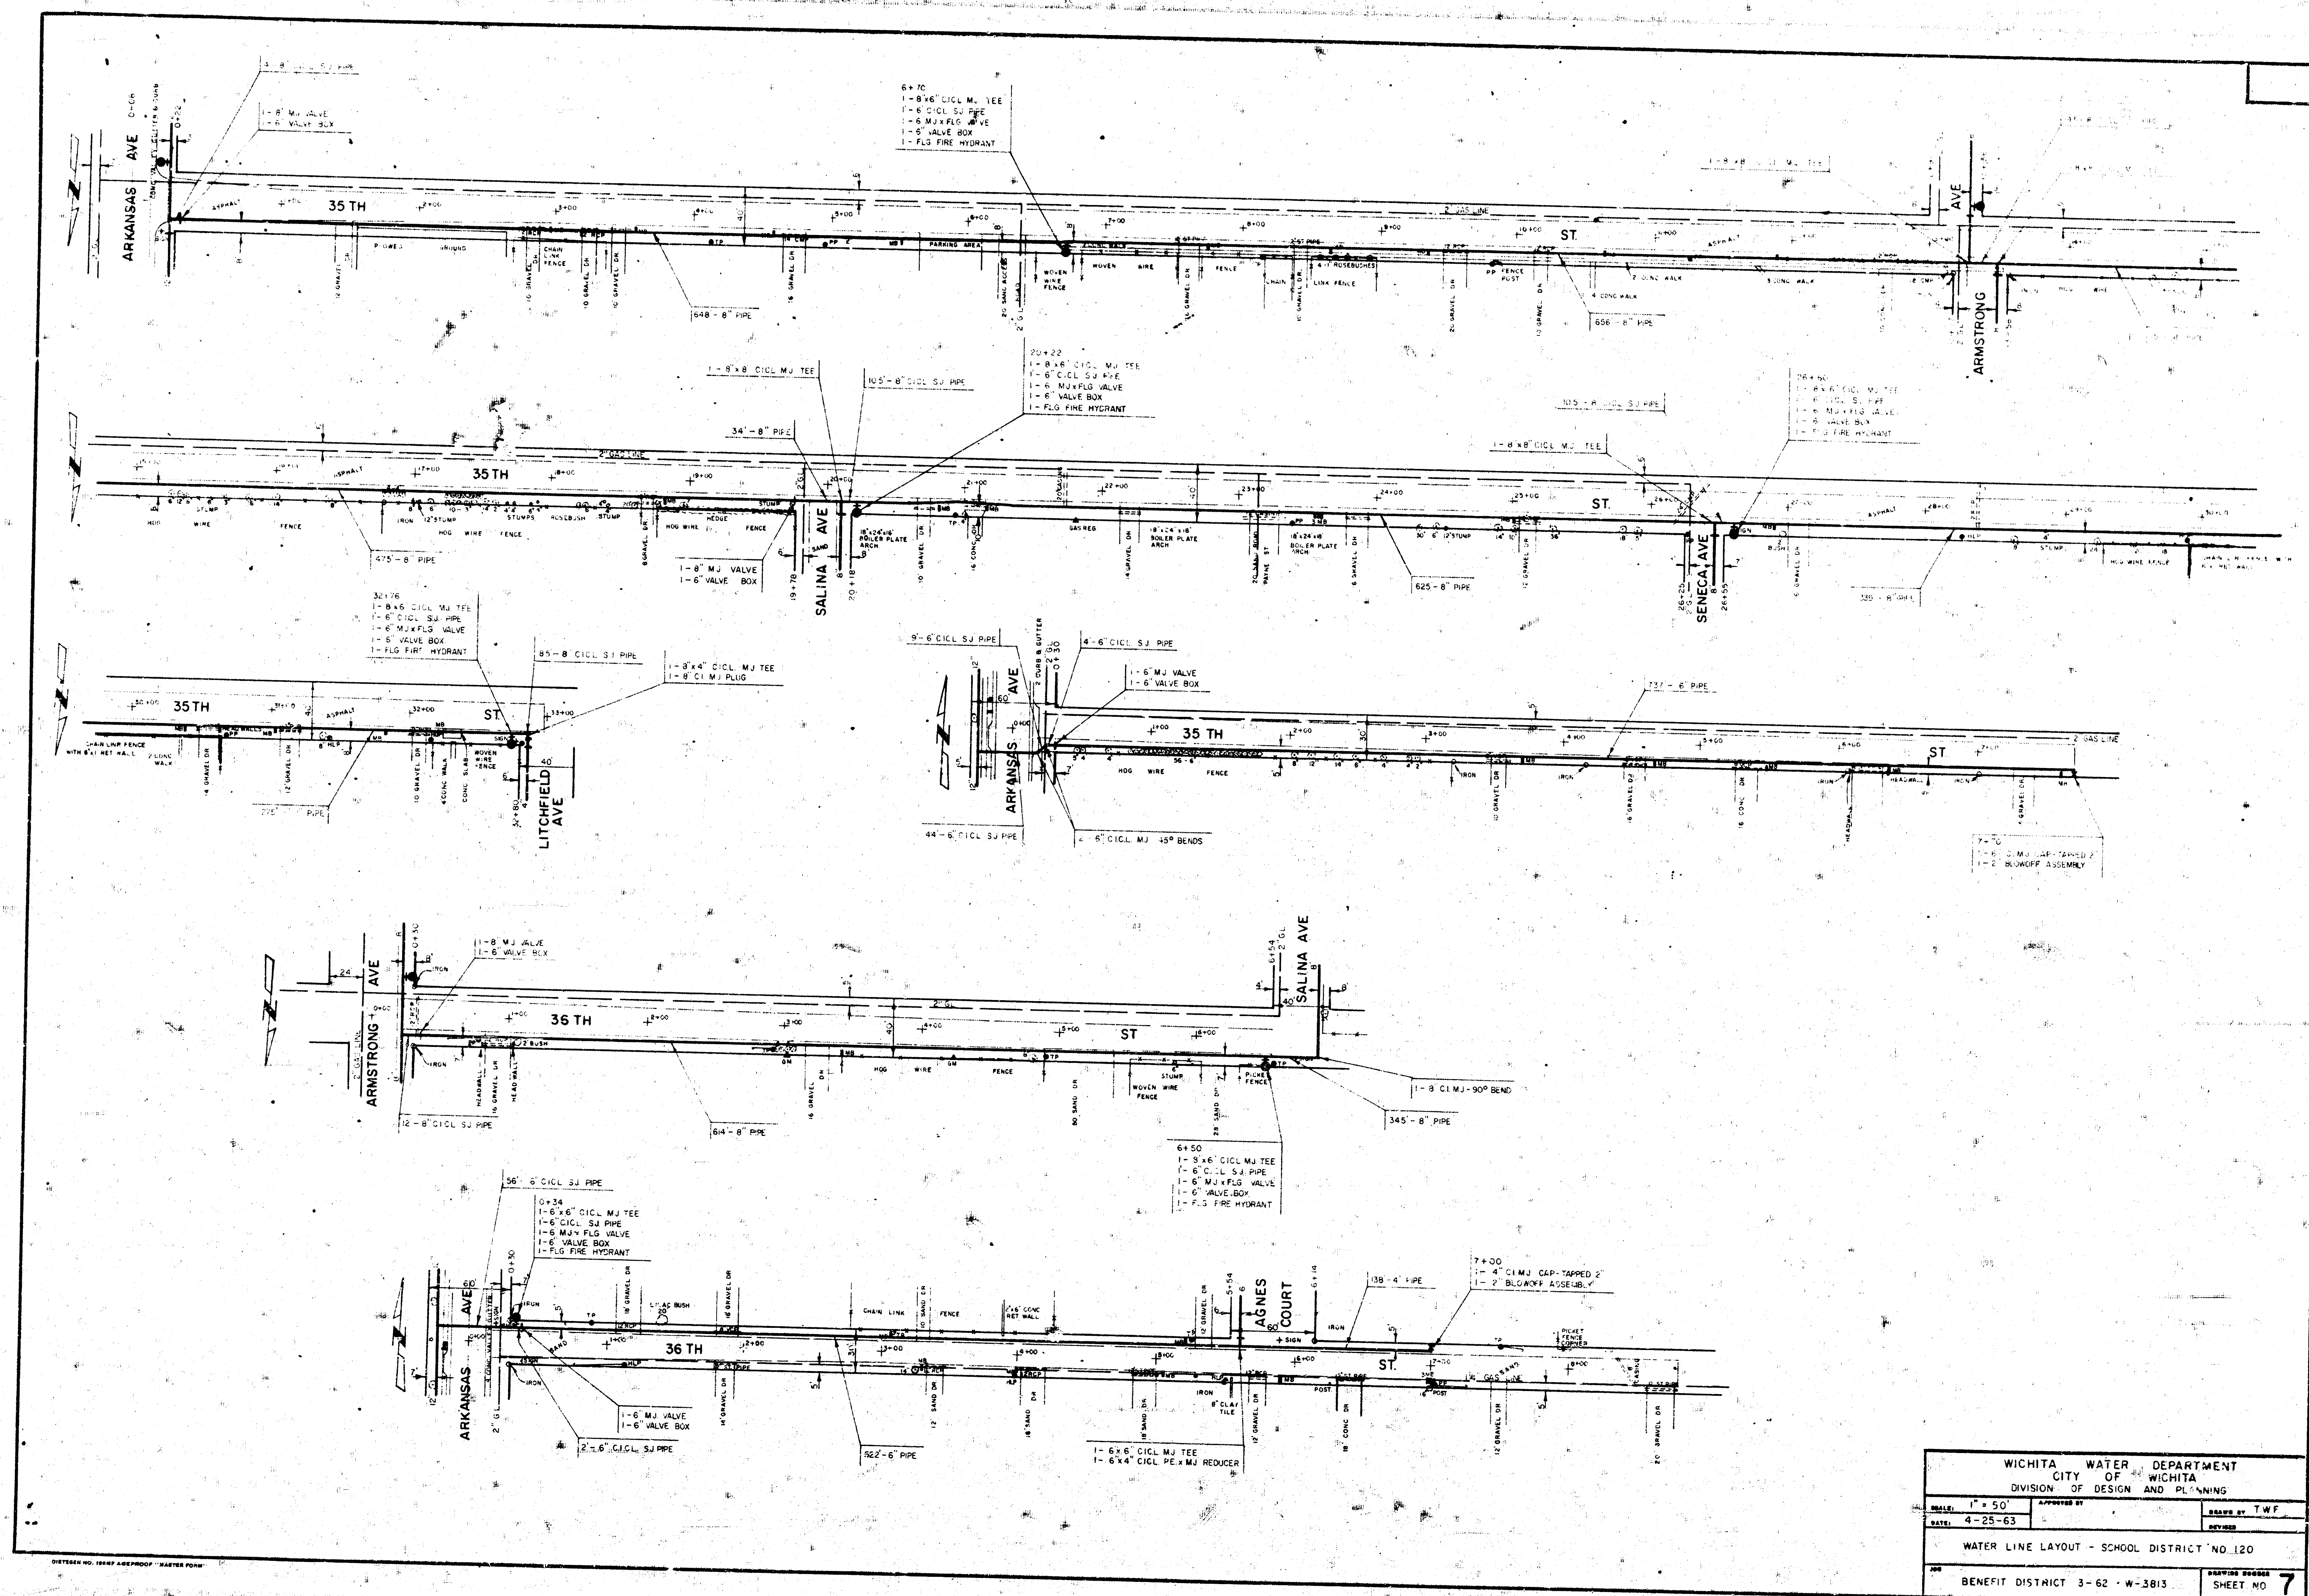

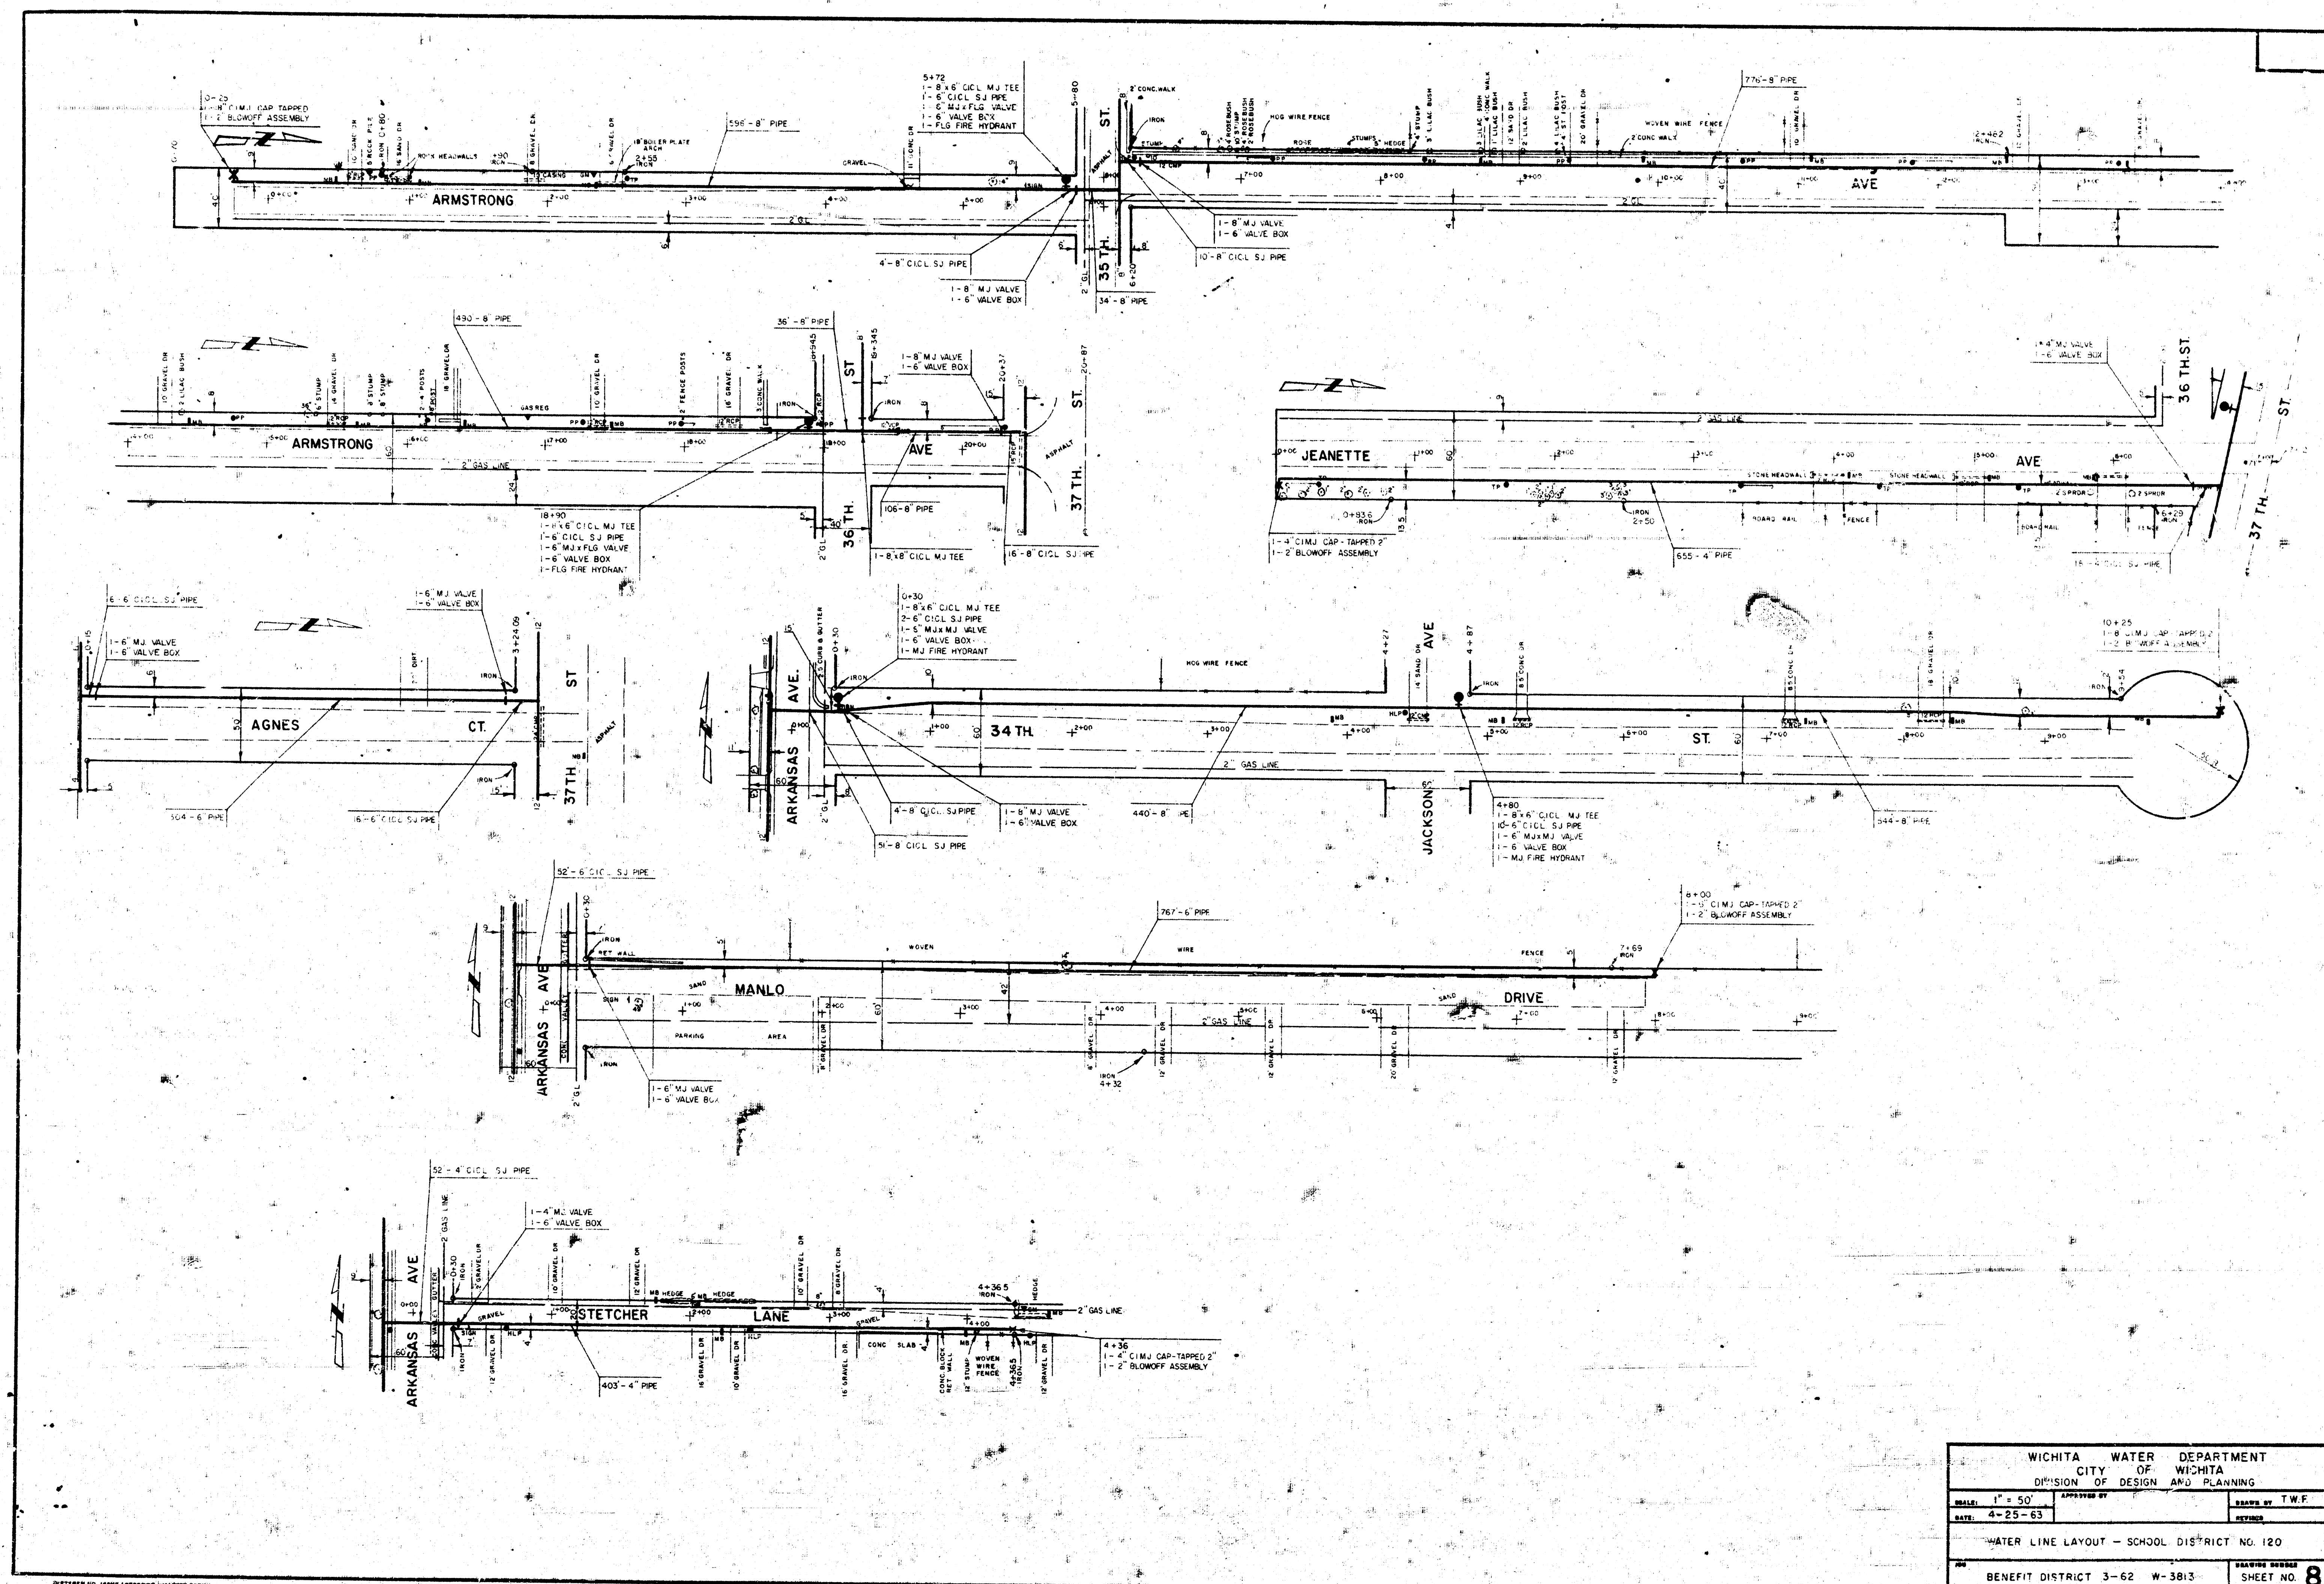

WICHITA WATER DEPARTMENT			
CITY OF WICHITA			
DIVISION OF DESIGN AND PLANNING			
SCALE: 1" = 50'	APPROVED BY:		DRAWN BY: T.W.F.
DATE: 4-25-63			SEEN BY:
WATER LINE LAYOUT - SCHOOL DISTRICT NO. 120			
BENEFIT DISTRICT 3-62 W-3813			SHEET NO. 8

