





CITY OF WICHITA
WATER DEPARTMENT
 DESIGN & PLANNING DIVISION
**PLAN OF
 WATER MAIN CONSTRUCTION**

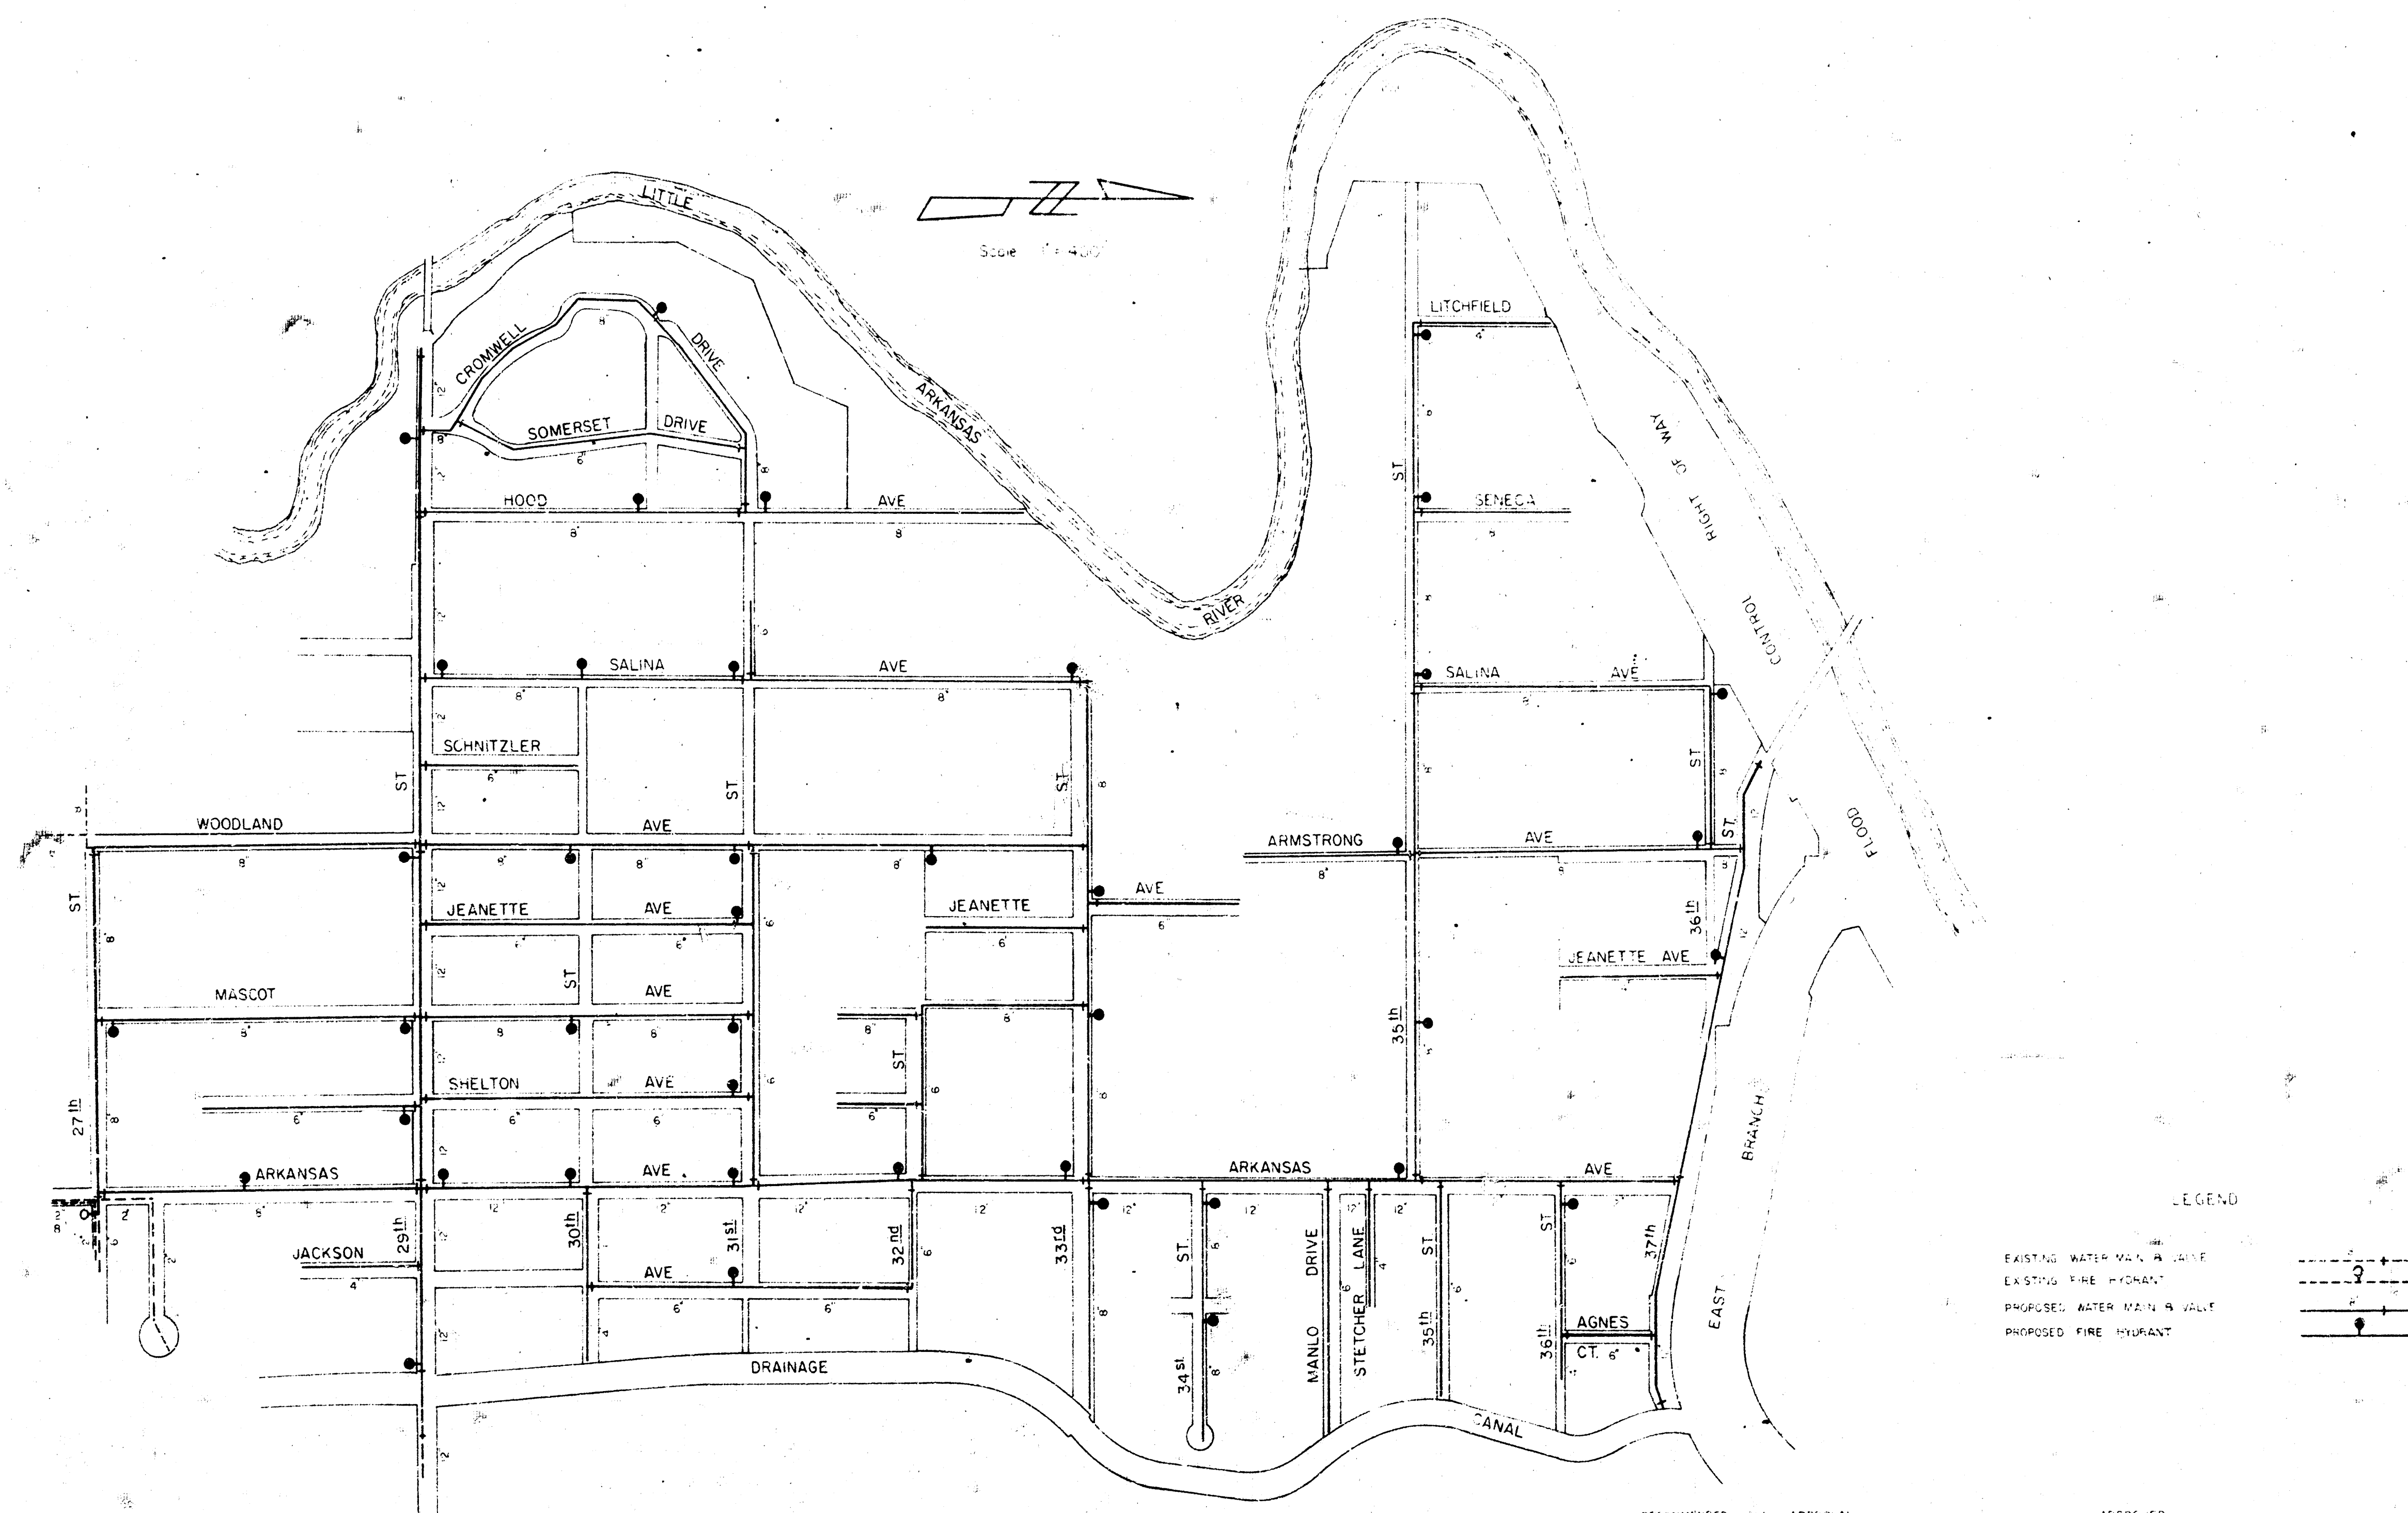


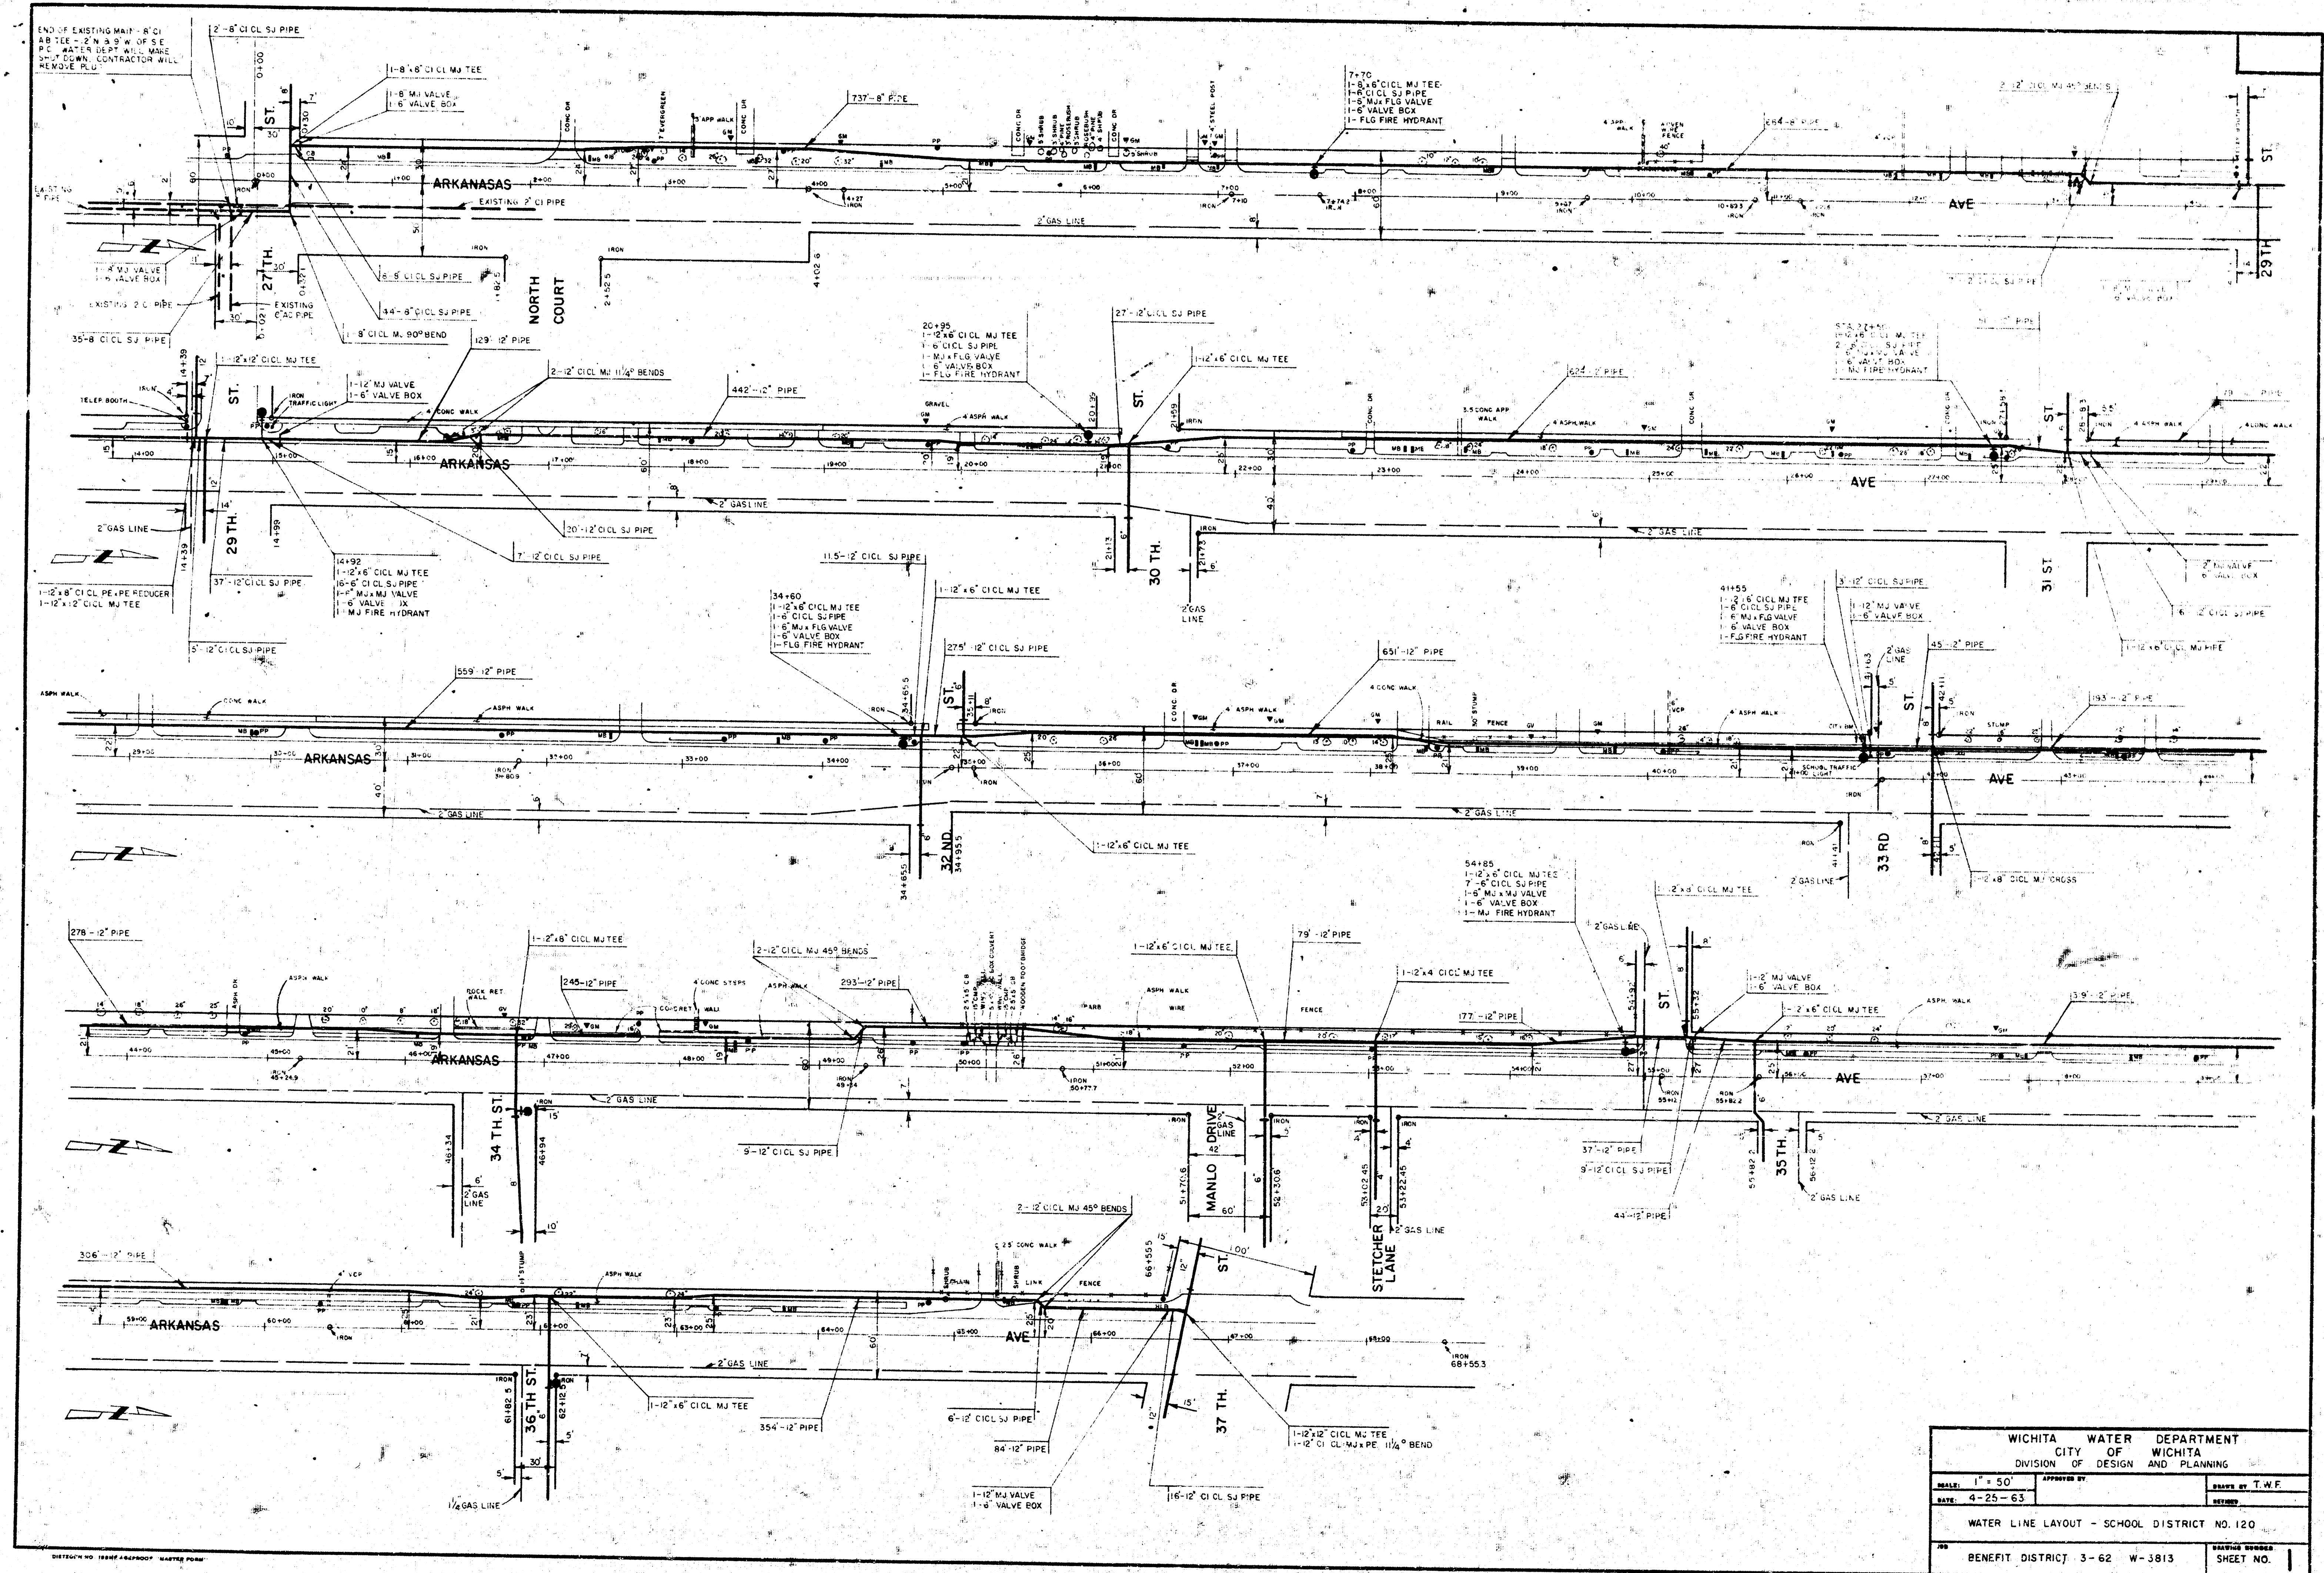


WICHITA WATER DEPARTMENT			
CITY OF WICHITA			
DIVISION OF DESIGN AND PLANNING			
SCALE: 1" = 50'	APPROVED BY:		DRAWN BY T.W.F.
DATE: 4-25-63			REVISED:
WATER LINE LAYOUT - SCHOOL DISTRICT NO. 120			
BENEFIT DISTRICT 3-62 W-3813			SHEET NO. 1

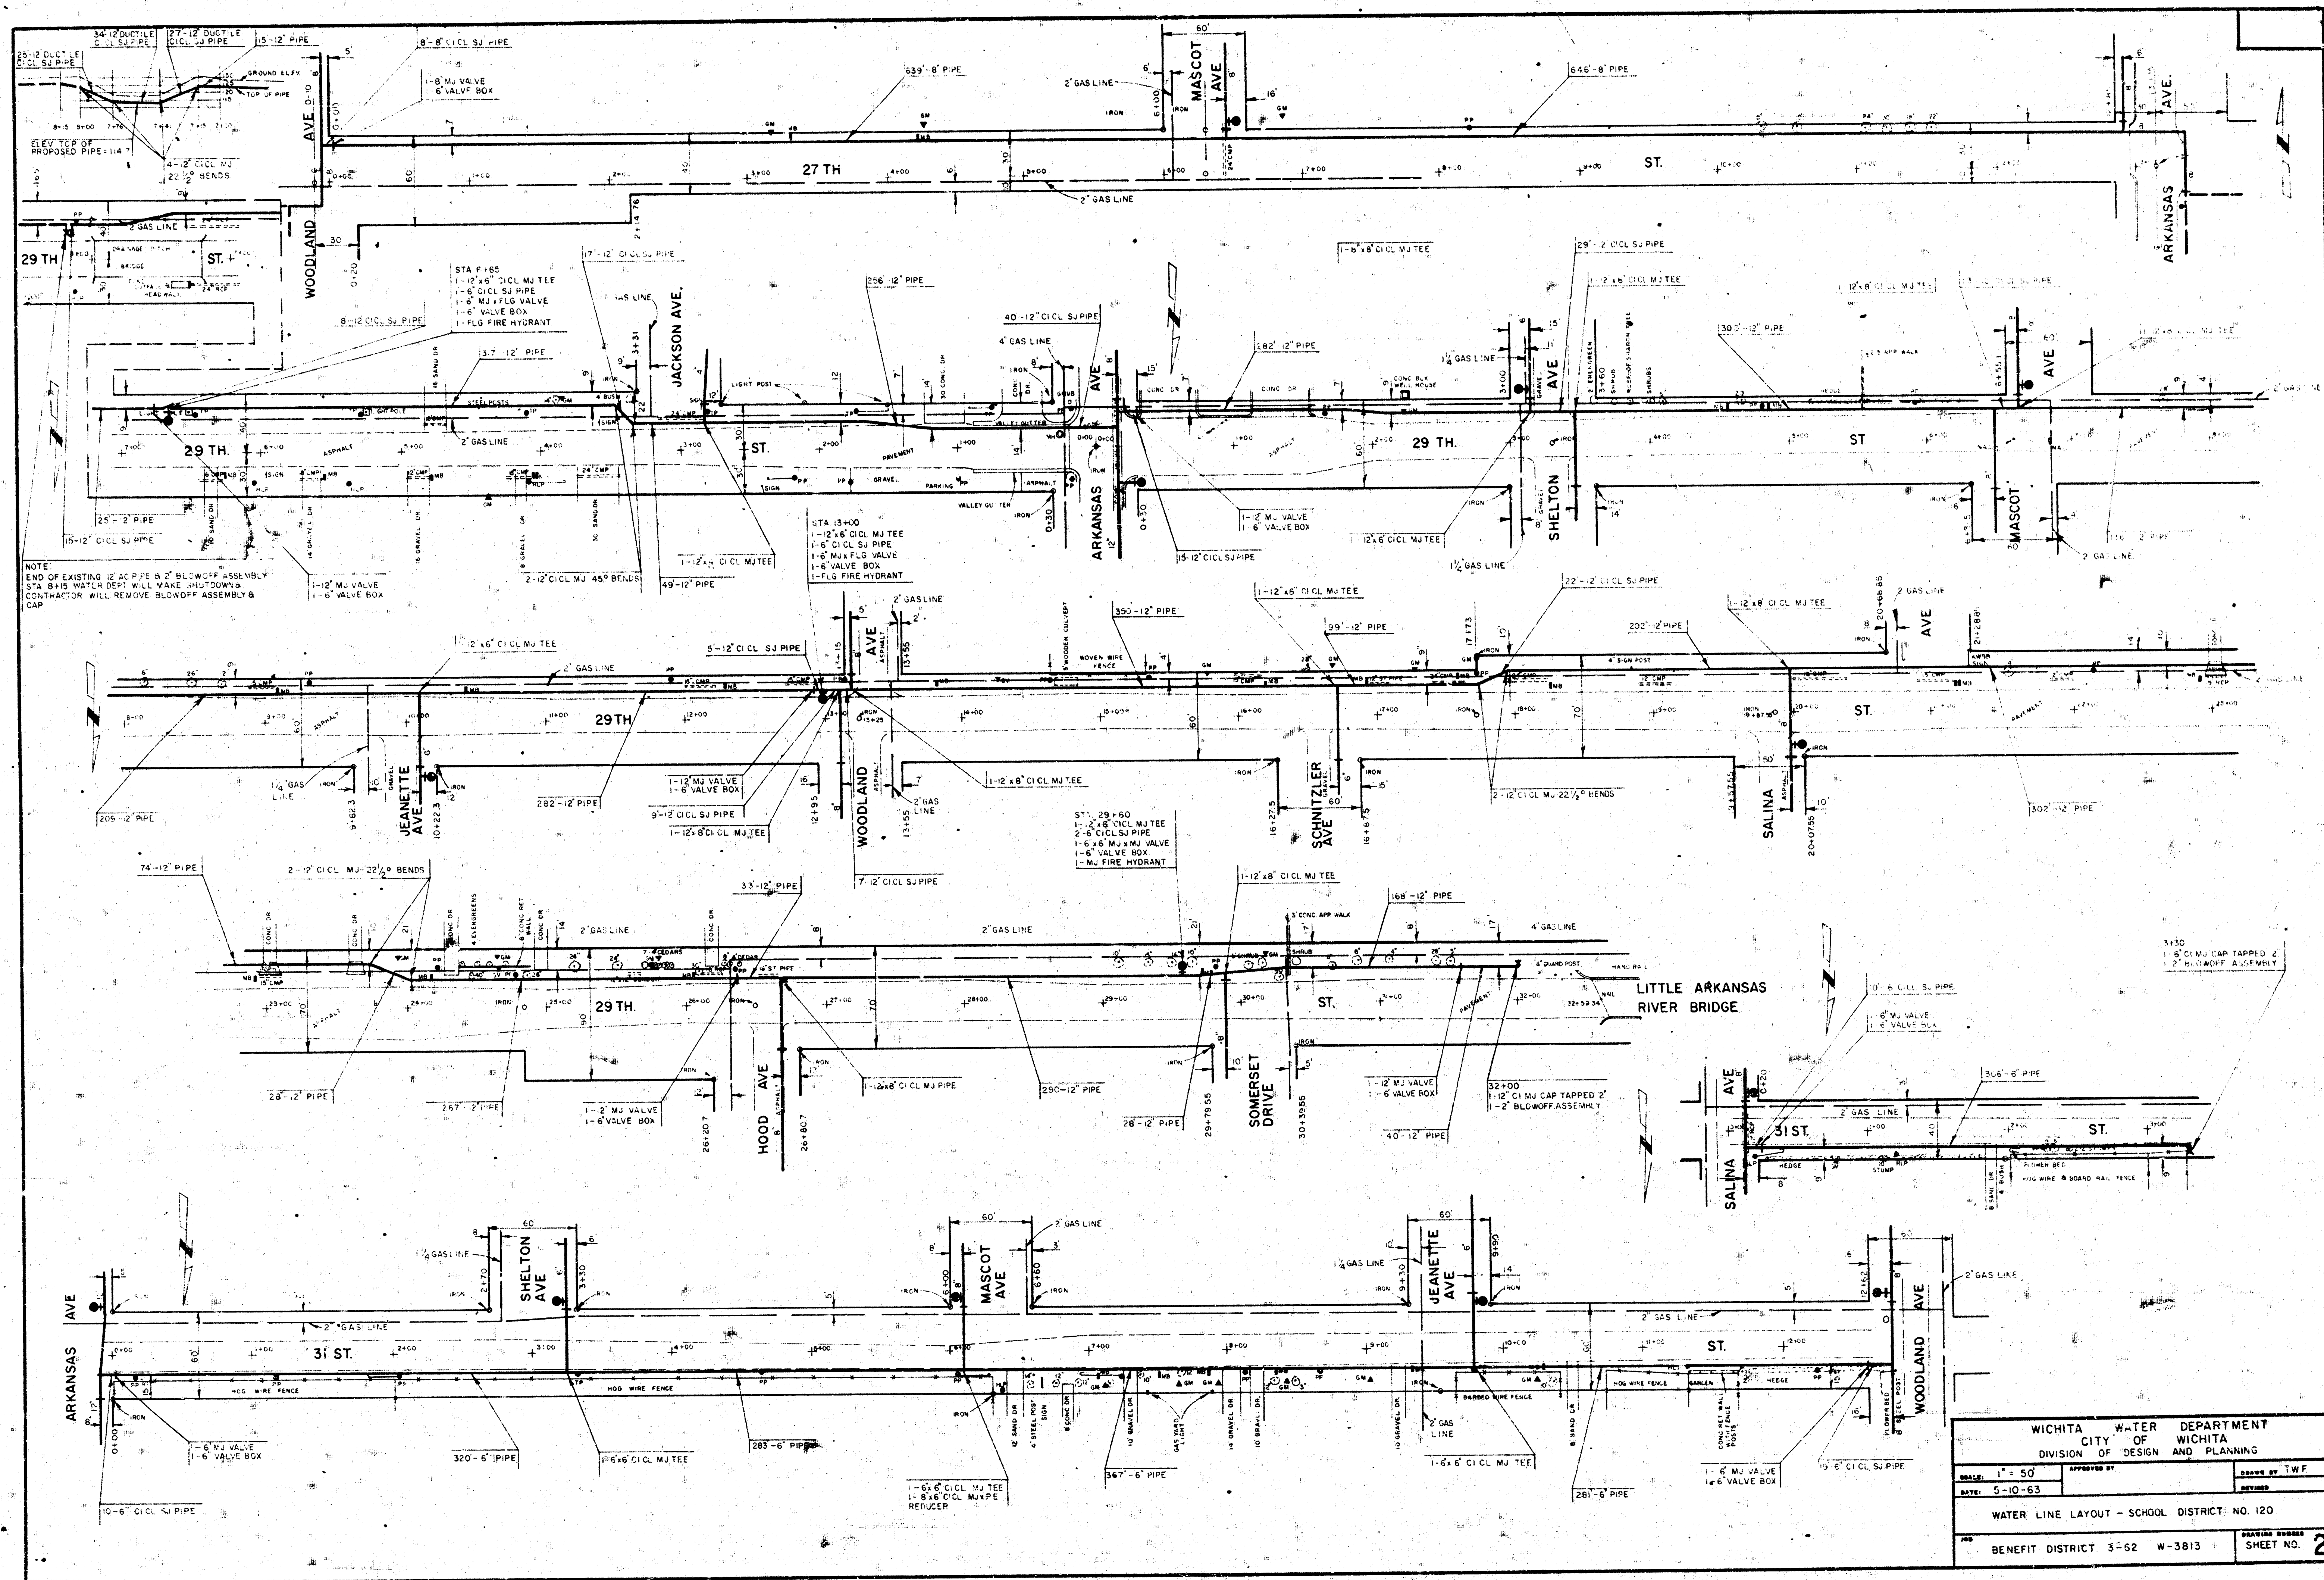


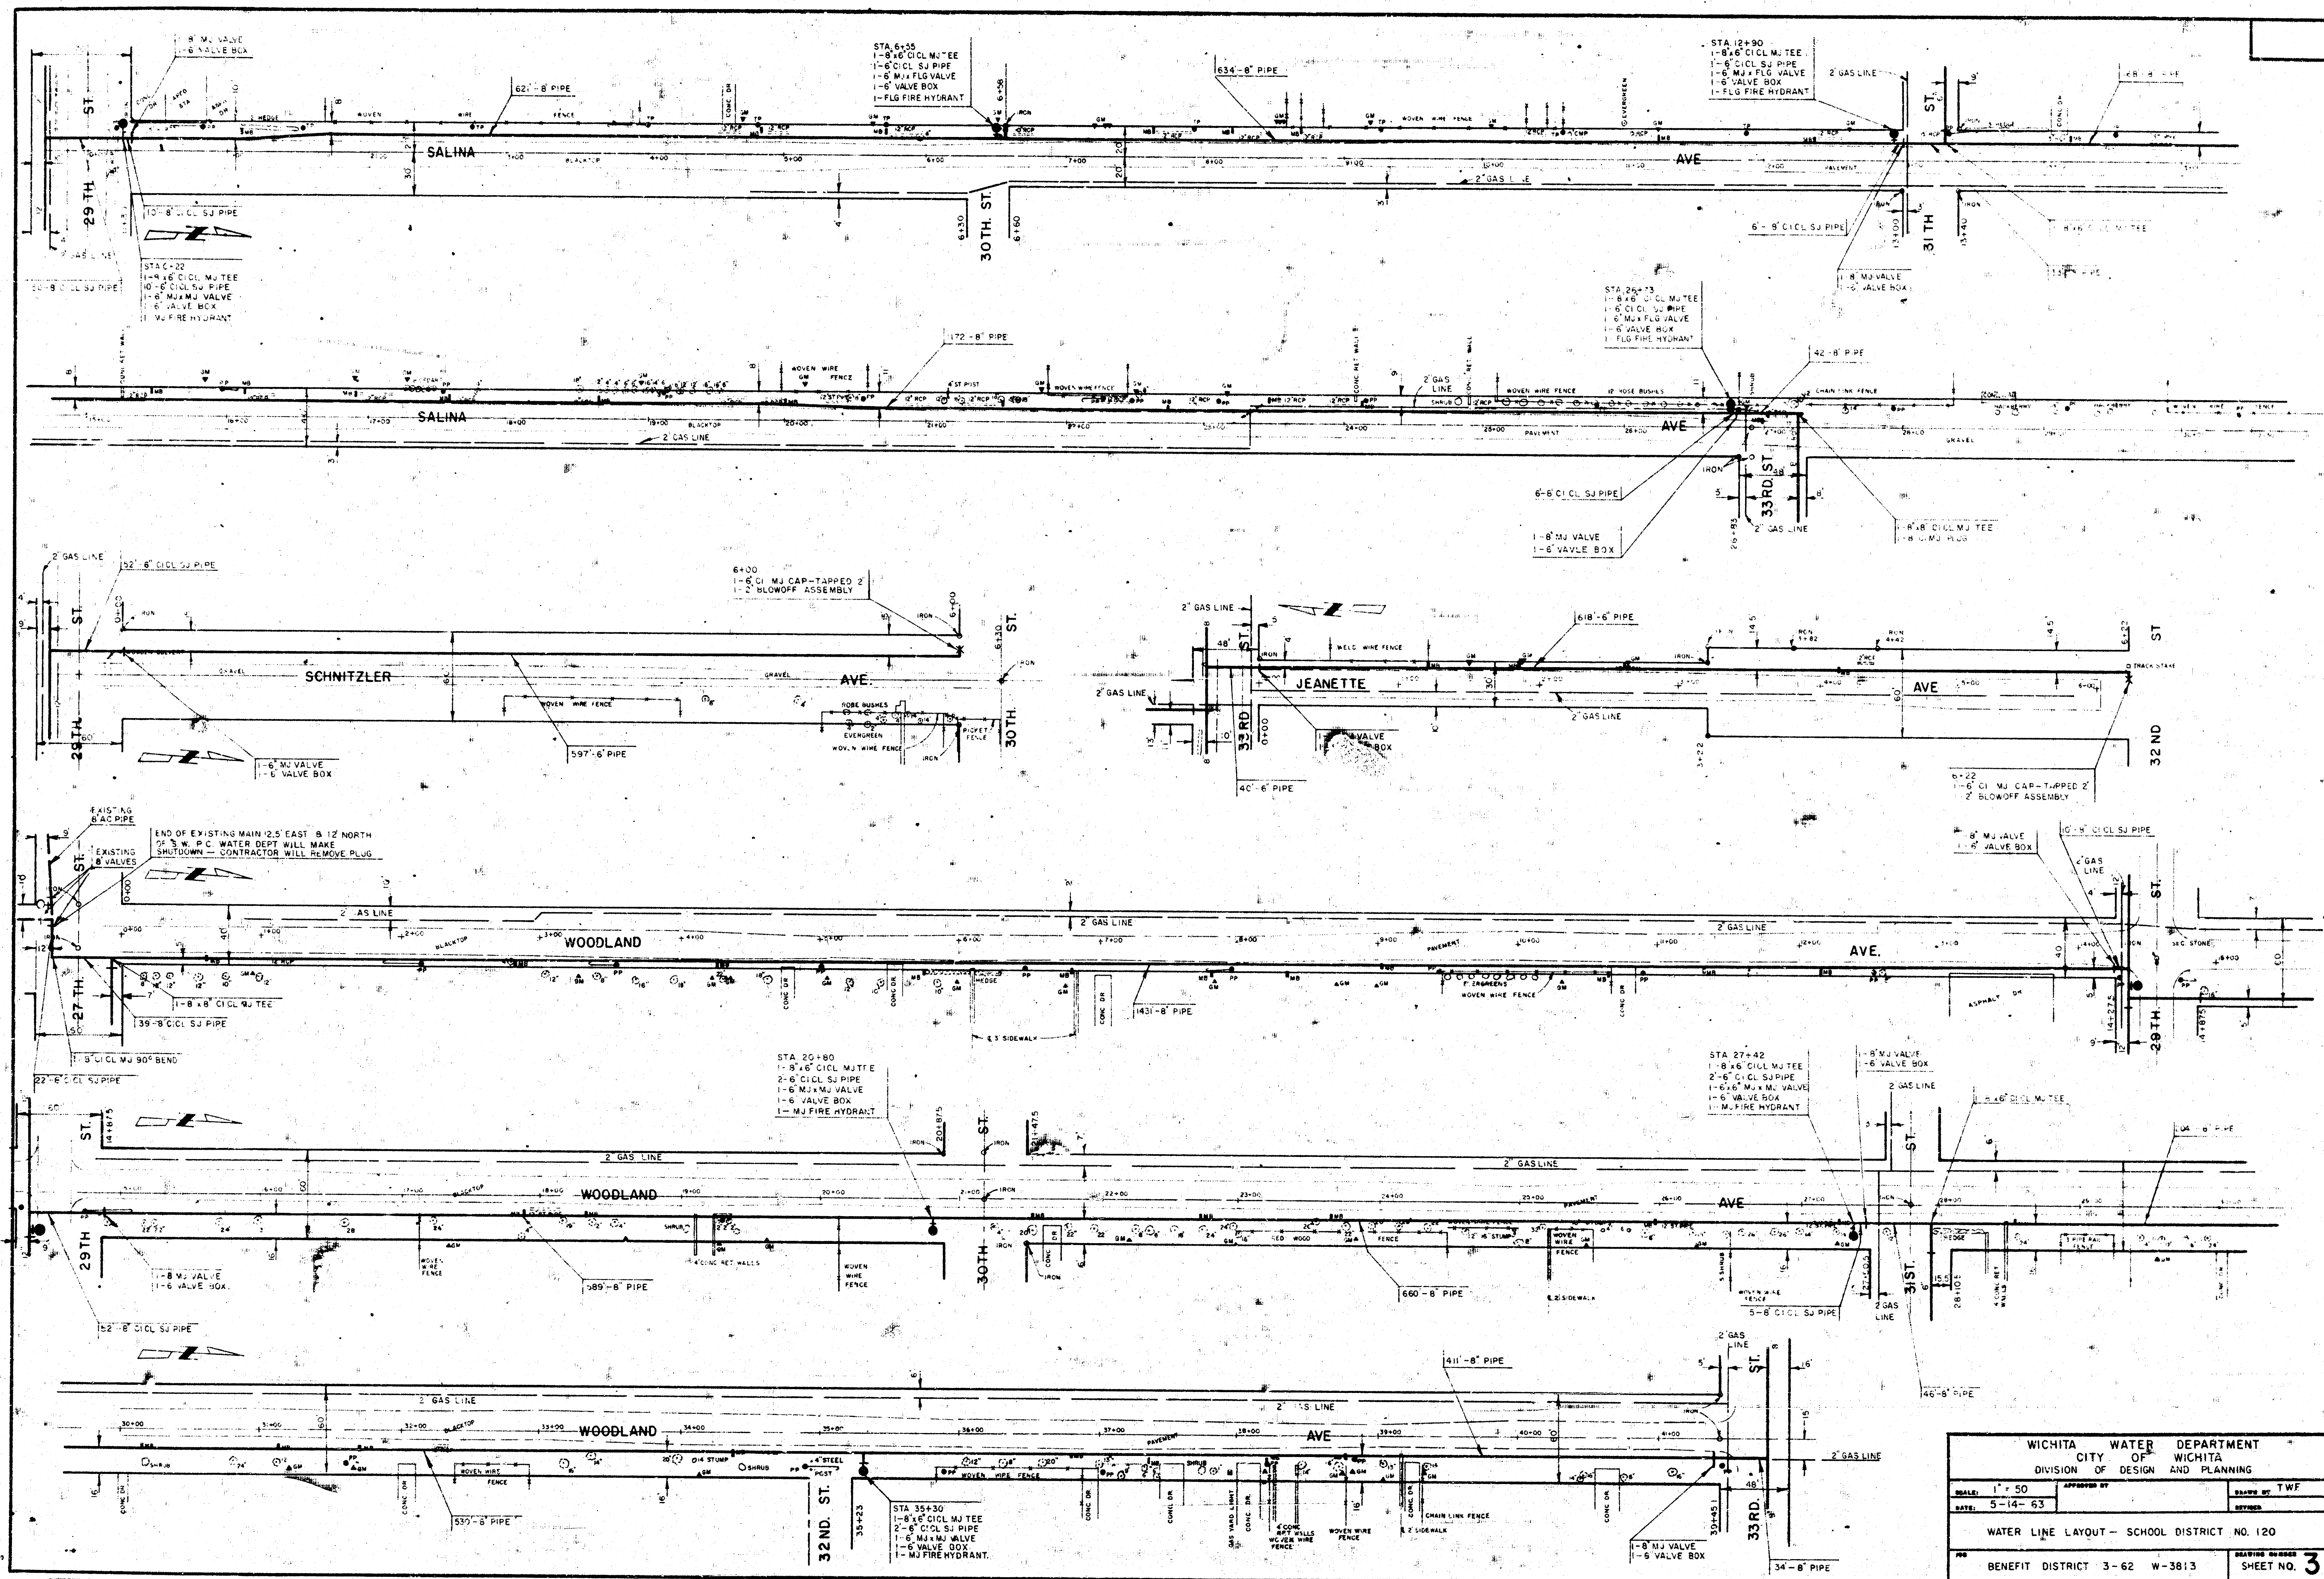

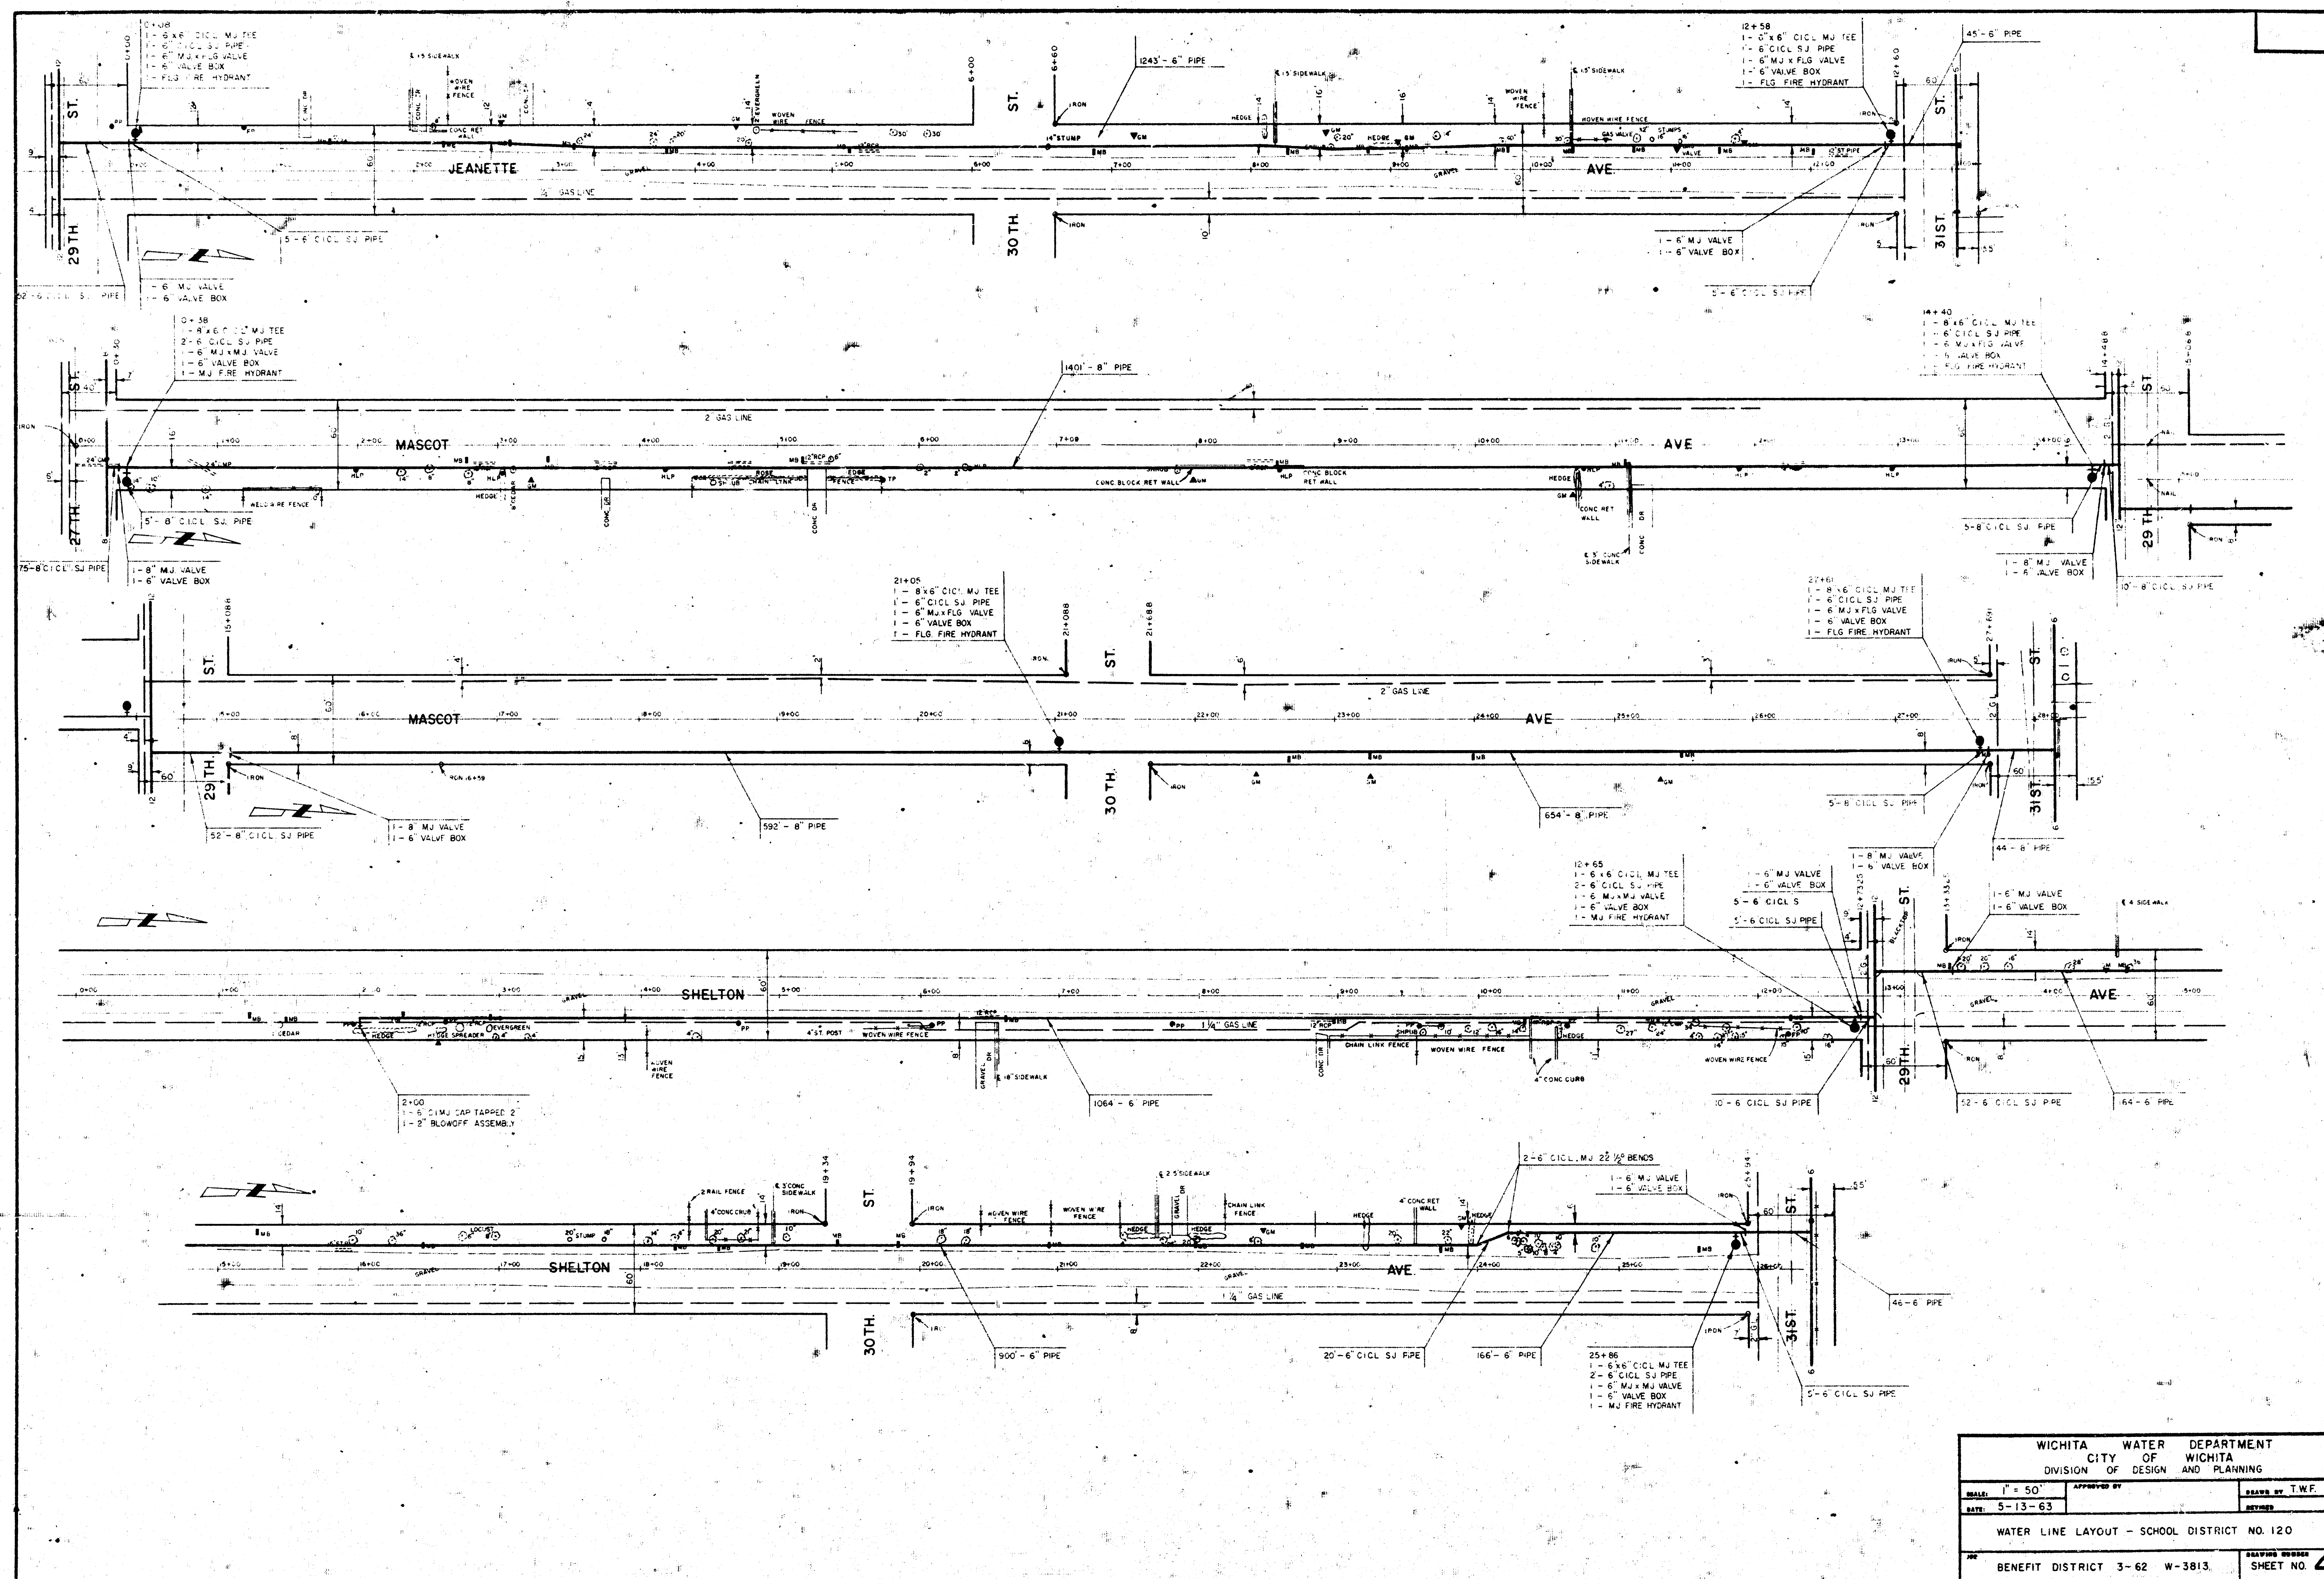


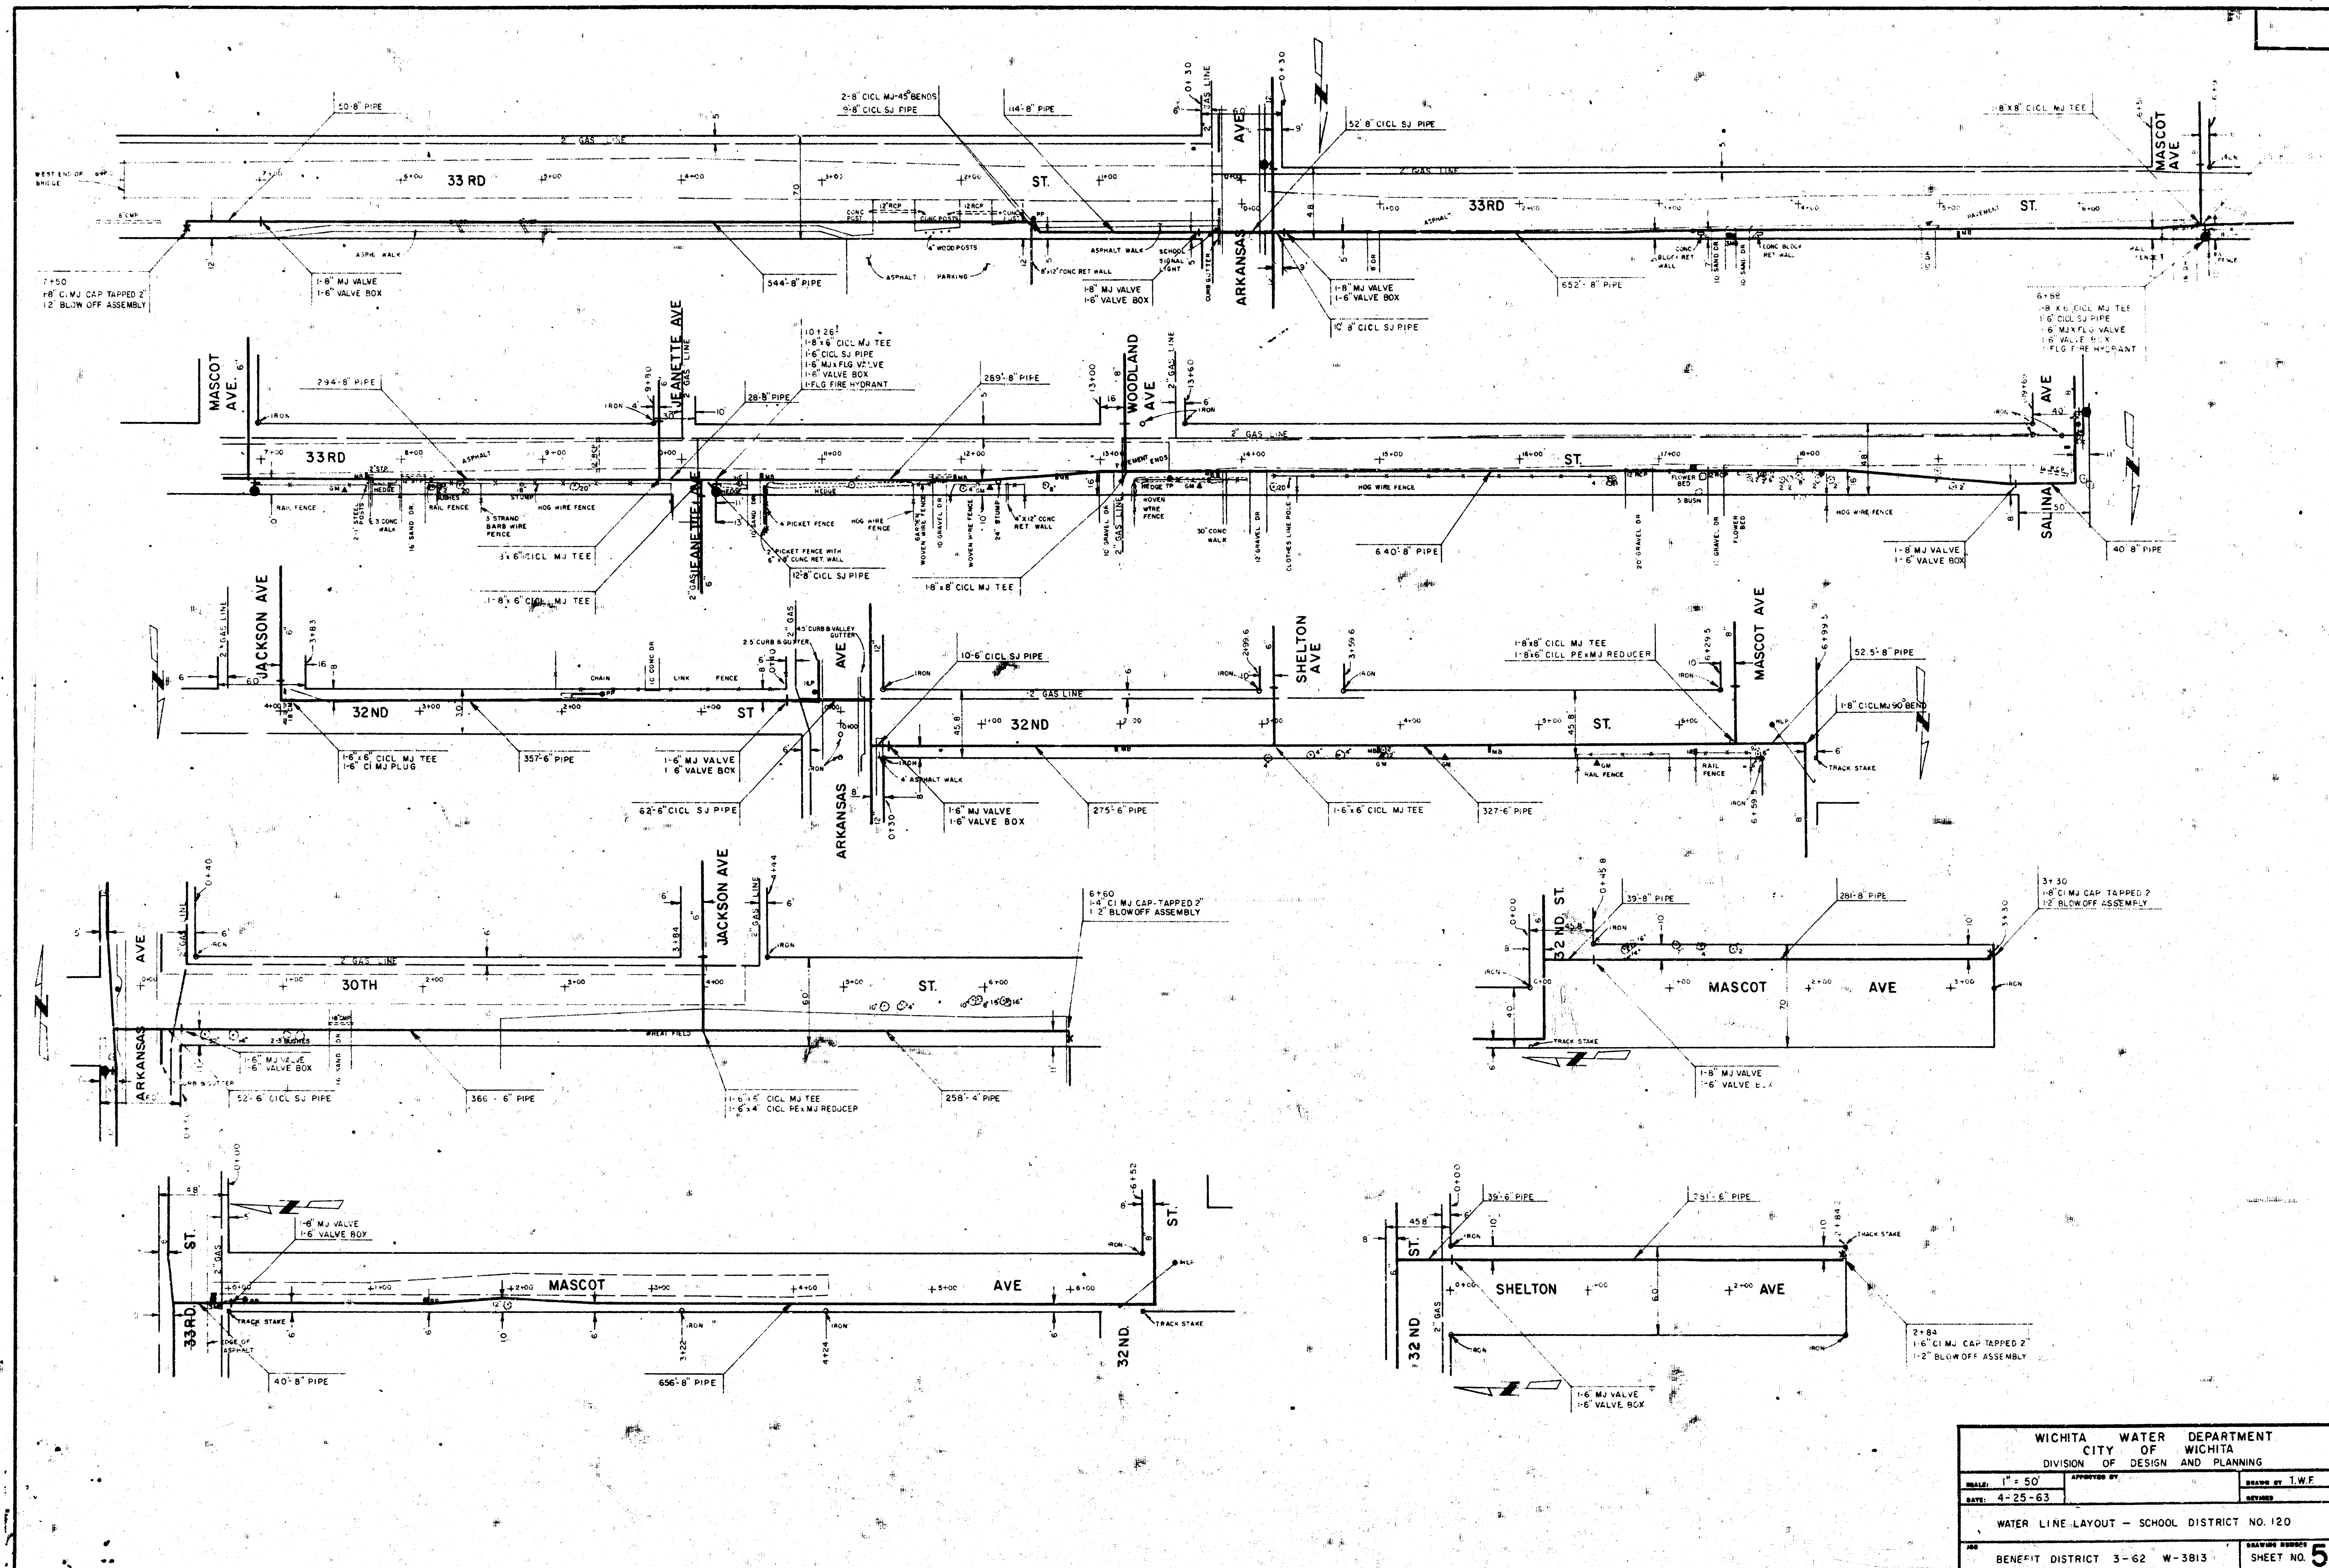


WICHITA WATER DEPARTMENT			
CITY OF WICHITA			
DIVISION OF DESIGN AND PLANNING			
SCALE: 1" = 50'	APPROVED BY:		DRAWN BY: T.W.F.
DATE: 4-25-63			REVISED:
WATER LINE LAYOUT - SCHOOL DISTRICT NO. 120			
BENEFIT DISTRICT 3-62 W-3813			SHEET NO. 5

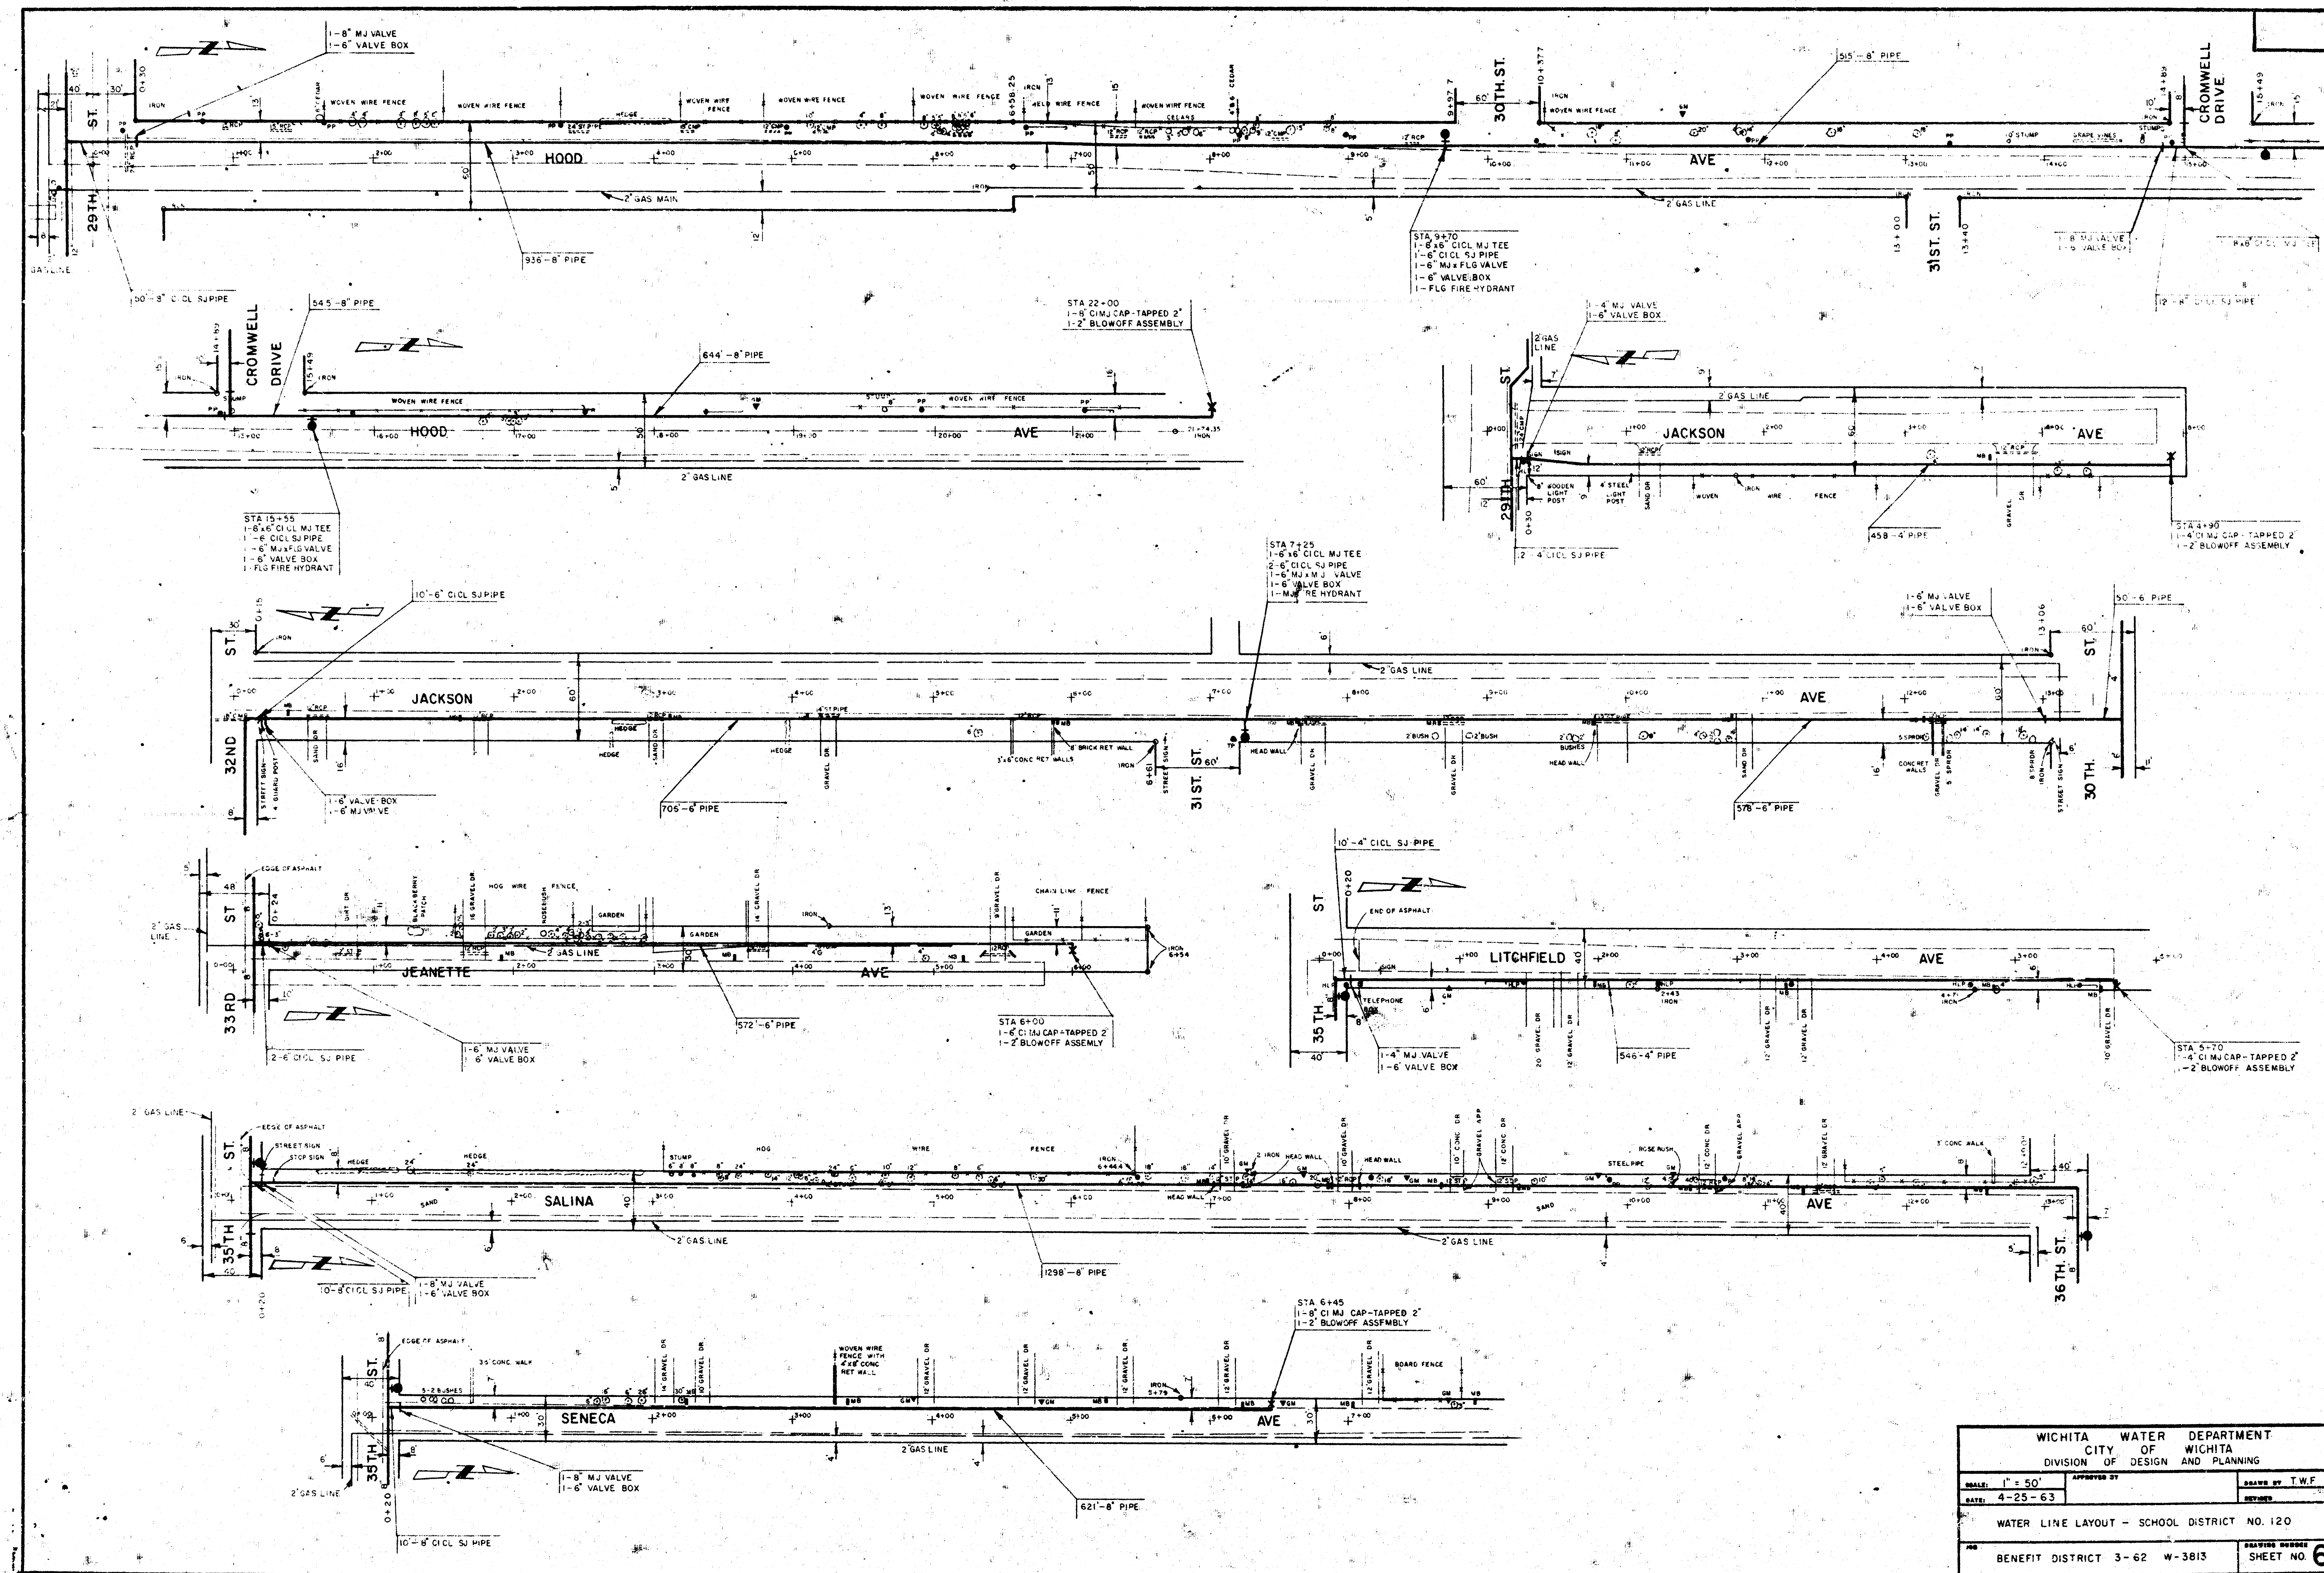

WICHITA WATER DEPARTMENT			
CITY OF WICHITA			
DIVISION OF DESIGN AND PLANNING			
SCALE: 1" = 50'	APPROVED BY		DRAWN BY T.W.F.
DATE: 4-25-63			REVIEWED
WATER LINE LAYOUT - SCHOOL DISTRICT NO. 120			
JOB BENEFIT DISTRICT 3-62 W-3813			DRAWING NUMBER SHEET NO. 6

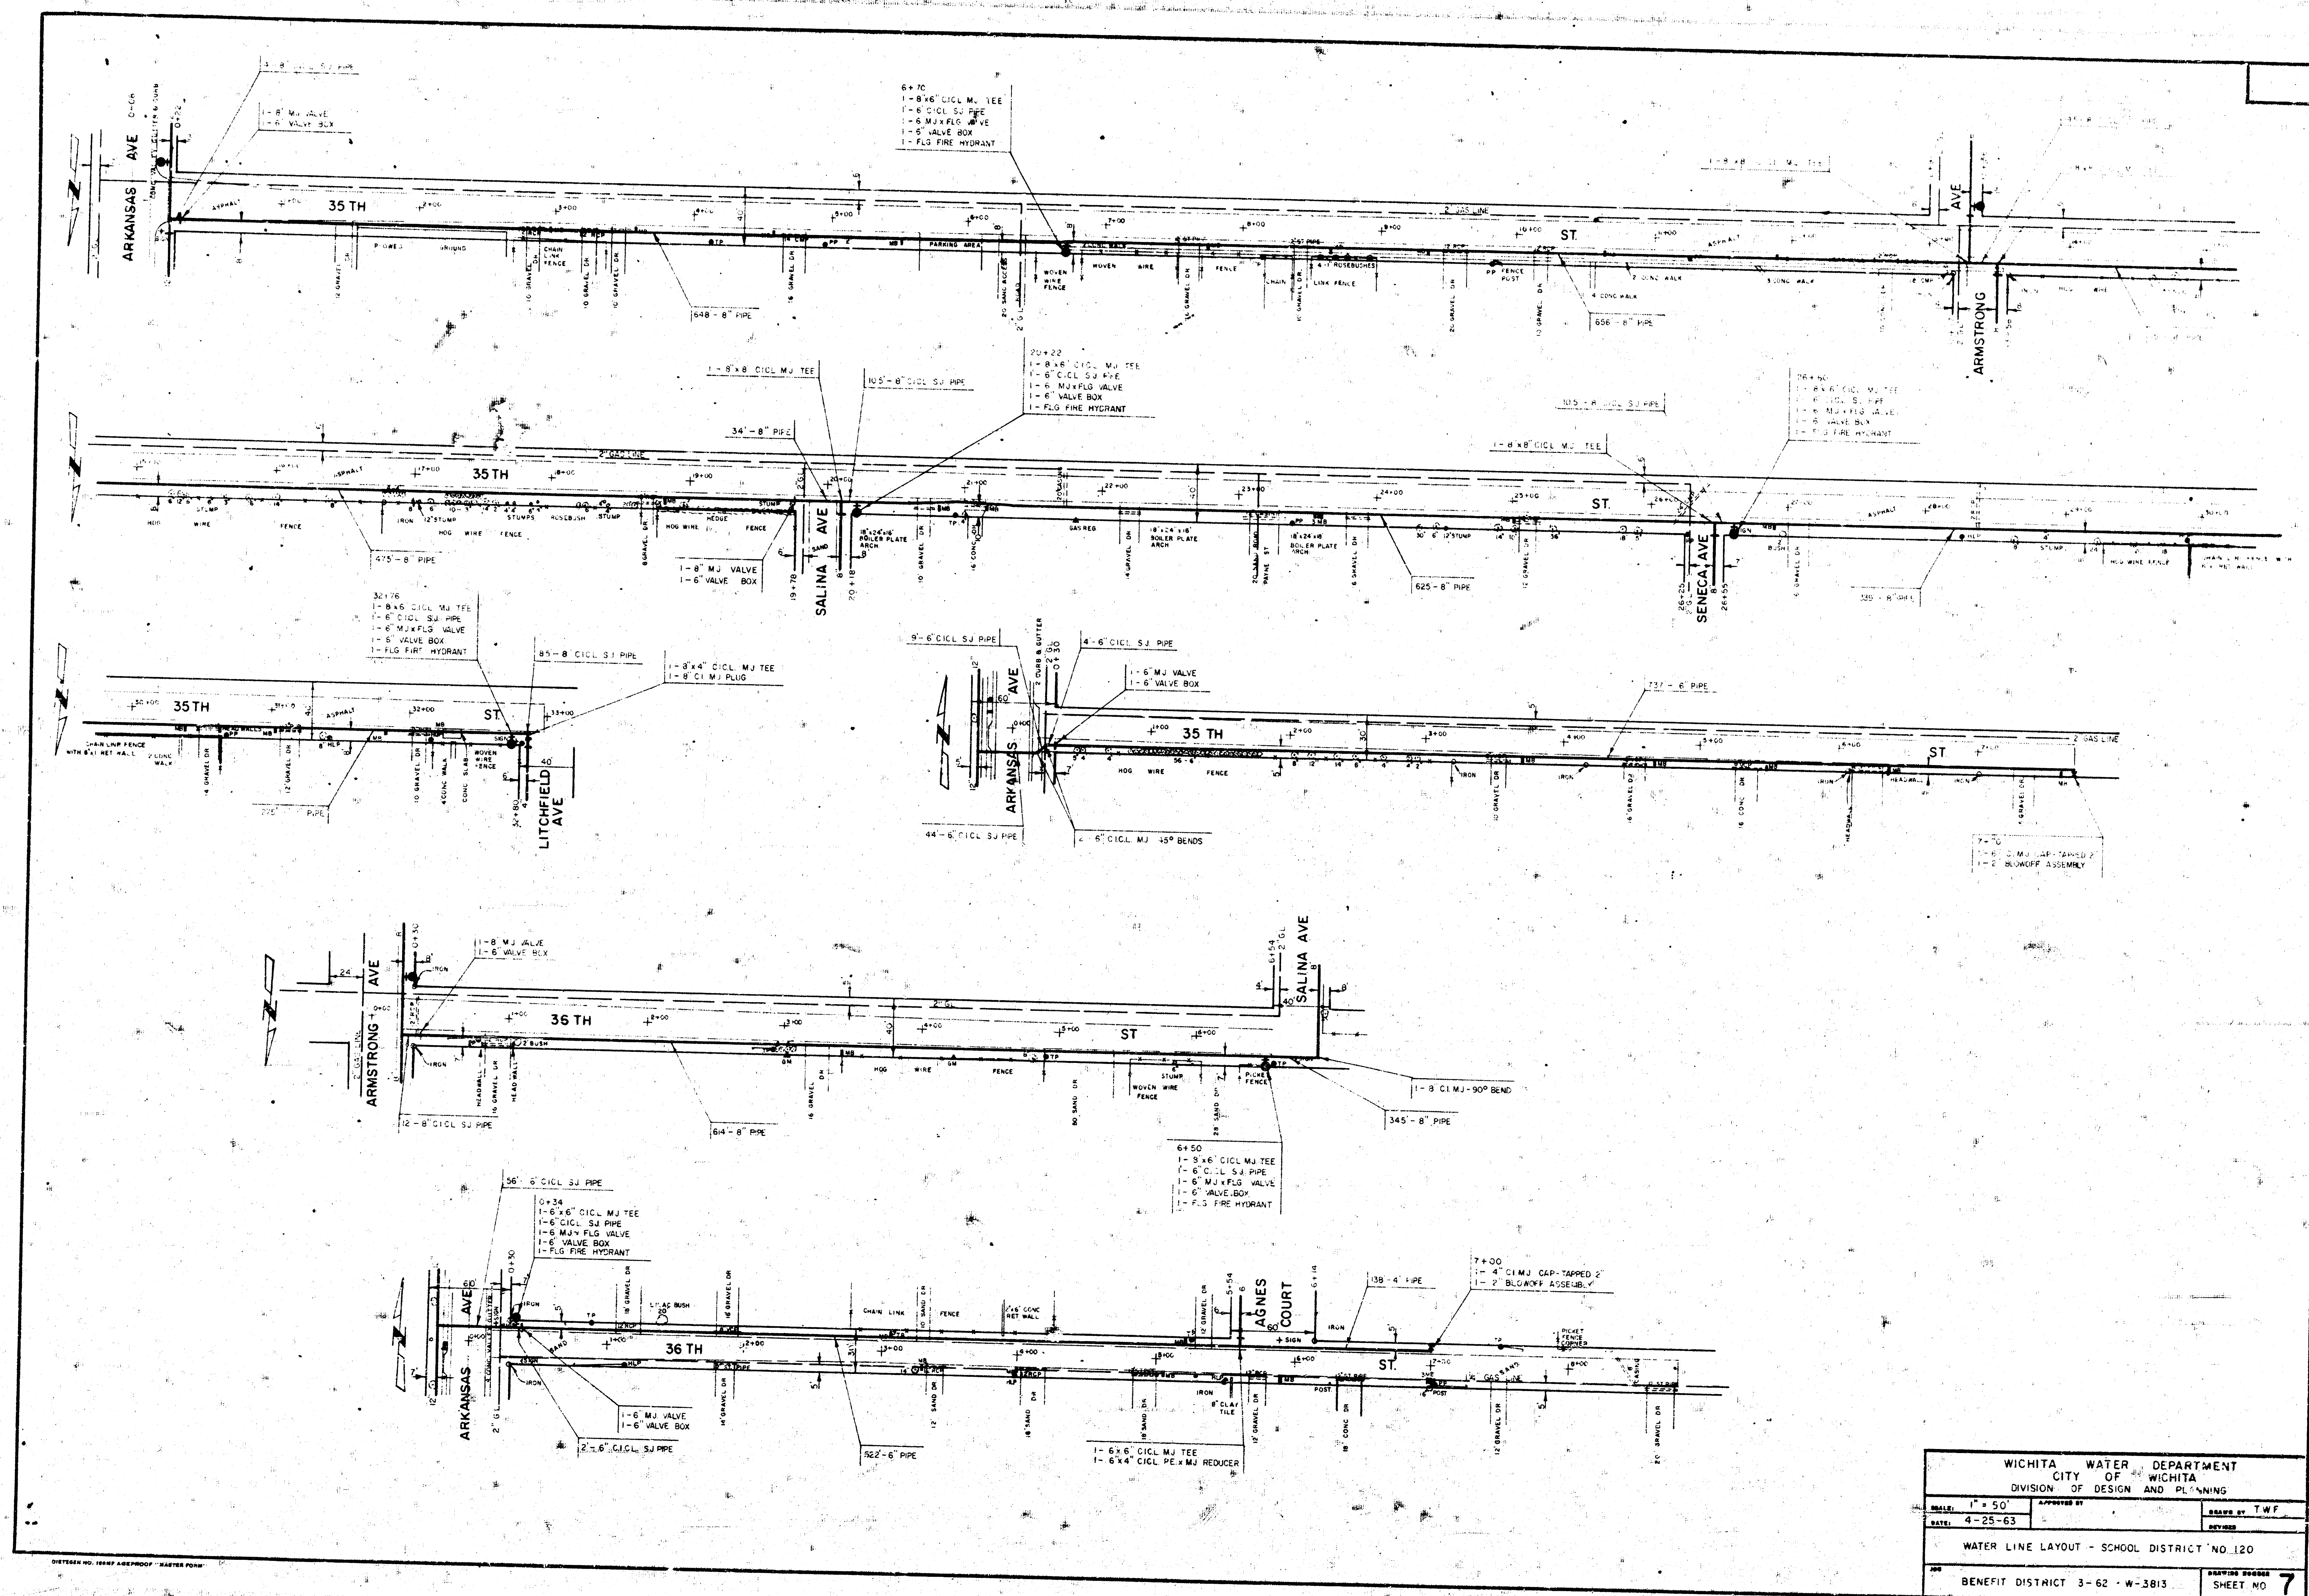

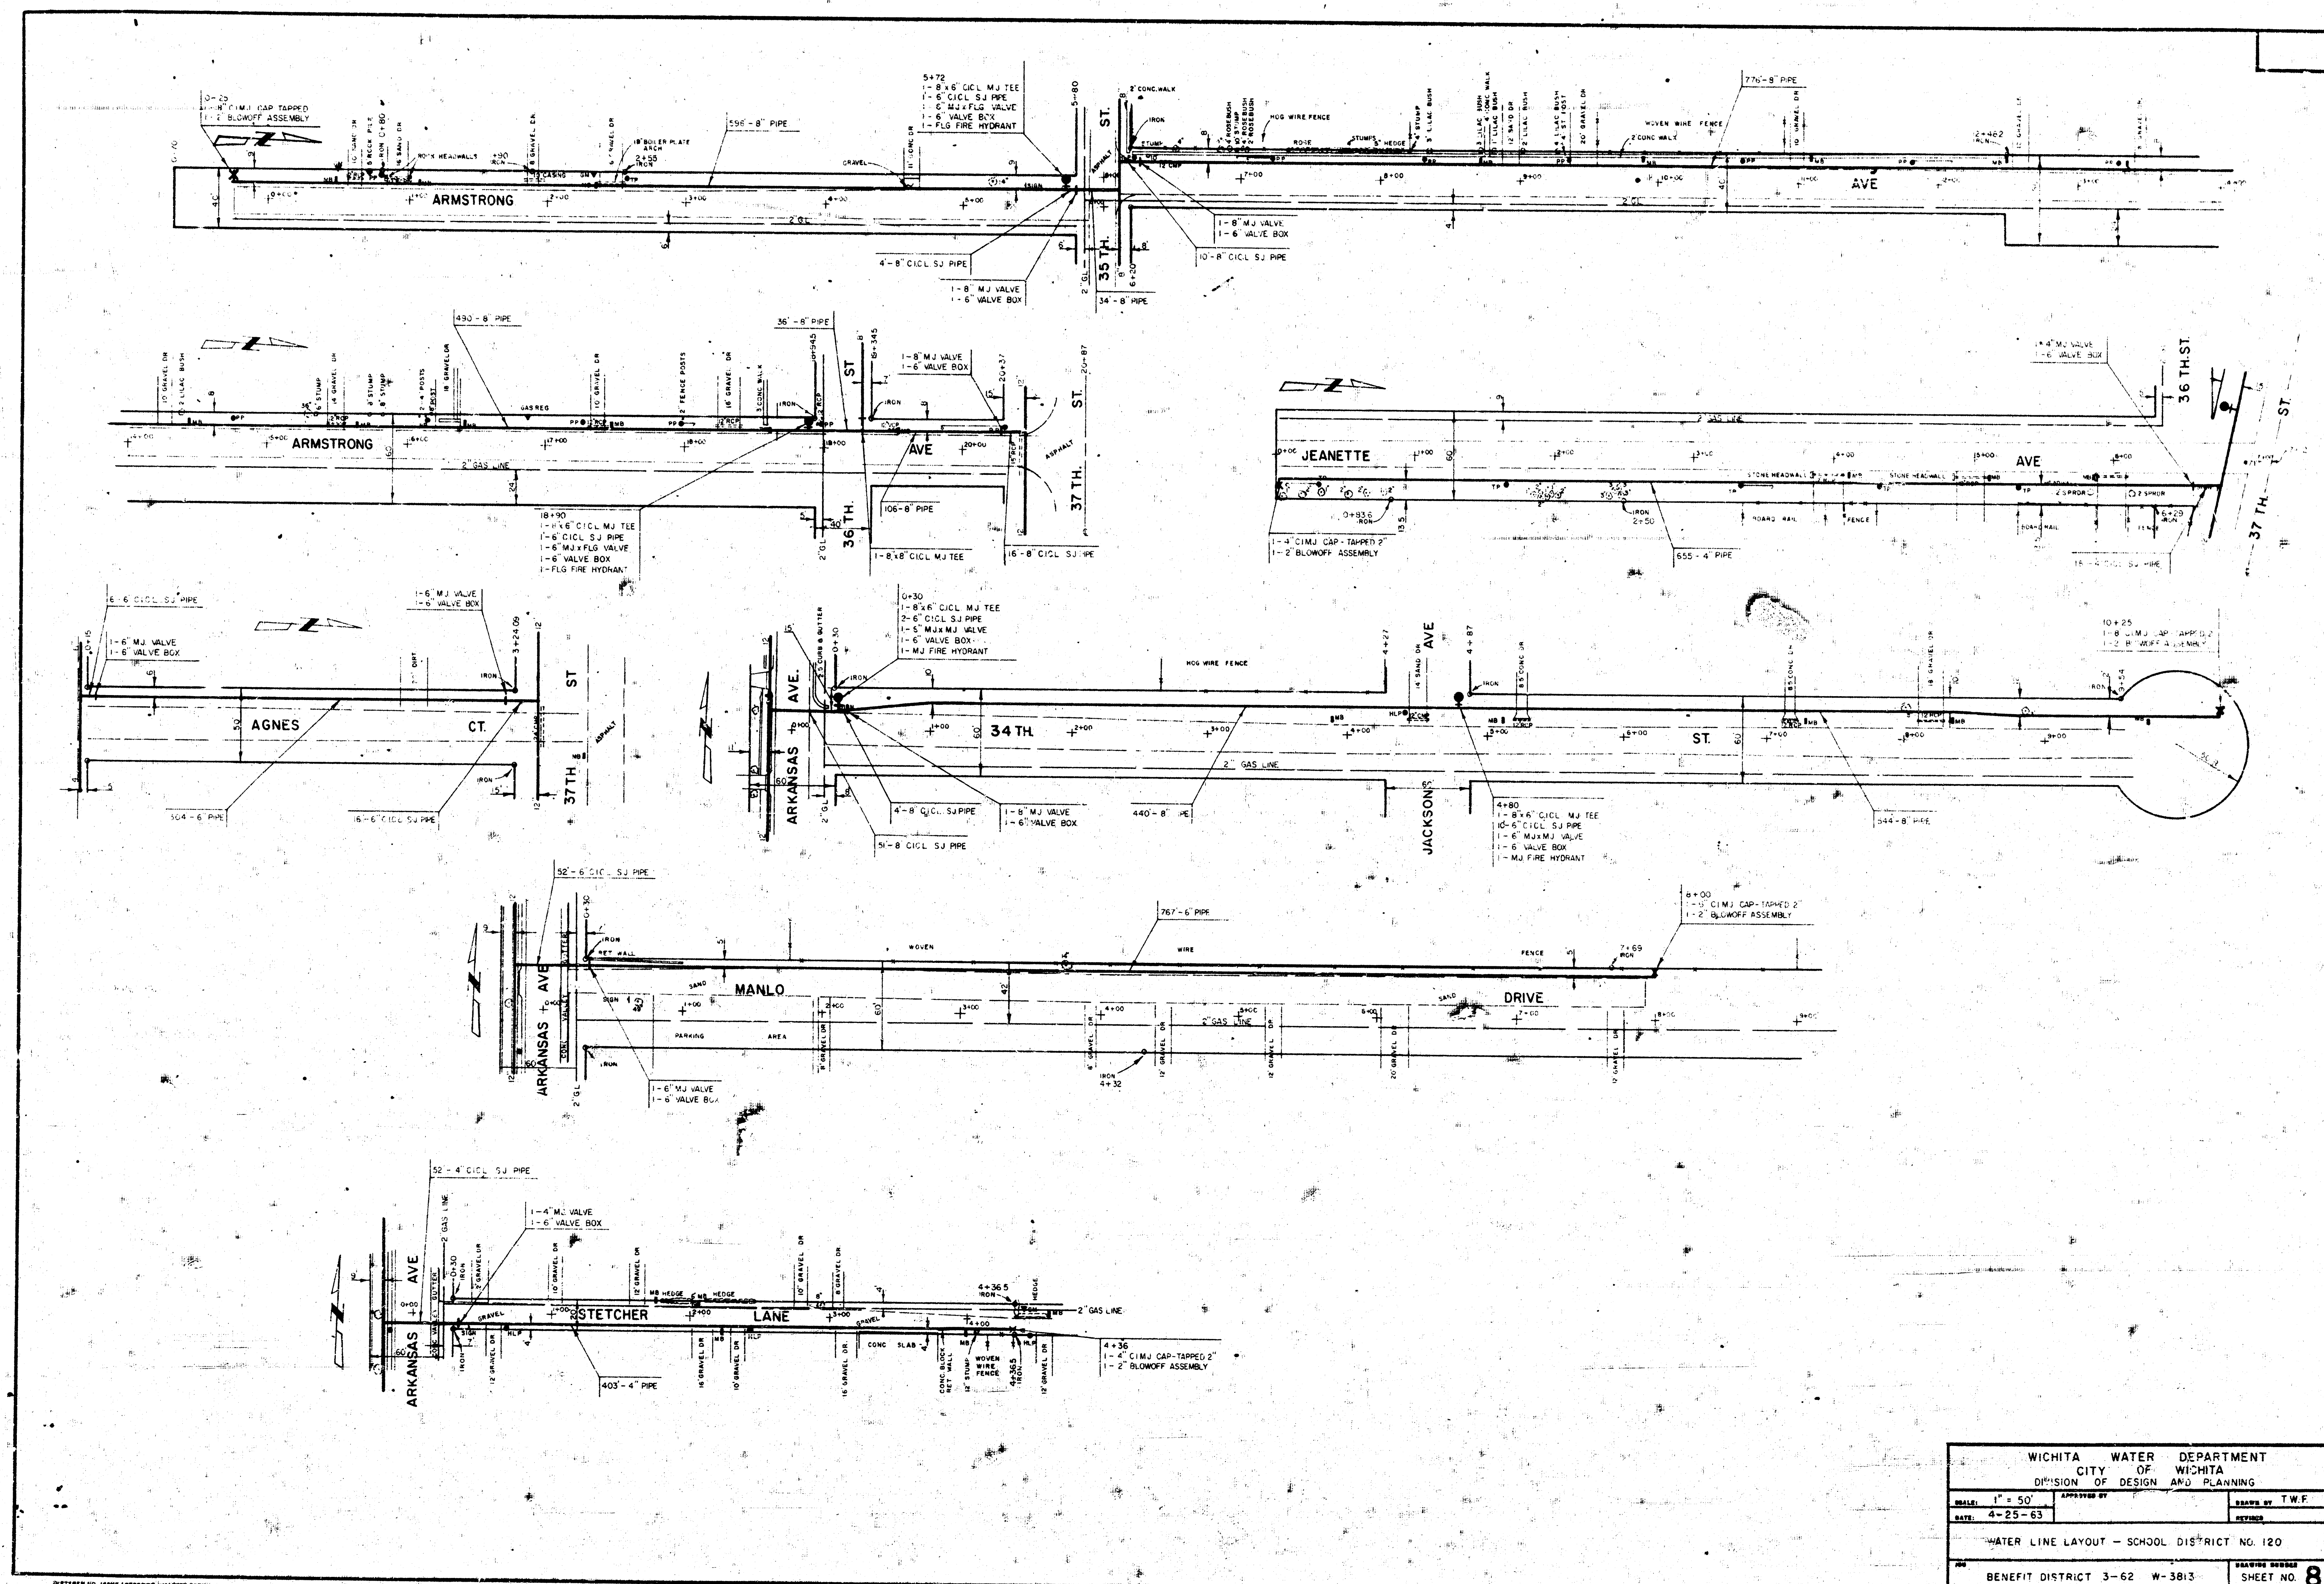

WICHITA WATER DEPARTMENT			
CITY OF WICHITA			
DIVISION OF DESIGN AND PLANNING			
SCALE: 1" = 50'	APPROVED BY:	DATE: 4-25-63	
WATER LINE LAYOUT - SCHOOL DISTRICT NO. 120		SHEET NO. 8	
BENEFIT DISTRICT 3-62 W-3813		SHEET NO. 8	

