



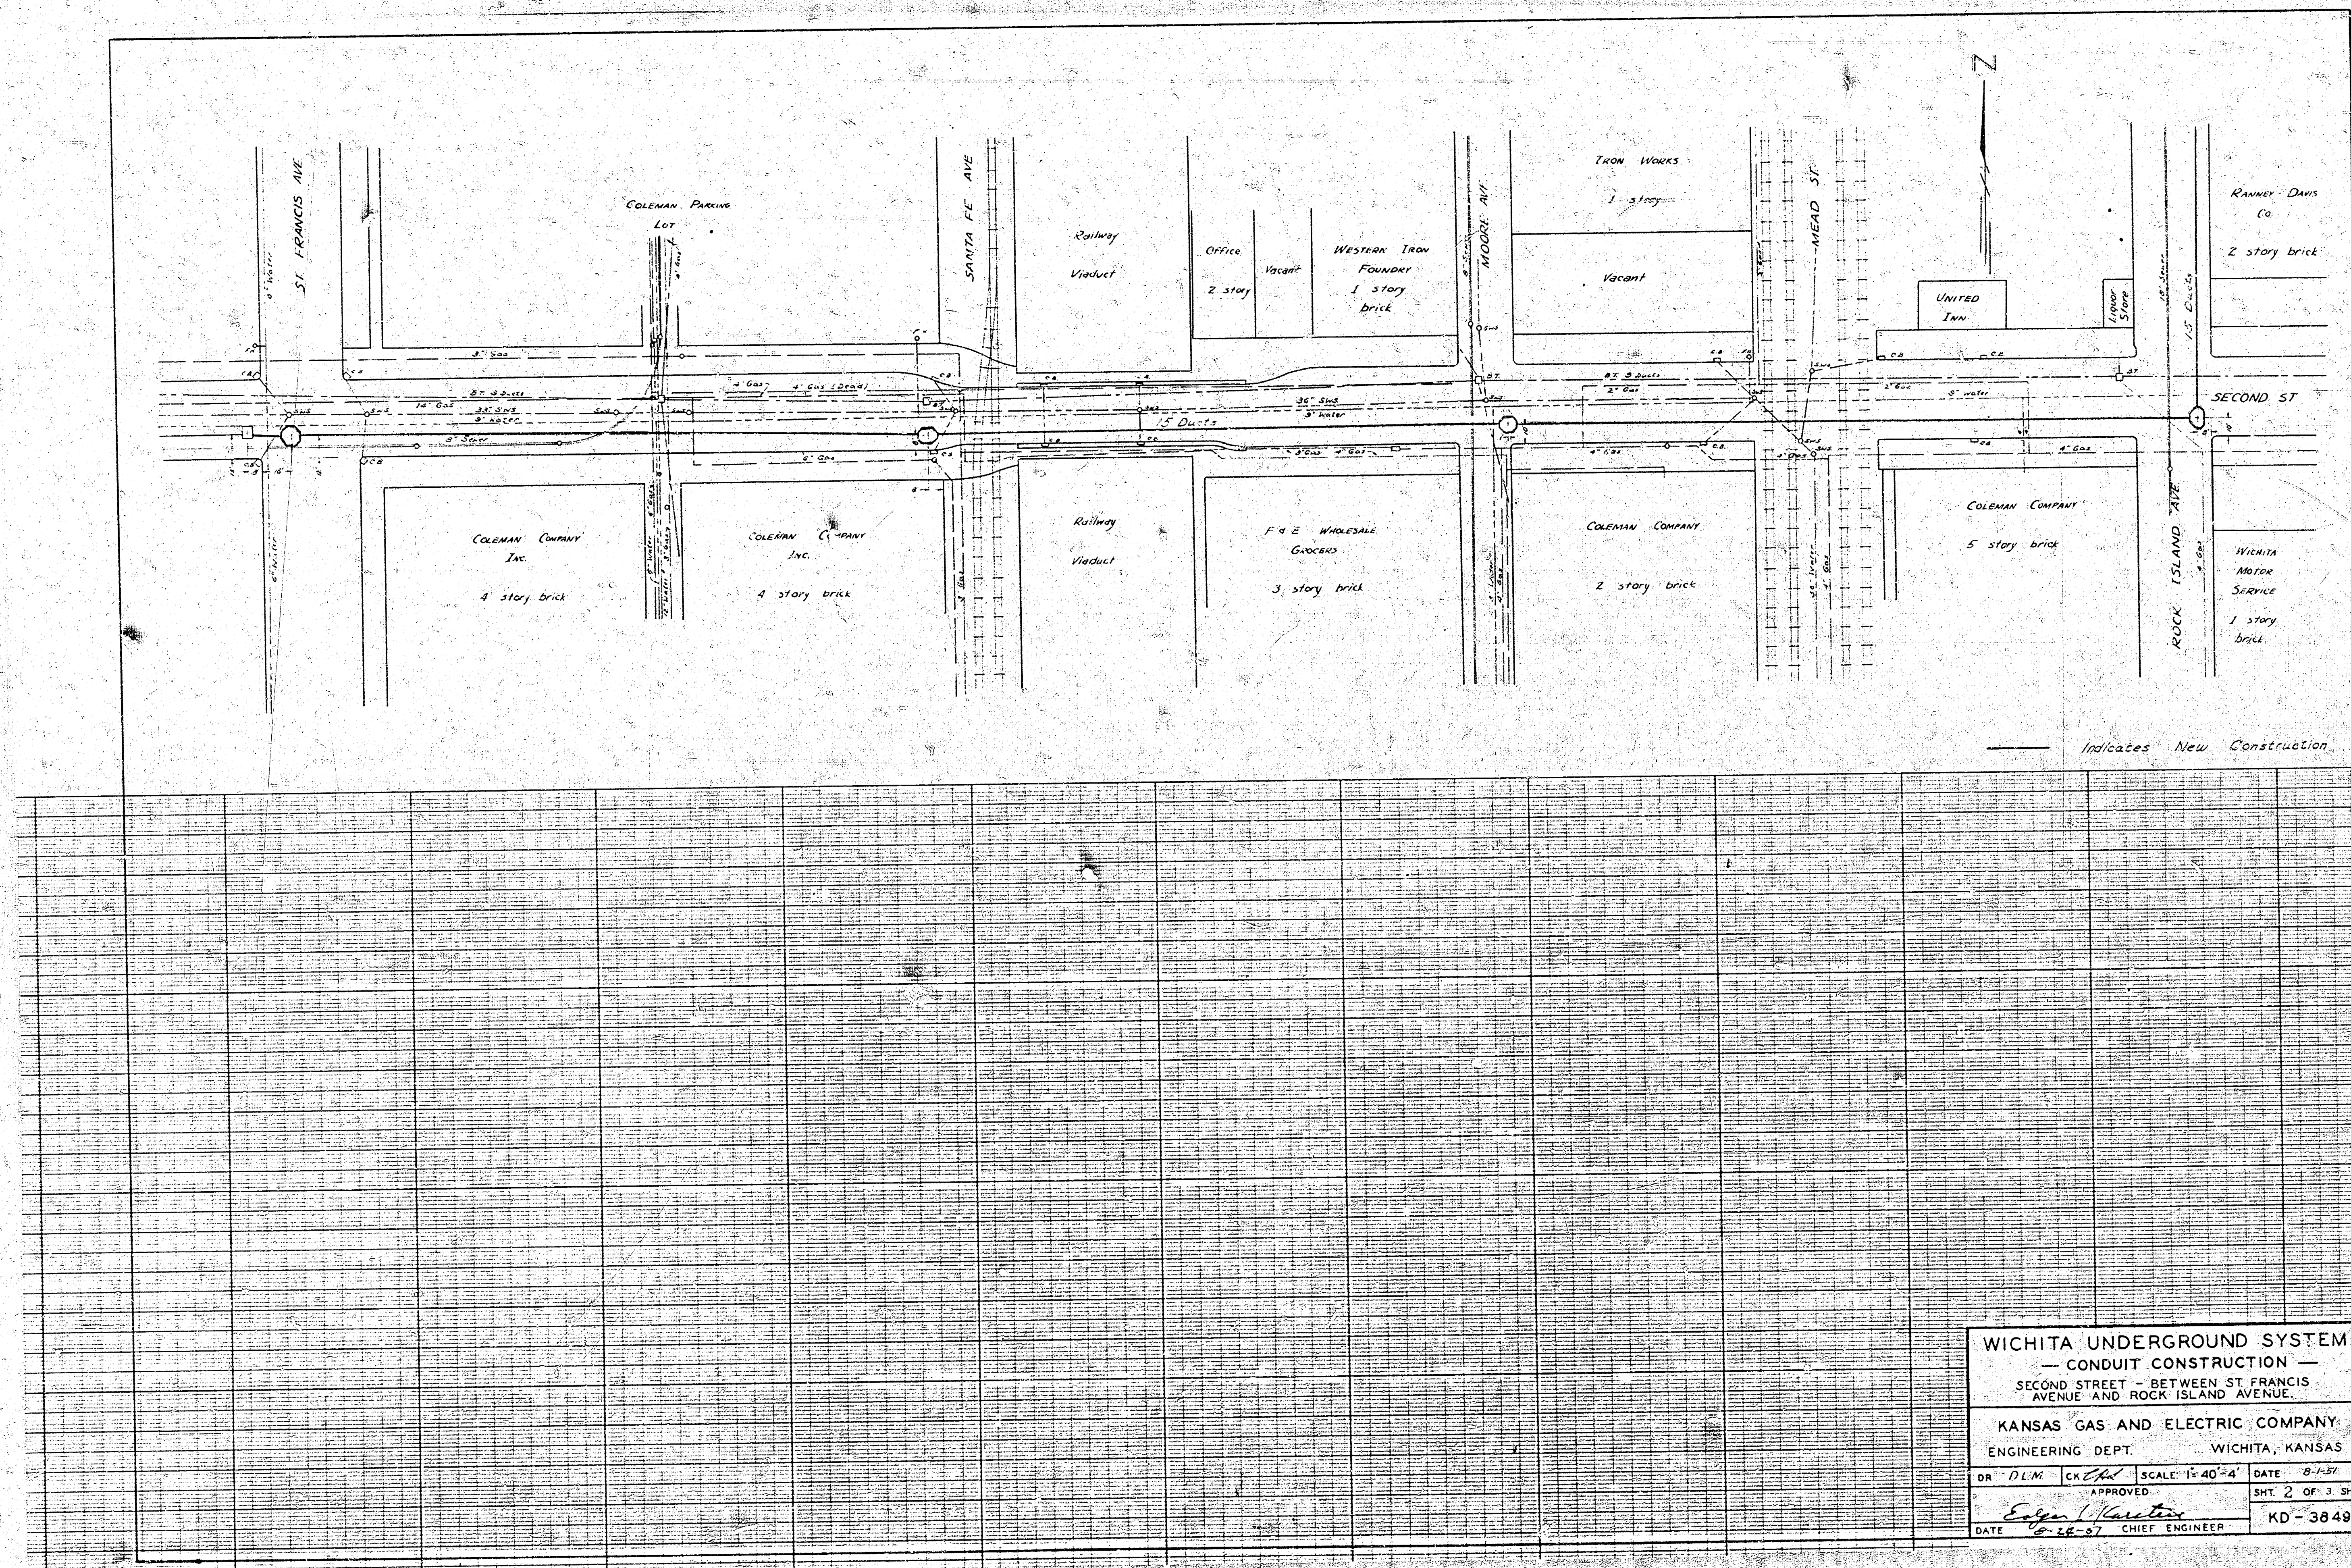

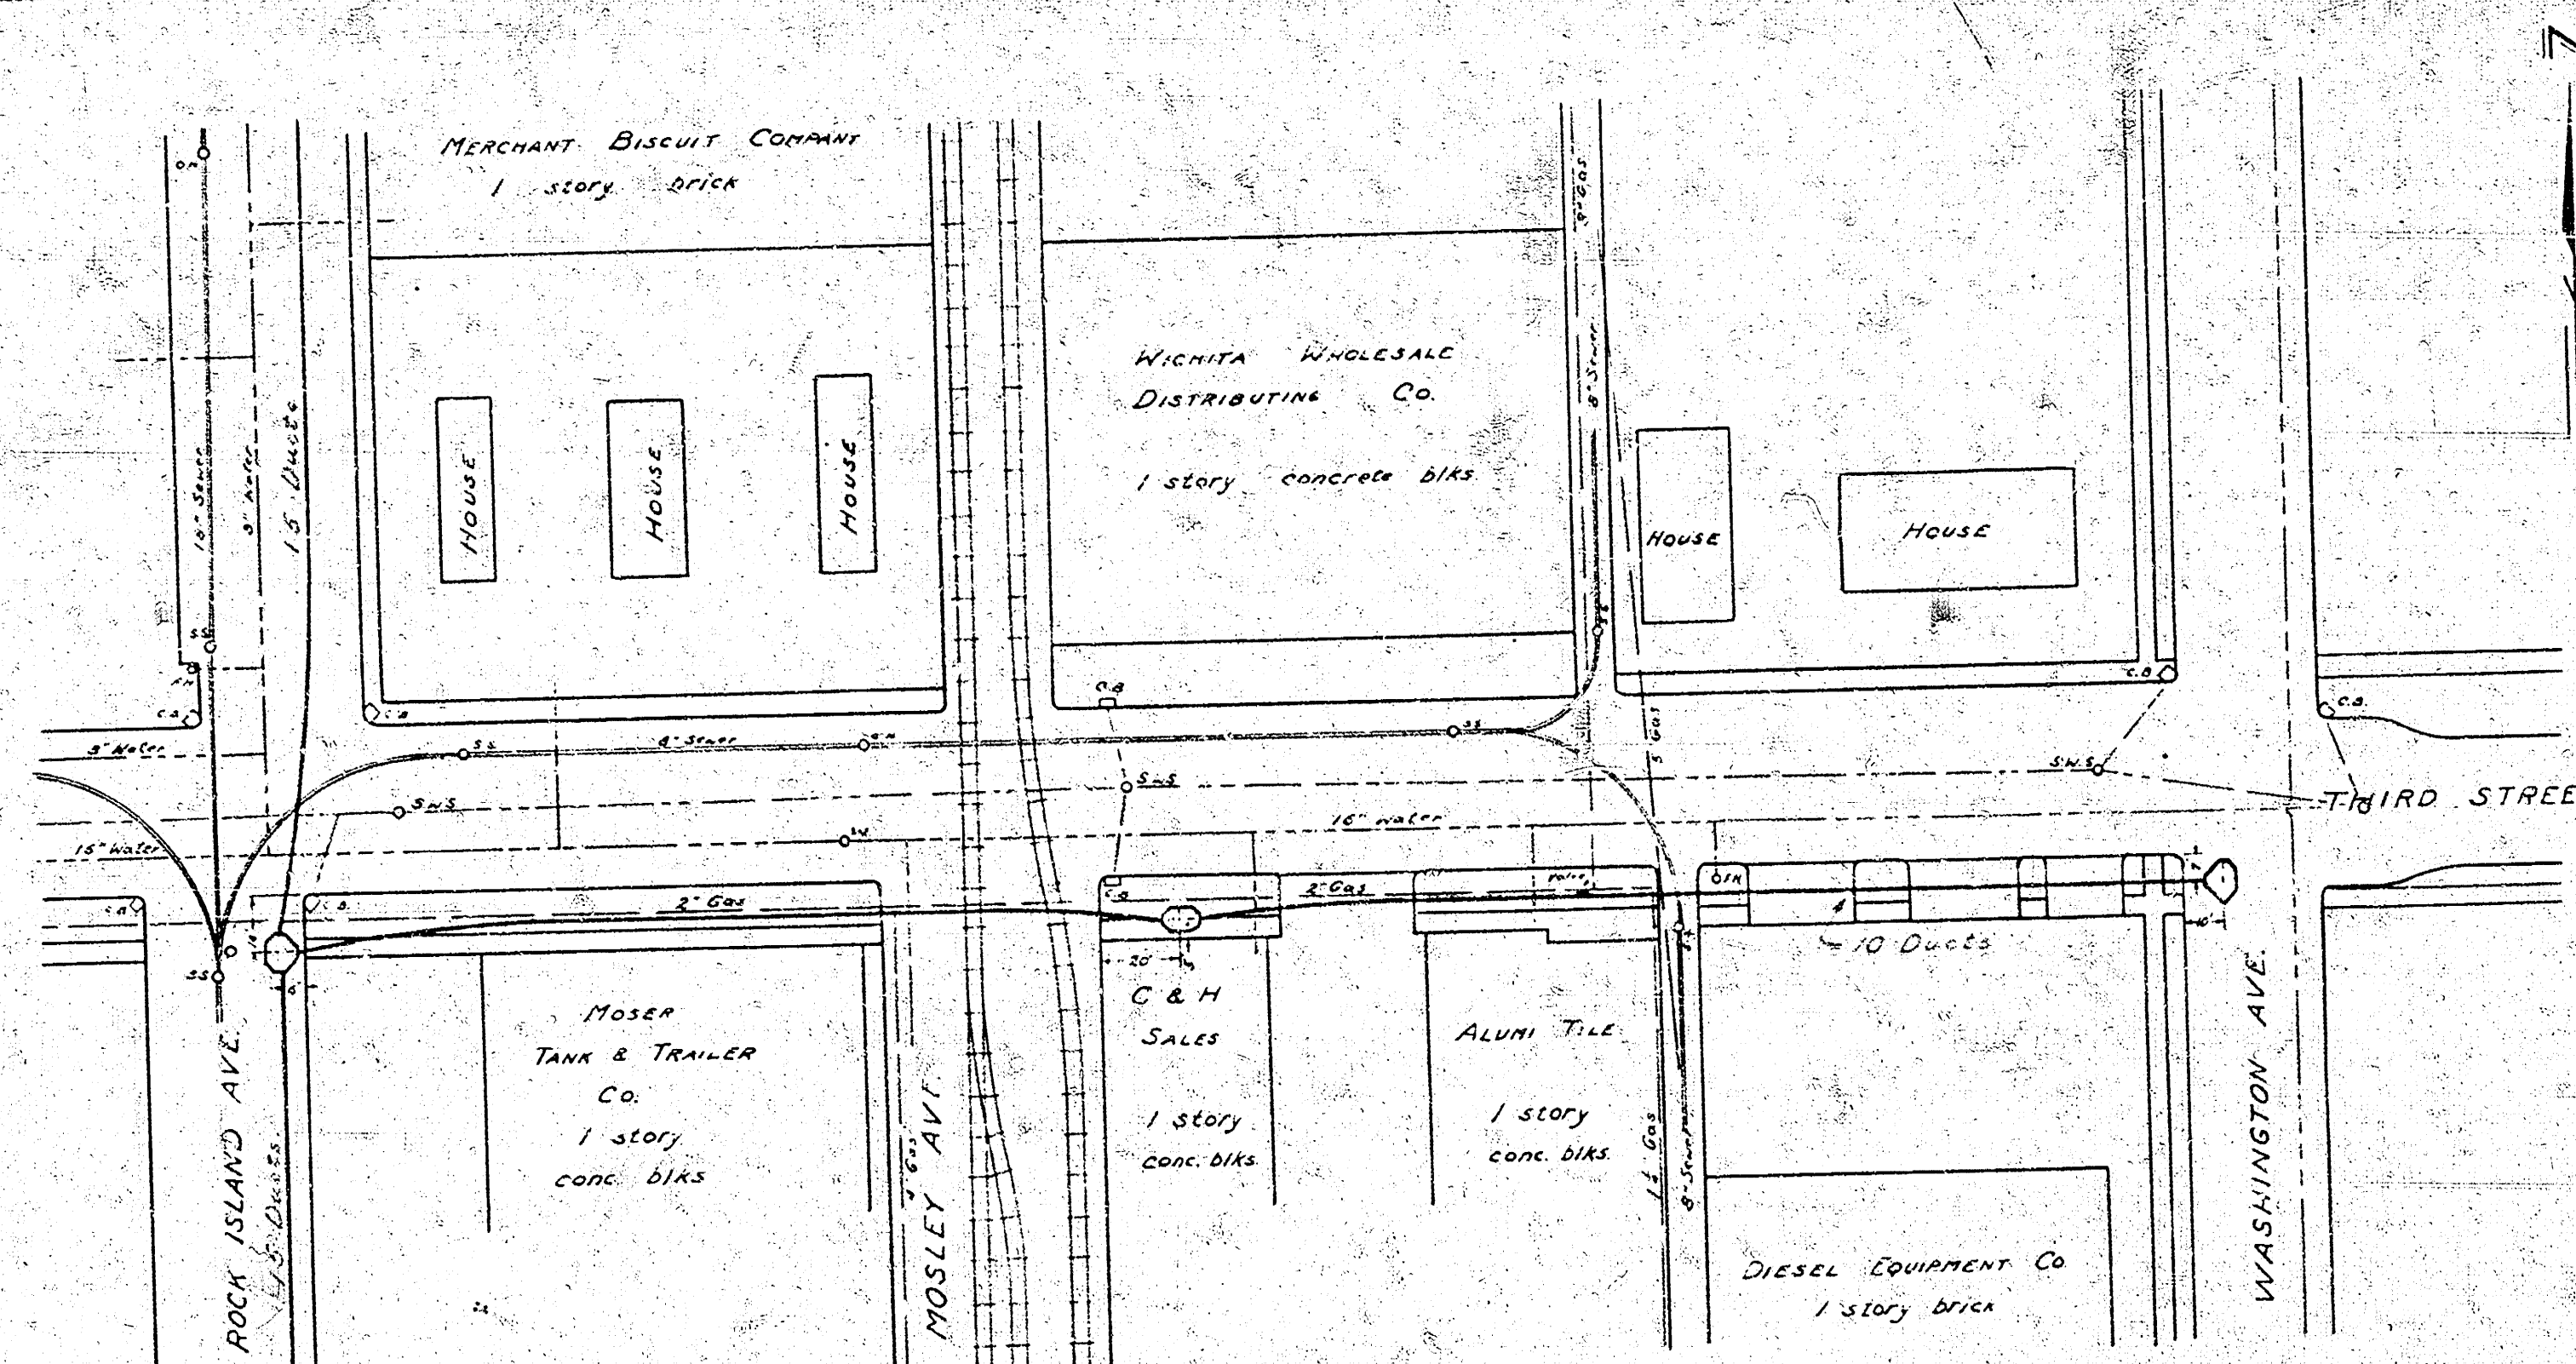

— Indicates New Construction

WICHITA UNDERGROUND SYSTEM			
— CONDUIT CONSTRUCTION —			
THIRD STREET - BETWEEN ROCK ISLAND AVENUE AND WASHINGTON AVENUE			
KANSAS GAS AND ELECTRIC COMPANY		WICHITA, KANSAS	
ENGINEERING DEPT.			
DR. J. M. L.	CK. <i>Chas</i>	SCALE 1" = 40'-4"	DATE 8-6-51
APPROVED:		SHT 3 OF 3 SHTS	
<i>Edmund Karstner</i>		KD - 3849	
DATE 10-6-51		CHIEF ENGINEER	