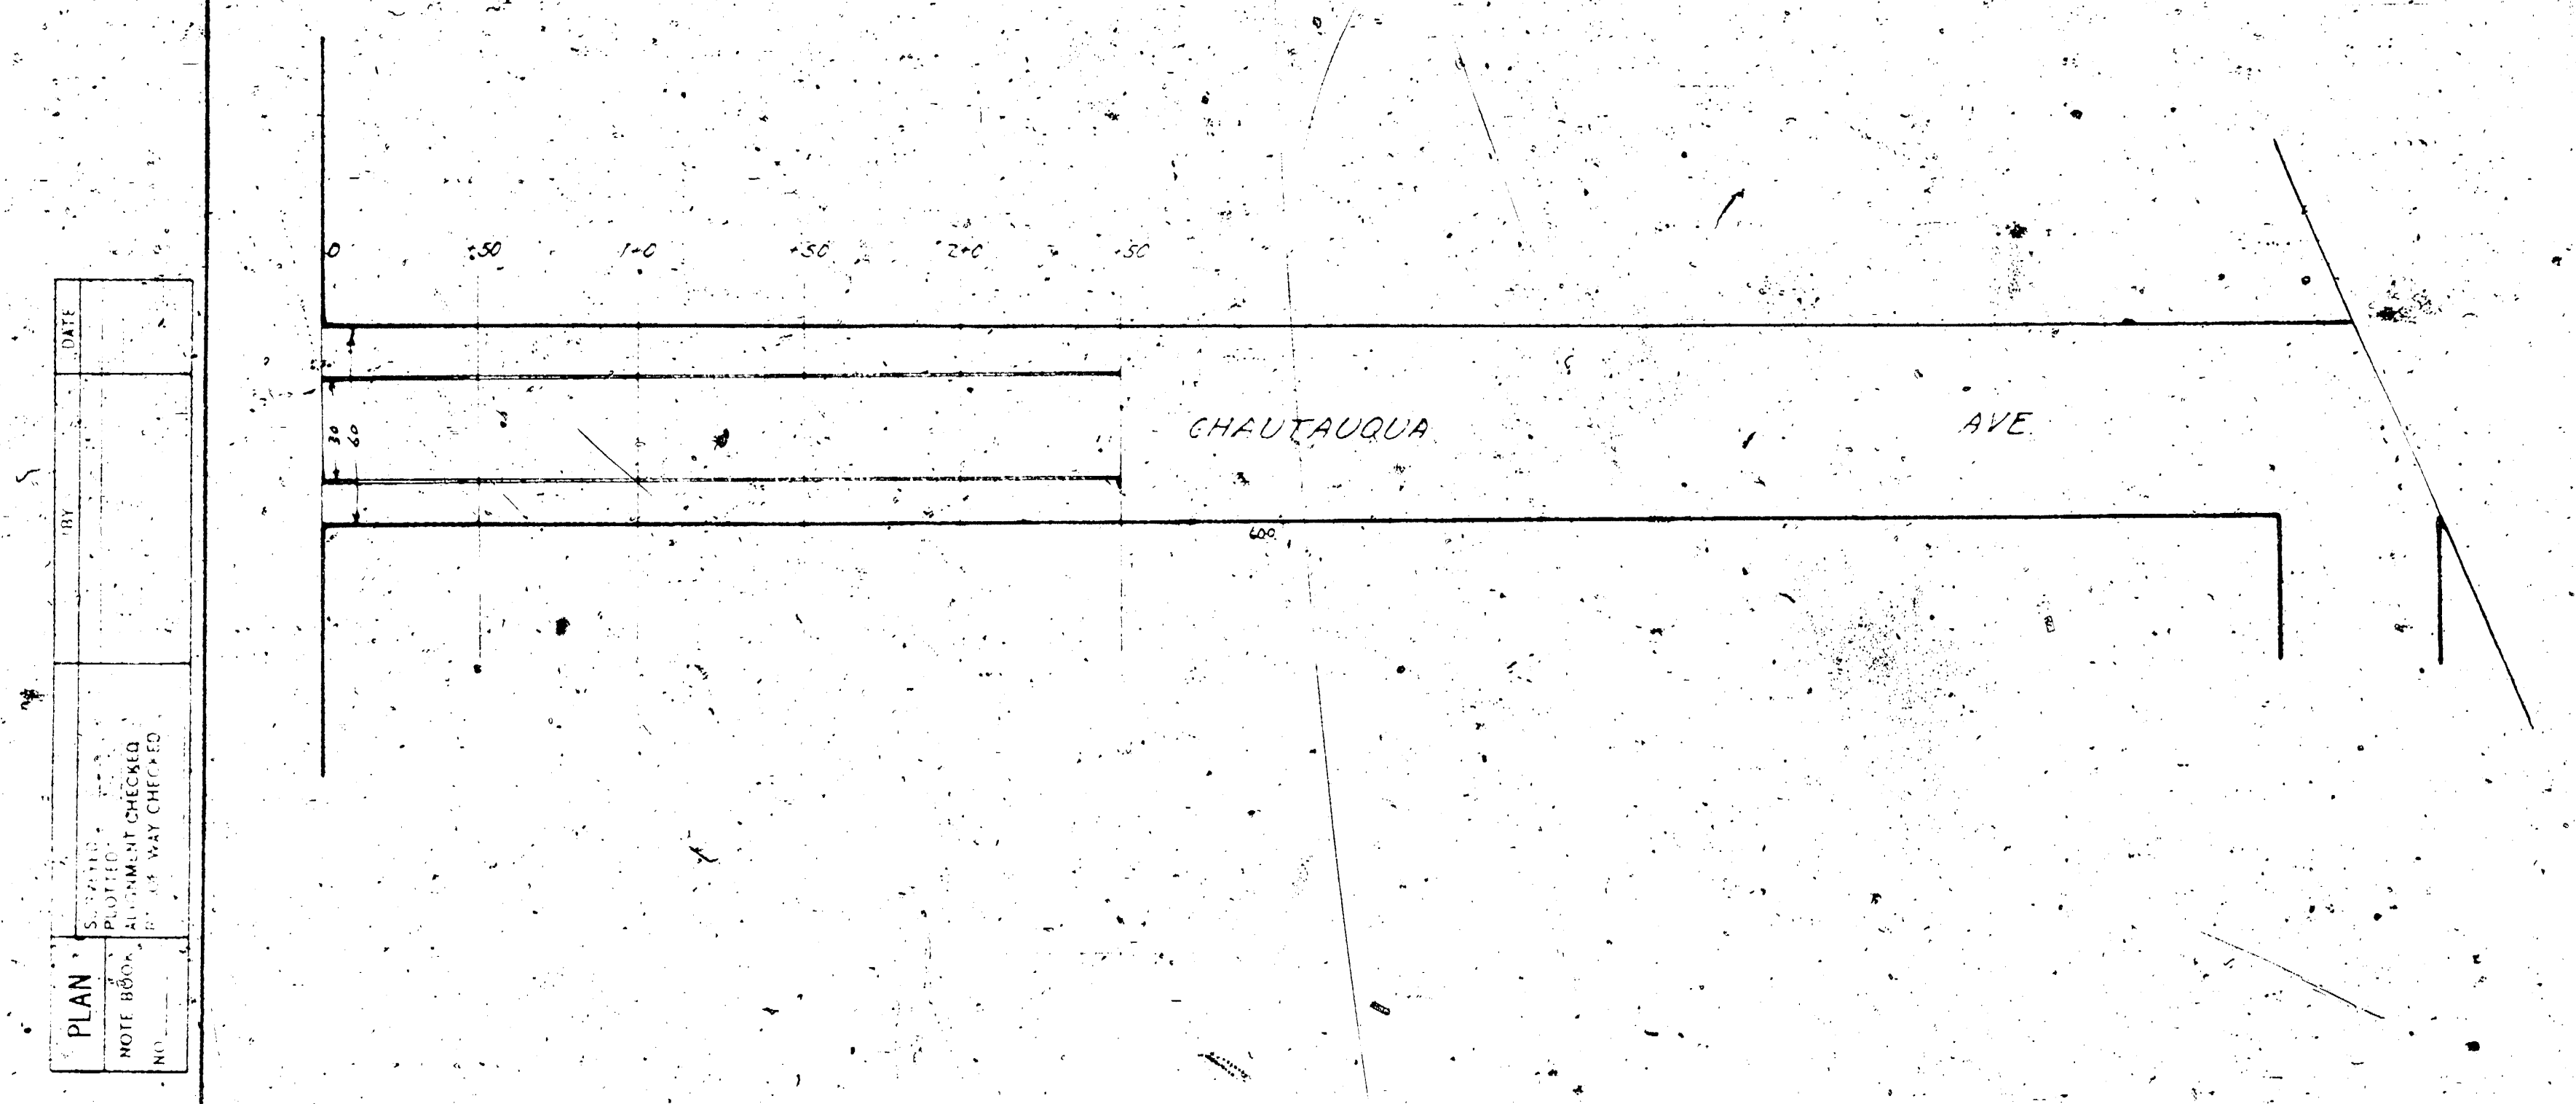

PAVING PLAN

CHAUTAUQUA AVENUE

N.L. MURDOCK AVE TO 250' N. OF MURDOCK
30' CONCRETE PAVEMENT
INTEGRAL CURB

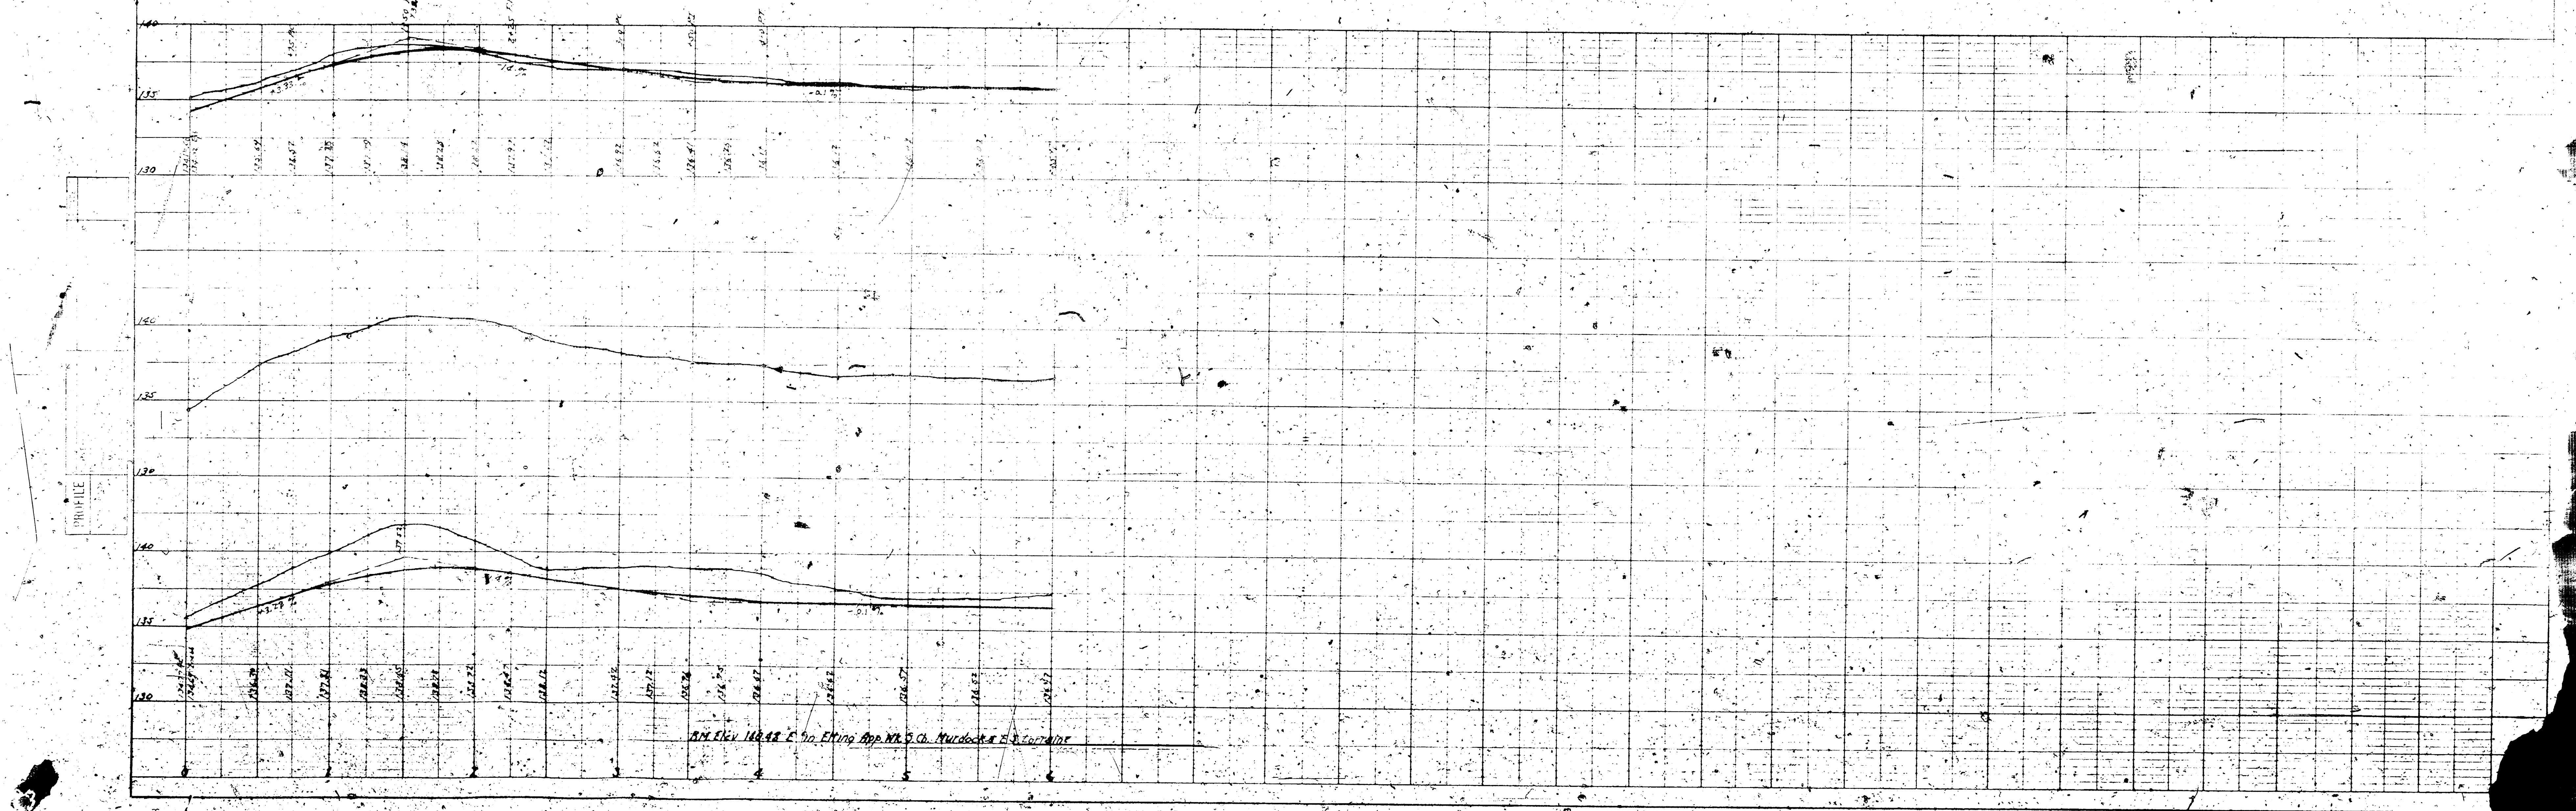
PROFILE
140
135
130
3
4
5
6
BM Elev 144.48 E. on Elting App. Wk. S. Cb. Murdock & E. S. Lorraine

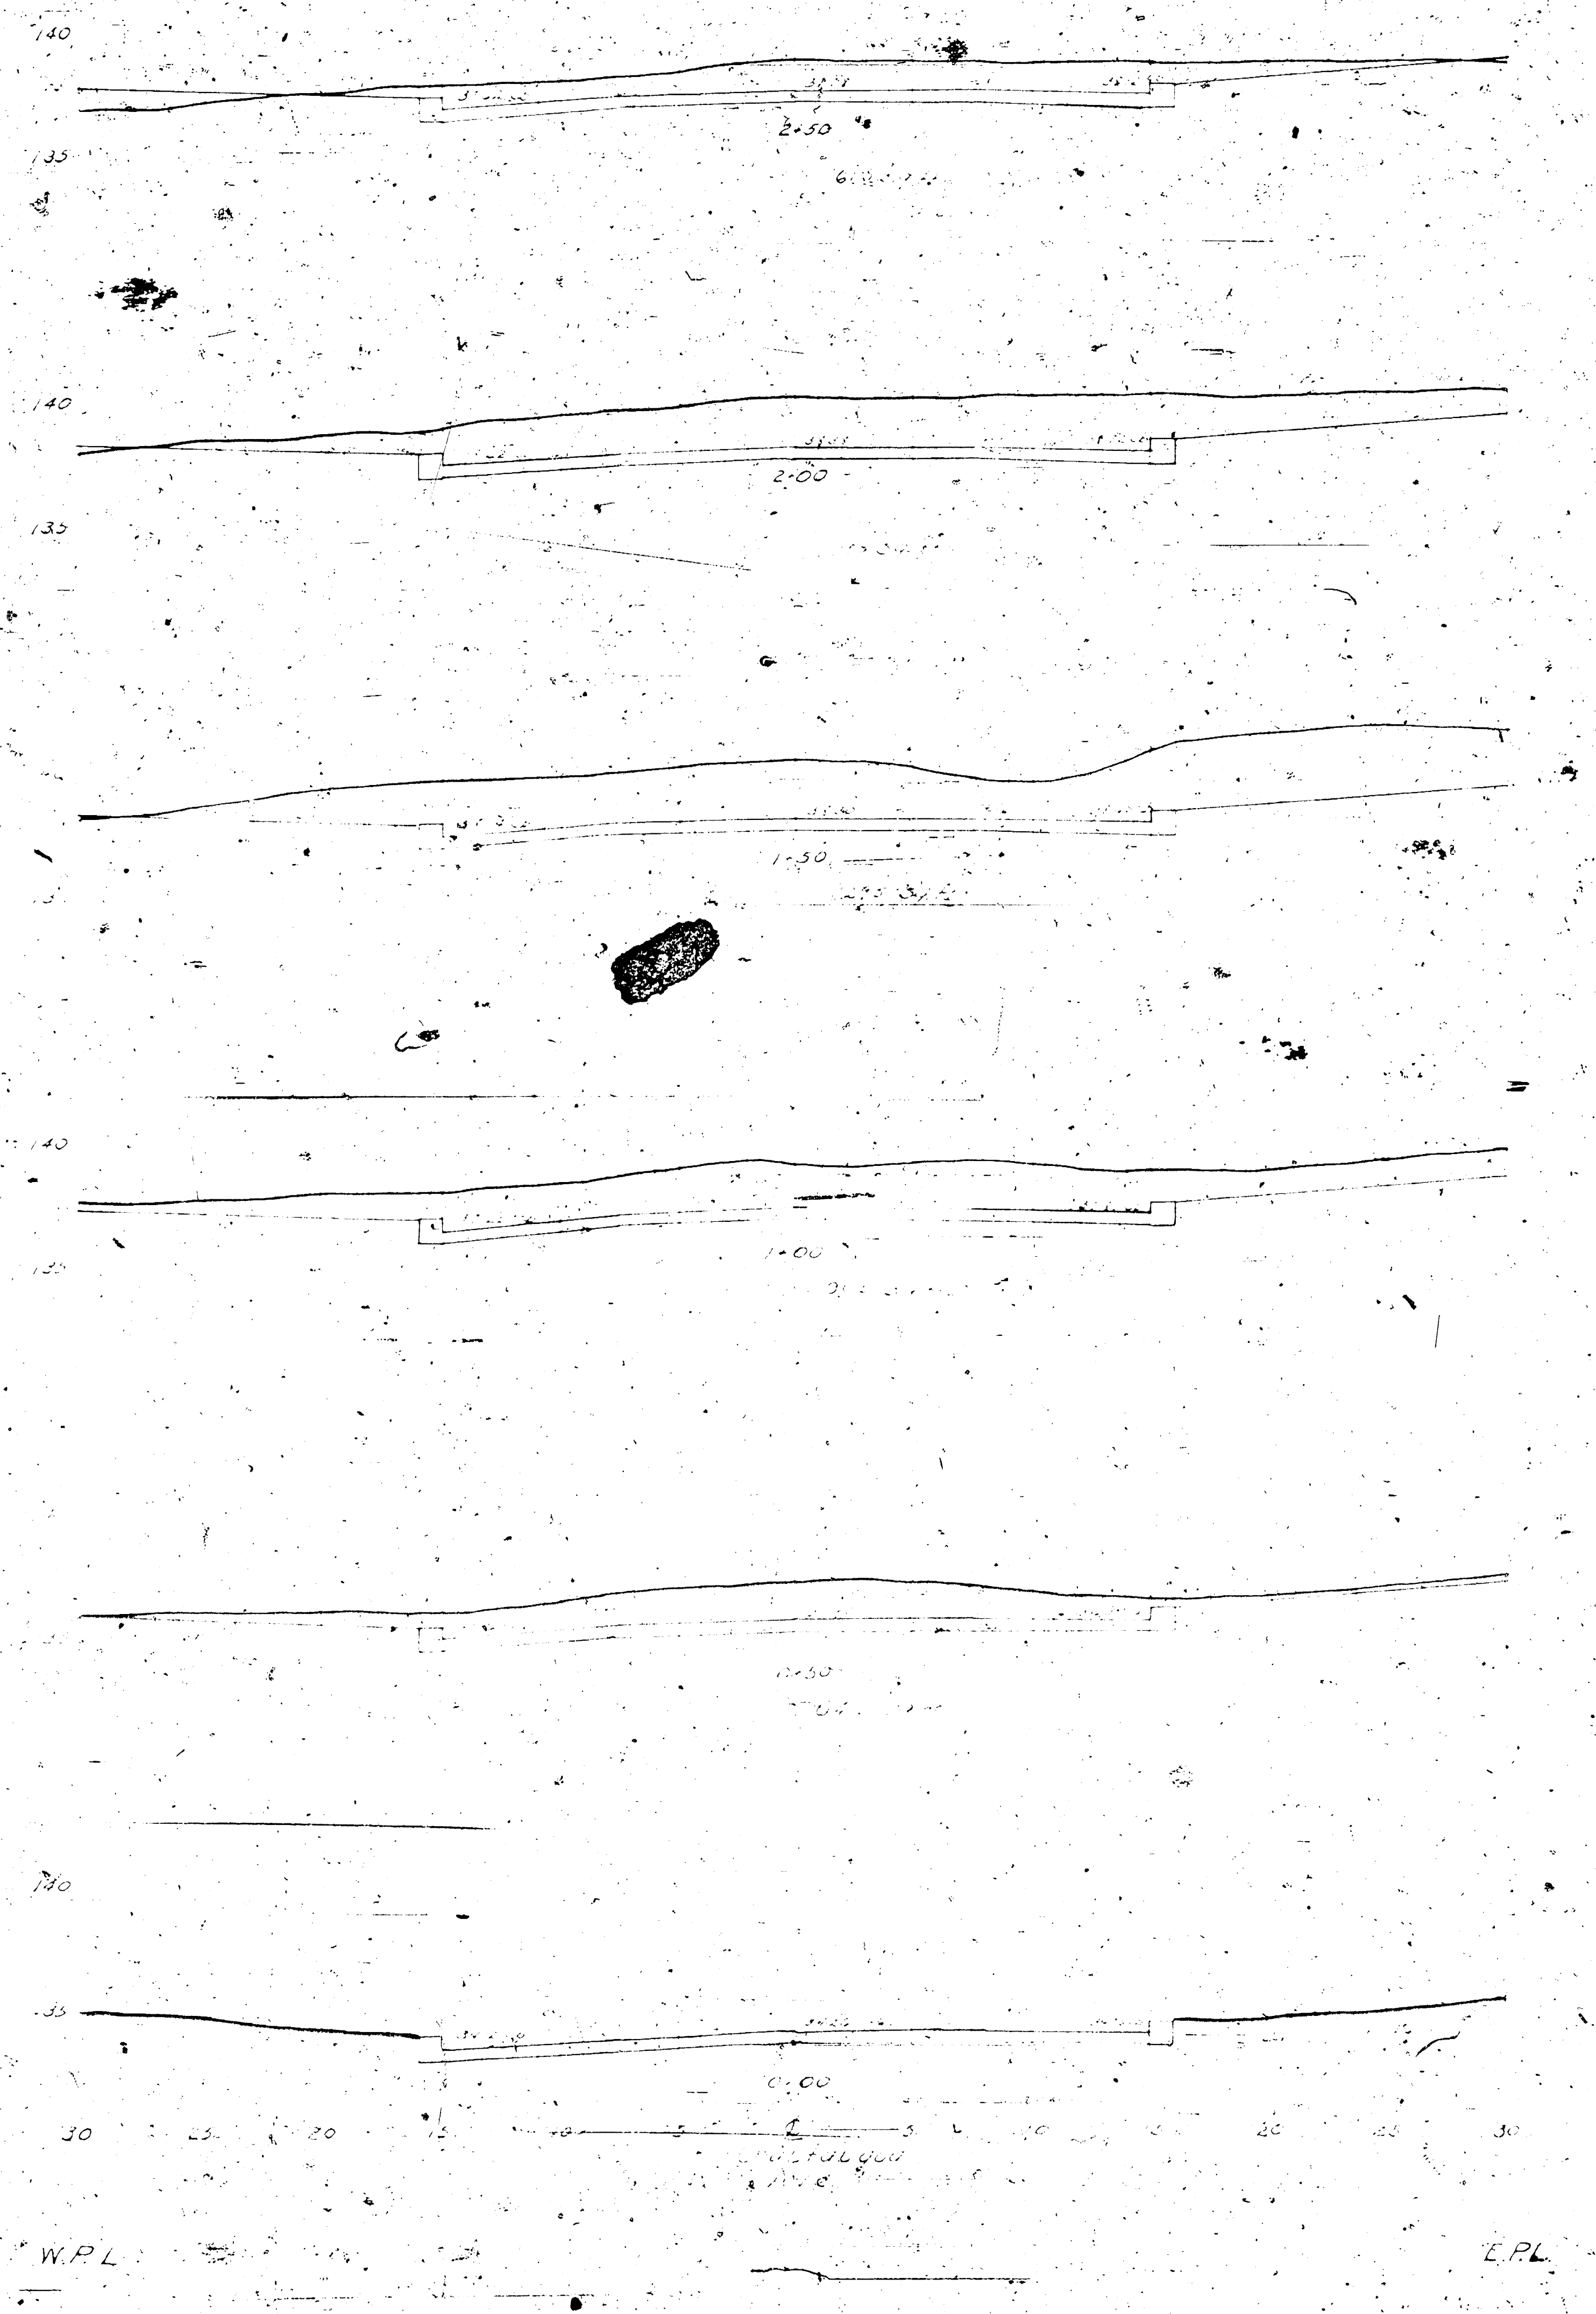
2+50
2+00
1+50
1+00
0+50
0+00
℄
W.P.L
E.P.L

66 CM
S-4

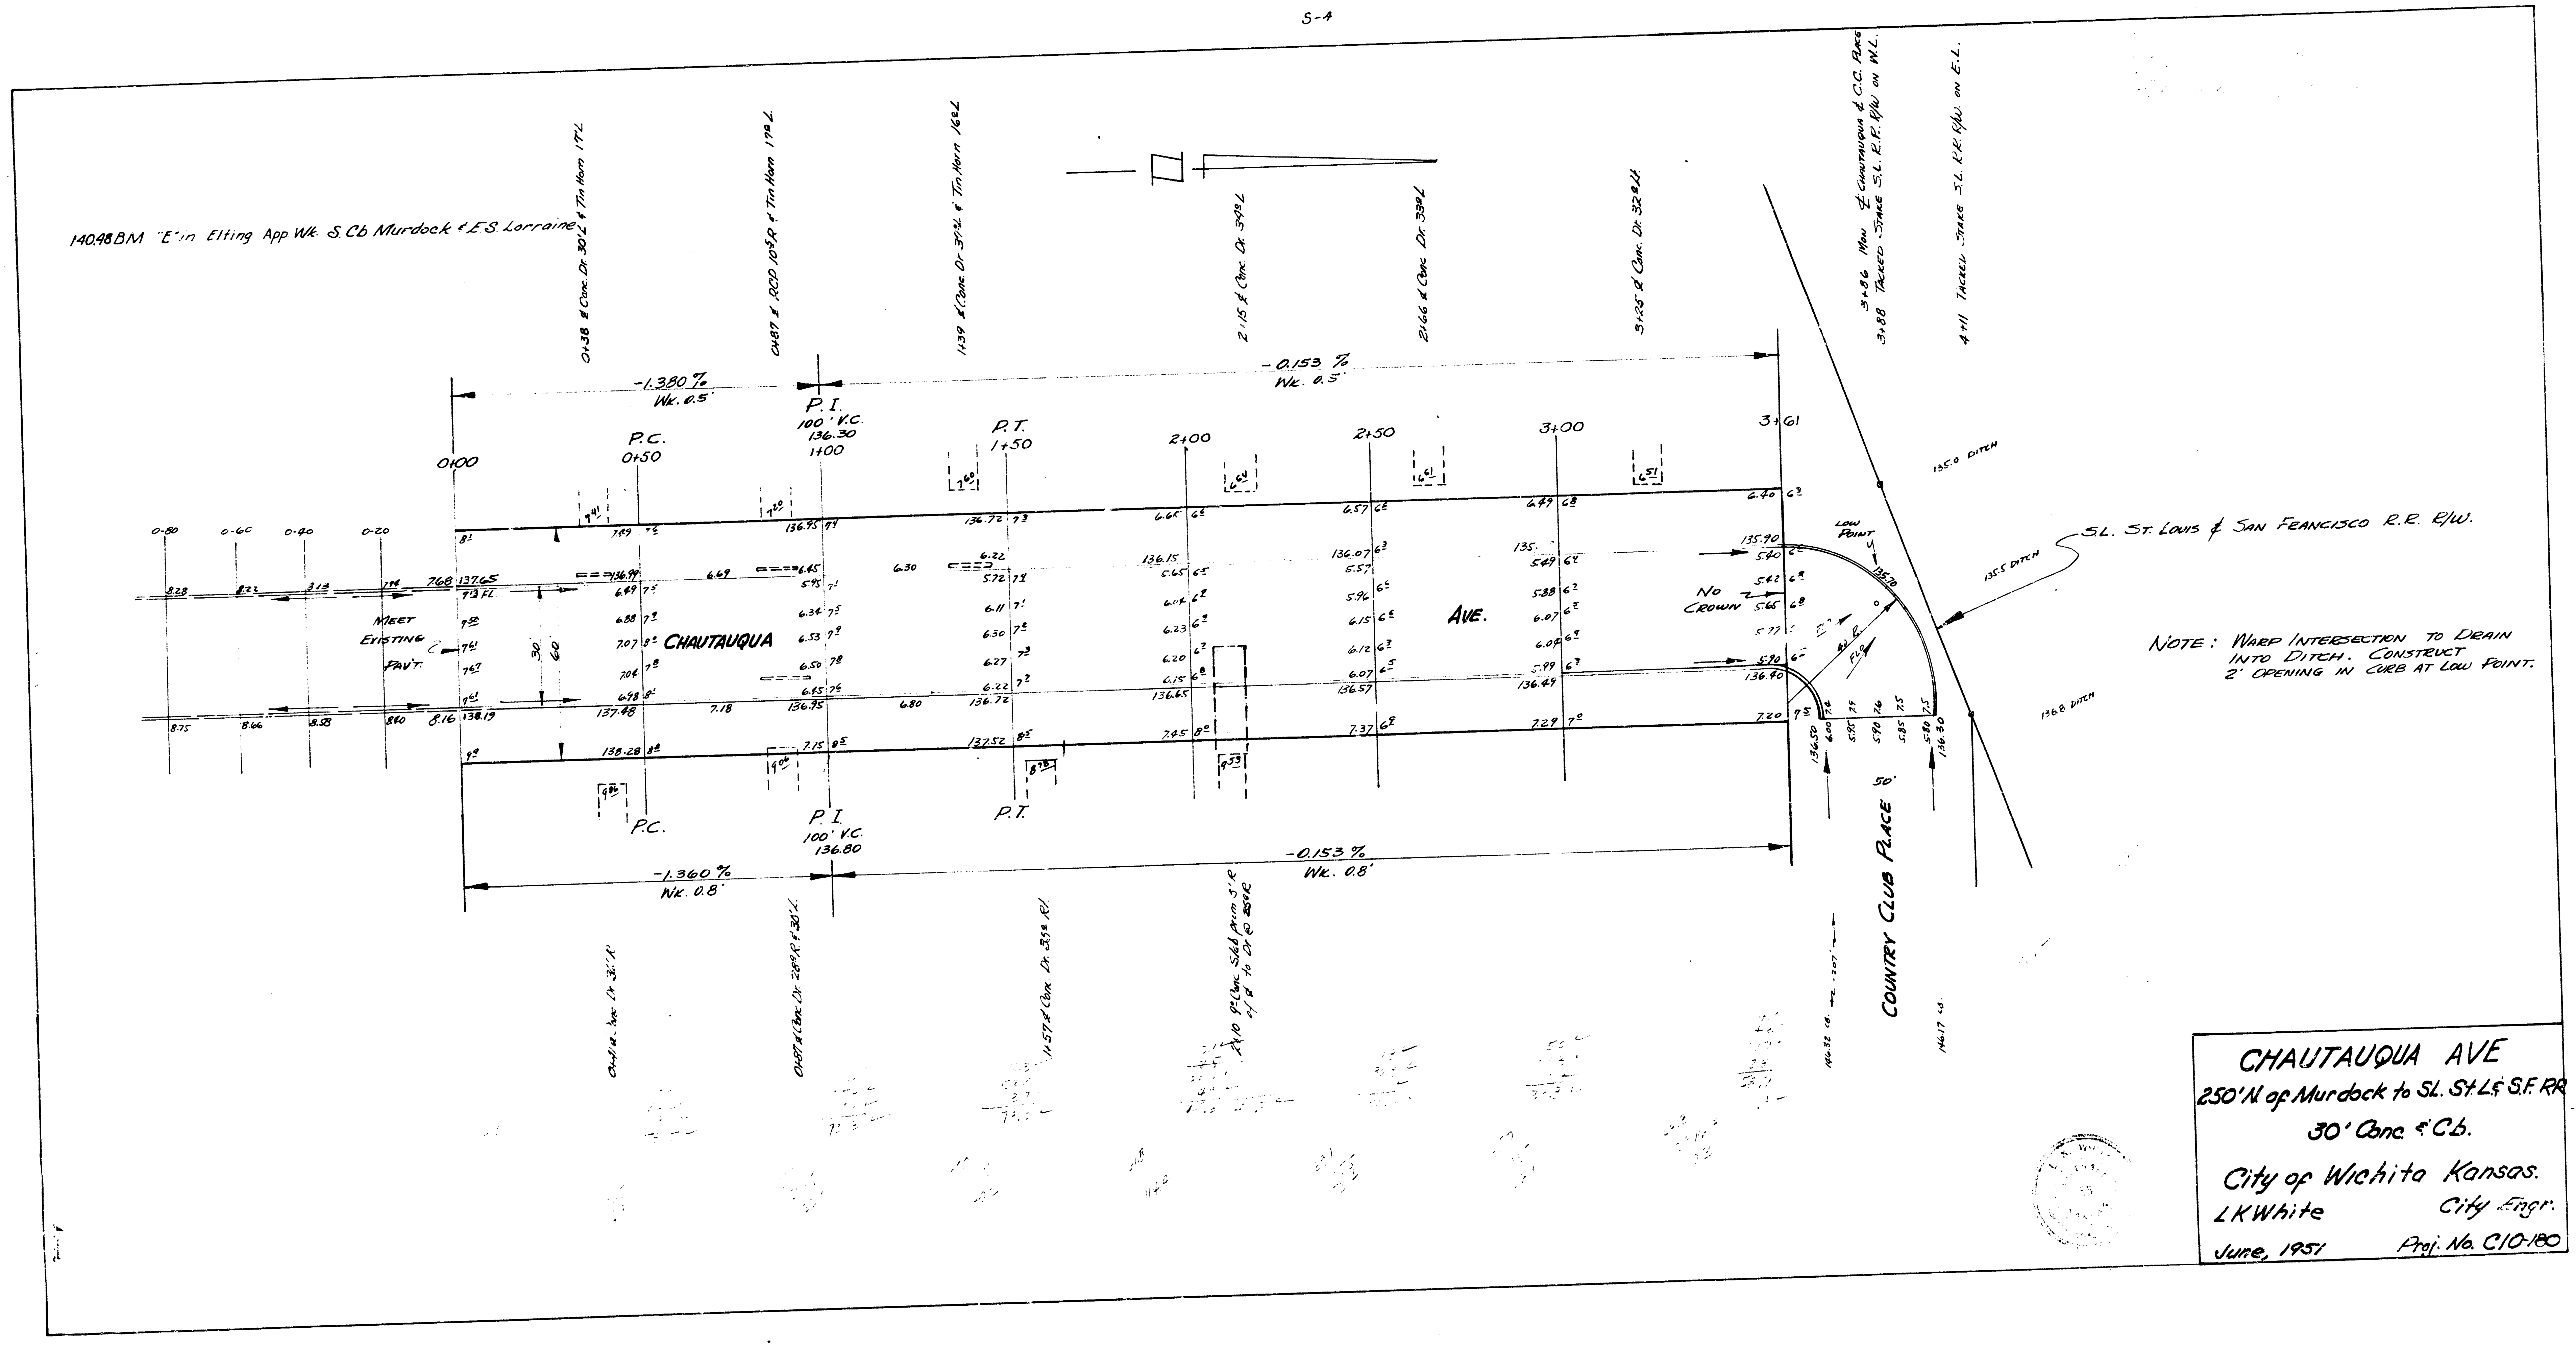

NOTE: WARP INTERSECTION TO DRAIN INTO DITCH. CONSTRUCT 2' OPENING IN CURB AT LOW POINT.

CHAUTAUQUA AVE
250'N. of Murdock to SL. St.L.& S.F. RR
30' Conc. & Cb.
City of Wichita Kansas.
LKWhite City Engr.
June, 1951 Proj. No. C10-180