Survey Wendt
Plan Sellers
Ex. Sellers
Checked

B.M. 118.00 NE Cor. Gas Valve Box SW Cor. Clayton & 3rd
B.M. 118.17 "G" in Globe Ctr. of Wall S. of Curb @ E. End Ret SE Cor. Clayton & St. Louis

Ties to Iron, ℄ 3rd & Clayton
29.37' SE to 16ᵈ Spike SW Side 2nd PP S. of
SE Cor. 3rd & Clayton, 39.87' SW to NW
Cor. Gas Valve Box, 37.37' N.W. to 16ᵈ Spike
NE Side 4" Tree, 2nd Tree W of Curb

Stationing on ℄ Clayton

Note Curb & Gutter Built in 1950

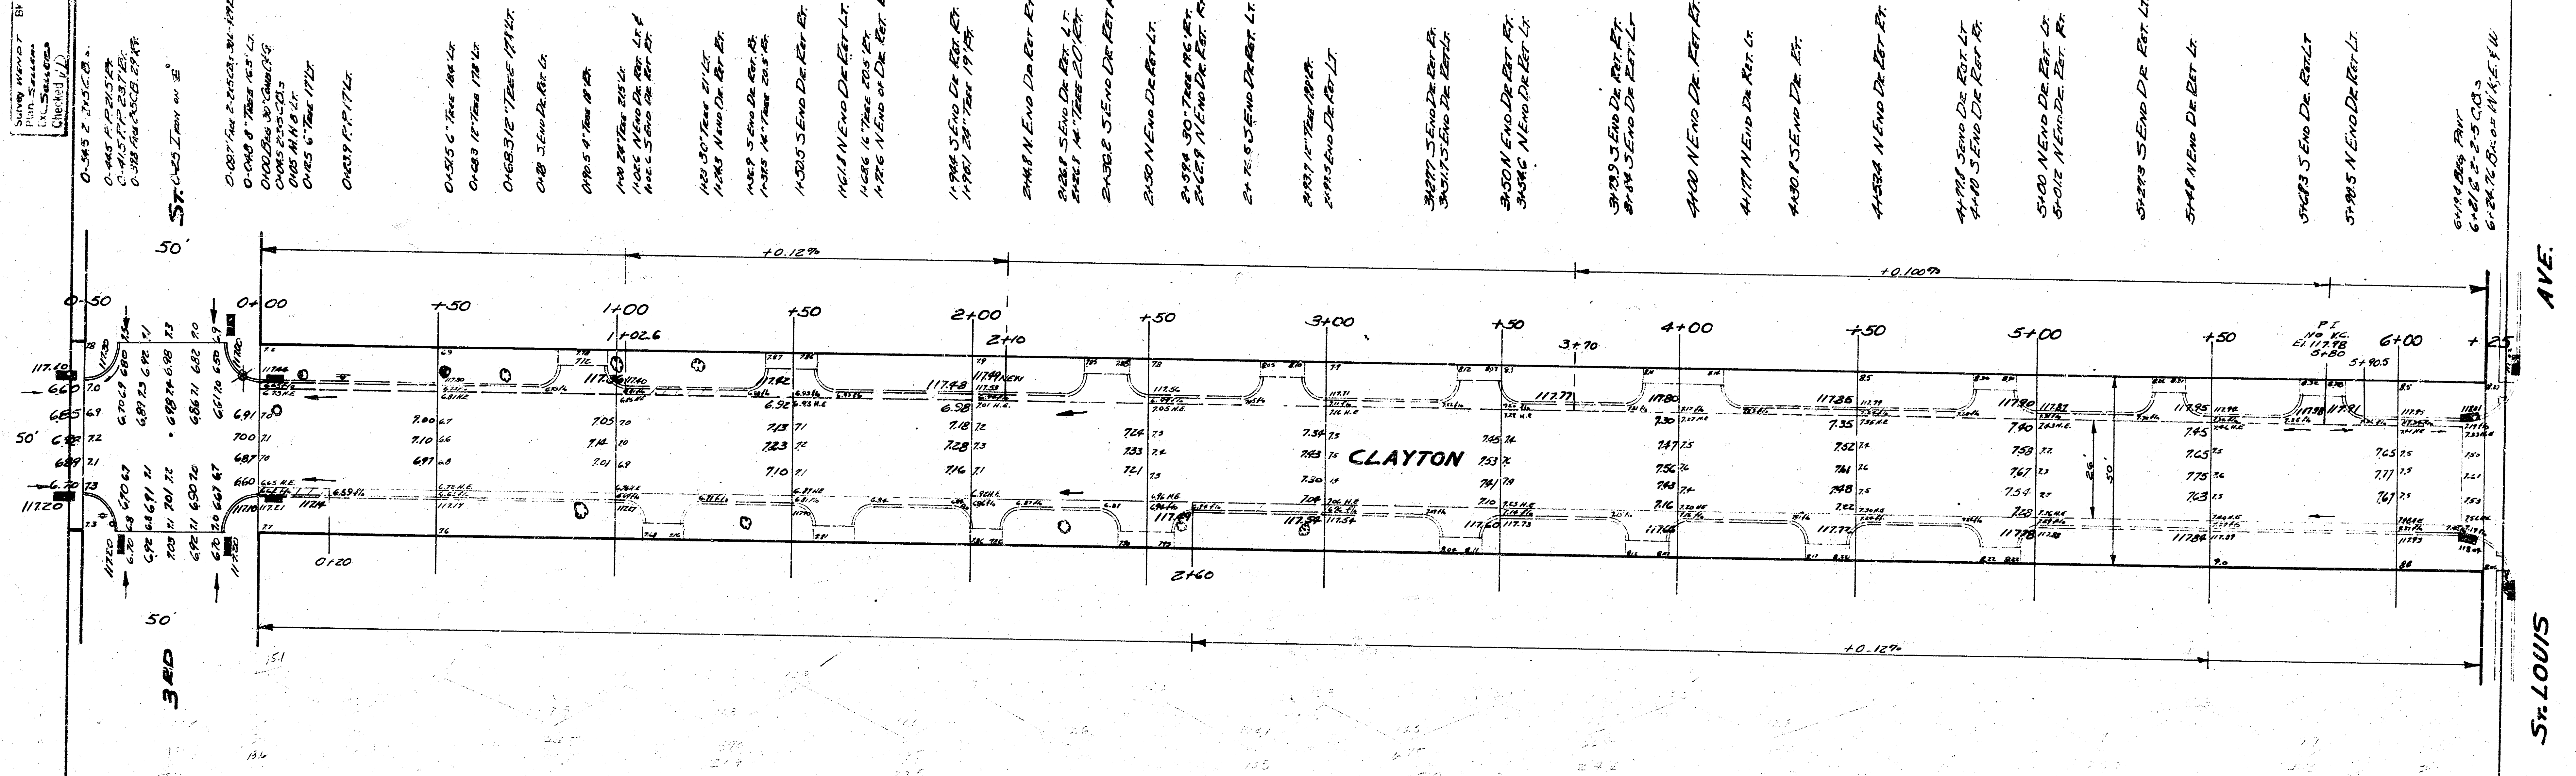
N
3RD
ST. LOUIS
AVE.
CLAYTON
50'
50'
50'
0+00
+50
1+00
1+02.6
+50
2+00
2+10
+50
2+60
3+00
+50
3+70
4+00
+50
5+00
+50
6+00
+25
+0.12%
+0.100%
+0.12%
26'
0120
118.00
117.20
117.40
6.60
6.85
6.89
6.70
7.40
7.10
6.97
7.05
7.12
7.01
7.13
7.23
7.10
7.18
7.28
7.16
7.24
7.33
7.41
7.34
7.43
7.50
7.45
7.53
7.47
7.48
7.30
7.47
7.56
7.52
7.61
7.48
7.40
7.53
7.47
7.54
7.45
7.65
7.73
7.63
7.65
7.77
7.67
117.48
117.91
117.71
117.80
117.86
117.90
117.95
117.88
117.72
117.60
117.56
117.78
117.86

CLAYTON

S.L. 3RD TO S.L. ST. LOUIS
26' CONCRETE
CITY OF WICHITA, KANSAS
B.E. SMITH CITY ENGINEER
JULY 1953 PROJ. C13-86

B. E. SMITH 436