1941
ELLIS – N.L. PAWNEE to S.L. BLAKE
30' INT. CURB

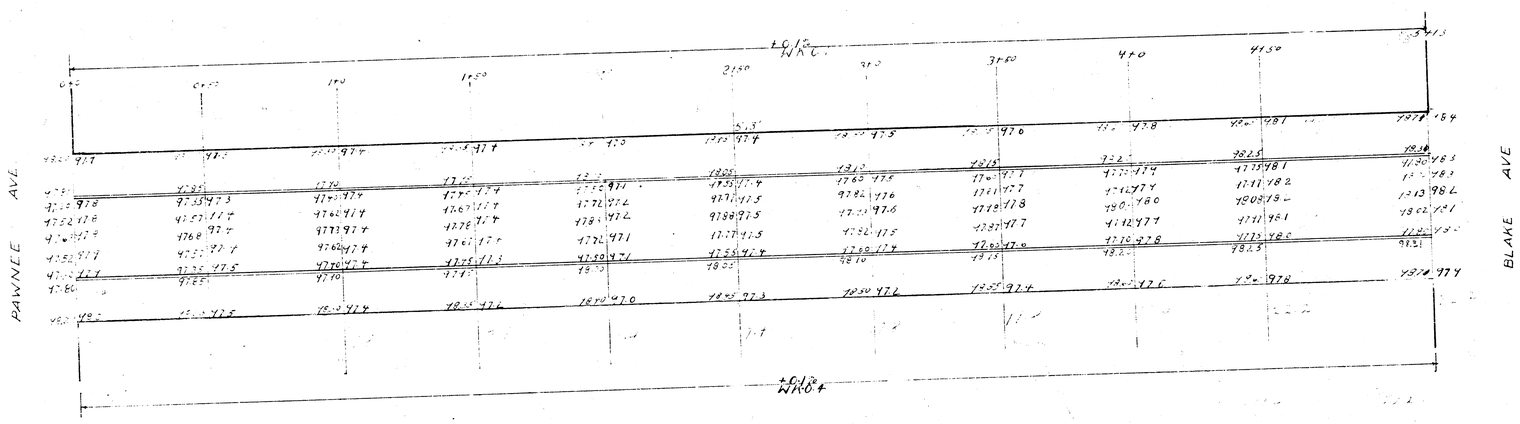

BM 4744 Sp Bench in TP S.L Pawnee 2600 Ft East of E.L. Ellis