


B.M. 17813 "T" in Tree Hyd. N.W. Cor. Old Manor to English

N

Property
69.6
135.1
141.7
113.3
99.6
28.3
385.6
+1000
6442 sq ft.

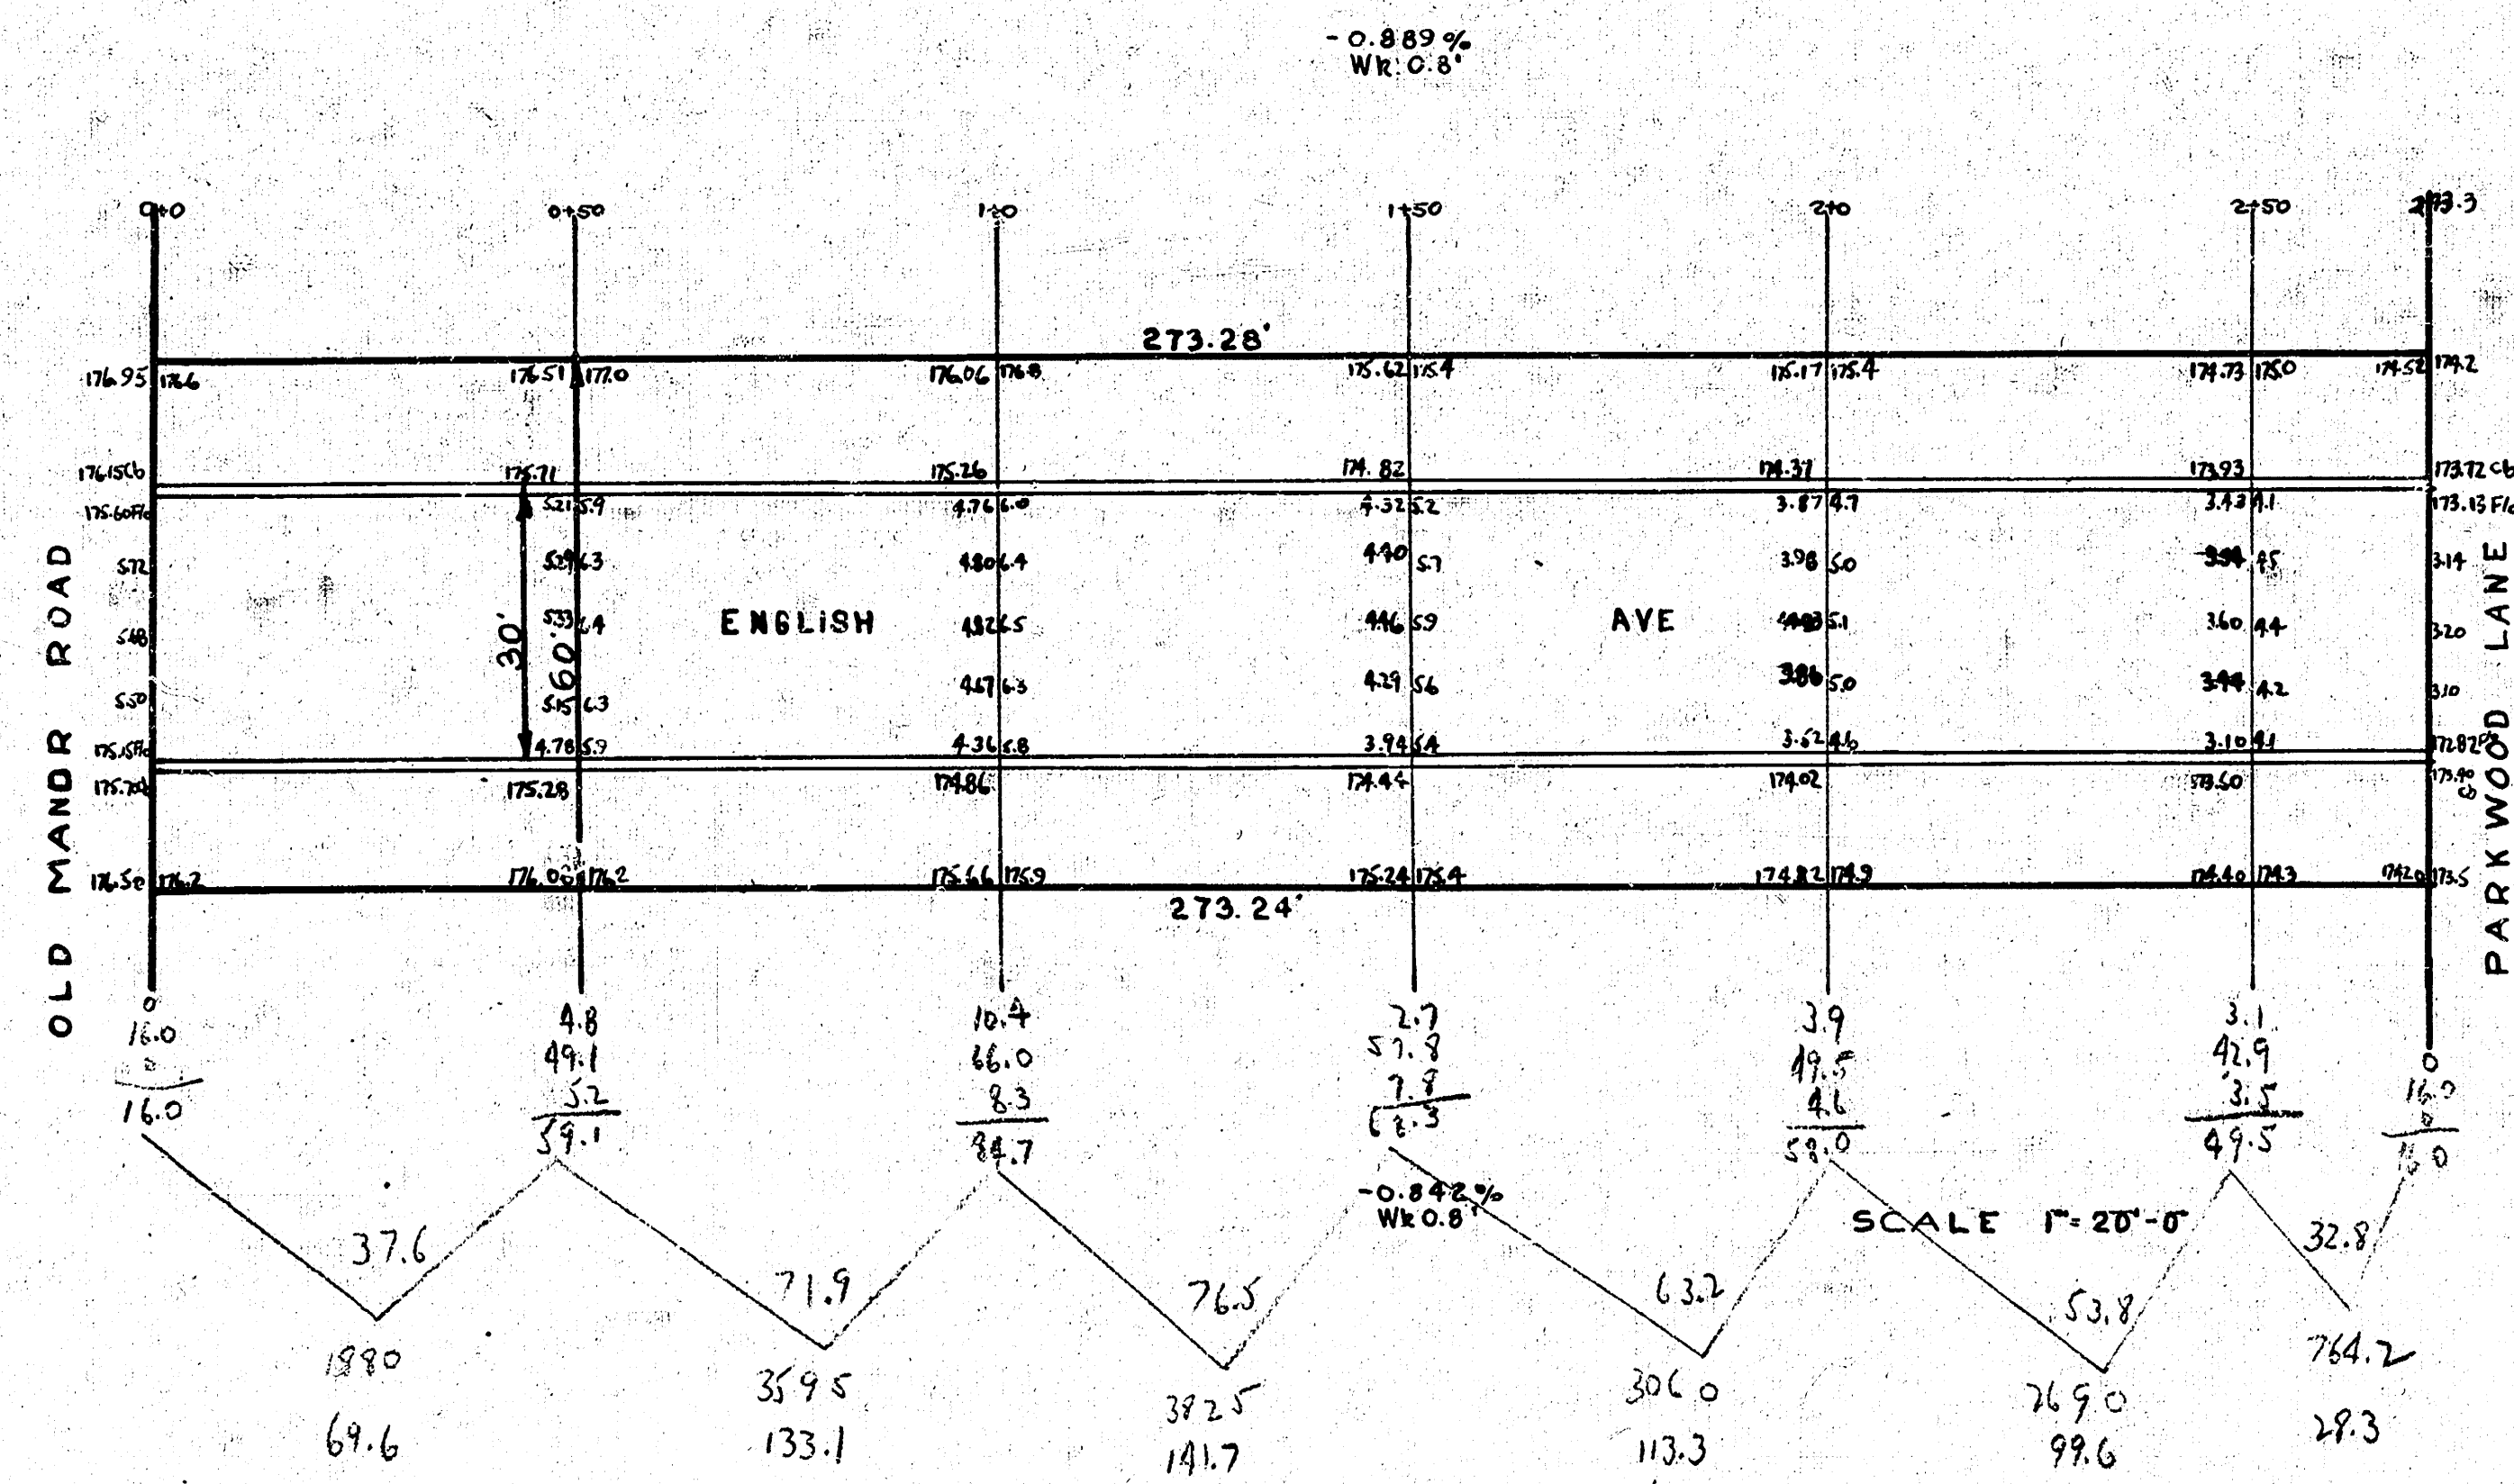

English Ave
To L. Parkwood Lane
TO CONCRETE WITH INTEGRAL CURB
CITY OF WICHITA, KANS.
L. S. THE CITY ENGINEER
MAY 1946