
H-1

BM 1617.69 "R" in Ritchie S. End of Radius E.Cb. Courtleigh & English

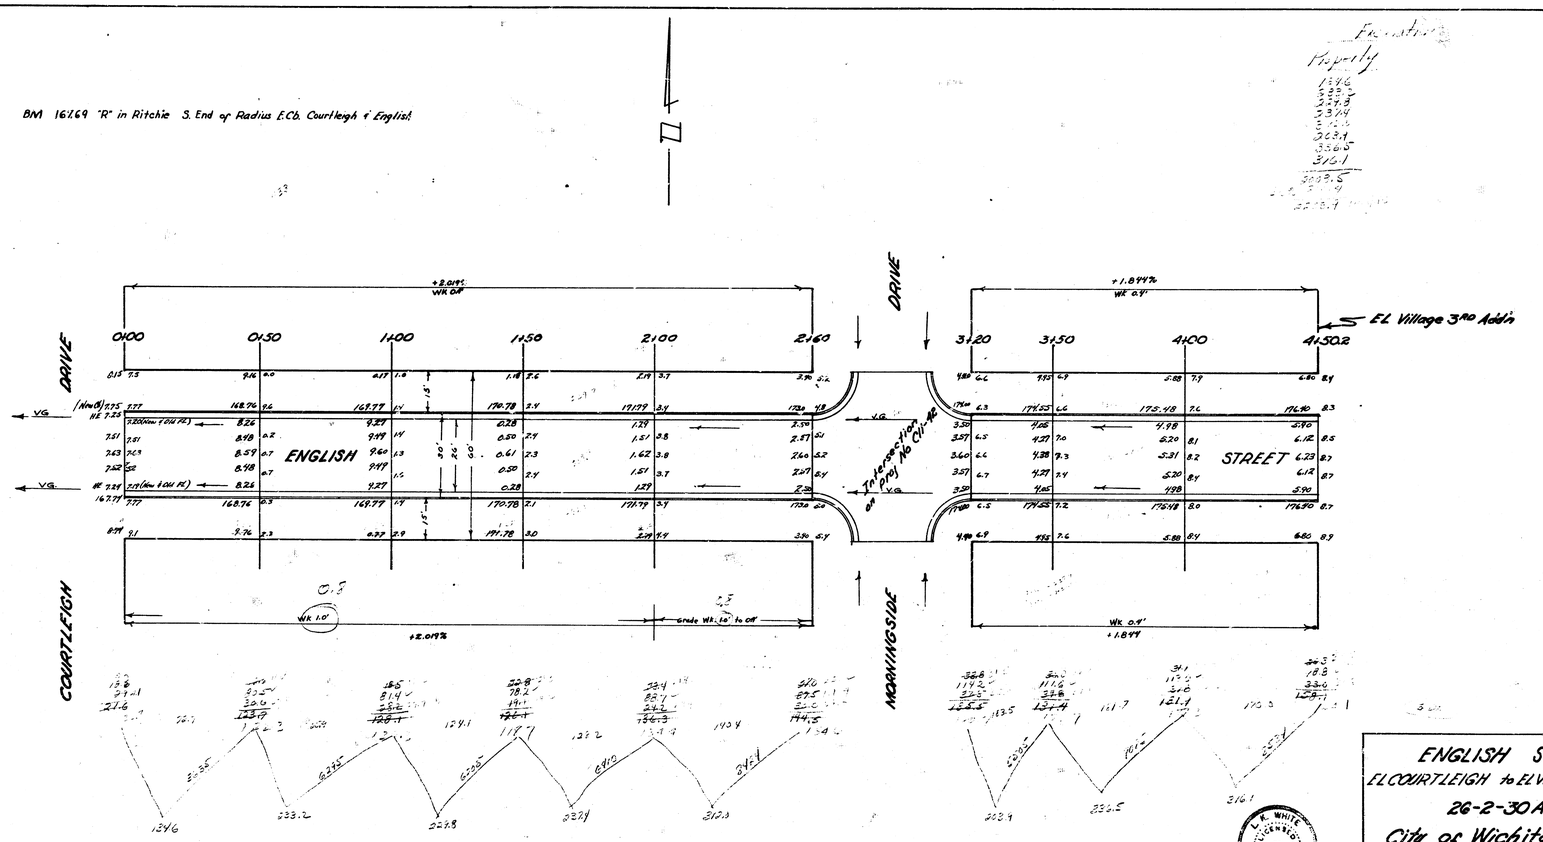

ENGLISH STREET
EL COURTLEIGH to EL Vill 3rd Add'n
26-2-30 AC
City of Wichita Kans.
L.K White City Engineer
April, 1951 Proj No C11-39

L. K. WHITE LICENSED 55 KANSAS