BM 116.415 R.R. Spike E. side PP on W side Bebe approx. 2' N. of ℄ Alley

℄ is ℄ Alley

THE CONTRACTOR SHALL BE RESPONSIBLE FOR PRESERVING PROPERTY IRONS. THE CONTRACTOR SHALL BE REQUIRED TO RE-ESTABLISH ANY PROPERTY IRONS WHICH ARE DAMAGED OR DESTROYED BY HIS CONSTRUCTION OPERATIONS. SUCH IRONS SHALL BE RE-ESTABLISHED BY A LICENSED LAND SURVEYOR OR A LICENSED PROFESSIONAL ENGINEER IN ACCORDANCE WITH STATE LAWS.

N

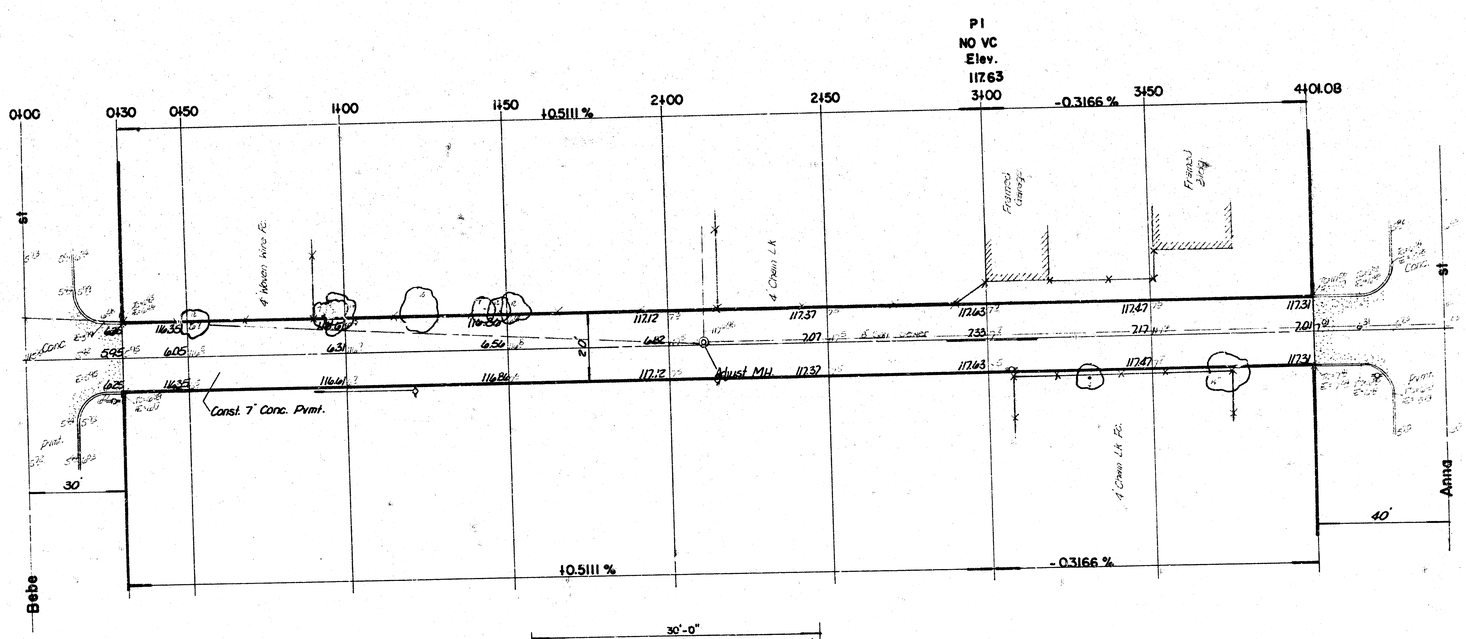
PI
NO VC
Elev.
0100
0130
0150
1400
1450
2400
2450
3100
3450
4101.08
+0.5111 %
-0.3166 %
St
Bebe
Anna
4 Down Wire Fc
4 Down Lt
Conc
Paint
Paint

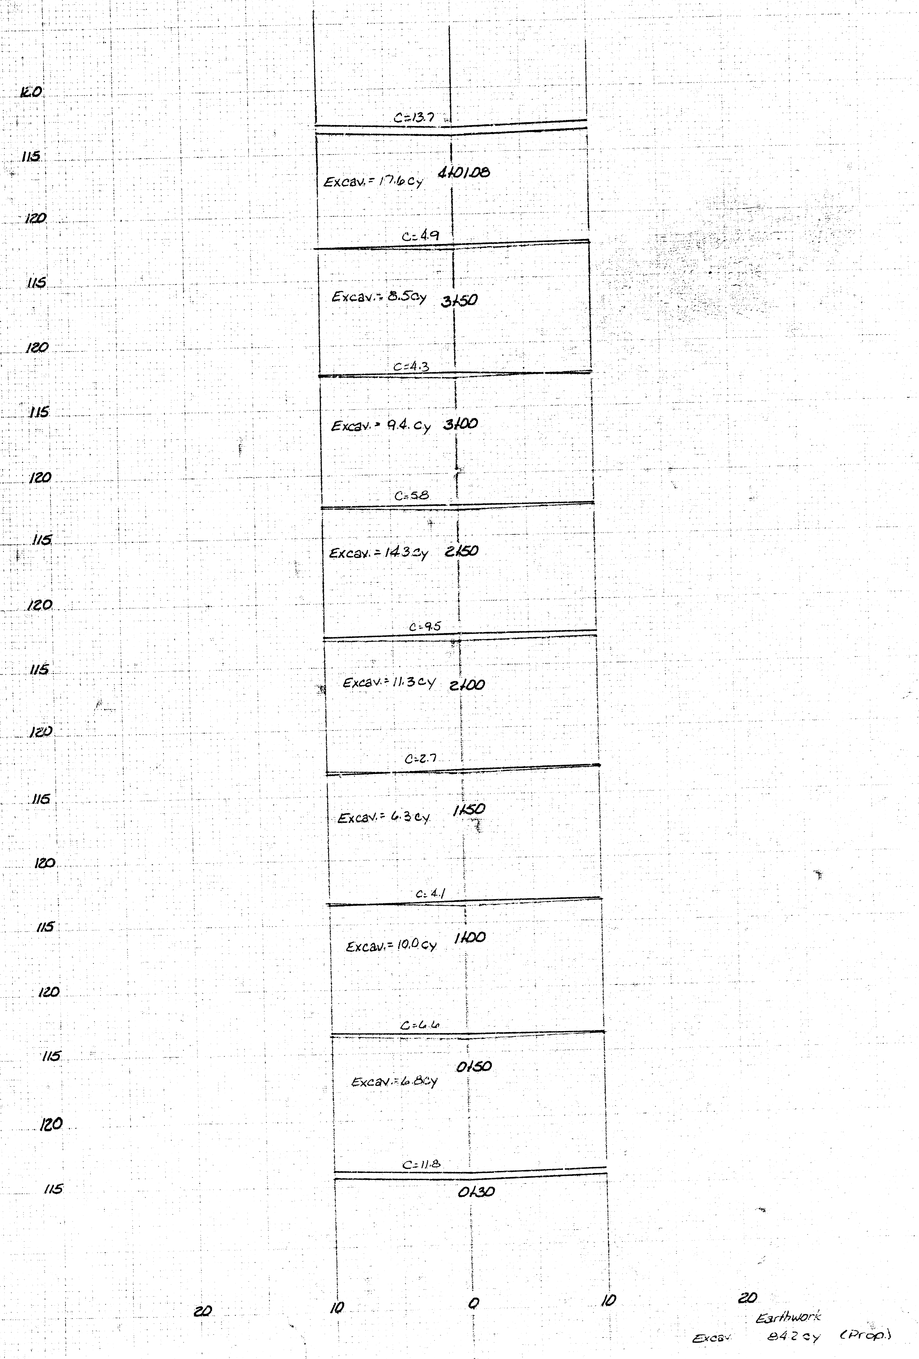

FILMED FROM THE BEST