BM 1178 Brass Rod in Conc. pass. 22' E. & 25' N. of E. 17th St No. & Hydraulic.

BM 1179 RR Spk in W.L.P. Knife N Mathewson 50' N & 168' W of E Bench

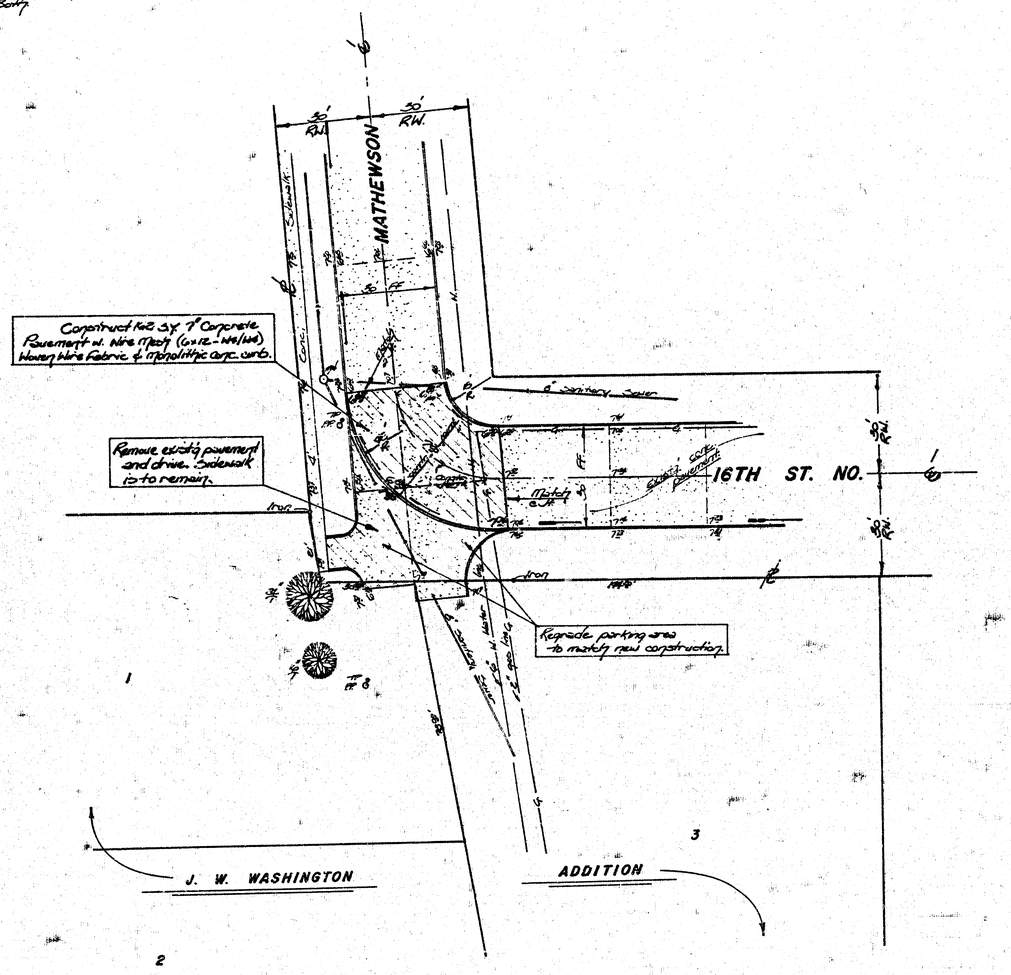

Scale: 1" = 20'

Note.

Contractor to co-ordinate location and construct a 35' drive approach off of the new pavement to serve J. W. Washington Addition. Contact Curt McKay, Gaber Associates, 942-6740, for the location and width desired. The subgrade does not require treatment.

Symbols

- G —— indicates gas line
- W —— indicates water line
- S —— indicates sewer line
- ▭ indicates removal of pavement or drive.

NOTE TO CONTRACTOR

This project will be constructed under the supervision of the CITY ENGINEER and conforming to the SPECIFICATIONS of the CITY OF WICHITA. The CONTRACTOR will prepay the City of Wichita for all costs of Inspection.

6-18-83

APPROVED AS NOTED
By CITY ENGINEER OF WICHITA
Sanitary Sewers _____
Storm Sewers _____
Driveway Approaches P.E.D.

ROBERT WIGGINS LICENSED 0470 KANSAS PROFESSIONAL ENGINEER

INTERSECTION RECONSTRUCTION AT 16TH ST. NO. & MATHEWSON FOR J. W. WASHINGTON ADDITION.

CITY OF WICHITA, KS.

PROJ. NO. 472-76-245-80000-000-000-008

BAUGHMAN COMPANY, P.A.
SURVEYING & ENGINEERING
316/262-7271 • 330 LAURA • WICHITA, KANSAS 67211

1/1

16 10 5 18