
BM. 108.33 Iron in thimble E.S. Washington, & English

N

Scale 1" = 20' Horizontal
" 1" = 10' Vertical

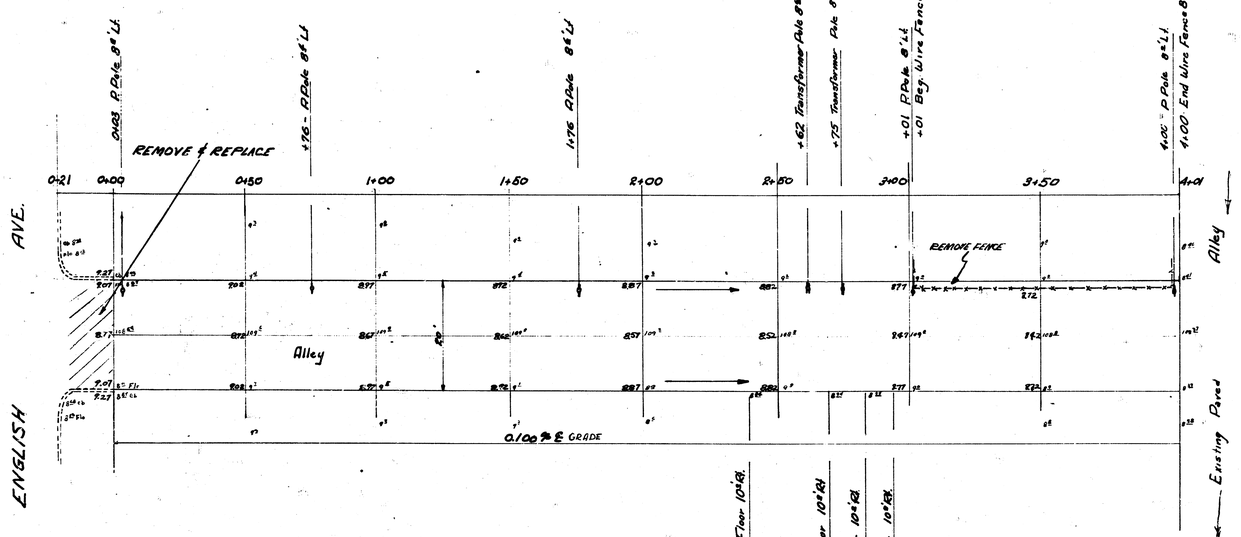

PROPERTY

	34.6
	40.6
	30.5
	46.1
	39.7
	34.3
	27.8
	242.6
+10%	29.5
	324.1 cu yds Exc.

L. K. WHITE LICENSED 55 KANSAS PROFESSIONAL ENGINEER

ALLEY E of IDA

N.L. ENGLISH to ALLEY S. DOUGLAS

20'-7" Conc.

City of Wichita, Kansas

L.K. White — City Engineer

Jan. 7, 1952 — Proj No. C11-154